


All drawings and written material appearing here, constitute original and unpublished work of the Architect and may not be duplicated, used or disclosed without written consent of the Architect.

ARTS STRATEGY - LINK BRIDGE ART RAILINGS PLANS & ELEVATIONS


STAGE 3

PROJECT	ORIGINATOR	ZONE	LEVEL	TYPE
SHRN - ARC - S2 - 00 - PL				
ROLE	NUMBER	REVISION		
AR - 4007 - P2				


9/9/2024 11:33:09 AM

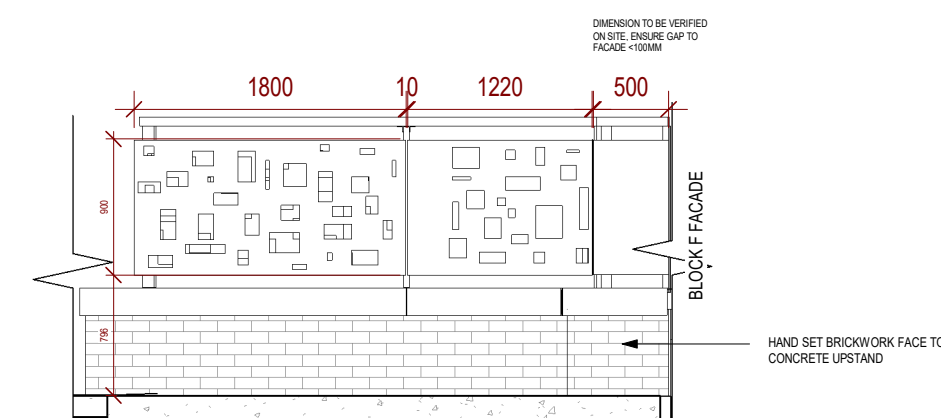

3 BRIDGE LINK SOUTH EAST ELEVATION - PLANNING
1 : 50

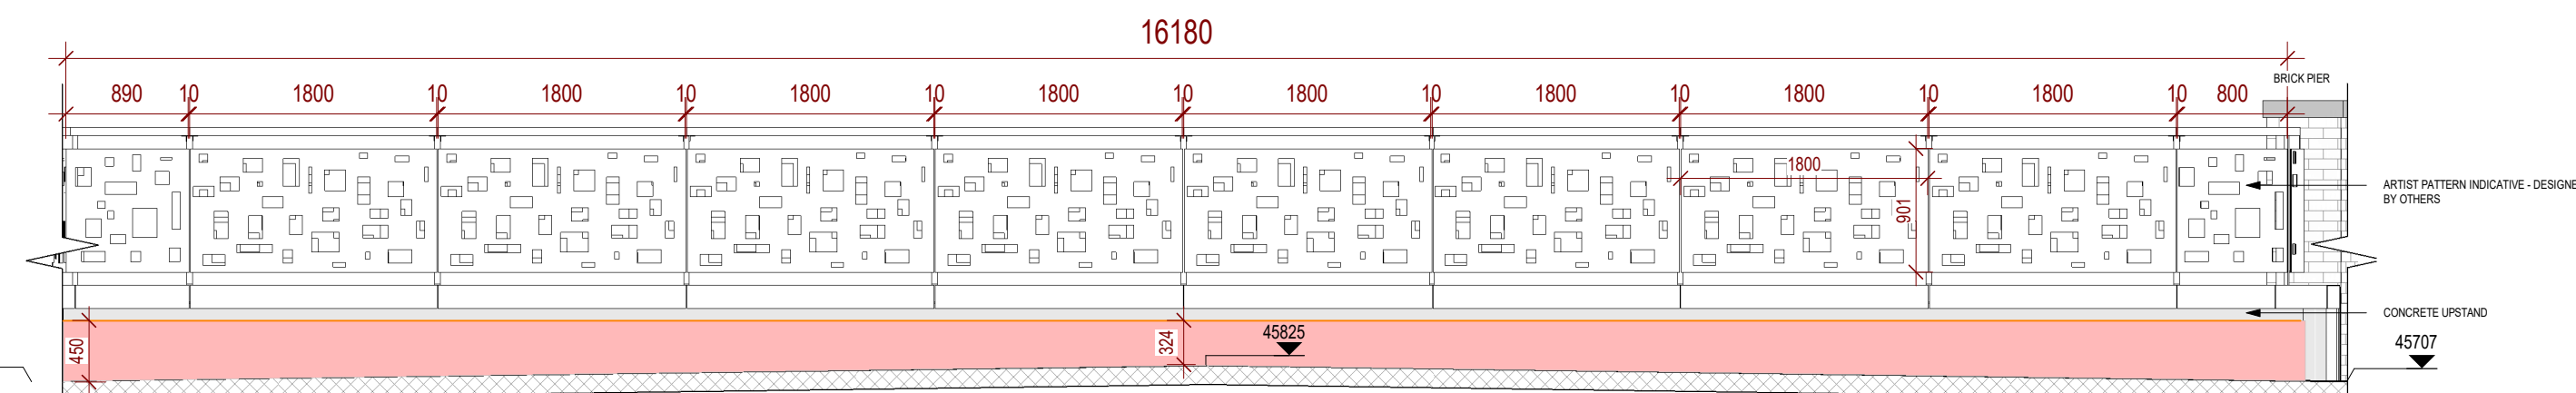

2 BRIDGE LINK SECTION WEST - PLANNING

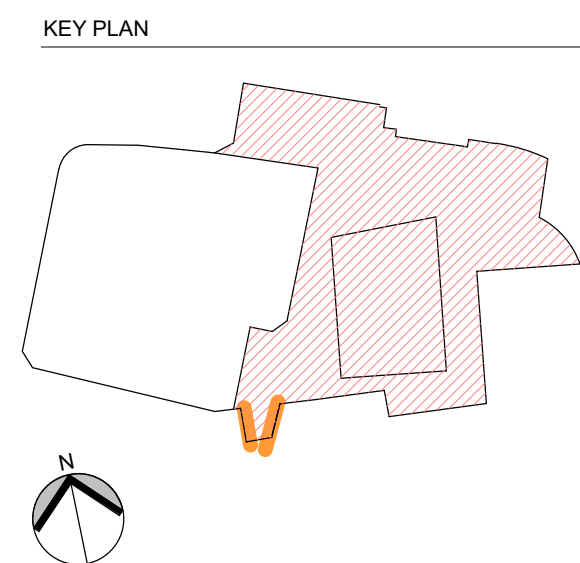

STATION HILL NORTH, READING

SH READING
MASTER LLP

ARCADIS
18-22 Hatton Wall
London EC1N 8JH

T:+44(0)20 7079 9900

SHEET IDENTIFICATION

TITLE

ARTS STRATEGY - LINK BRIDGE ART RAILINGS PLANS & ELEVATIONS

STAGE 3

PROJECT	ORIGINATOR	ZONE	LEVEL	TYPE
SHRN - ARC - S2 - 00 - PL				
ROLE	NUMBER	REVISION		
AR - 4007 - P2				

0 0.5m 1m 2m

Scale 1:50