



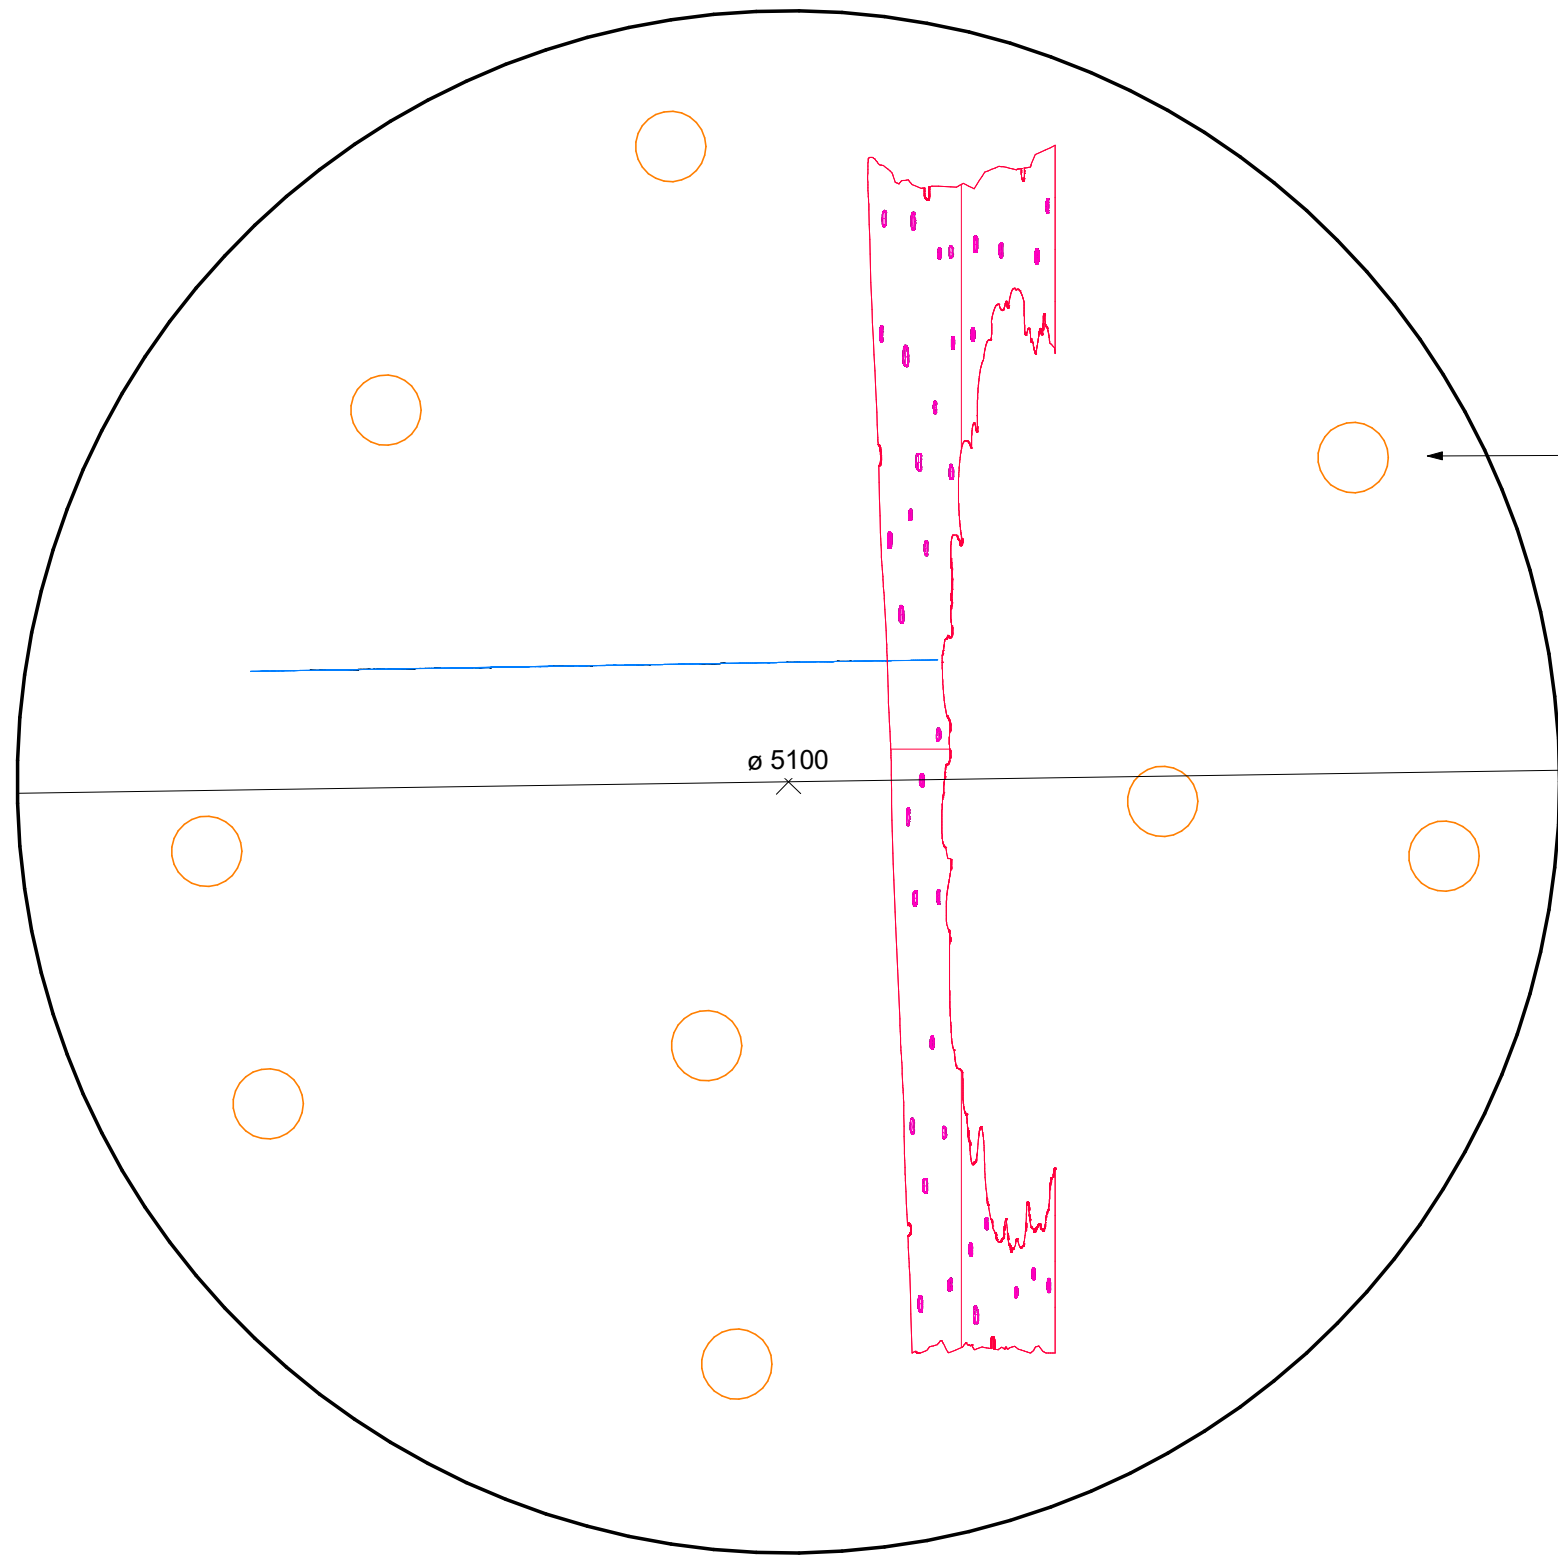


PLEASE REFER TO DESIGN & ACCESS STATEMENT FOR
ARTWORK DESCRIPTION AND MATERIALS

2 4000 - PHASE 2 LEVEL 0 - SEED PLAN

1:25

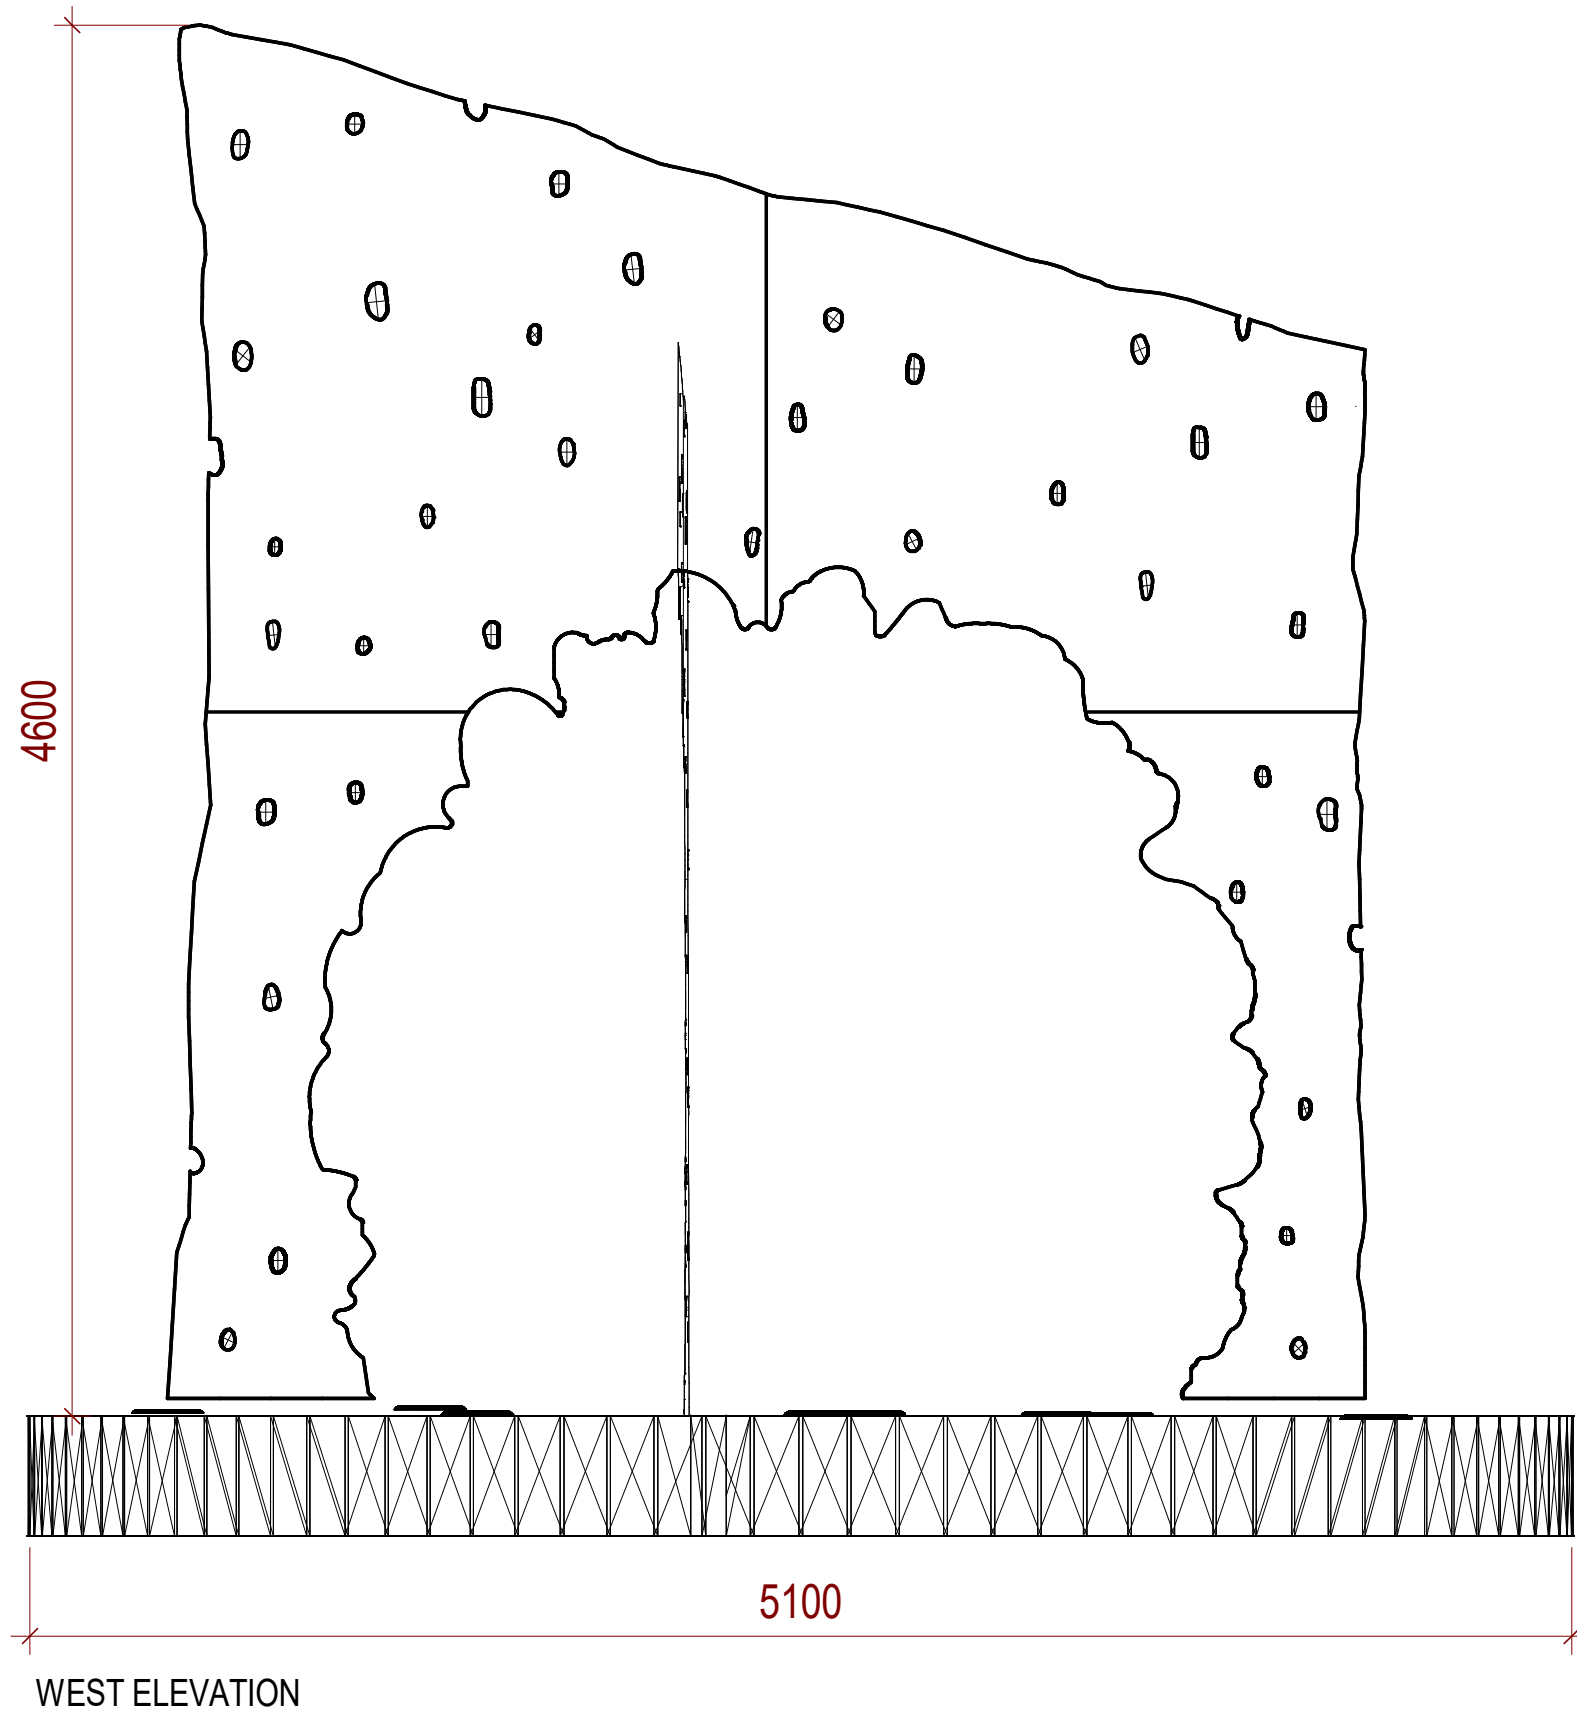


WEST ELEVATION

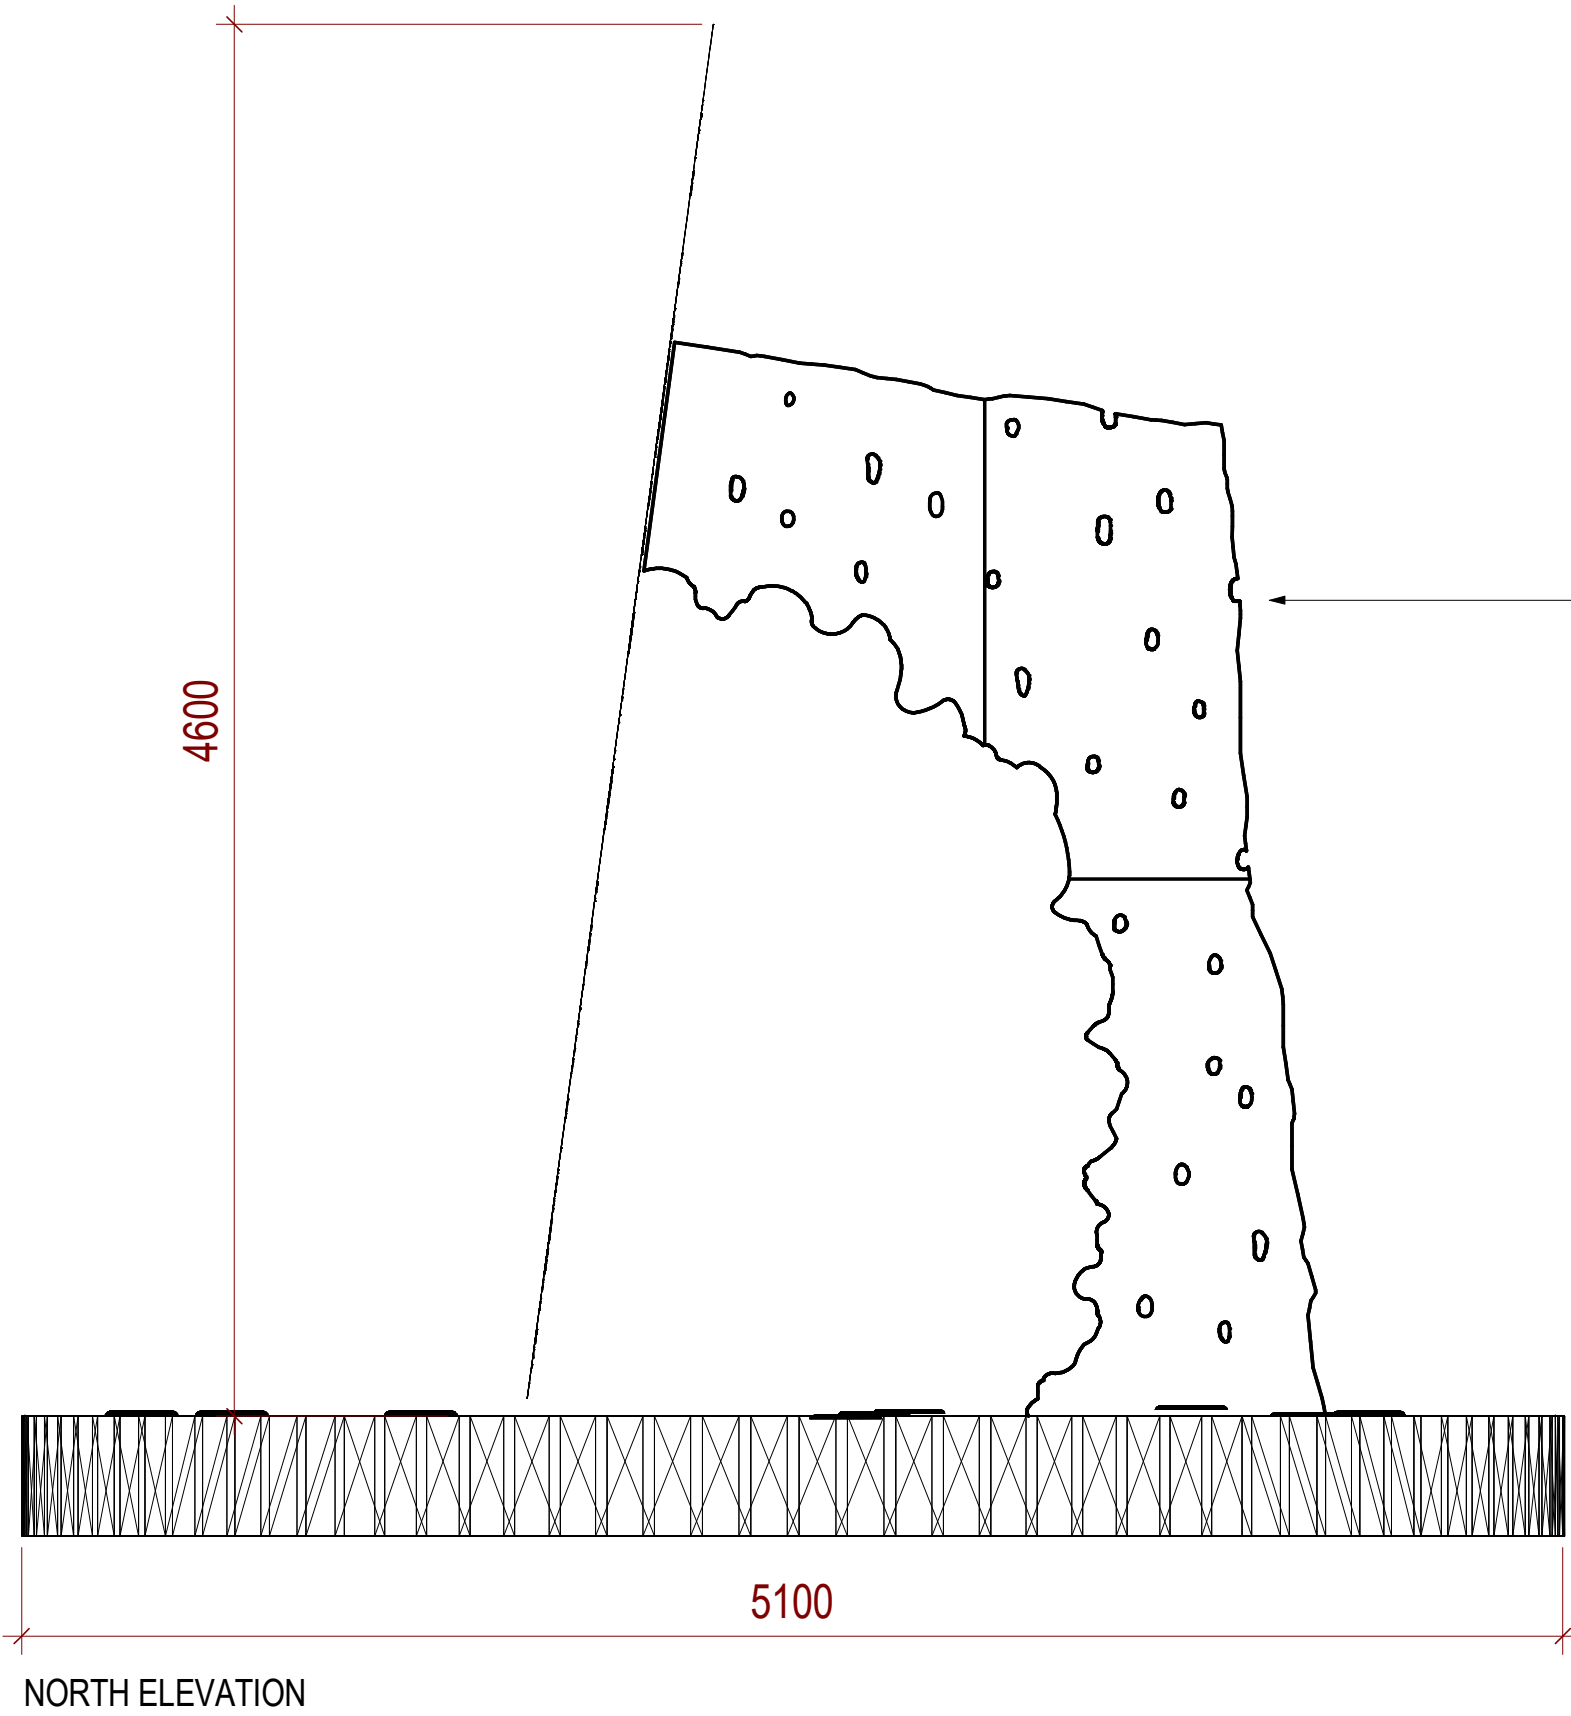

NORTH ELEVATION

1 ARTS STRATEGY - SEED ELEVATIONS

1:25

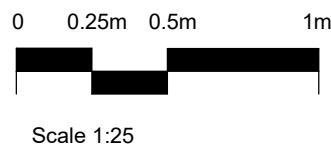

Scale 1:25

GENERAL NOTES


All rights reserved.

All drawings and written material appearing here, constitute original and unpublished work of the Architect and may not be duplicated, used or disclosed without written consent of the Architect.

Notes and material designations are typical for similar conditions unless otherwise indicated.

REV No.	DATE	DESCRIPTION	DWN	CHK
P2	09/09/2024	SCALE BAR ADDED	JP	
P1	23/08/2024	PLANNING APPLICATION	US	

KEY PLAN

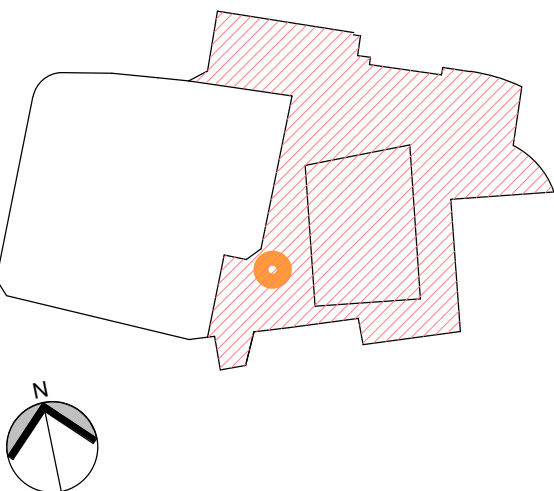

PROJECT

**STATION HILL
NORTH, READING**

CLIENT

**SH READING
MASTER LLP**



ARCADIS

18-22 Hatton Wall
London EC1N 8JH

T: +44(0)20 7079 9900

SHEET IDENTIFICATION

TITLE

**ARTS STRATEGY - SEED
SCULPTURE PLANS &
ELEVATIONS**

STATUS

STAGE 3

PROJECT NUMBER: 050-170073

DATE DRAWN: 09/06/24

SCALE @ A1: 1:25

DRAWN BY: JP

CHECKED BY: MD

PROJECT ORIGINATOR: ZONE LEVEL TYPE

SHRN - ARC - S2 - 00 - PL

ROLE NUMBER REVISION

AR - 4005 - P2