
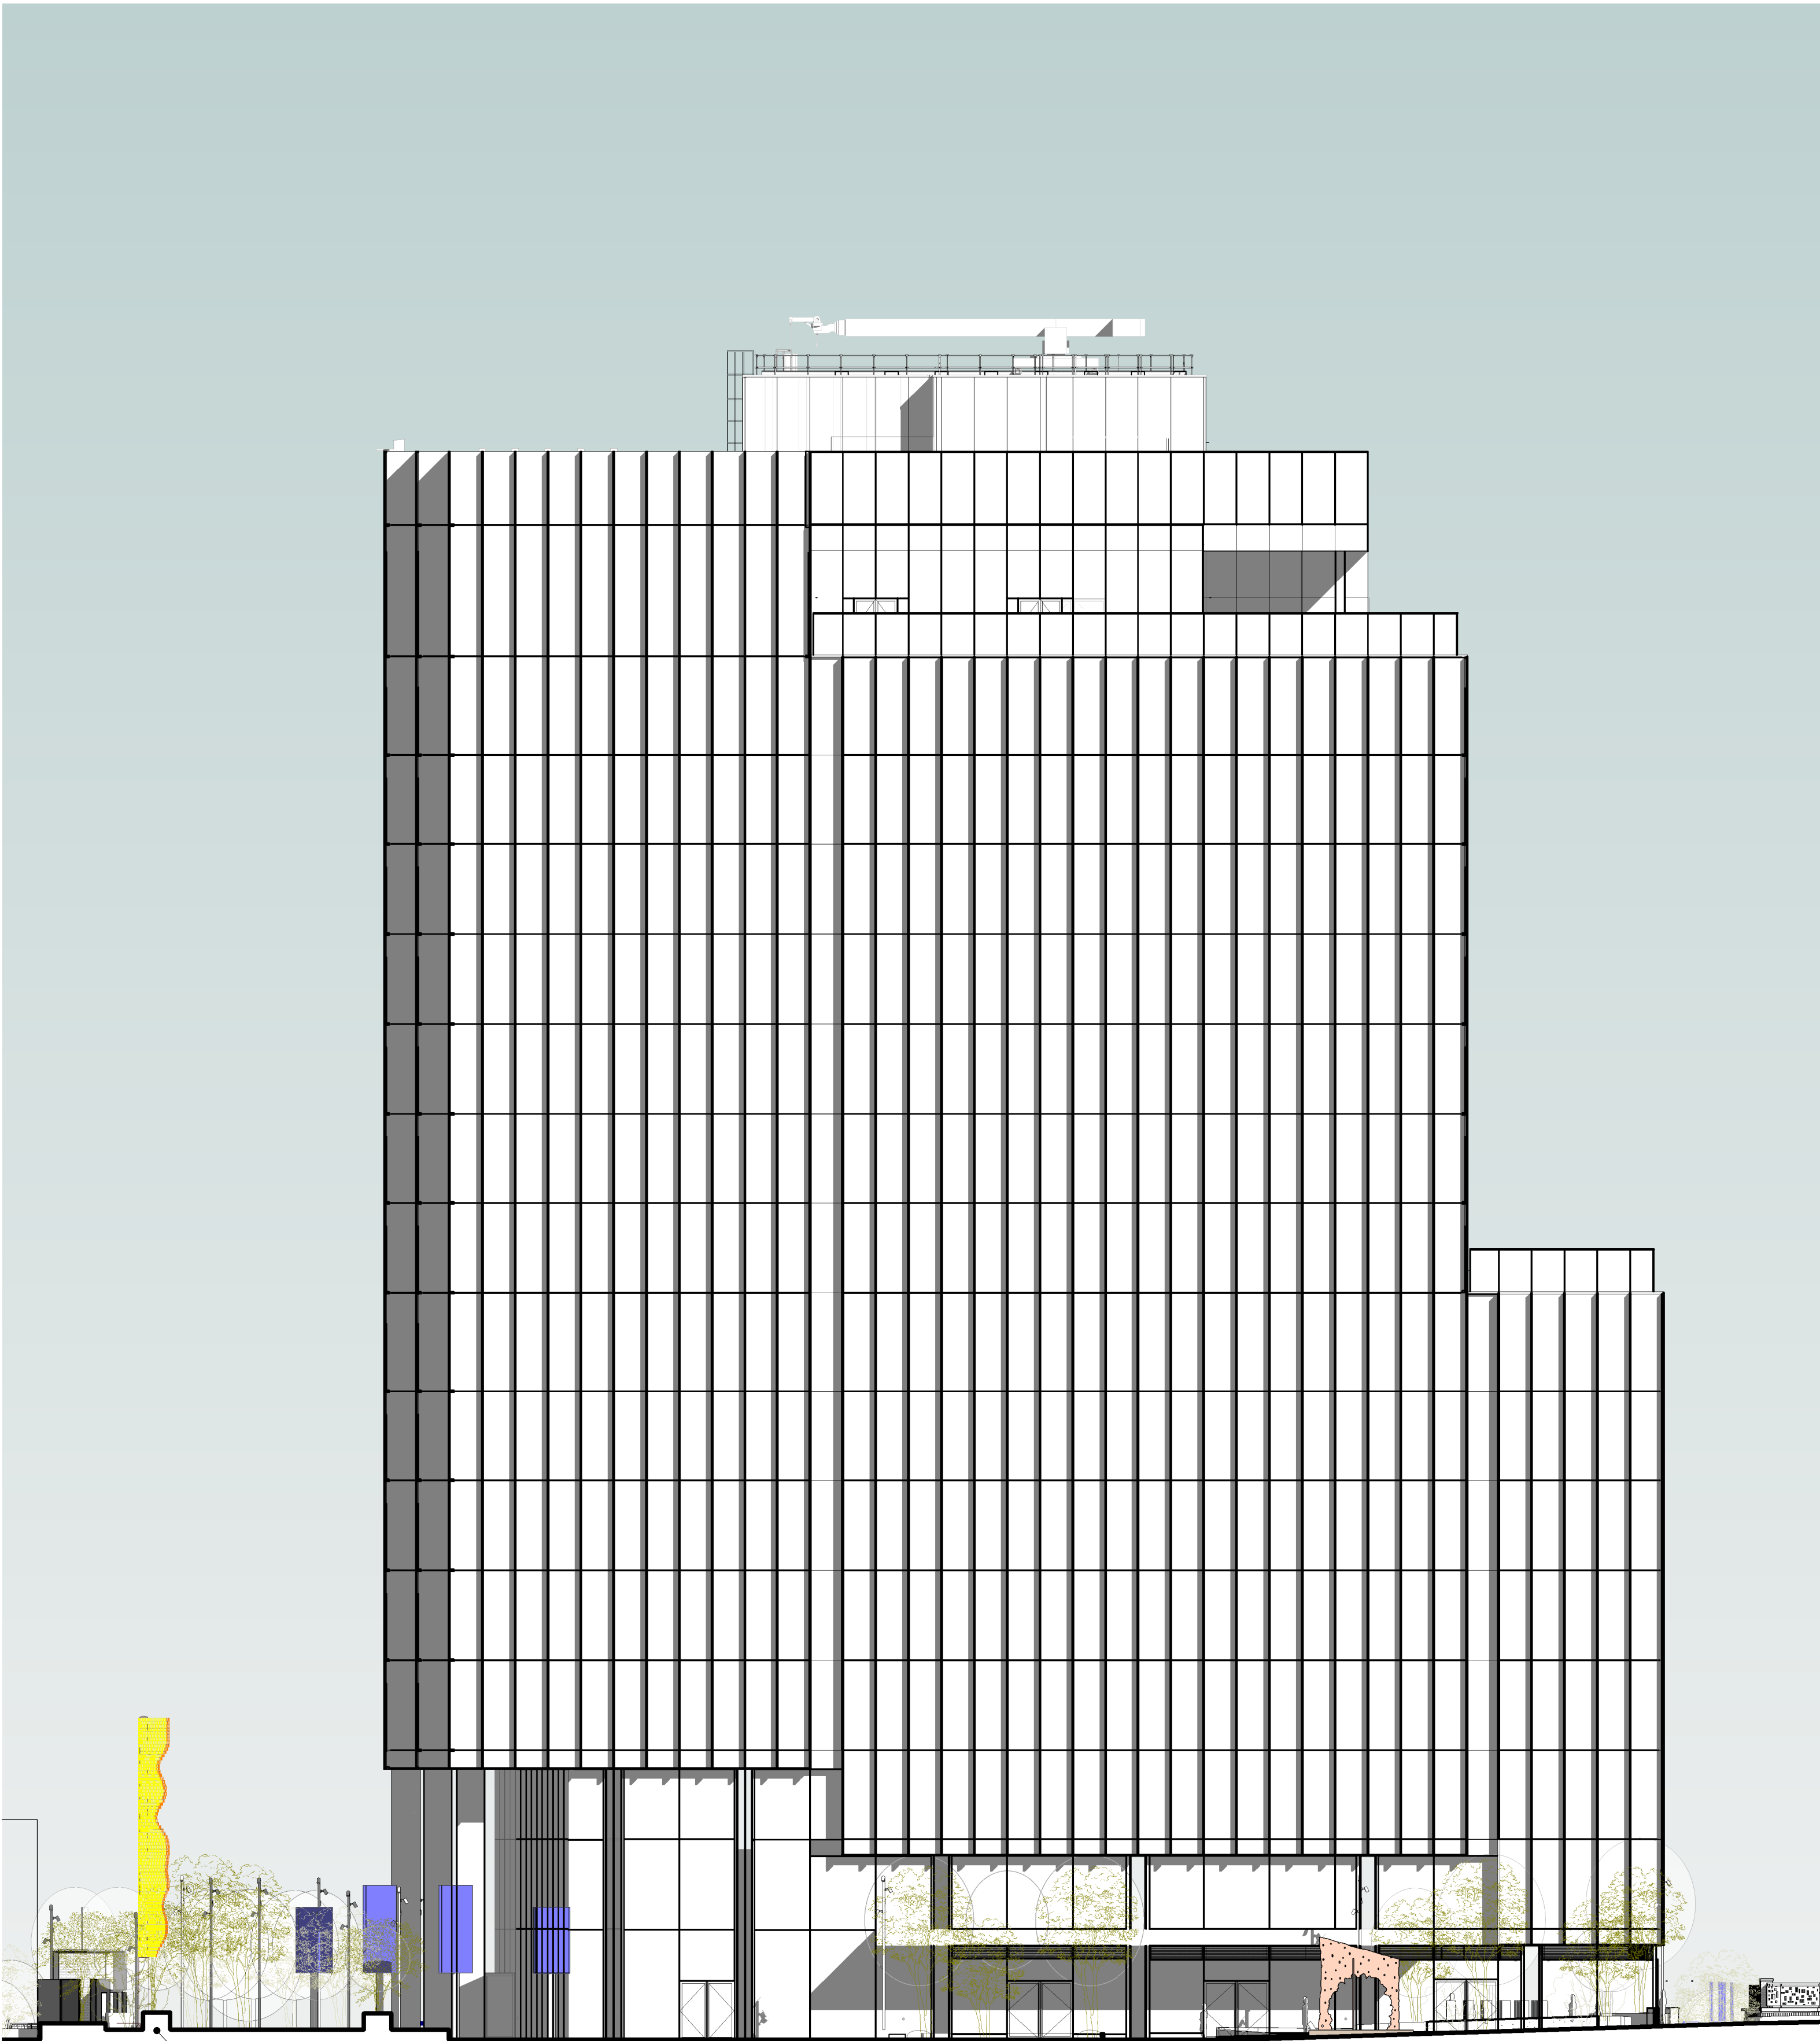
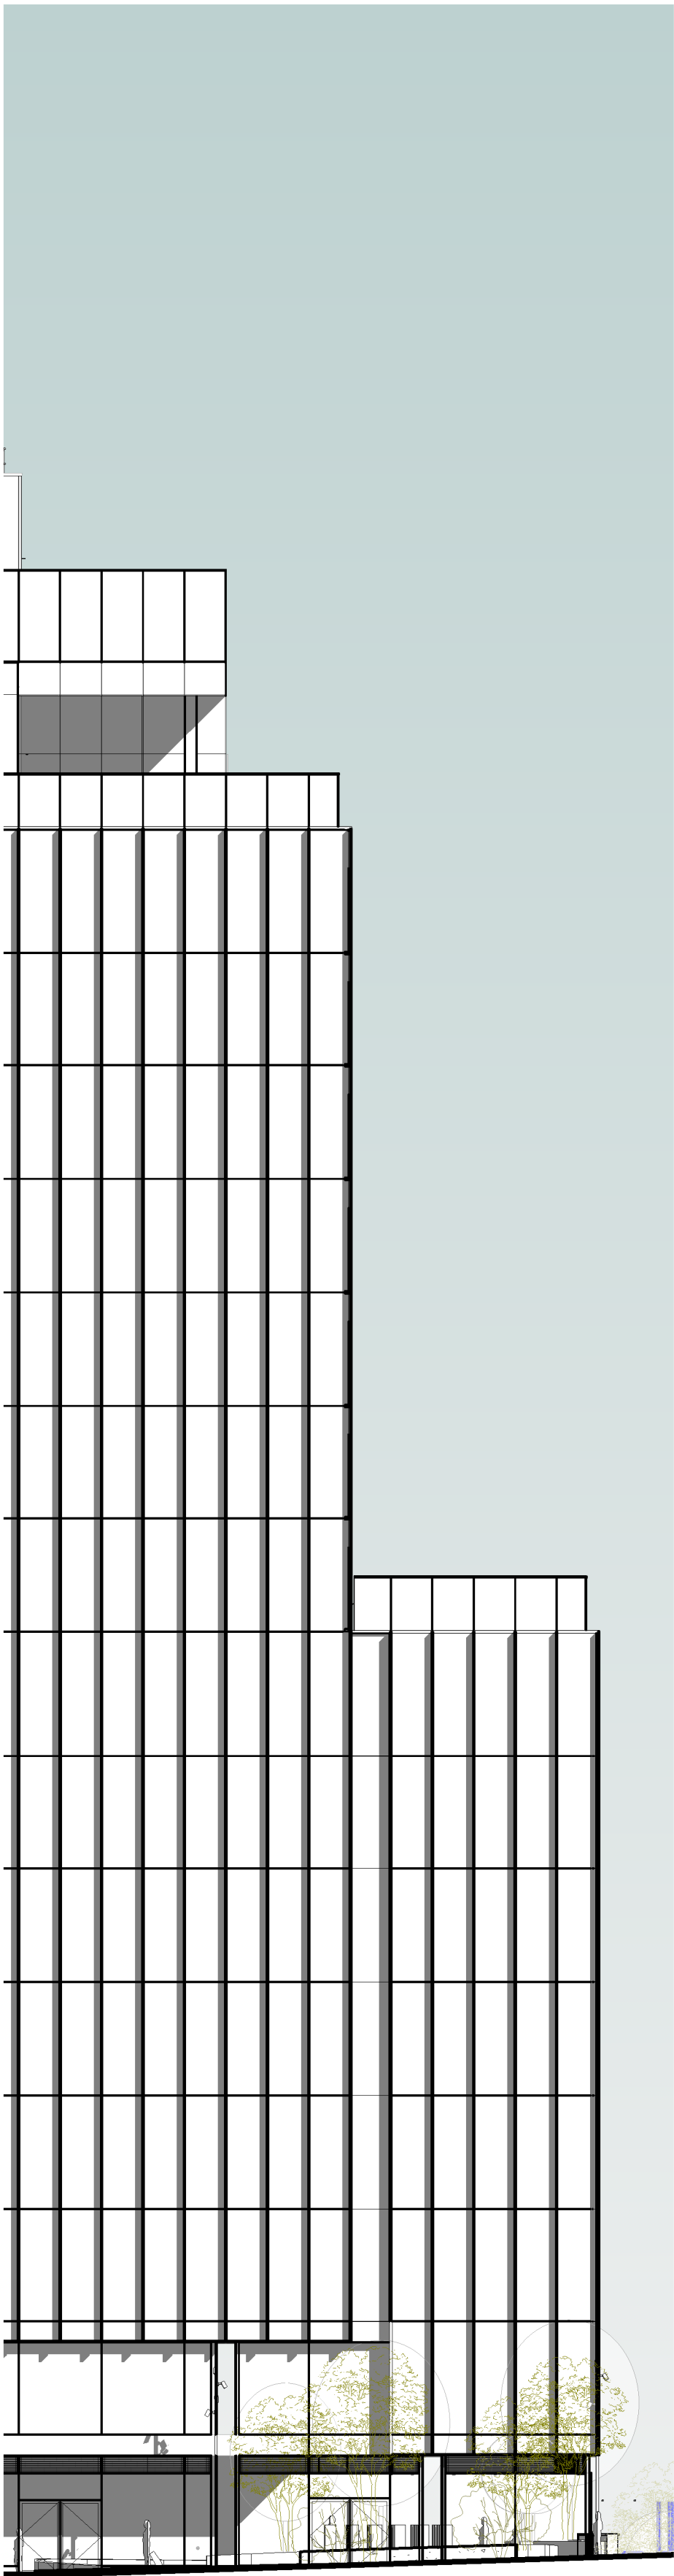


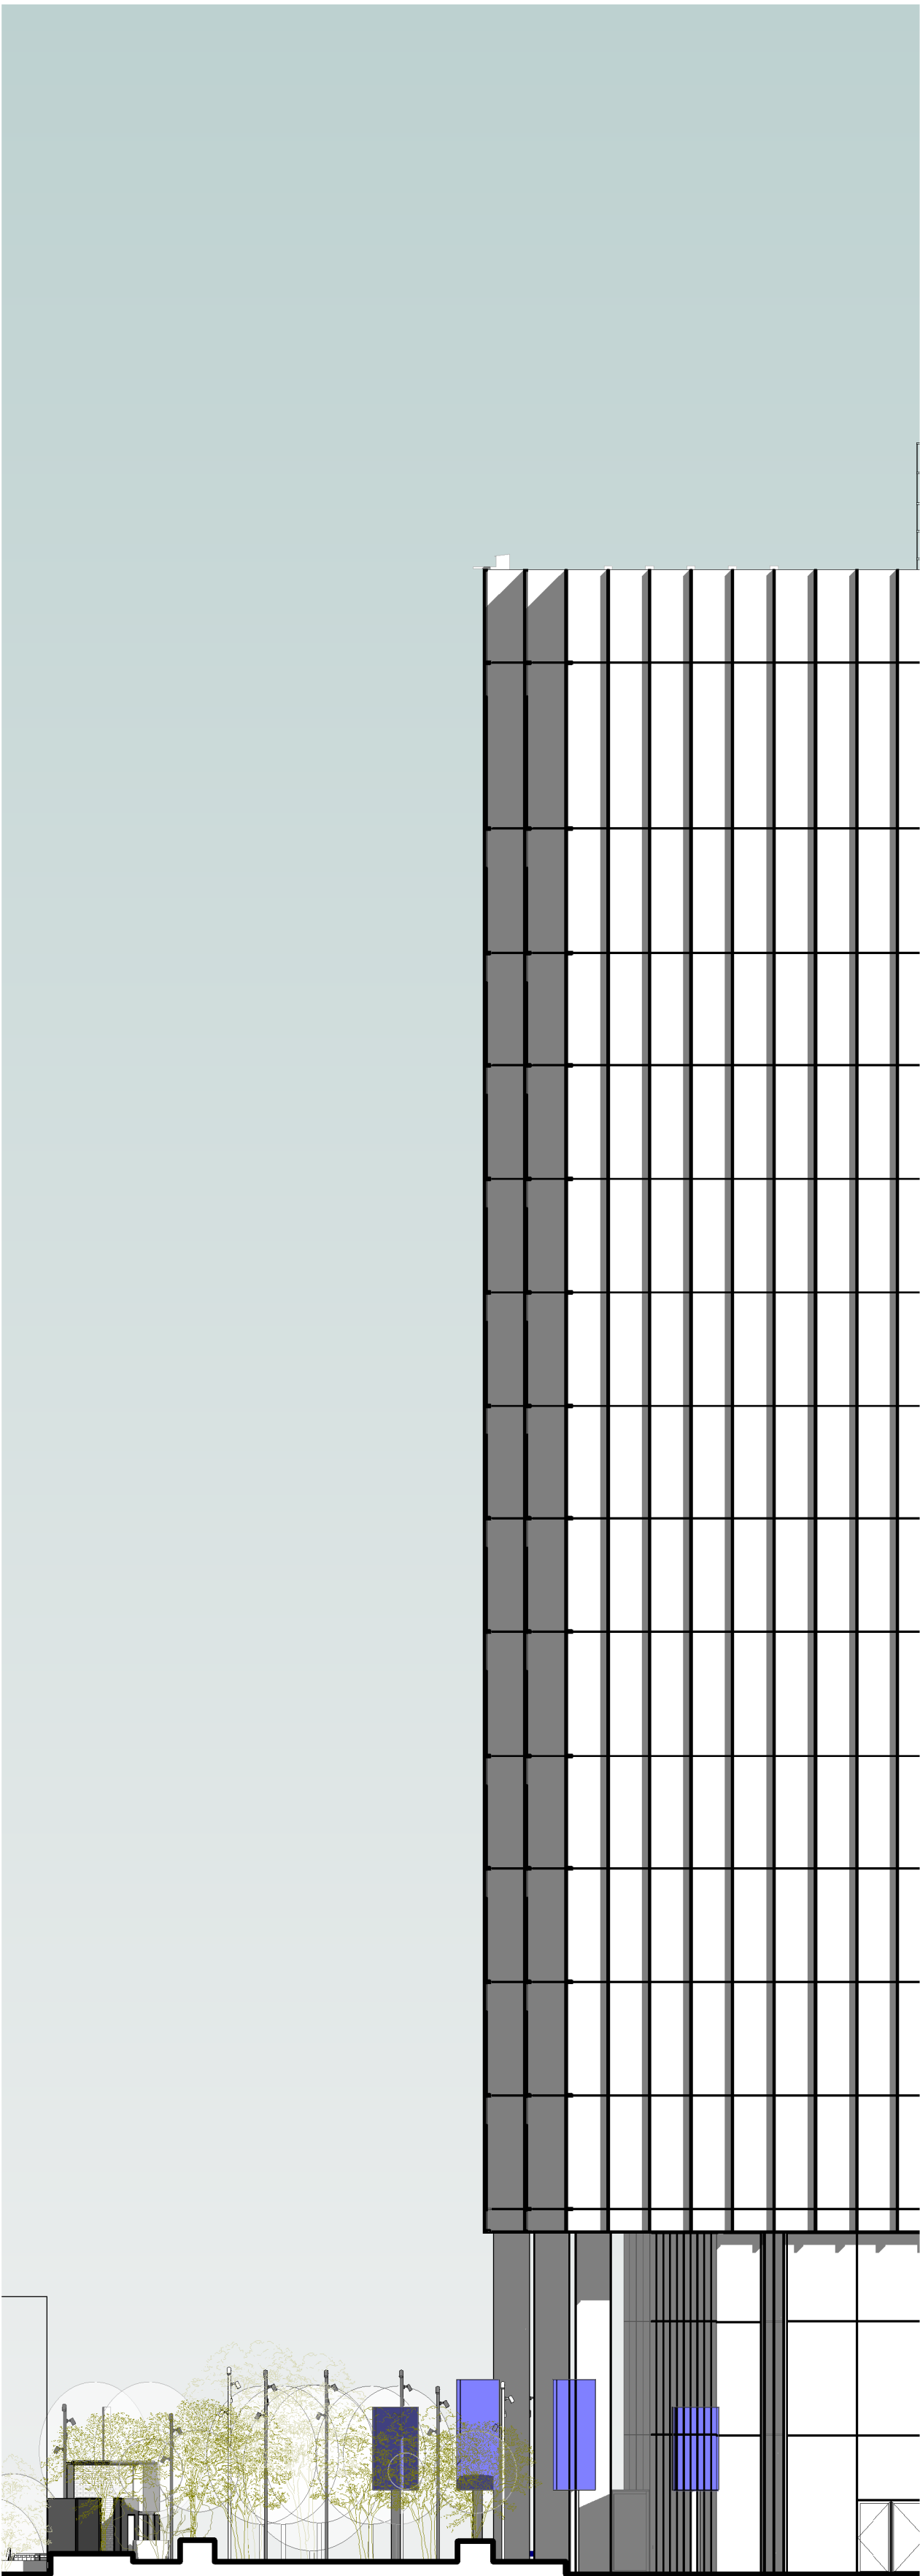

ART SCULPTURE "PIVOTAL" LOCATION;
SEE SHEET SHRN-CRL-S2-00-PL-A-4000
FOR MORE DETAIL

ART SCULPTURE "SEED" LOCATION;
SEE SHEET SHRN-CRL-S2-00-PL-A-4000
FOR MORE DETAIL

GENERAL NOTES


All rights reserved.

All drawings and written material appearing here, constitute original and unpublished work of the Architect and may not be duplicated, used or disclosed without written consent of the Architect.

Notes and material designations are typical for similar conditions unless otherwise indicated.

REV No.	DATE	DESCRIPTION	DWN	CHK
P2	09/09/2024	SCALE BAR ADDED	JP	US
P1	23/08/2024	PLANNING APPLICATION	JP	US

KEY PLAN

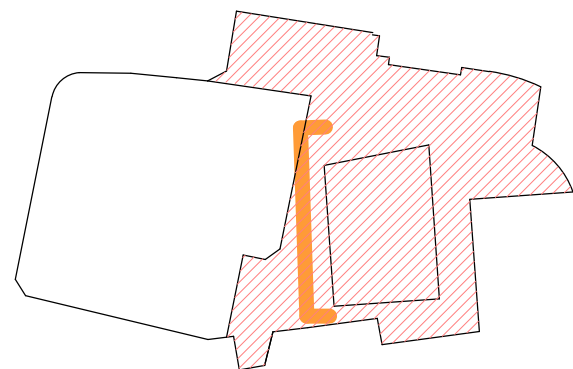

PROJECT

STATION HILL NORTH, READING

CLIENT

SH READING MASTER LLP



ARCADIS

18-22 Hatton Wall
London EC1N 8JH

T: +44(0)20 7079 9900

SHEET IDENTIFICATION

TITLE

40 ELEVATIONS 1:200 PHASE 2

ARTS STRATEGY - PROPOSED ELEVATION WEST

STATUS

STAGE 3

PROJECT NUMBER: 050-170073

DATE DRAWN: 23/08/24

SCALE @ A1: 1 : 200

DRAWN BY: US

CHECKED BY: MD

PROJECT ORIGINATOR ZONE LEVEL TYPE

SHRN - ARC - S2 - ZZ - PL

ROLE NUMBER REVISION

A - 4002 - P2

© 2020 CALLISONRTKL UK Ltd

9/9/2024 11:28:59 AM

0 2m 4m 8m



Scale 1:200

BIM 360://CRTKL-EMEUK-050-170073-Station Hill North Site- Reading/SHRN-CRL-PN-ZZ-MS-A-0001.rvt 9/9/2024 11:28:59 AM

1 WEST PART-ELEVATION BEFORE SCULPTURES

1 : 200

2 WEST ELEVATION AFTER SCULPTURES

1 : 200