


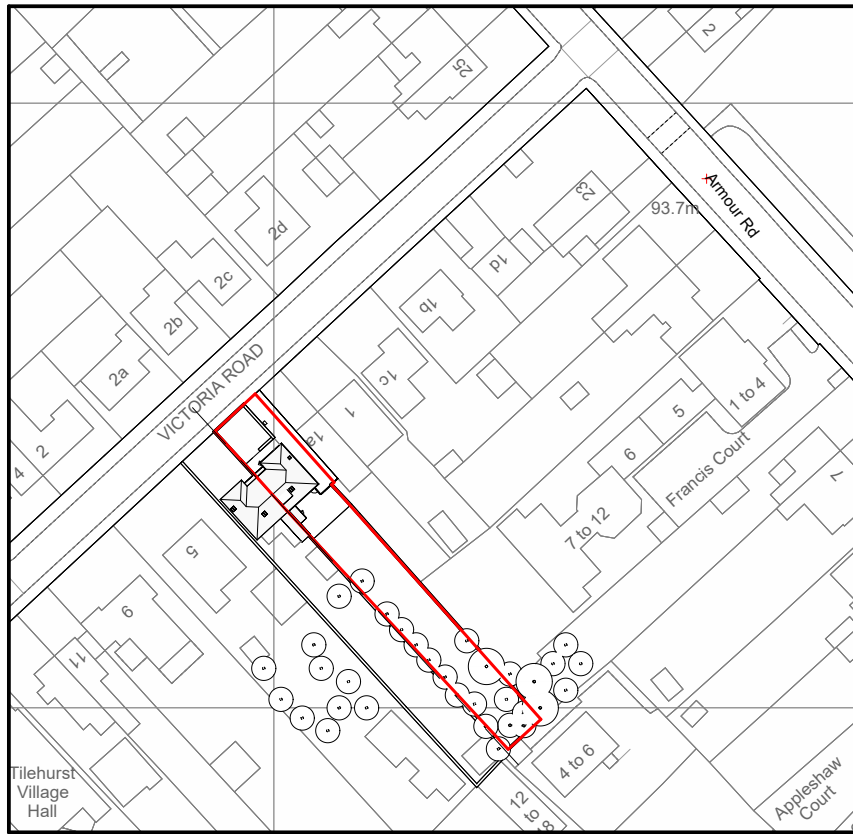

1



Location Plan

1 : 1250

© Crown Copyright and database rights 2024 OS 100047474

1:1250

0m 12.5 25 62.5 125

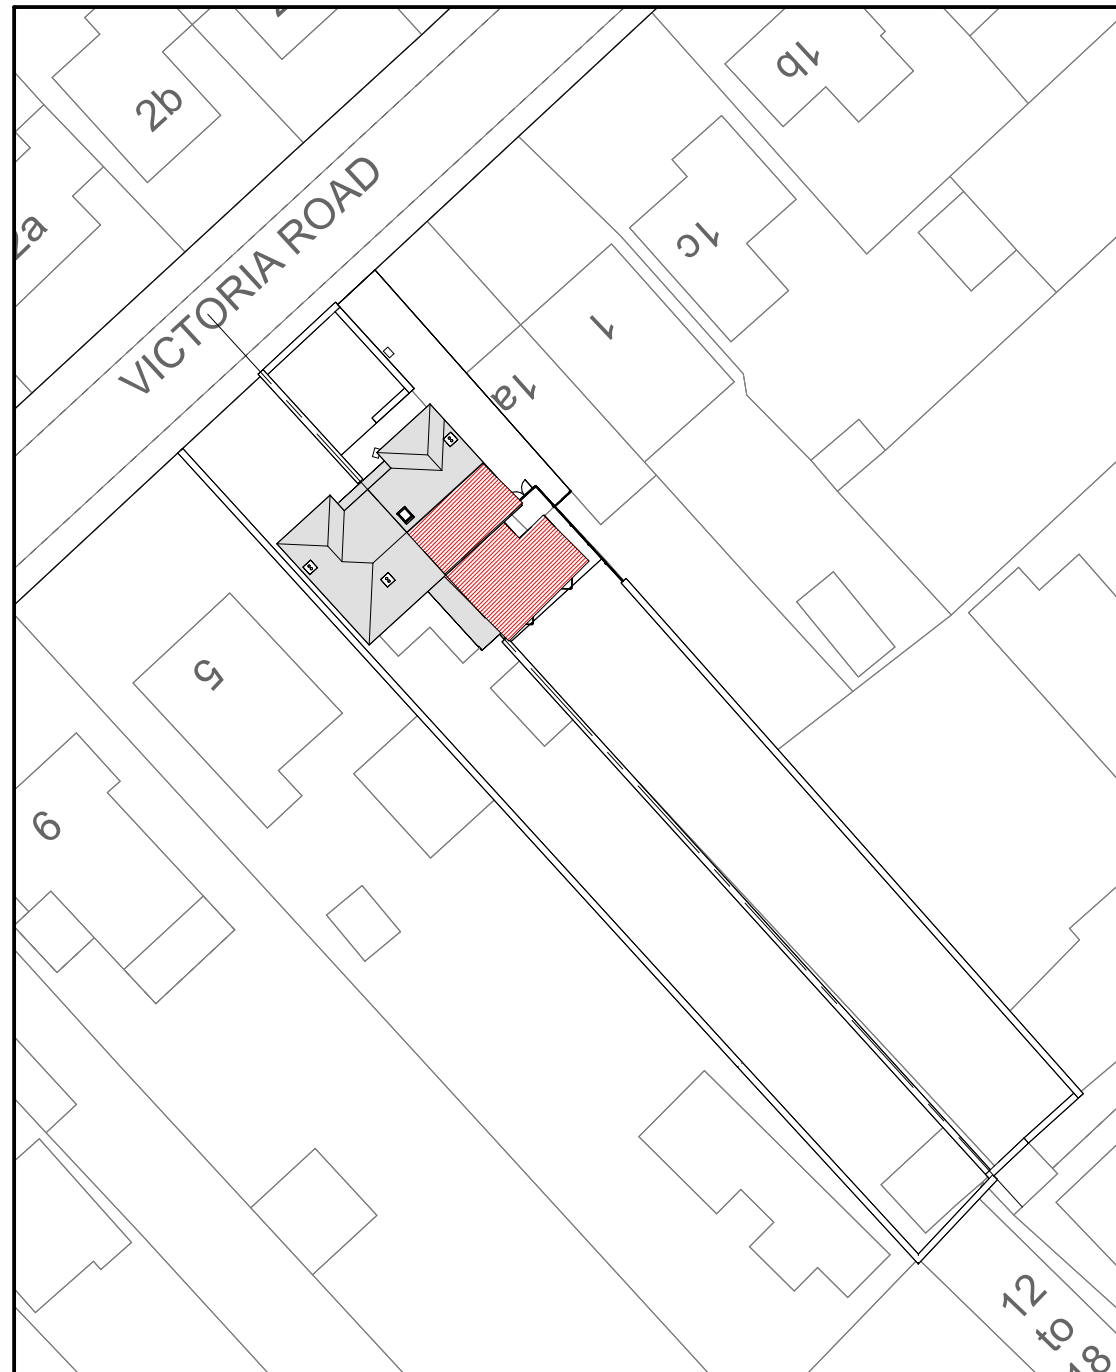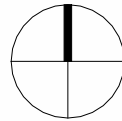


2

Block Plan

1 : 500


1:500

0m 5 10 25 50

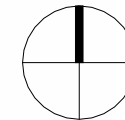

1:300


0m 3 6 15 30

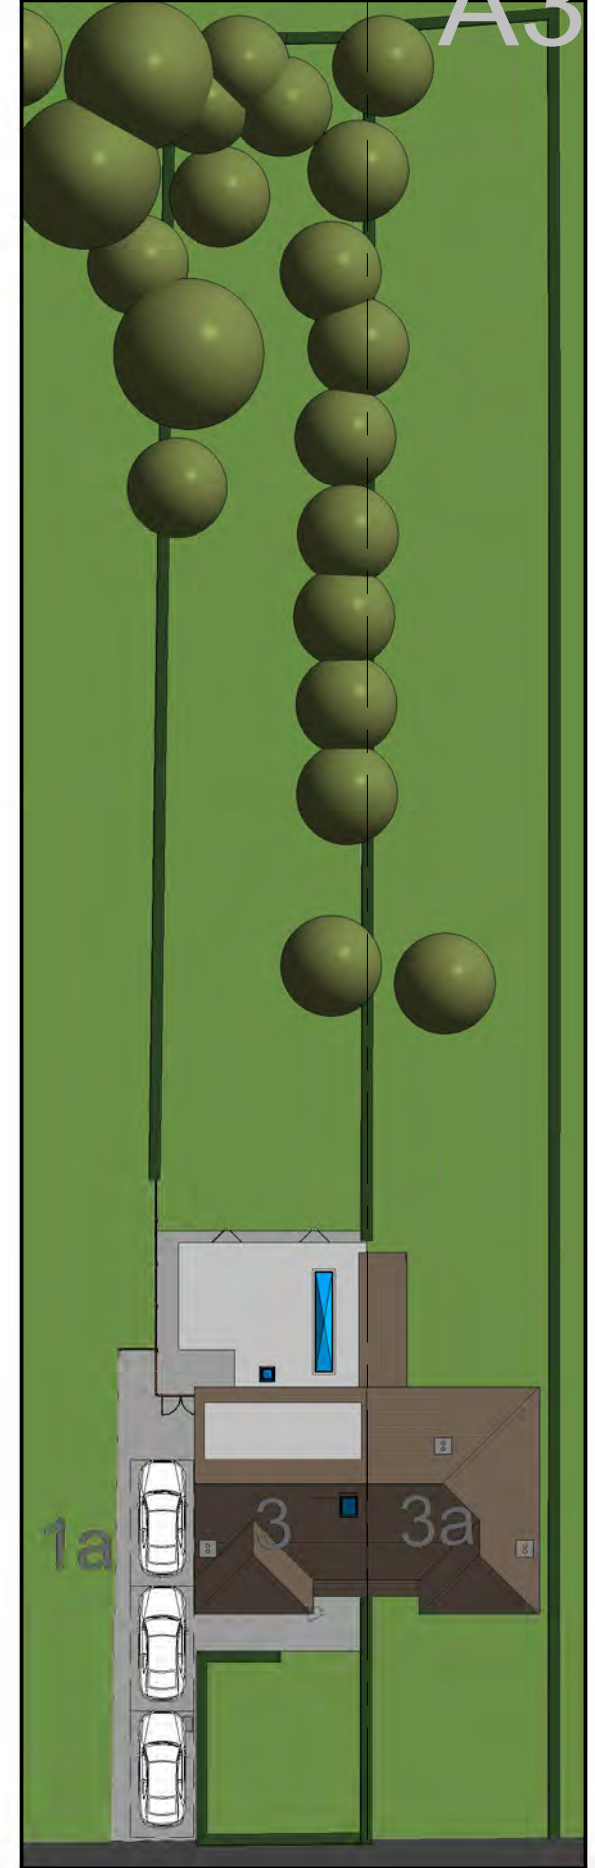

3

Site Plan

1 : 300

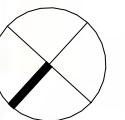

PROJECT

3 Victoria Road Tilehurst - Planning

DRAWING TITLE

Location Block and Site Plans

SCALE

As indicated

DRAWING NUMBER

2406 PL01

DATE

August 2024

DRAWN BY

LM

CHECKED BY

mAdt

REVISION NO.