

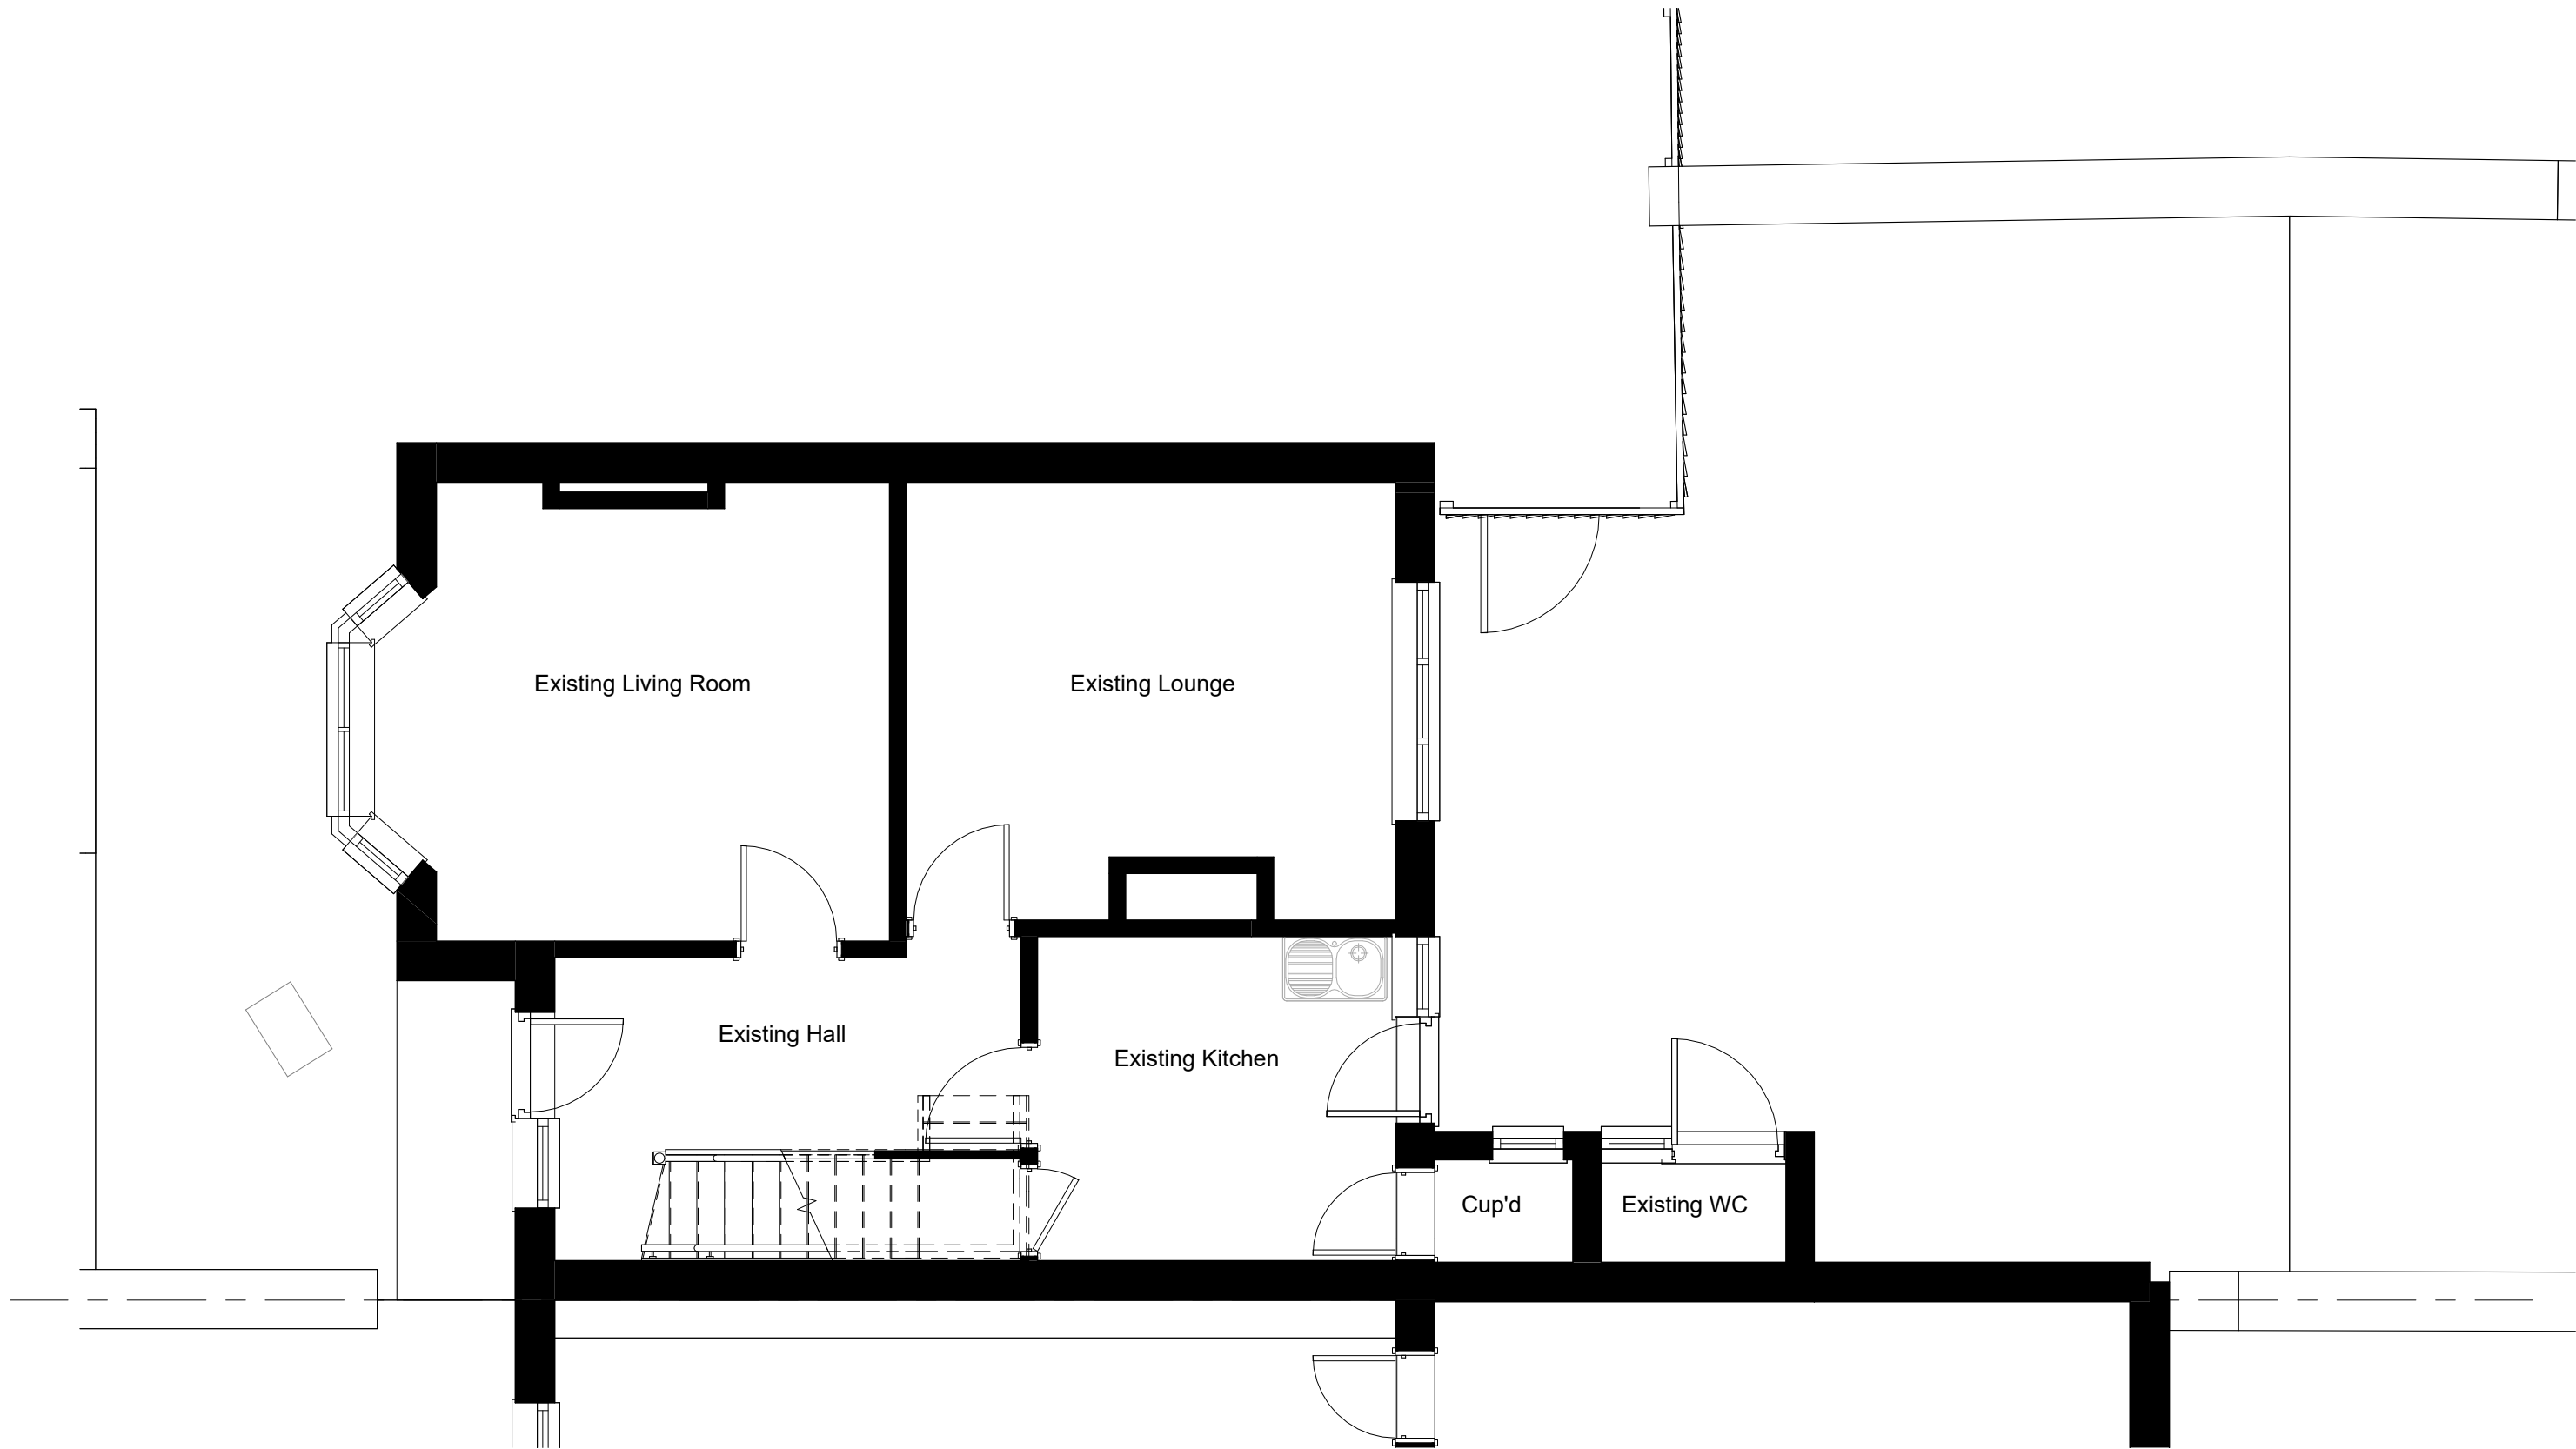
 
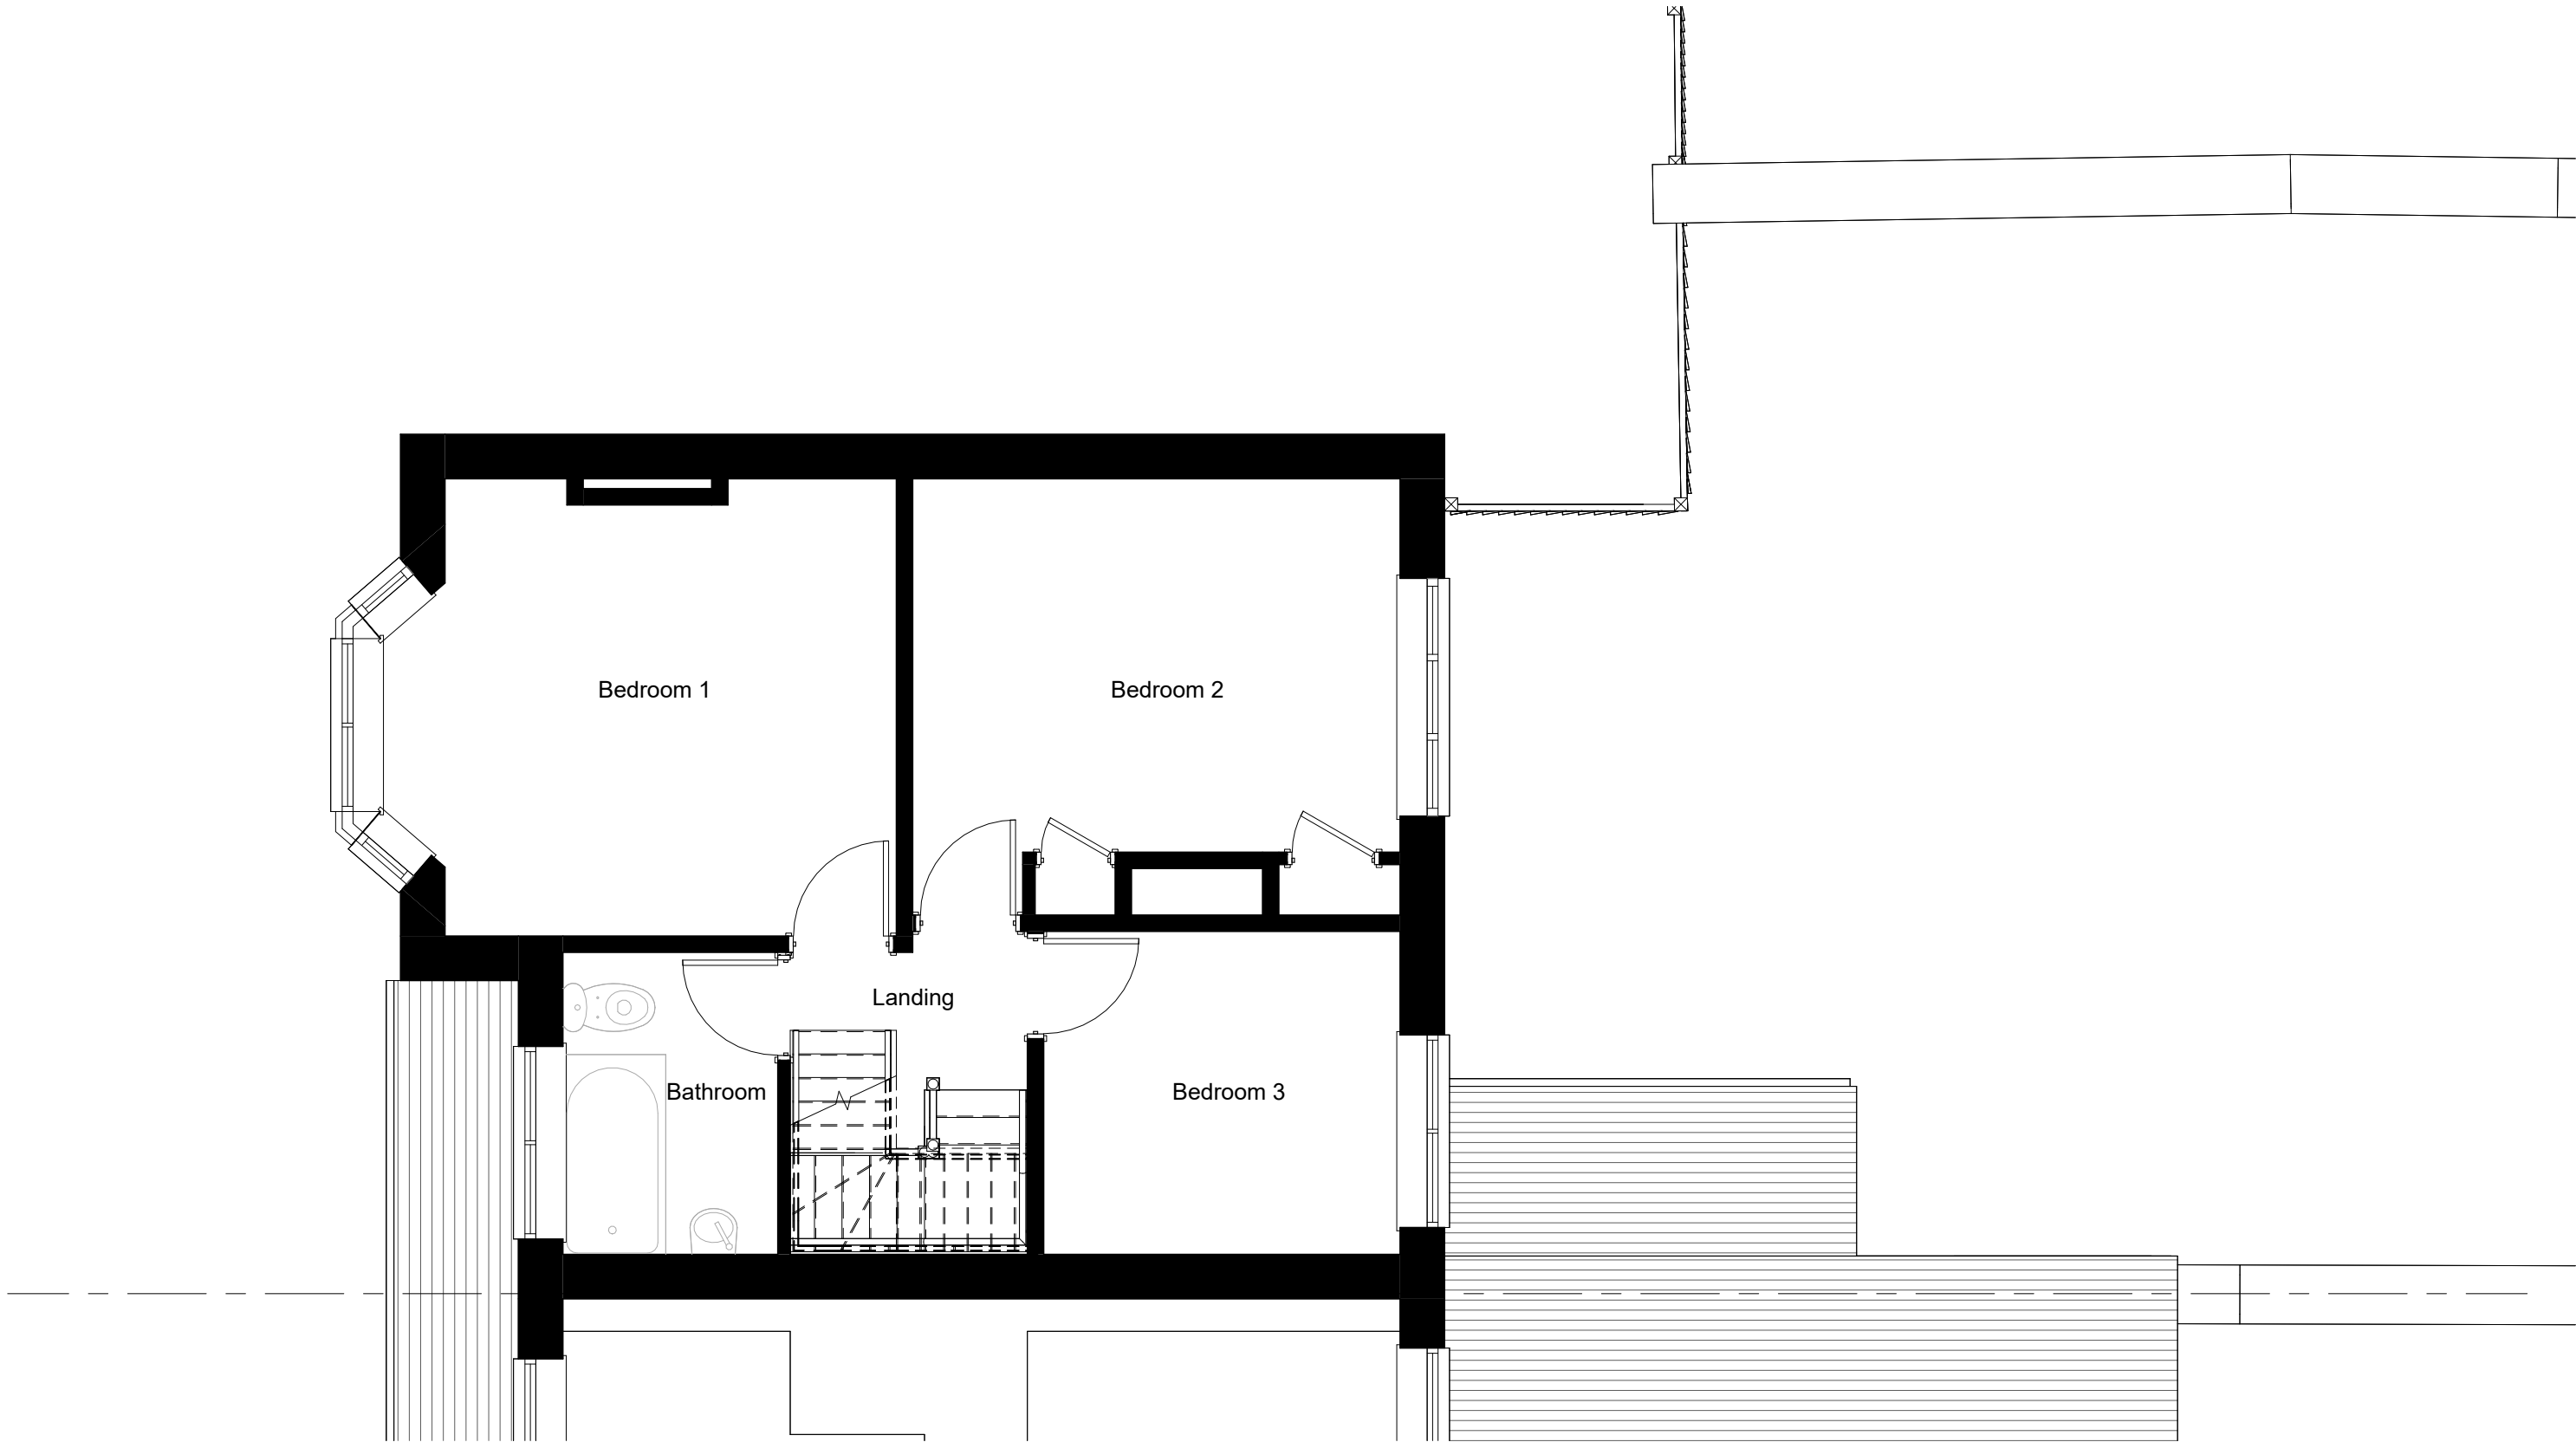


PROJECT	SCALE	DATE	CHECKED BY
3 Victoria Road Tilehurst - Planning	1 : 50	August 2024	mAdt
DRAWING TITLE	DRAWING NUMBER	DRAWN BY	REVISION NO.
Existing Ground Floor Plan	2406 PL02	LM	

 



PROJECT	SCALE	DATE	CHECKED BY
3 Victoria Road Tilehurst - Planning	1 : 50	August 2024	mAdt
DRAWING TITLE	DRAWING NUMBER	DRAWN BY	REVISION NO.
Existing First Floor Plan	2406 PL03	LM	

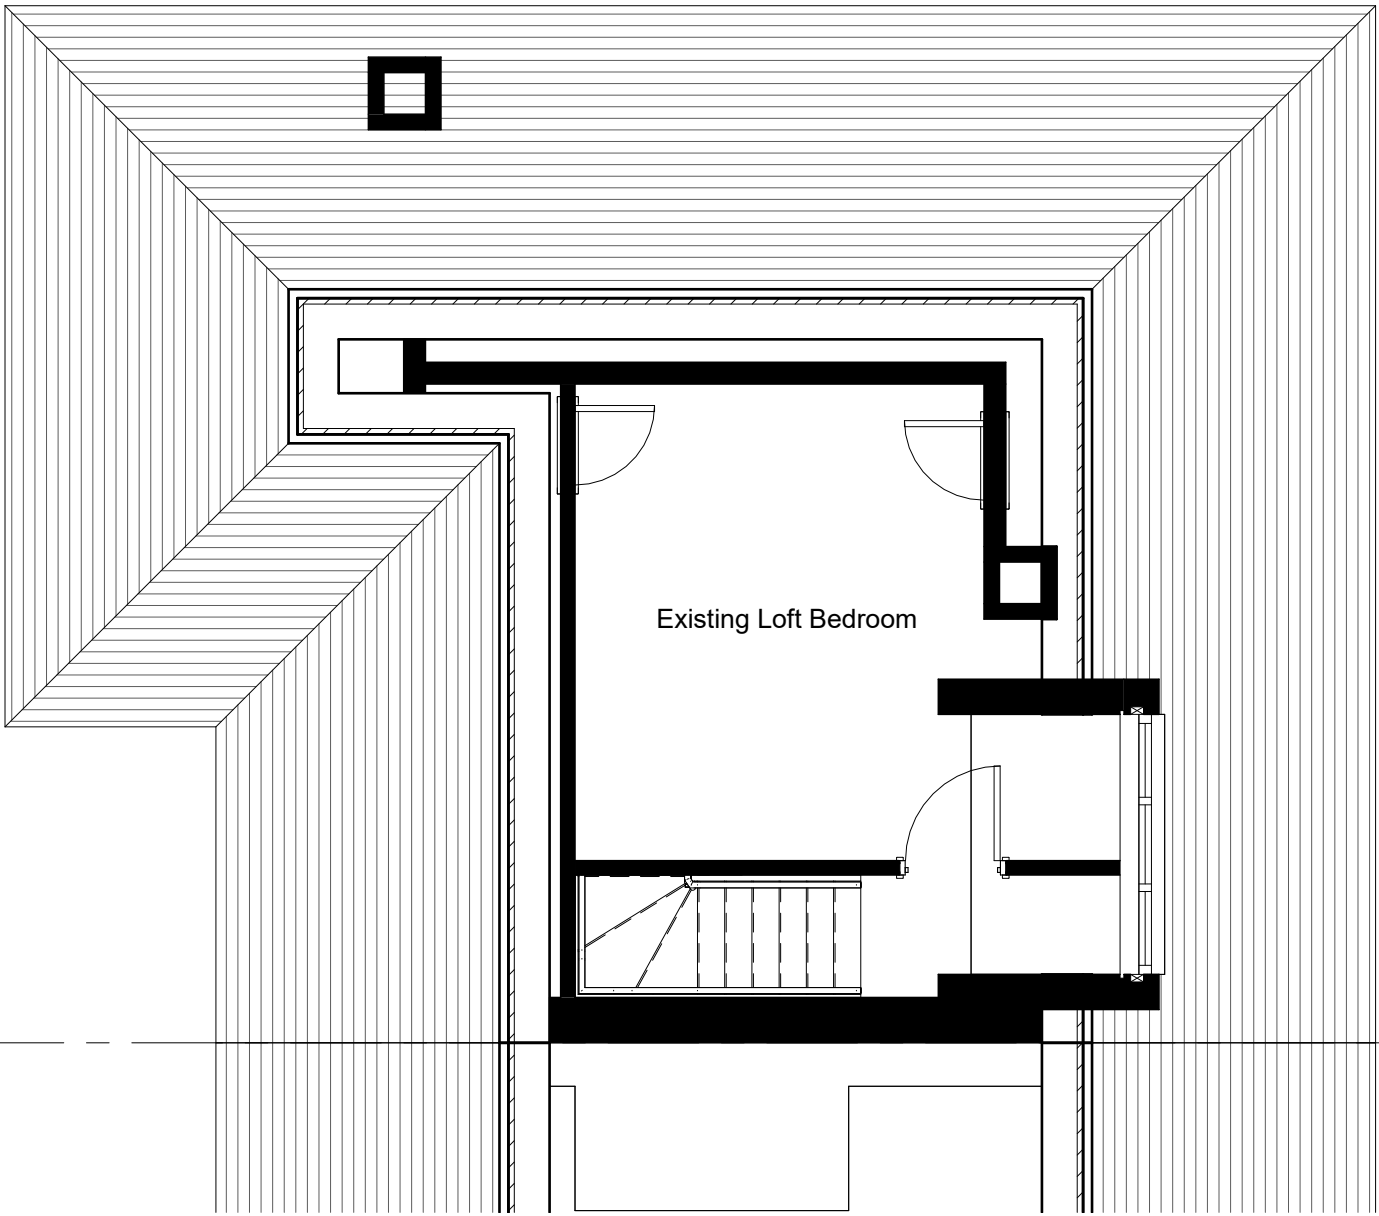

mAdt
Milligan Architecture
Design & Technology

Do not Scale.
Use figured dimensions only.
Subject to site survey and all necessary consents. All dimensions to be checked by user and any discrepancies,
errors or omissions to be reported to mAdt before work commences.
This drawing is to be read in conjunction with all other relevant materials.

PROJECT	SCALE	DATE	CHECKED BY
3 Victoria Road Tilehurst - Planning	1 : 50	August 2024	mAdt
DRAWING TITLE	DRAWING NUMBER	DRAWN BY	REVISION NO.
Existing Loft Floor Plan	2406 PL04	LM	

 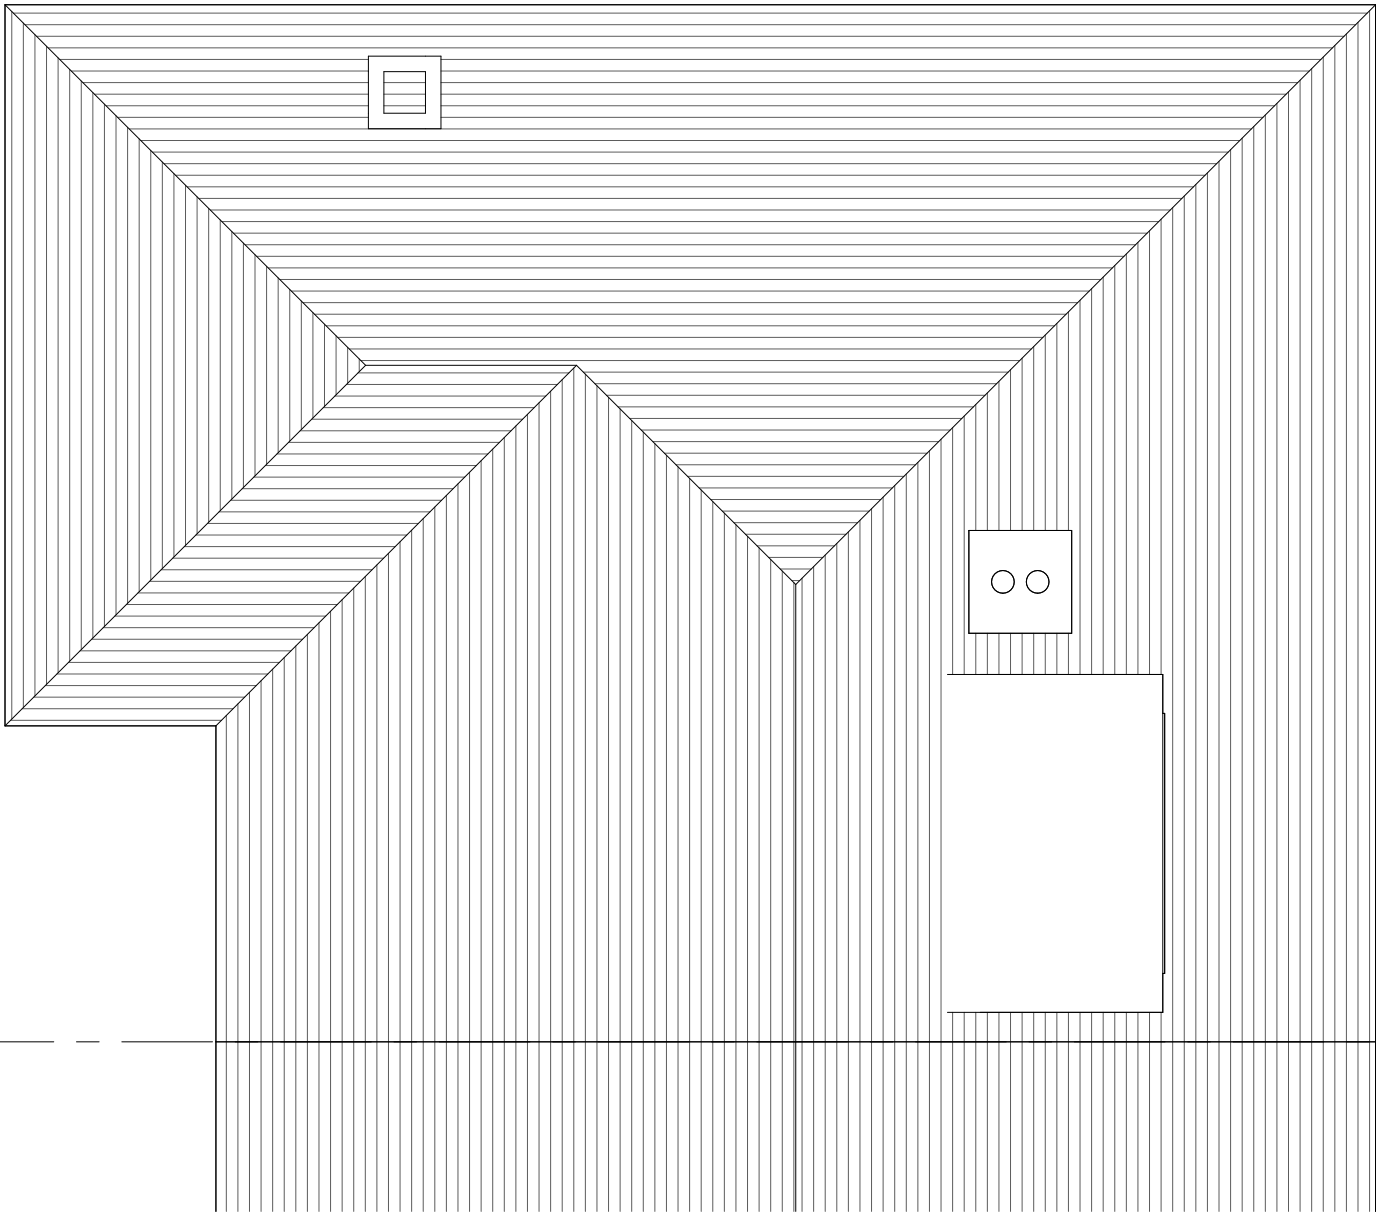

PROJECT	SCALE	DATE	CHECKED BY
3 Victoria Road Tilehurst - Planning	1 : 50	August 2024	mAdt
DRAWING TITLE	DRAWING NUMBER	DRAWN BY	REVISION NO.
Existing Roof Plan	2406 PL05	LM	



PROJECT	SCALE	DATE	CHECKED BY
3 Victoria Road Tilehurst - Planning	1 : 50	August 2024	mAdt
DRAWING TITLE	DRAWING NUMBER	DRAWN BY	REVISION NO.
Existing Front Elevation	2406 PL06	LM	




1:50
0m 0.5 1 2.5 5

mAdt
Milligan Architecture
Design & Technology

Do not Scale.
Use figured dimensions only.
Subject to site survey and all necessary consents. All dimensions to be checked by user and any discrepancies, errors or omissions to be reported to mAdt before work commences.
This drawing is to be read in conjunction with all other relevant materials.

PROJECT	SCALE	DATE	CHECKED BY
3 Victoria Road Tilehurst - Planning	1 : 50	August 2024	mAdt
DRAWING TITLE	DRAWING NUMBER	DRAWN BY	REVISION NO.
Existing Rear Elevation	2406 PL07	LM	

 

mAdt
Milligan Architecture
Design & Technology

Do not Scale.
Use figured dimensions only.
Subject to site survey and all necessary consents. All dimensions to be checked by user and any discrepancies, errors or omissions to be reported to mAdt before work commences.
This drawing is to be read in conjunction with all other relevant materials.

PROJECT	SCALE	DATE	CHECKED BY
3 Victoria Road Tilehurst - Planning	1 : 50	August 2024	mAdt
DRAWING TITLE	DRAWING NUMBER	DRAWN BY	REVISION NO.
Existing Detached Side Elevation	2406 PL08	LM	



1:50



mAdt
Milligan Architecture
Design & Technology

Do not Scale.
Use figured dimensions only.
Subject to site survey and all necessary consents. All dimensions to be checked by user and any discrepancies,
errors or omissions to be reported to mAdt before work commences.
This drawing is to be read in conjunction with all other relevant materials.

PROJECT

3 Victoria Road Tilehurst - Planning

DRAWING TITLE

Existing attached Side Elevation

SCALE

1 : 50

DRAWING NUMBER

2406 PL09

DATE

August 2024


DRAWN BY

LM


CHECKED BY

mAdt


REVISION NO.

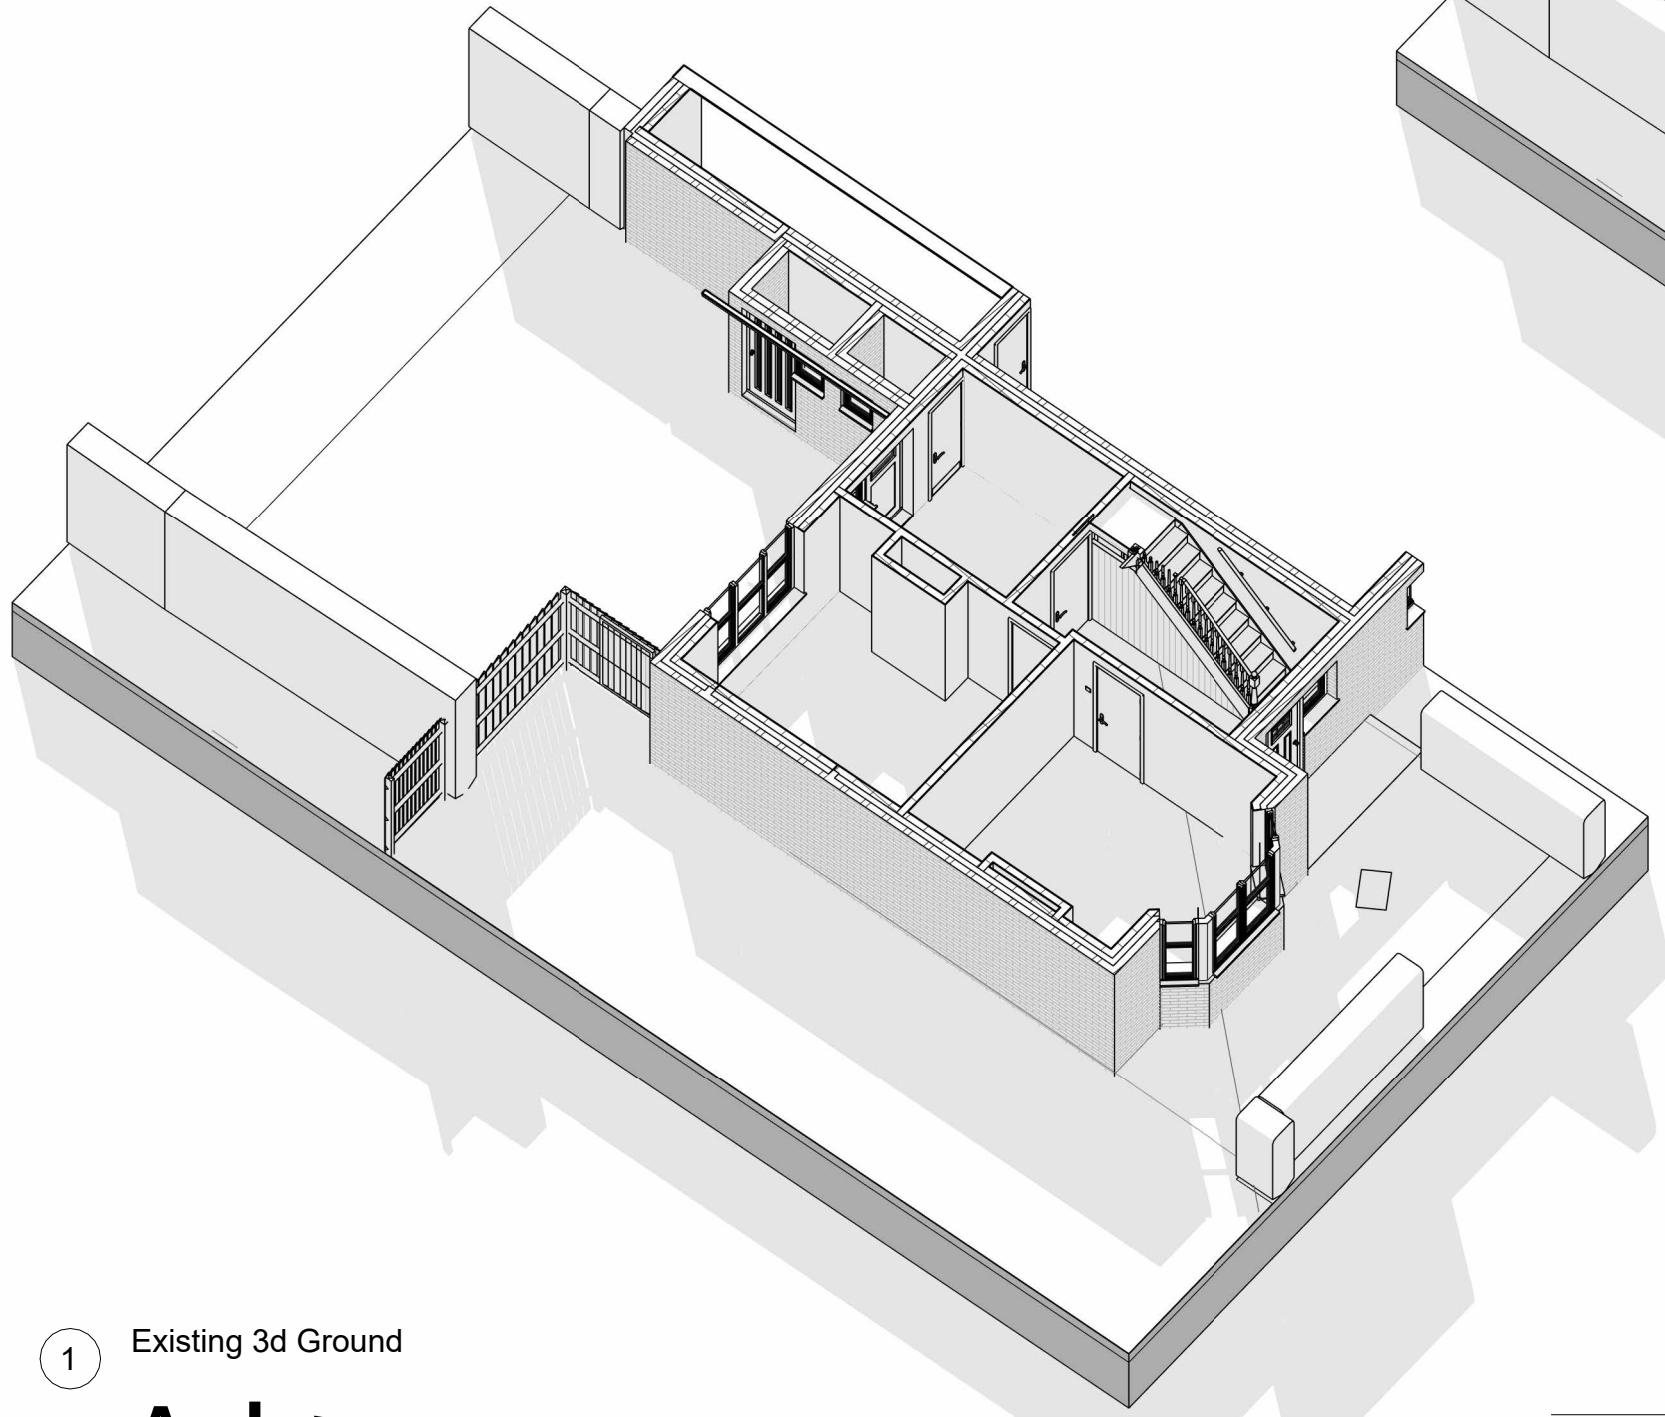


1 Existing 3d Ground

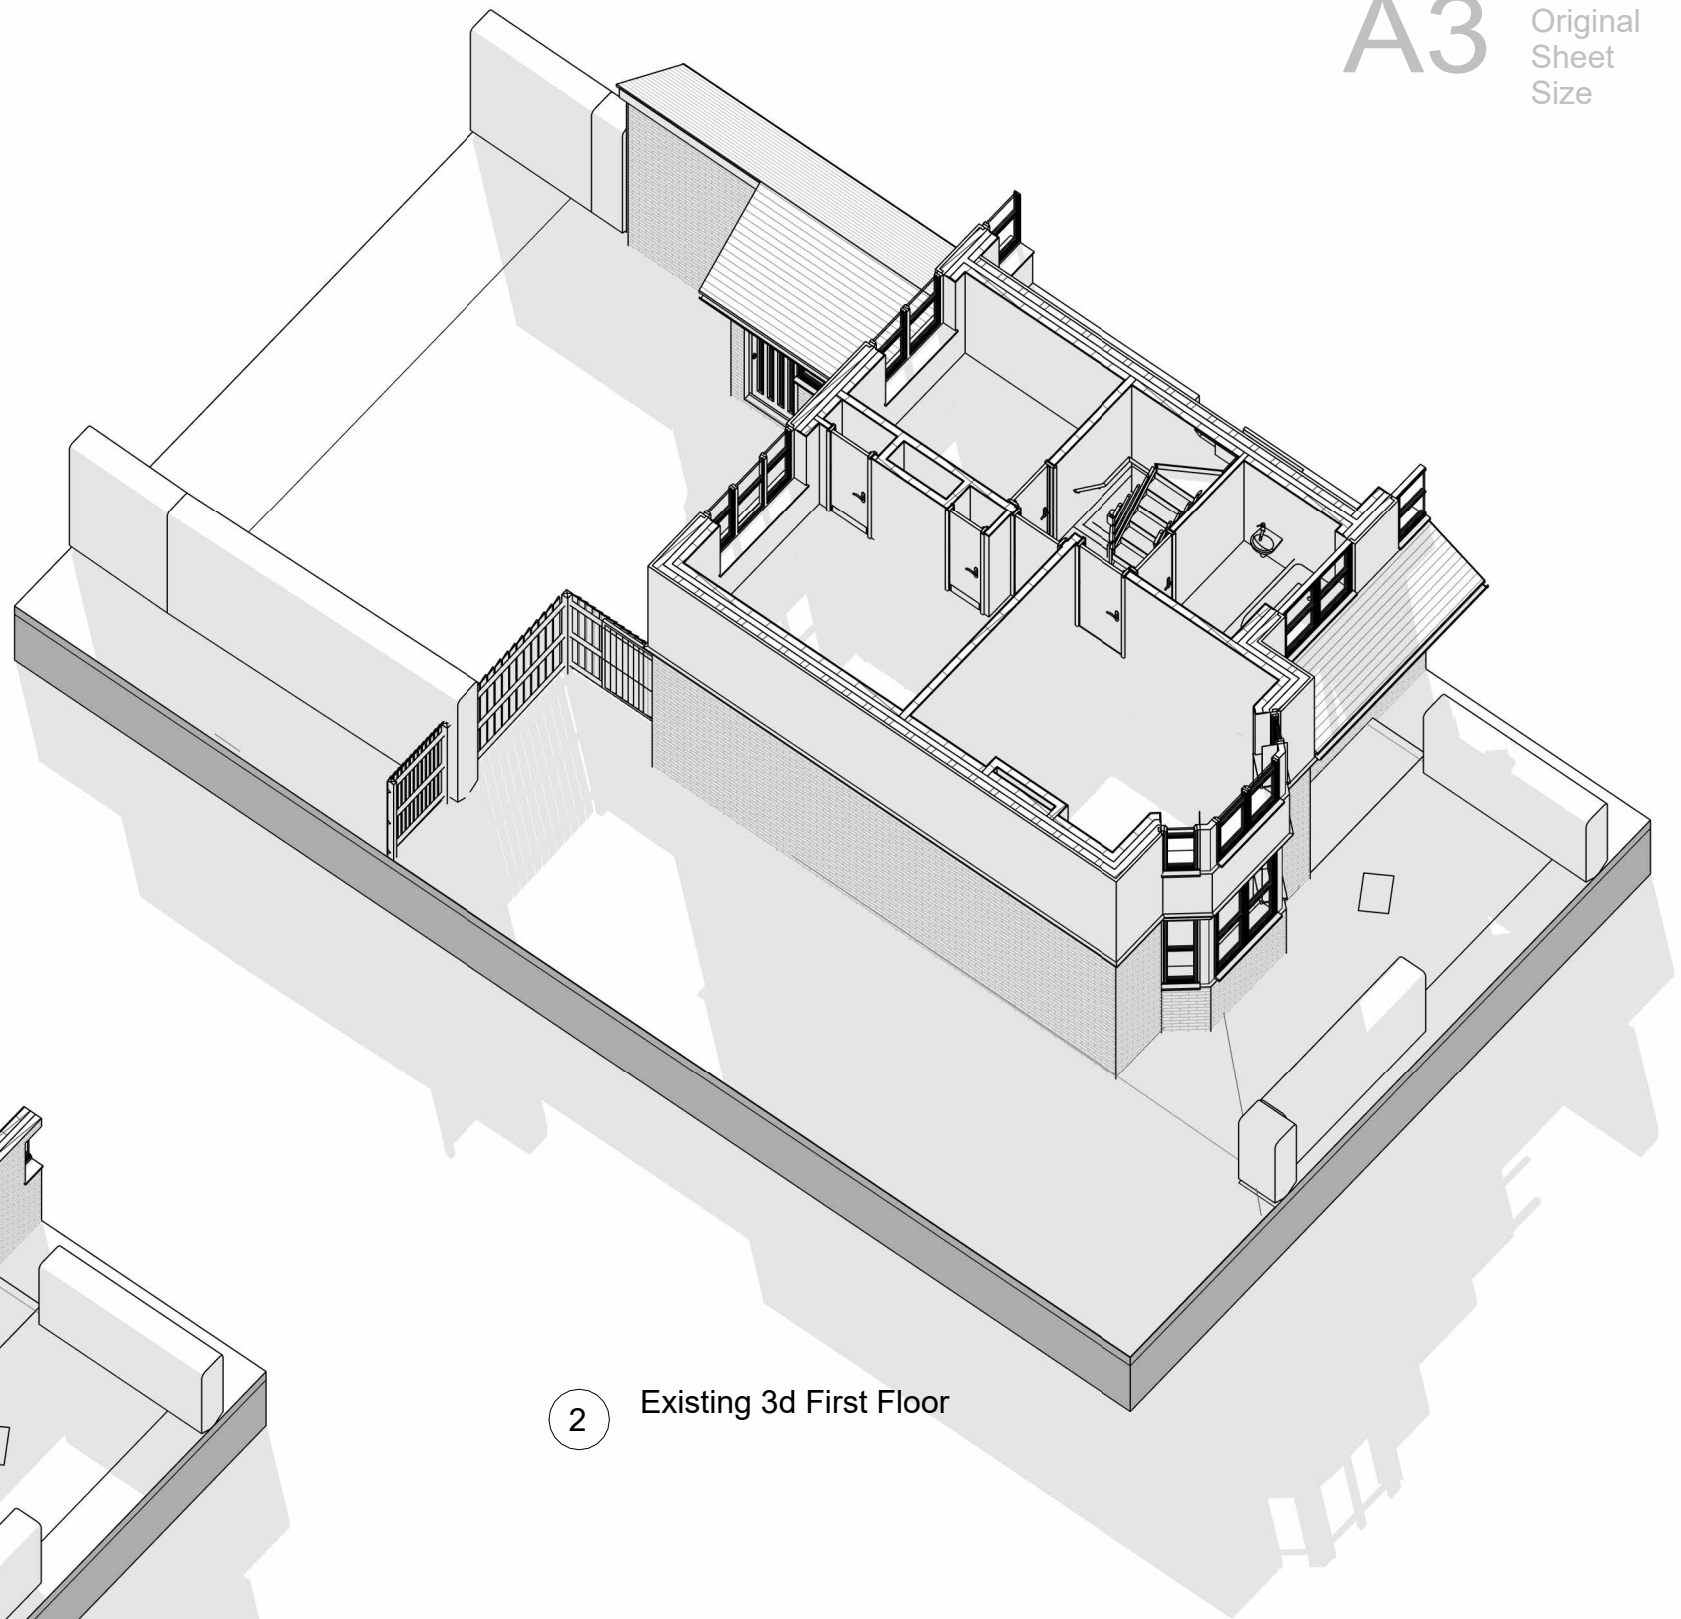

2 Existing 3d First Floor

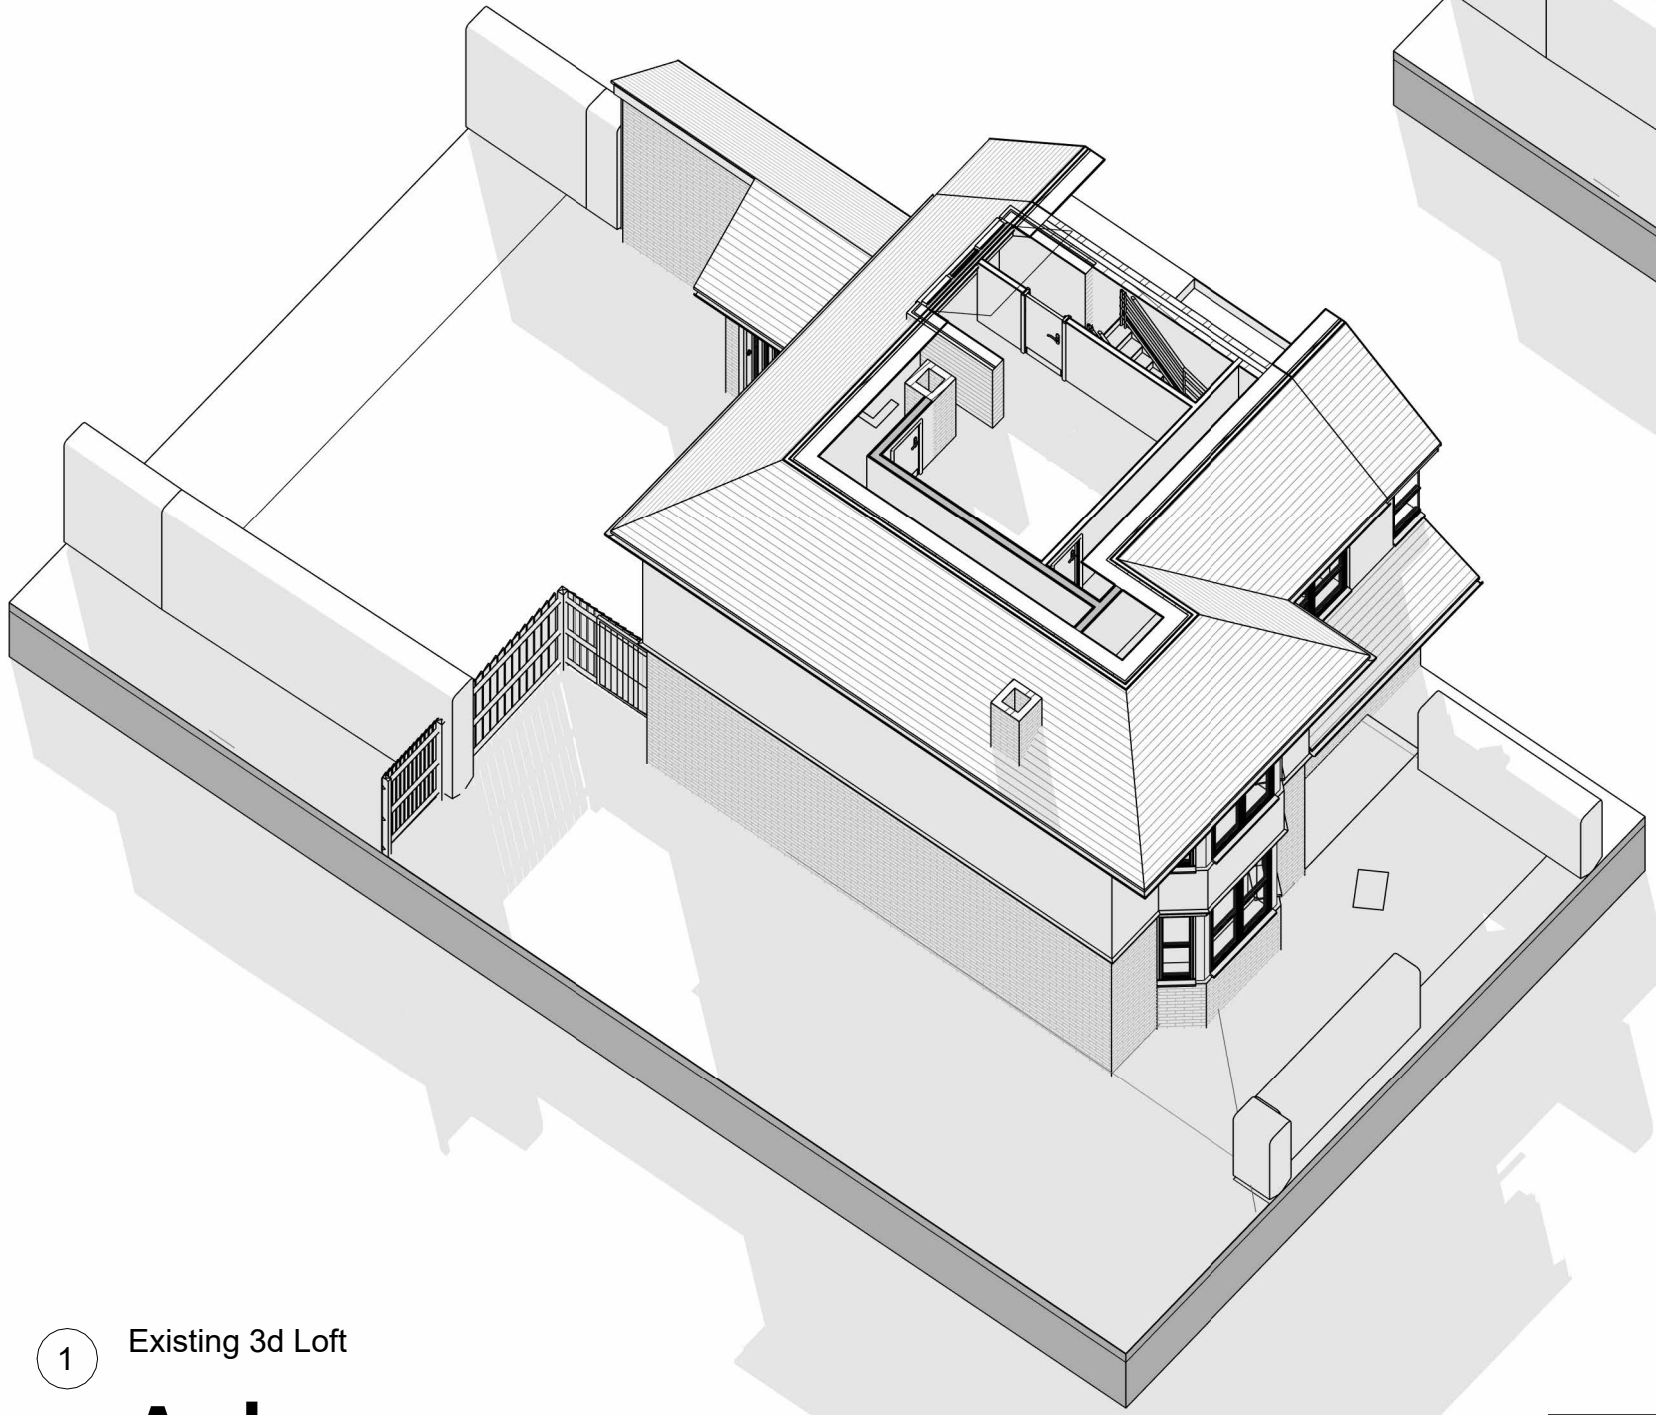

1 Existing 3d Loft

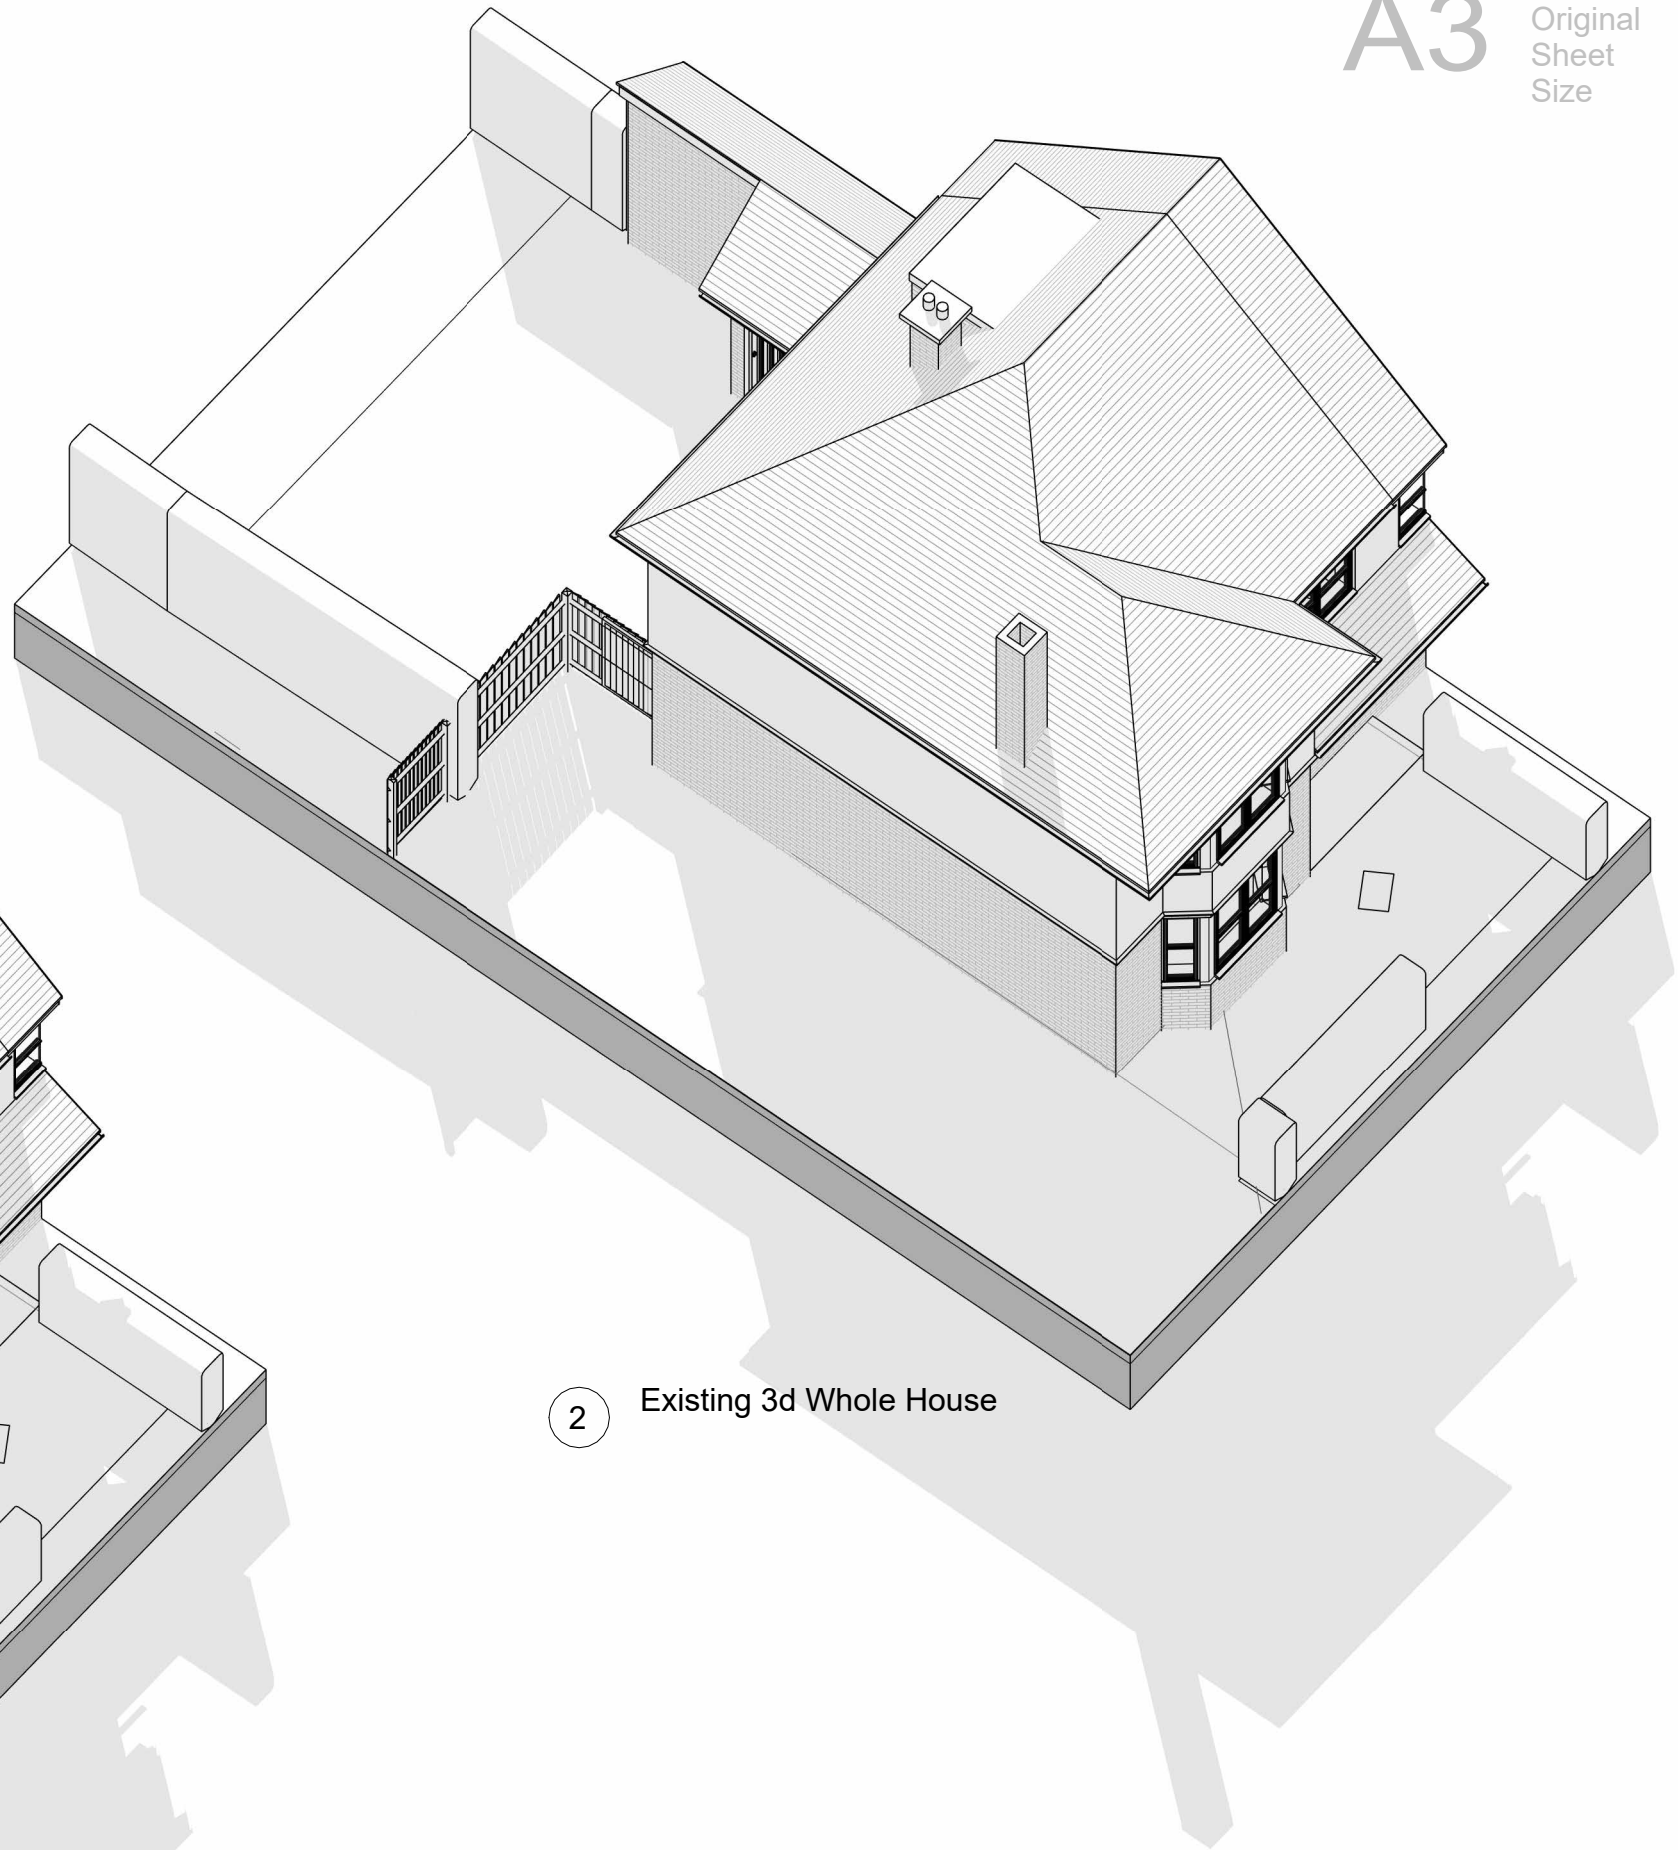


2 Existing 3d Whole House

PROJECT	SCALE	DATE	CHECKED BY
3 Victoria Road Tilehurst - Planning		August 2024	mAdt
DRAWING TITLE	DRAWING NUMBER	DRAWN BY	REVISION NO.
Existing 3d Floor Plans SF and WH	2406 PL11	LM	



1 Existing 3d view Front

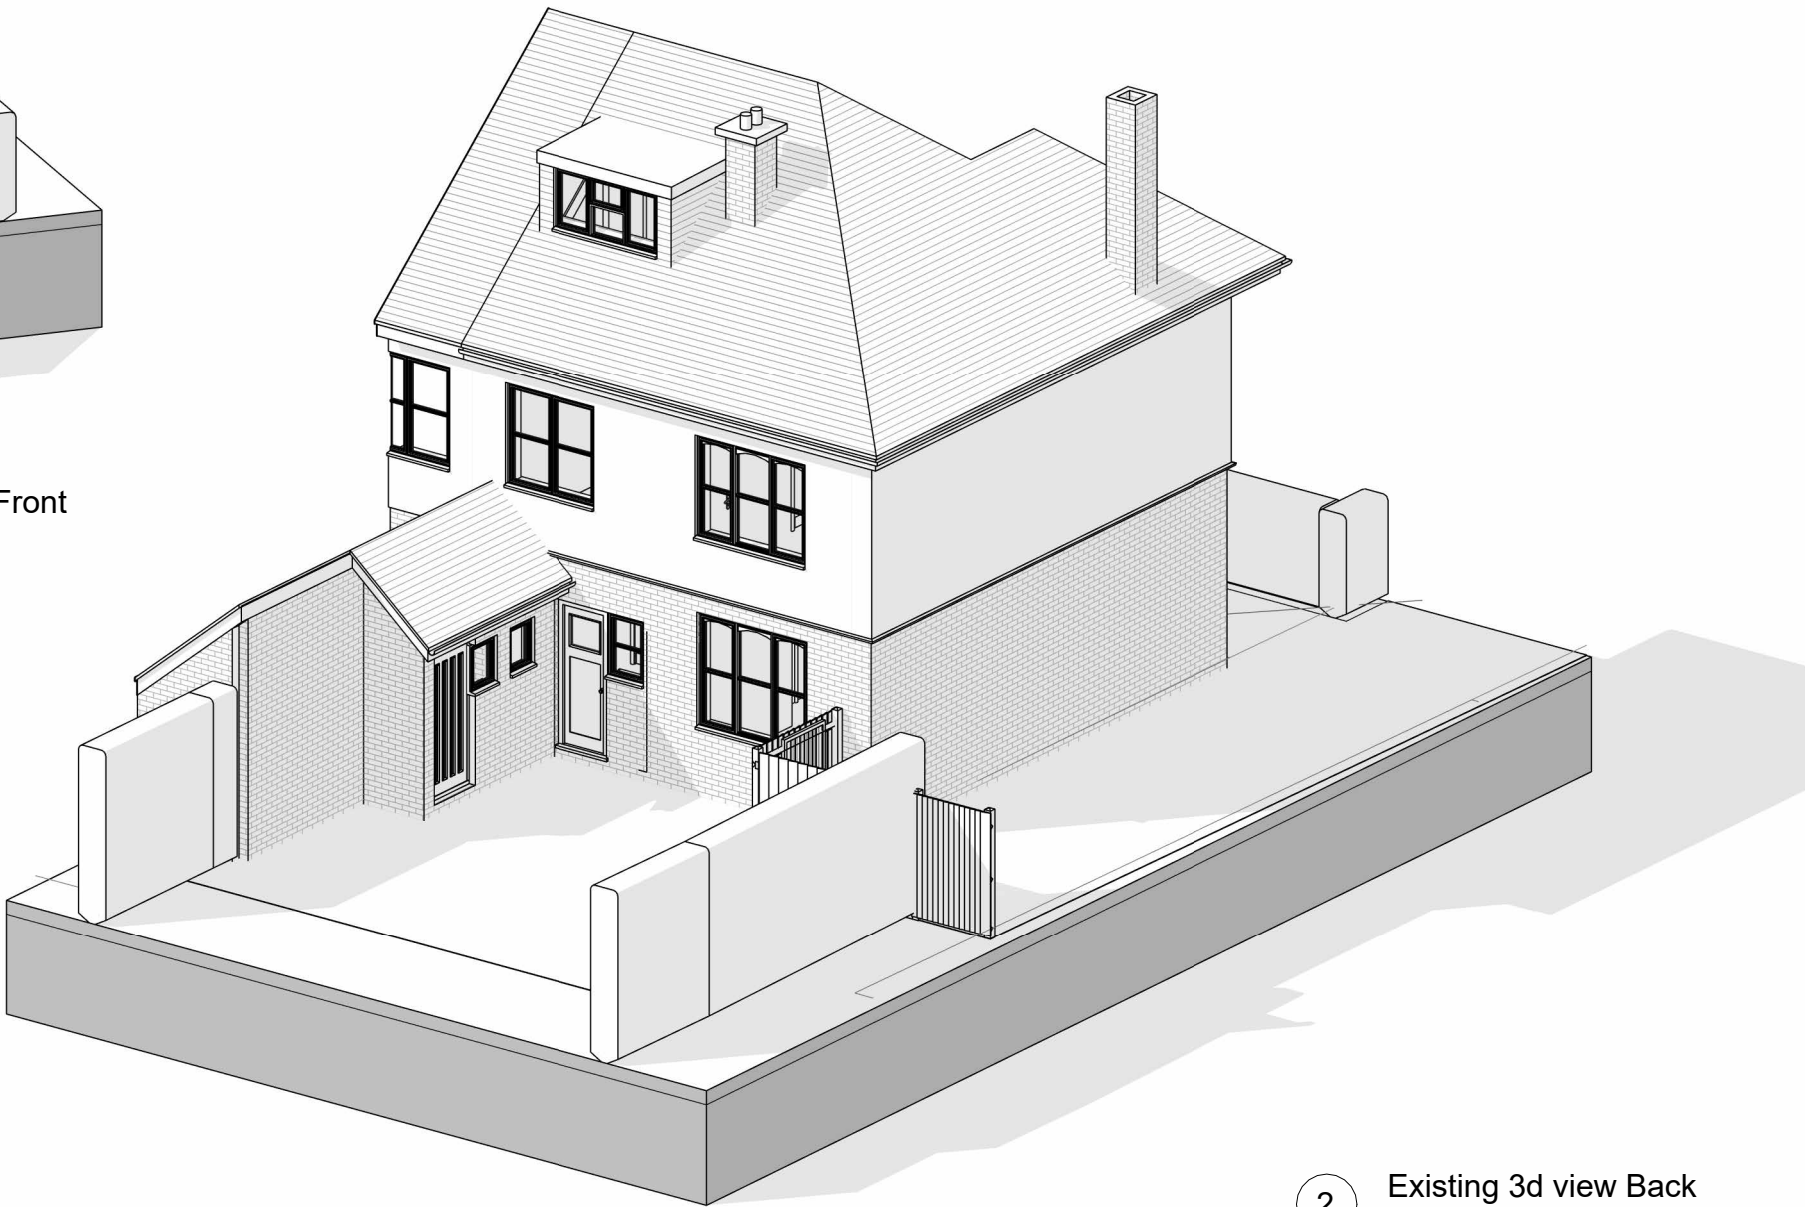


2 Existing 3d view Back

PROJECT	SCALE	DATE	CHECKED BY
3 Victoria Road Tilehurst - Planning		August 2024	mAdt
DRAWING TITLE	DRAWING NUMBER	DRAWN BY	REVISION NO.
3d Views	2406 PL12	LM	



1 Existing Perspective Front

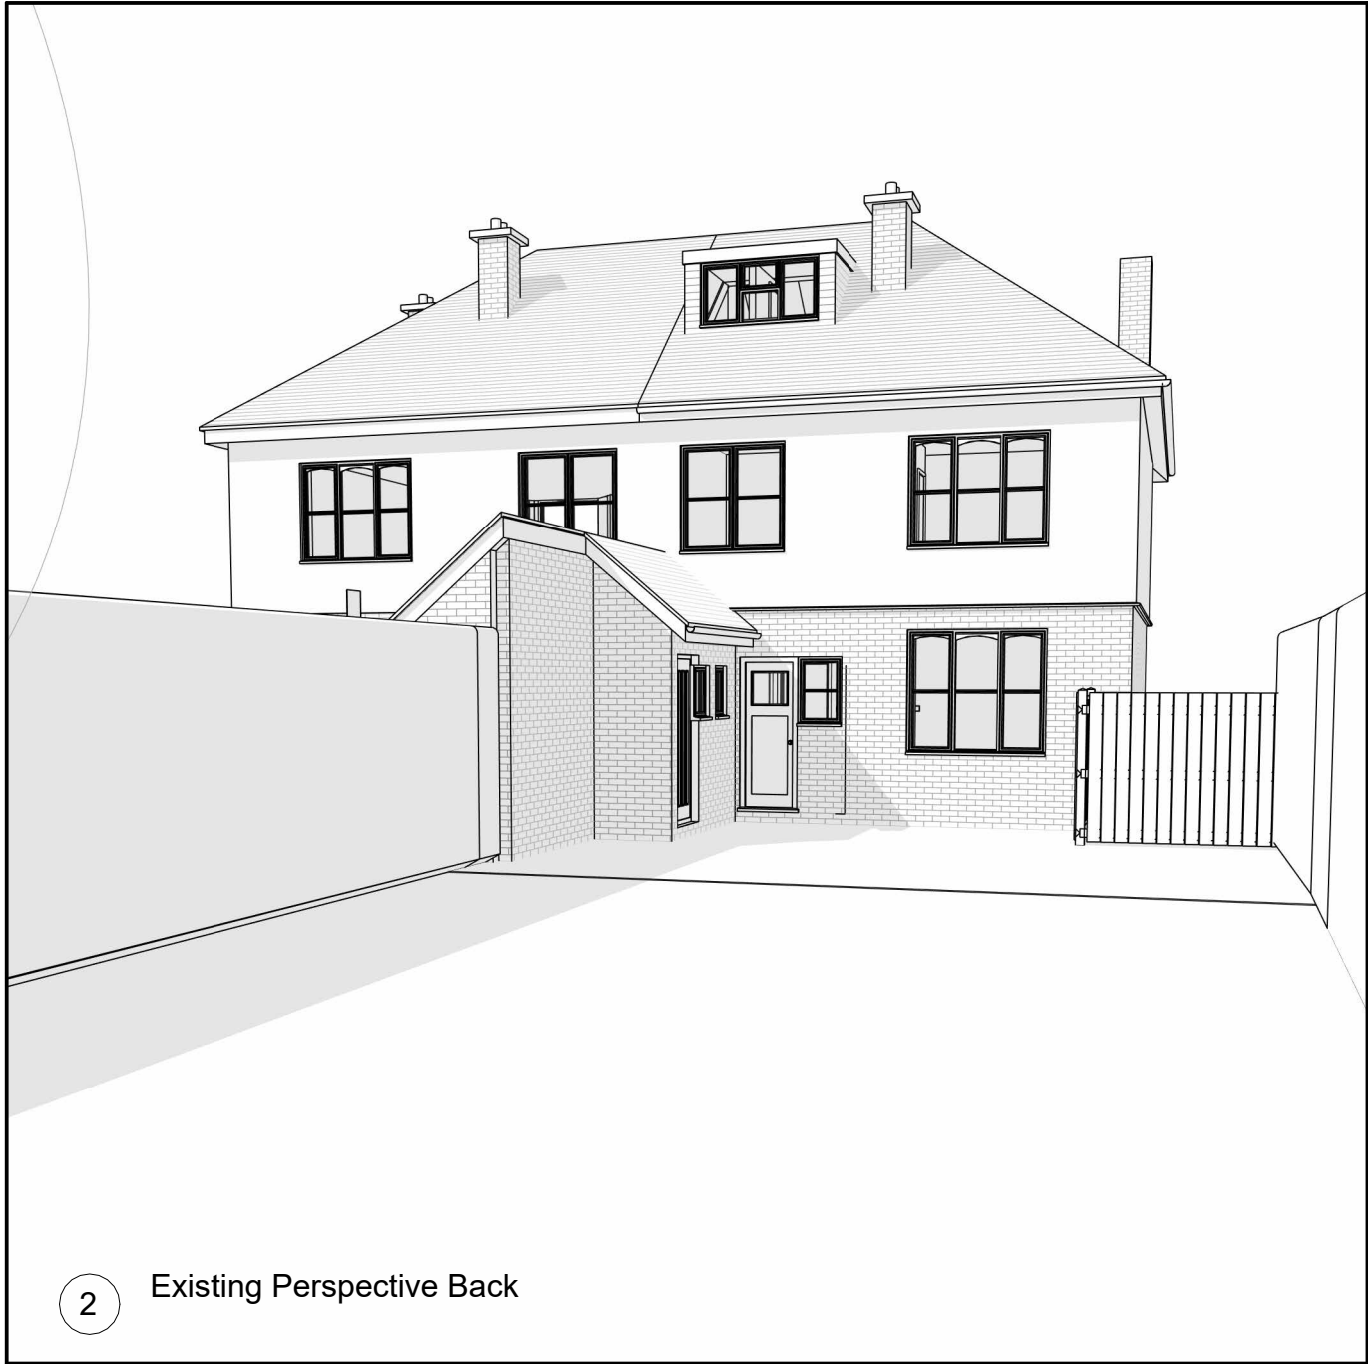

2 Existing Perspective Back

PROJECT	SCALE	DATE	CHECKED BY
3 Victoria Road Tilehurst - Planning		August 2024	mAdt
DRAWING TITLE	DRAWING NUMBER	DRAWN BY	REVISION NO.
3d Sketch Perspectives	2406 PL13	LM	



1:50
0m 0.5 1 2.5 5

mAdt
Milligan Architecture
Design & Technology

Do not Scale.
Use figured dimensions only.
Subject to site survey and all necessary consents. All dimensions to be checked by user and any discrepancies, errors or omissions to be reported to mAdt before work commences.
This drawing is to be read in conjunction with all other relevant materials.

PROJECT	SCALE	DATE	CHECKED BY
3 Victoria Road Tilehurst - Planning	1 : 50	August 2024	mAdt
DRAWING TITLE	DRAWING NUMBER	DRAWN BY	REVISION NO.
Sketch Sections	2406 PL14	LM	