

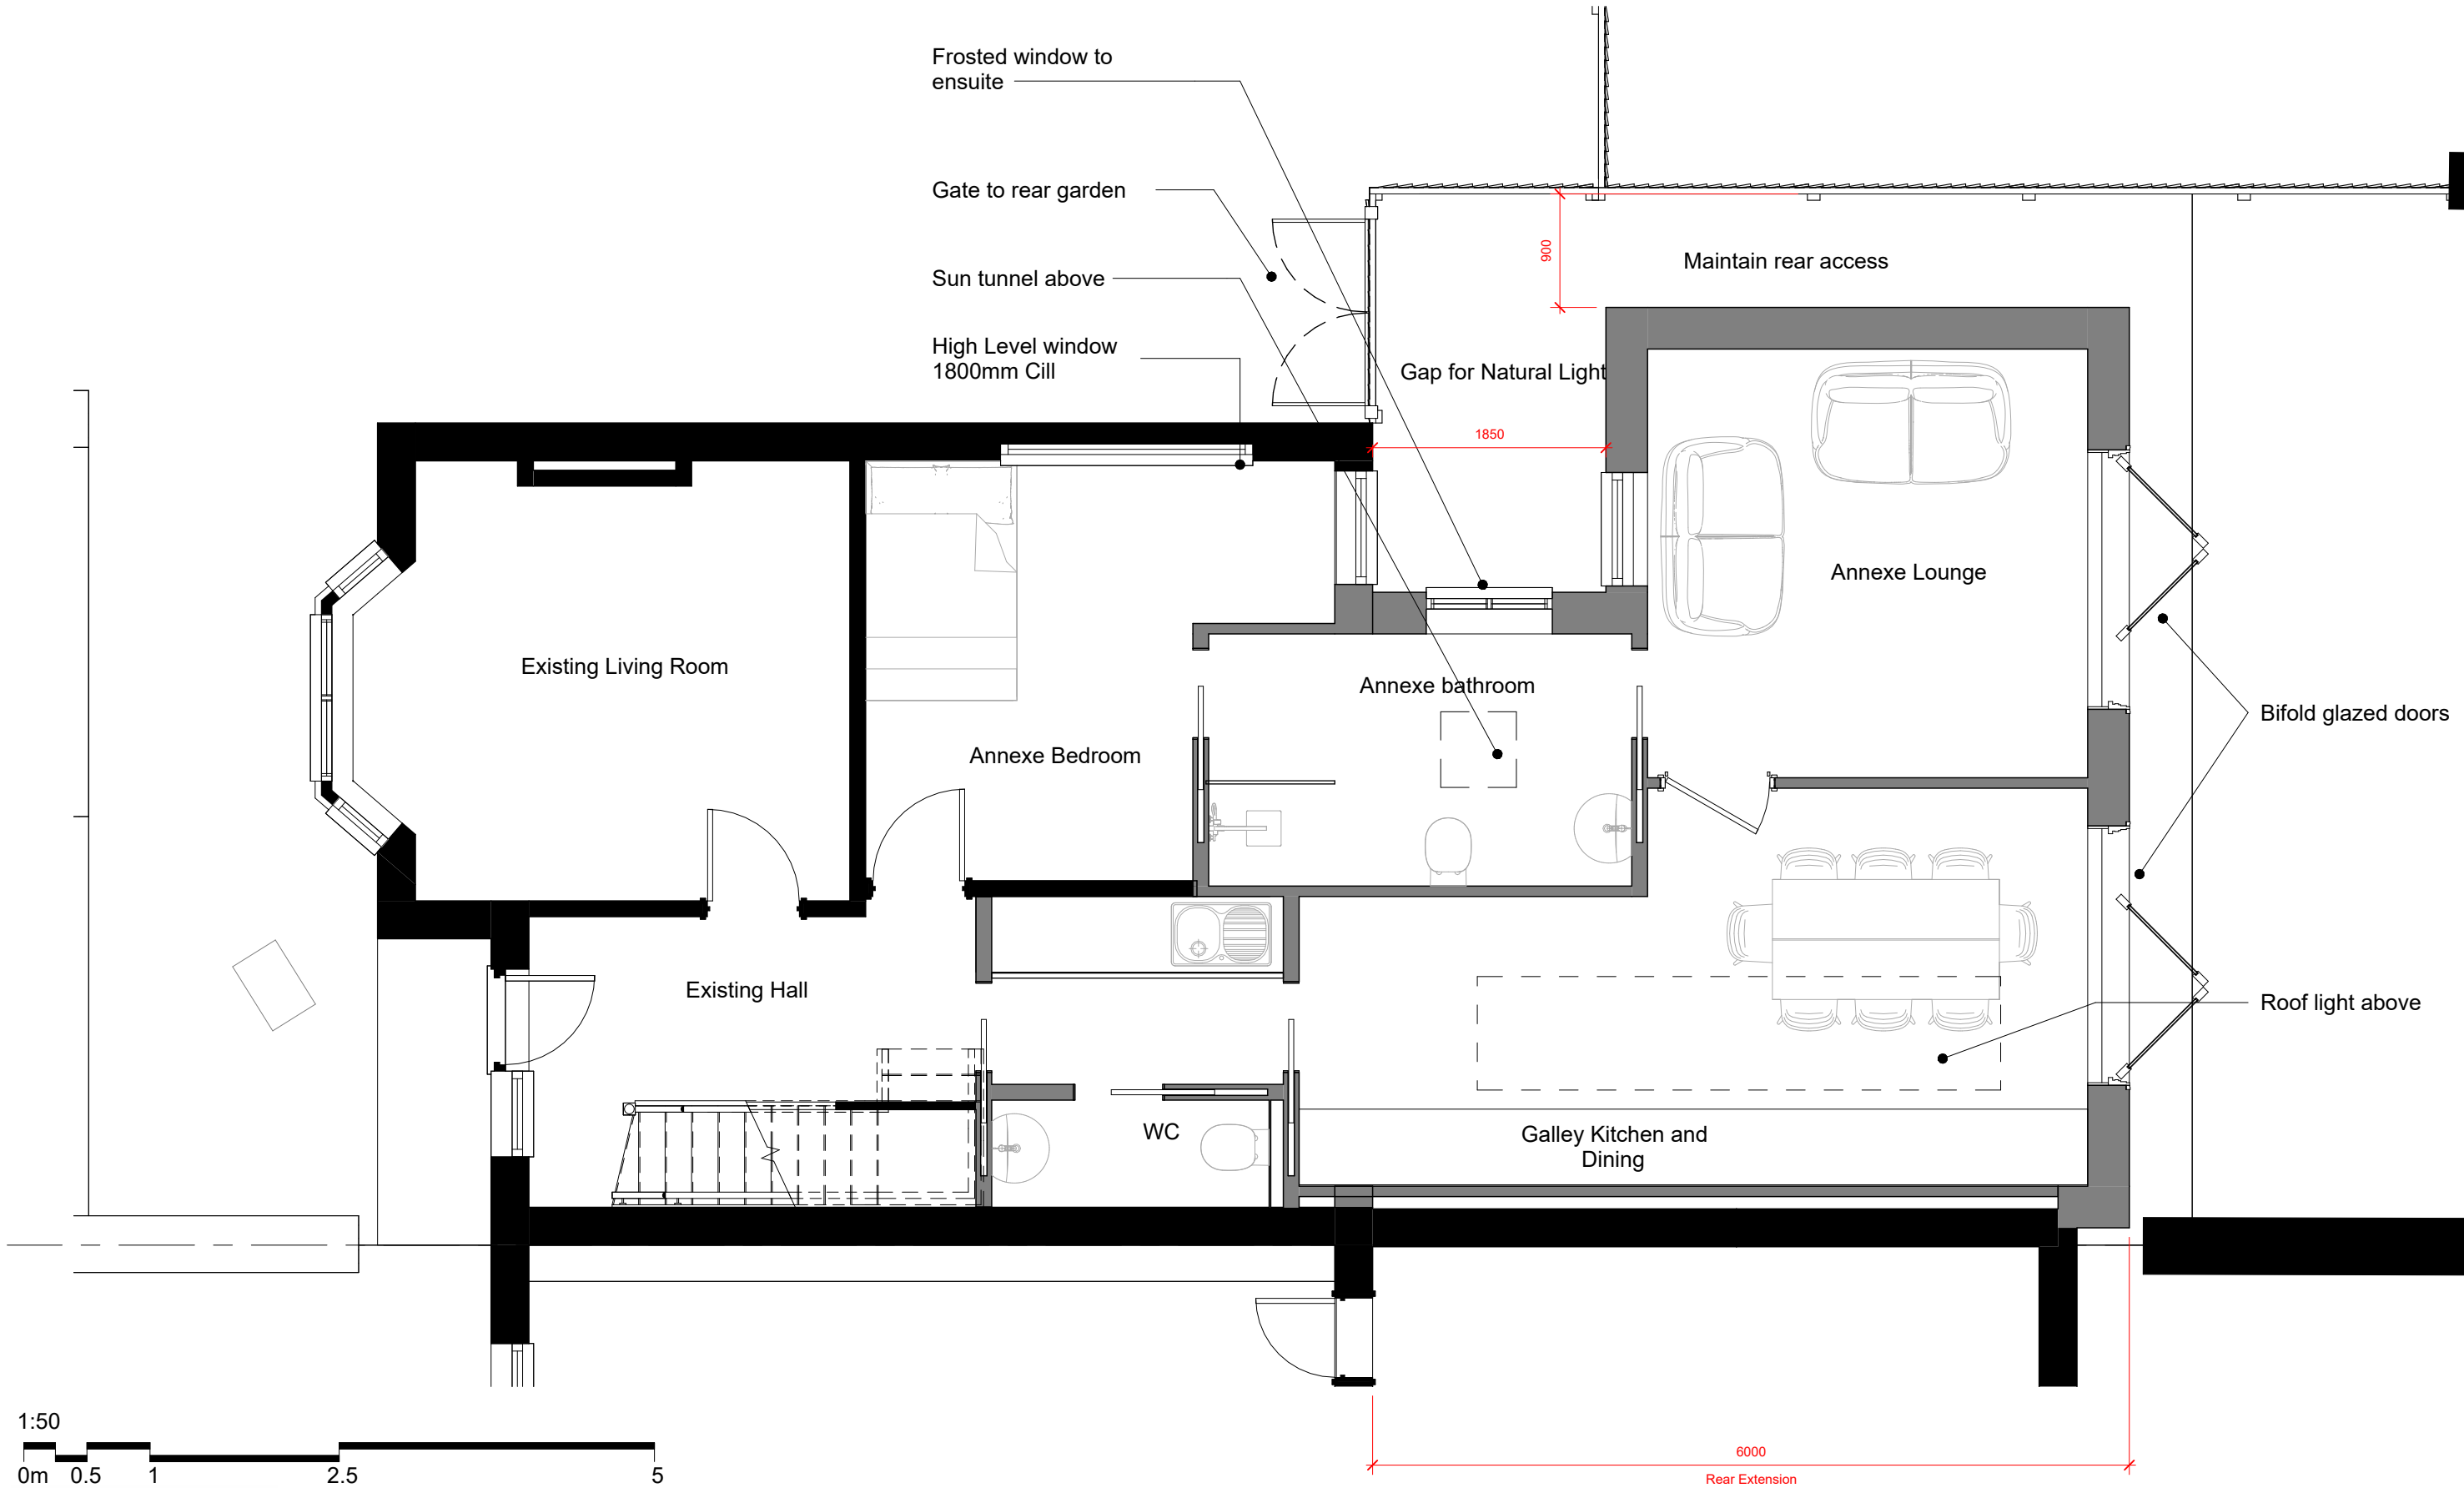
 


PROJECT	SCALE	DATE	CHECKED BY
3 Victoria Road Tilehurst - Planning	1 : 50	August 2024	mAdt
DRAWING TITLE	DRAWING NUMBER	DRAWN BY	REVISION NO.
Proposed Ground Floor Plan	2406 PL22	LM	

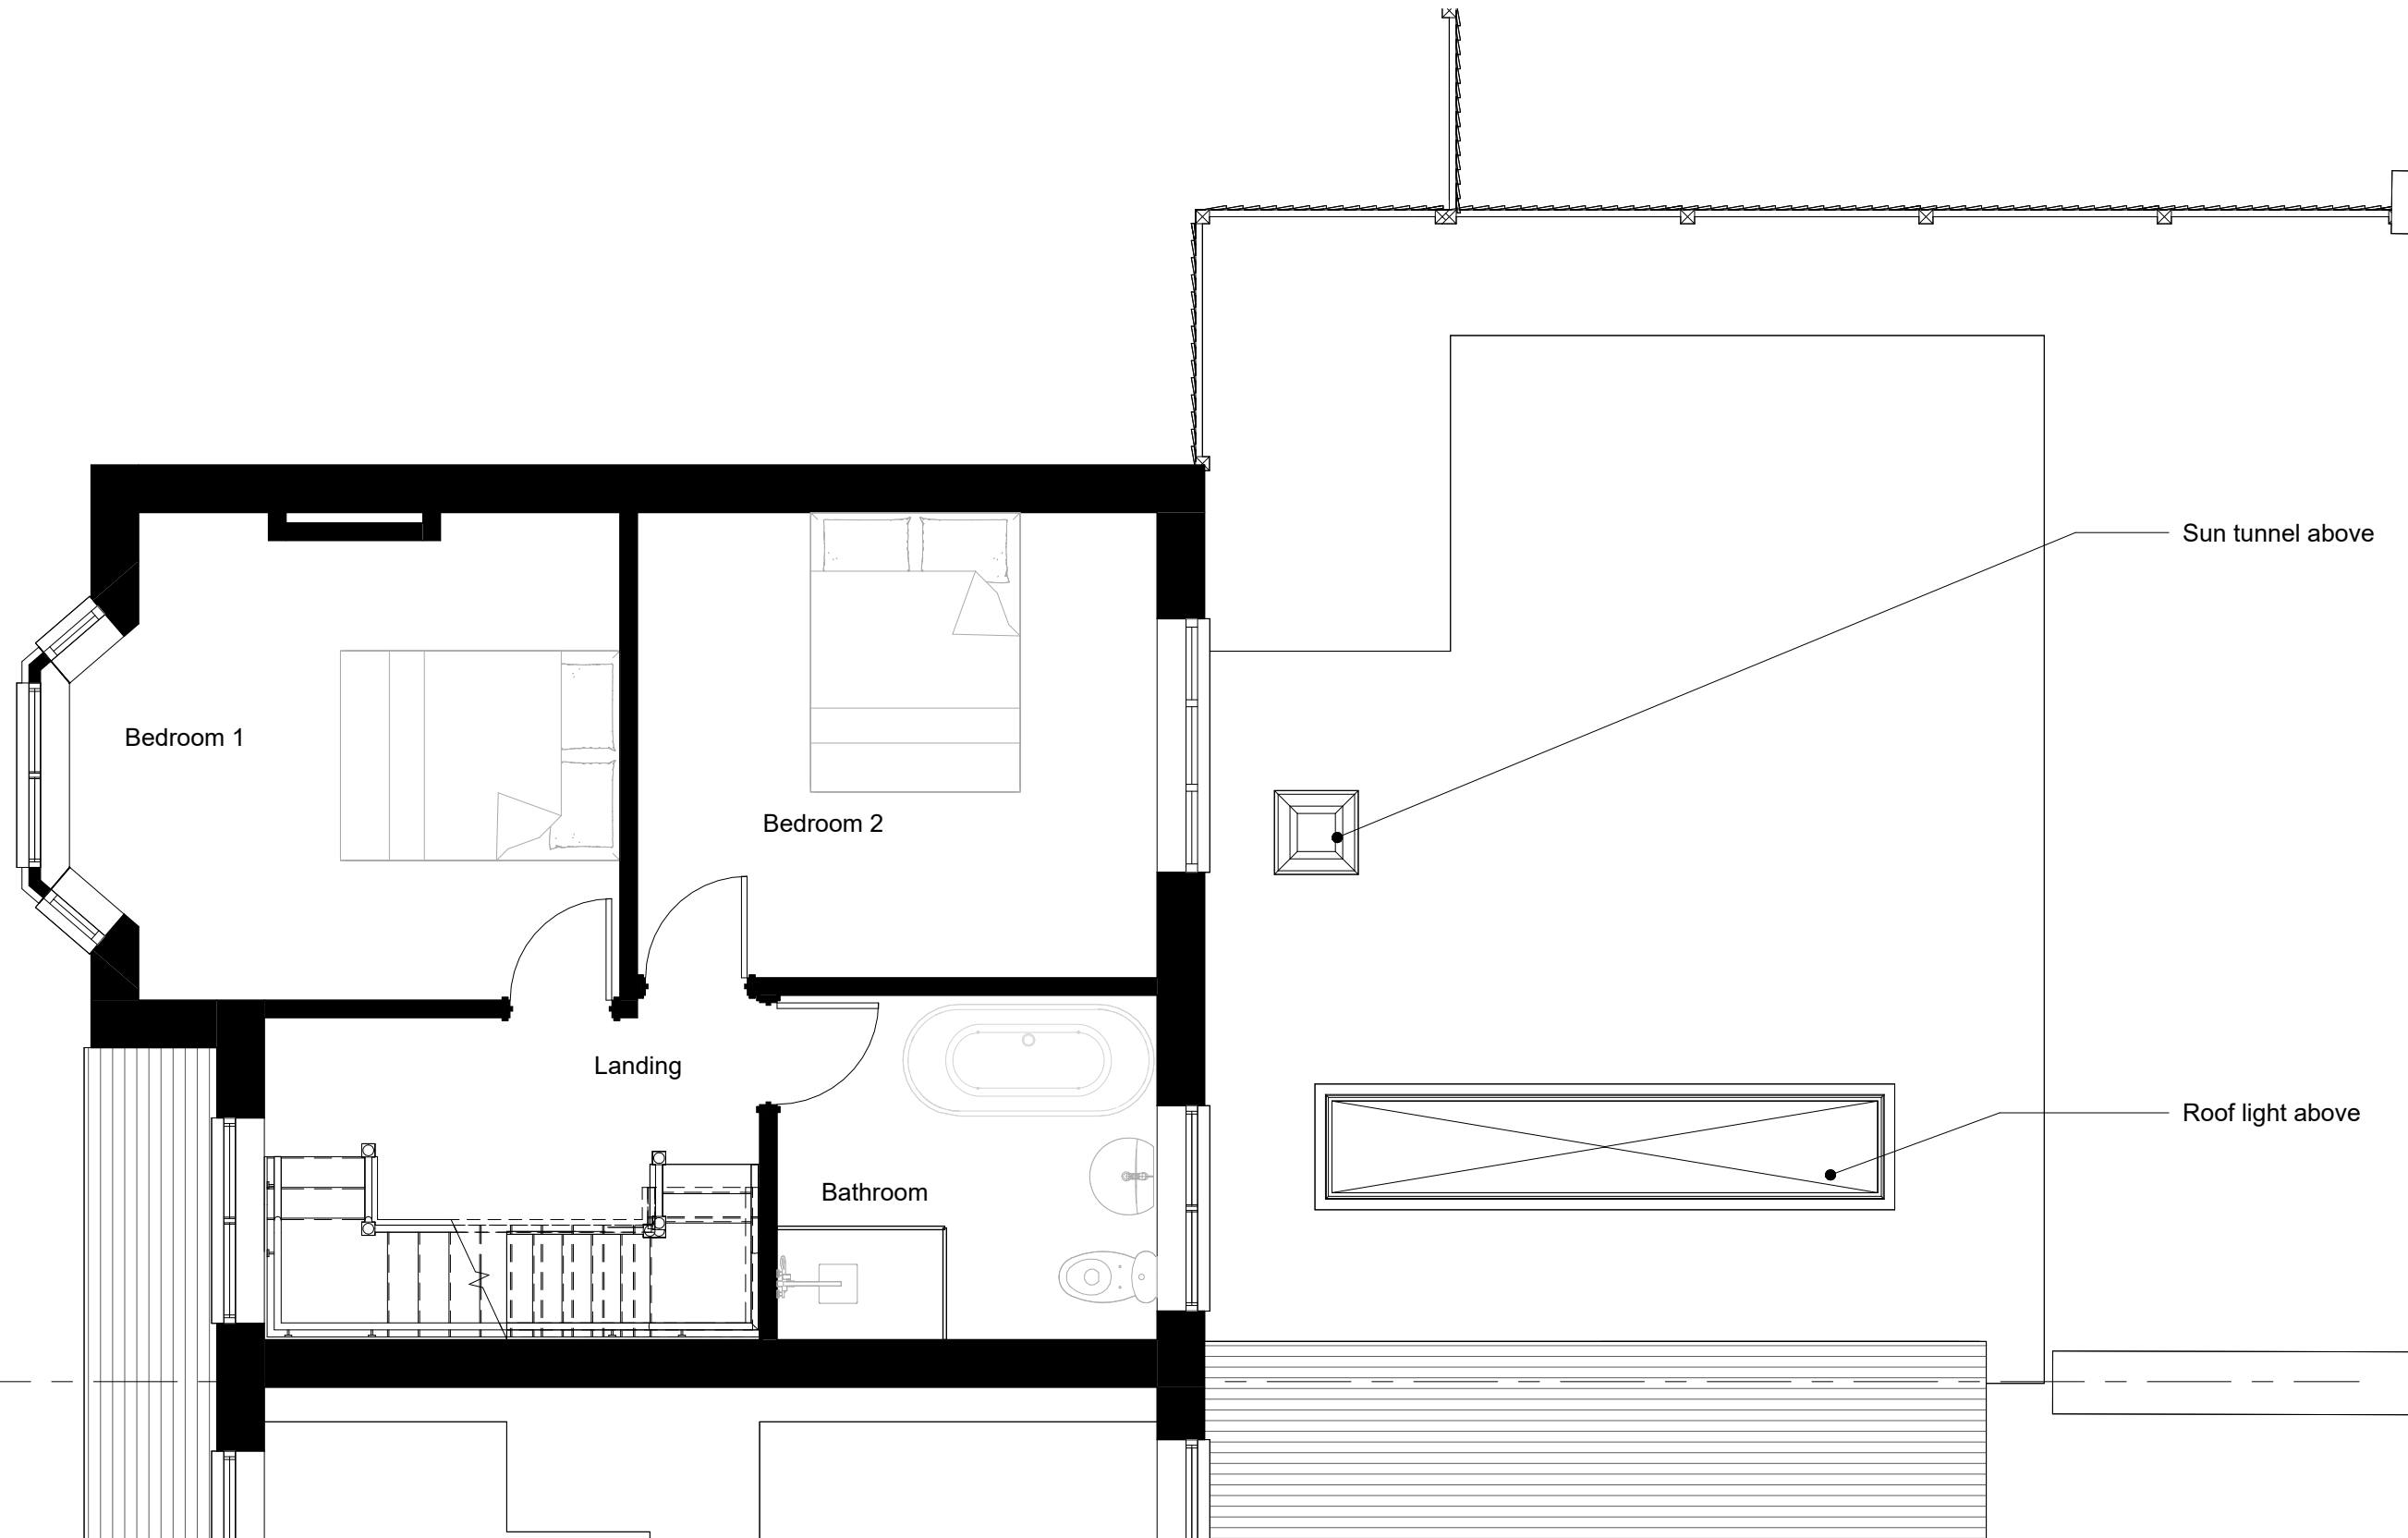

Do not Scale.
Use figured dimensions only.
Subject to site survey and all necessary consents. All dimensions to be checked by user and any discrepancies, errors or omissions to be reported to mAdt before work commences.
This drawing is to be read in conjunction with all other relevant materials.

PROJECT	SCALE	DATE	CHECKED BY
3 Victoria Road Tilehurst - Planning	1 : 50	August 2024	mAdt
DRAWING TITLE	DRAWING NUMBER	DRAWN BY	REVISION NO.
Proposed First Floor Plan	2406 PL23	LM	

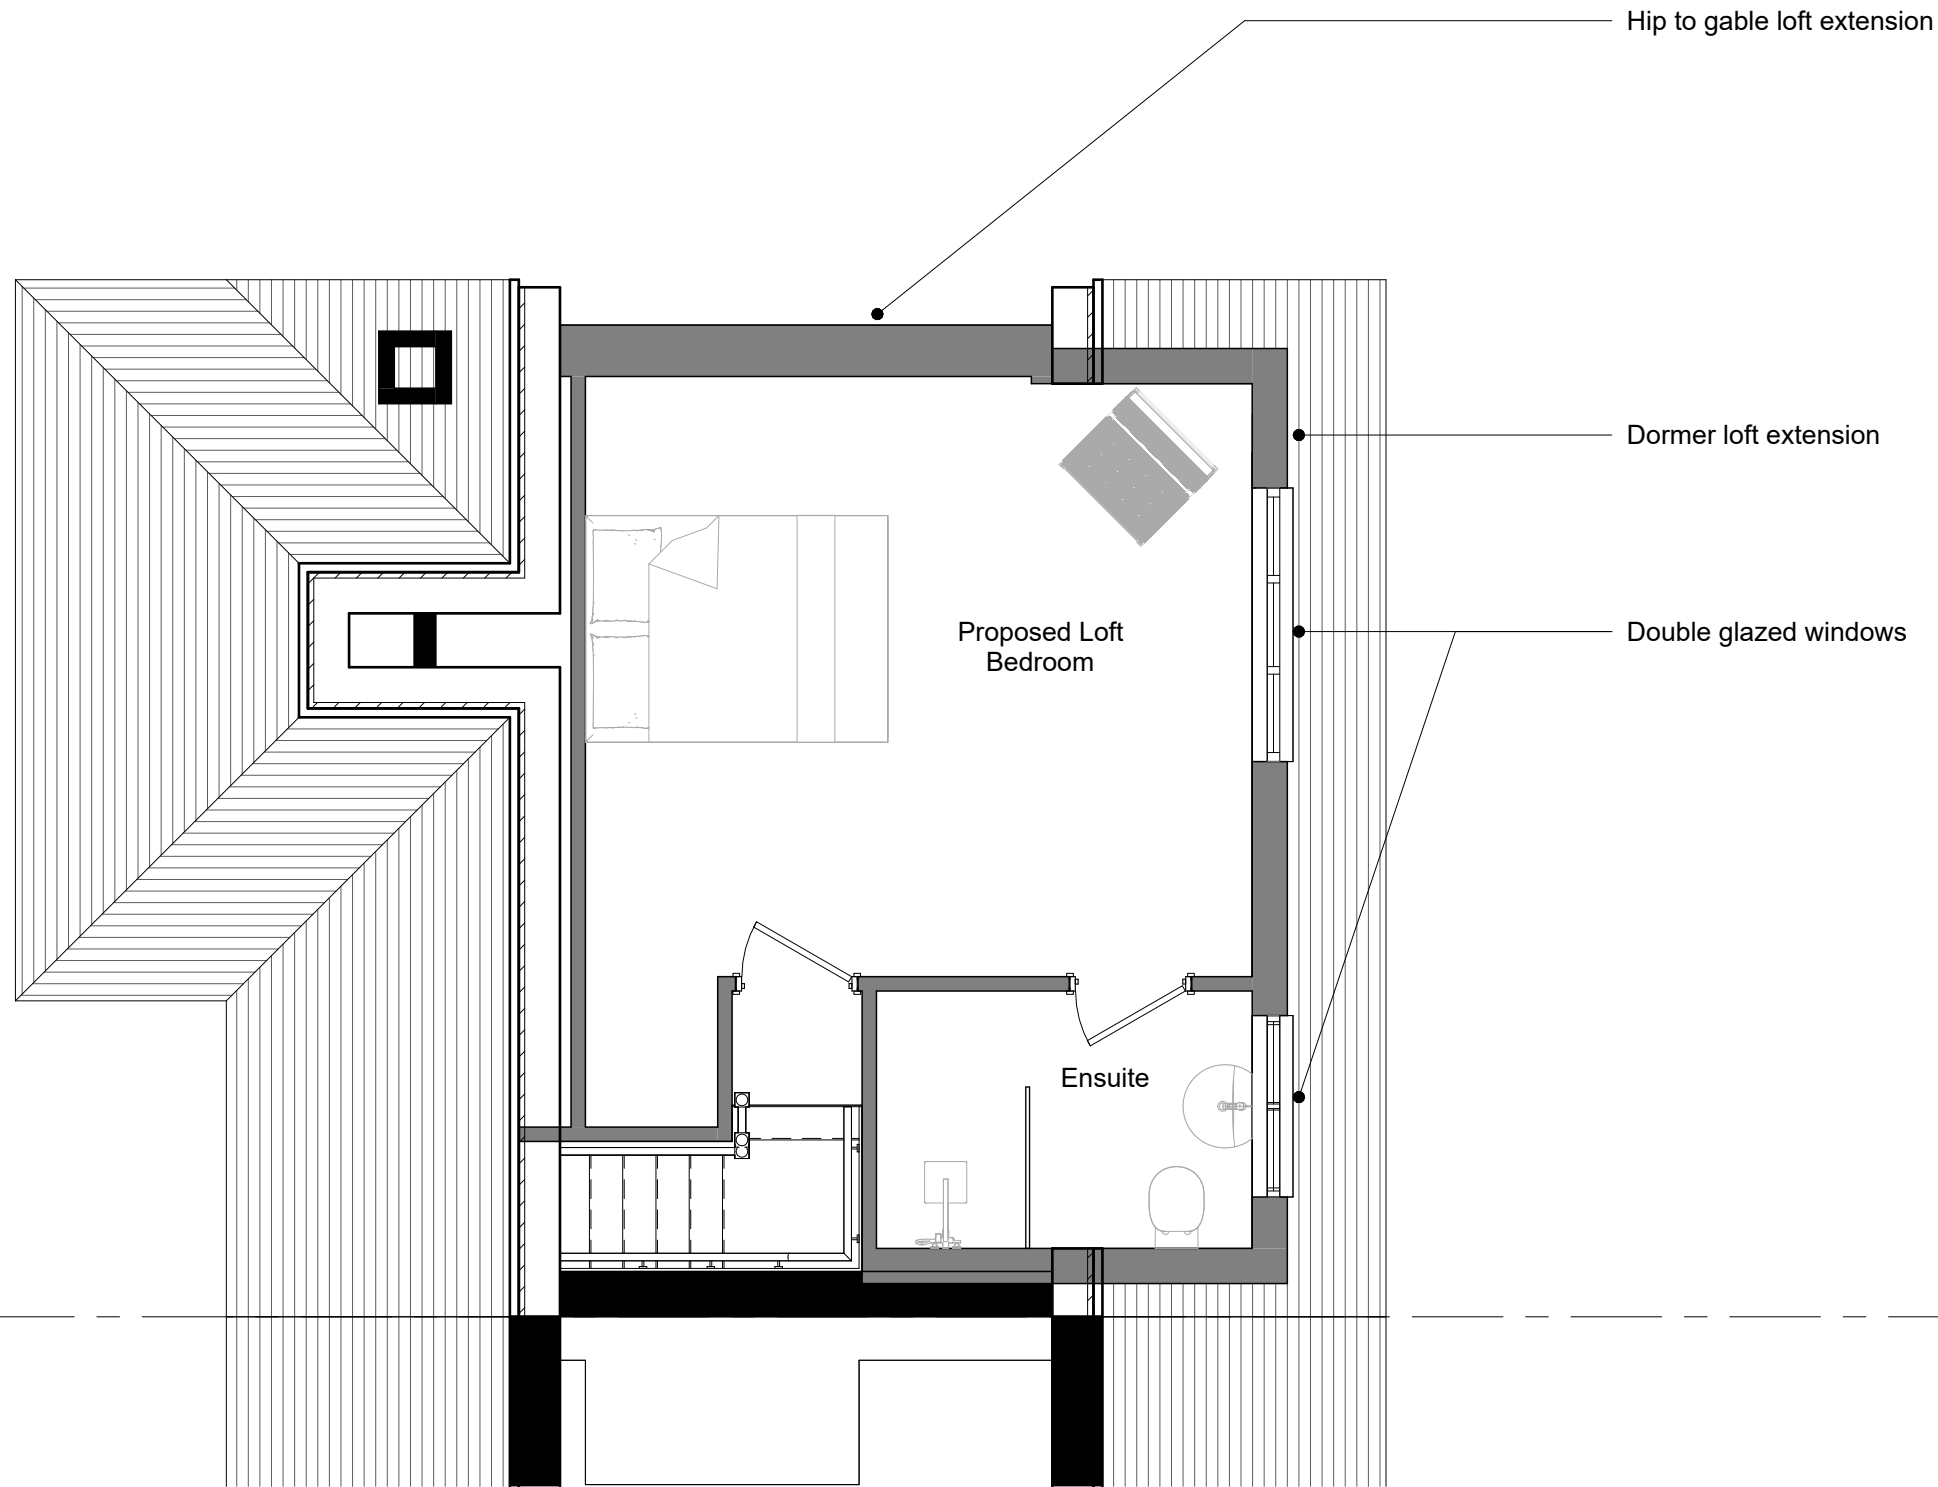



1:50
0m 0.5 1 2.5 5

mAdt
Milligan Architecture
Design & Technology

Do not Scale.
Use figured dimensions only.
Subject to site survey and all necessary consents. All dimensions to be checked by user and any discrepancies,
errors or omissions to be reported to mAdt before work commences.
This drawing is to be read in conjunction with all other relevant materials.

PROJECT
3 Victoria Road Tilehurst - Planning
DRAWING TITLE
Proposed Loft Floor Plan

SCALE 1 : 50	DATE August 2024	CHECKED BY mAdt
DRAWING NUMBER 2406 PL24	DRAWN BY LM	REVISION NO.

 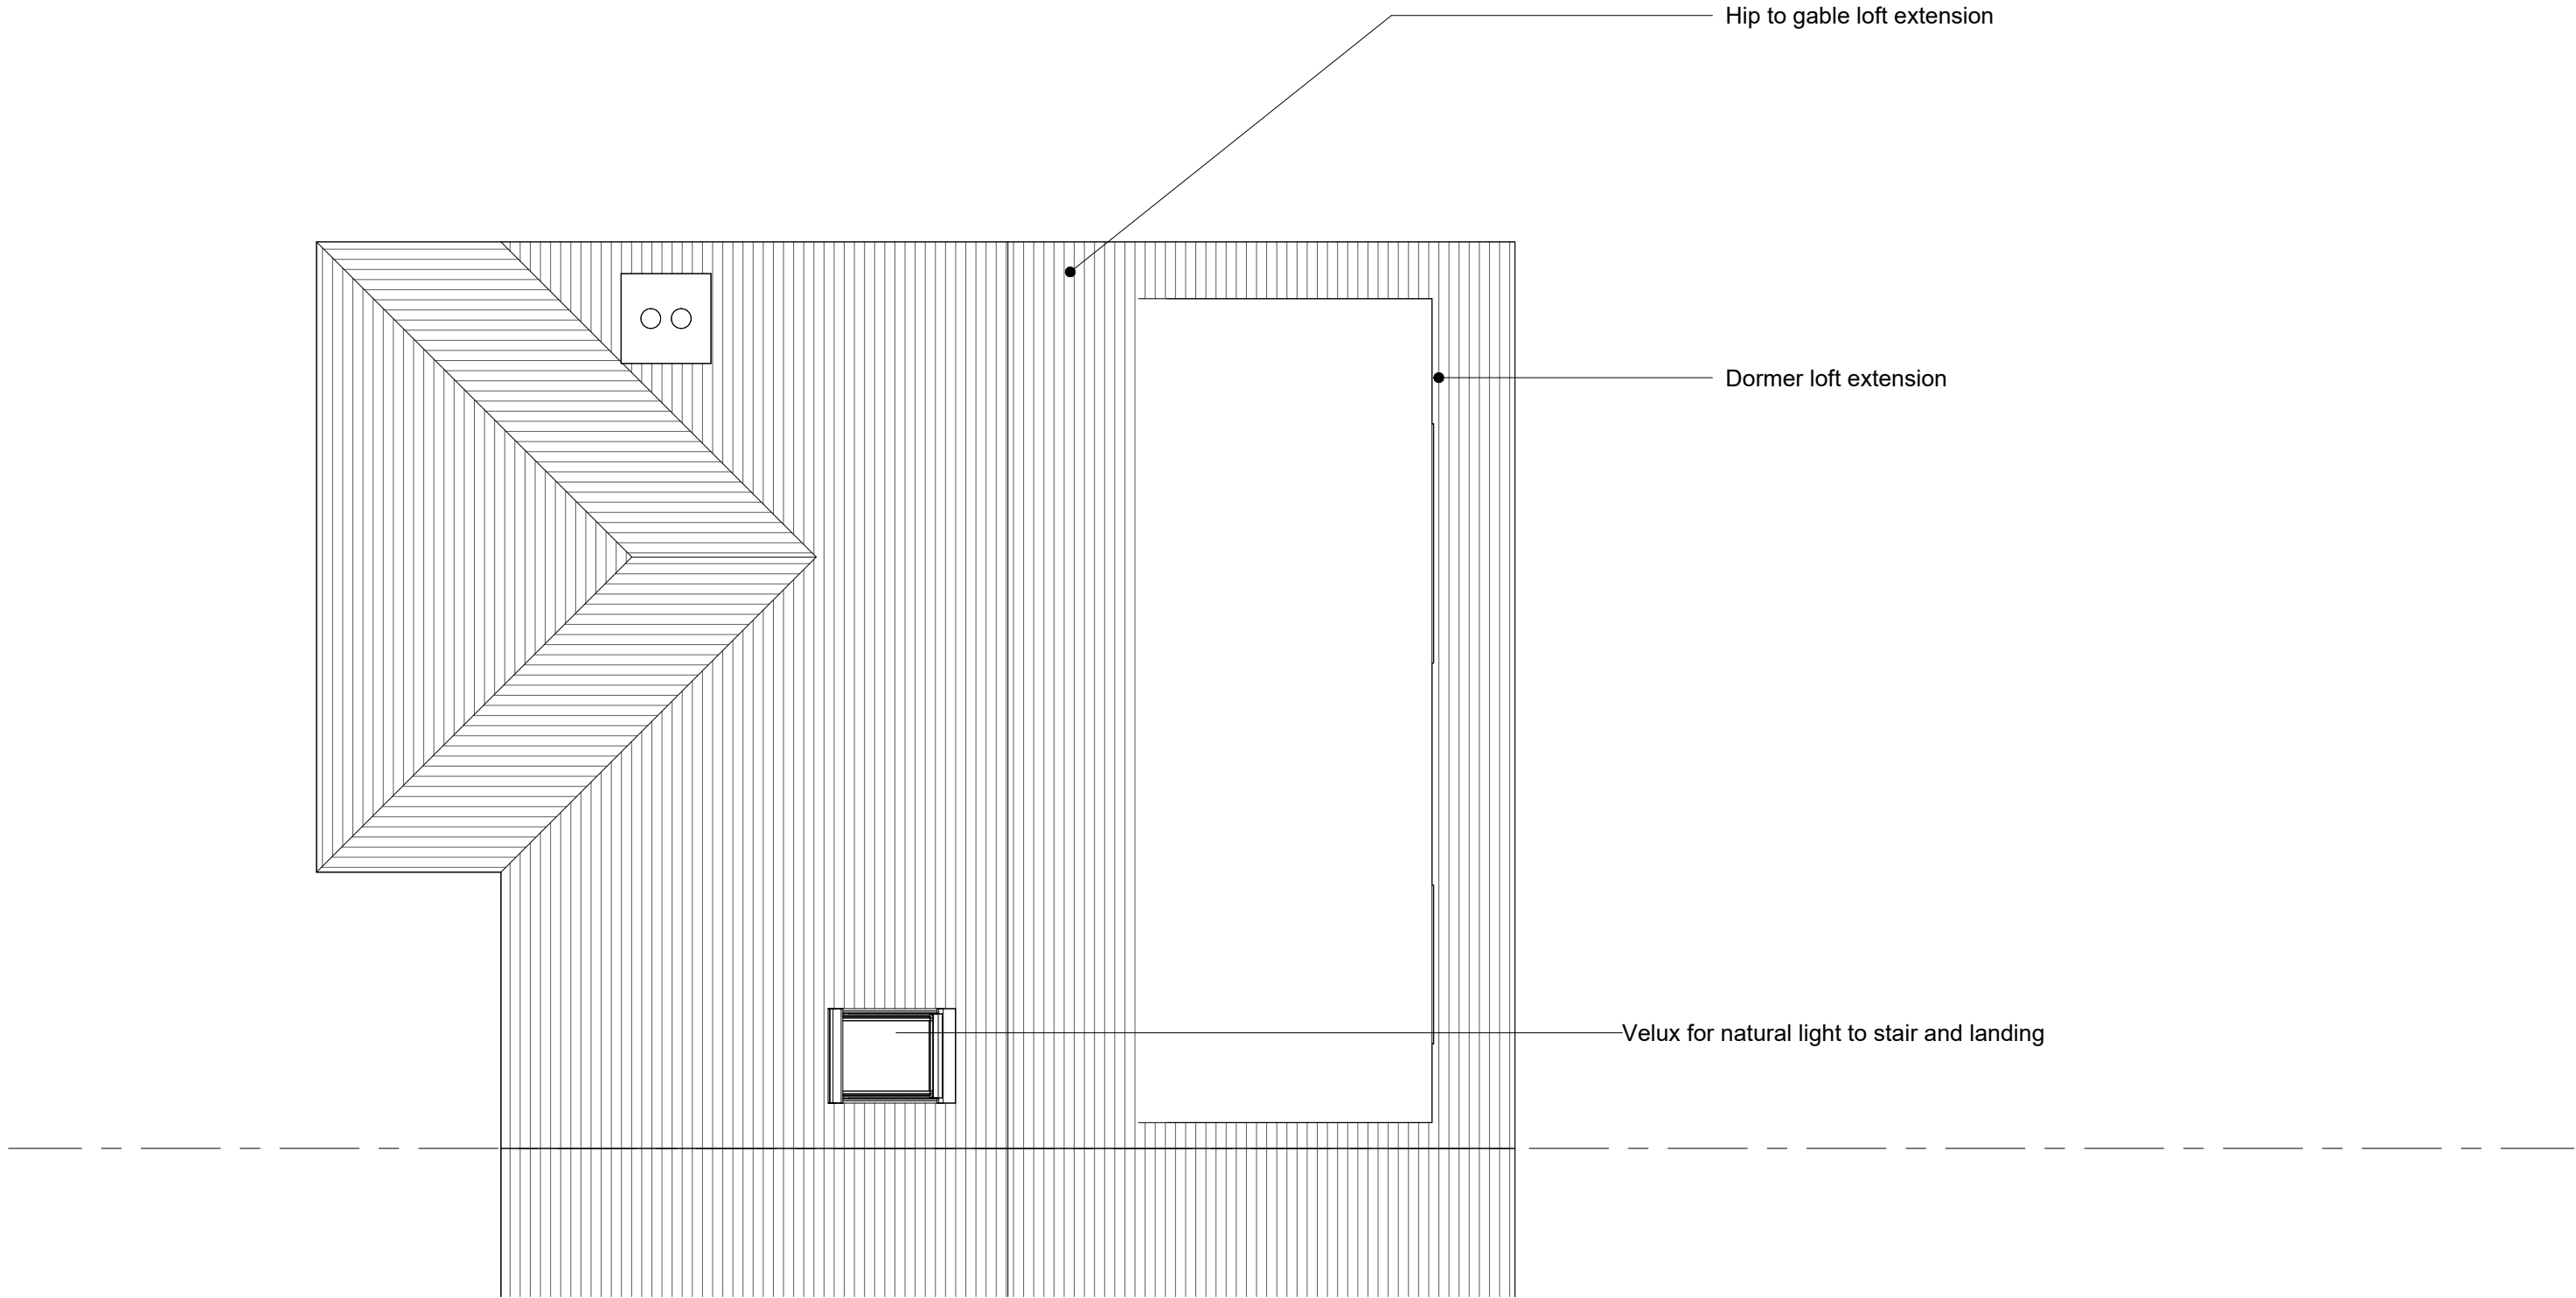


PROJECT	SCALE	DATE	CHECKED BY
3 Victoria Road Tilehurst - Planning	1 : 50	August 2024	mAdt
DRAWING TITLE	DRAWING NUMBER	DRAWN BY	REVISION NO.
Proposed Roof Plan	2406 PL25	LM	



PROJECT	SCALE	DATE	CHECKED BY
3 Victoria Road Tilehurst - Planning	1 : 50	August 2024	mAdt
DRAWING TITLE	DRAWING NUMBER	DRAWN BY	REVISION NO.
Proposed Front Elevation	2406 PL26	LM	



PROJECT	SCALE	DATE	CHECKED BY
3 Victoria Road Tilehurst - Planning	1 : 50	August 2024	mAdt
DRAWING TITLE	DRAWING NUMBER	DRAWN BY	REVISION NO.
Proposed Rear Elevation	2406 PL27	LM	

 


mAdt
Milligan Architecture
Design & Technology

Do not Scale.
Use figured dimensions only.
Subject to site survey and all necessary consents. All dimensions to be checked by user and any discrepancies, errors or omissions to be reported to mAdt before work commences.
This drawing is to be read in conjunction with all other relevant materials.

PROJECT	SCALE	DATE	CHECKED BY
3 Victoria Road Tilehurst - Planning	1 : 50	August 2024	mAdt
DRAWING TITLE	DRAWING NUMBER	DRAWN BY	REVISION NO.
Proposed Detached Side Elevation	2406 PL28	LM	



1:50

 

mAdt
Milligan Architecture
Design & Technology

Do not Scale.
Use figured dimensions only.
Subject to site survey and all necessary consents. All dimensions to be checked by user and any discrepancies, errors or omissions to be reported to mAdt before work commences.
This drawing is to be read in conjunction with all other relevant materials.

PROJECT

3 Victoria Road Tilehurst - Planning

DRAWING TITLE

Proposed attached Side Elevation

SCALE

1 : 50

DRAWING NUMBER

2406 PL29

DATE

August 2024


DRAWN BY

LM


CHECKED BY

mAdt

REVISION NO.

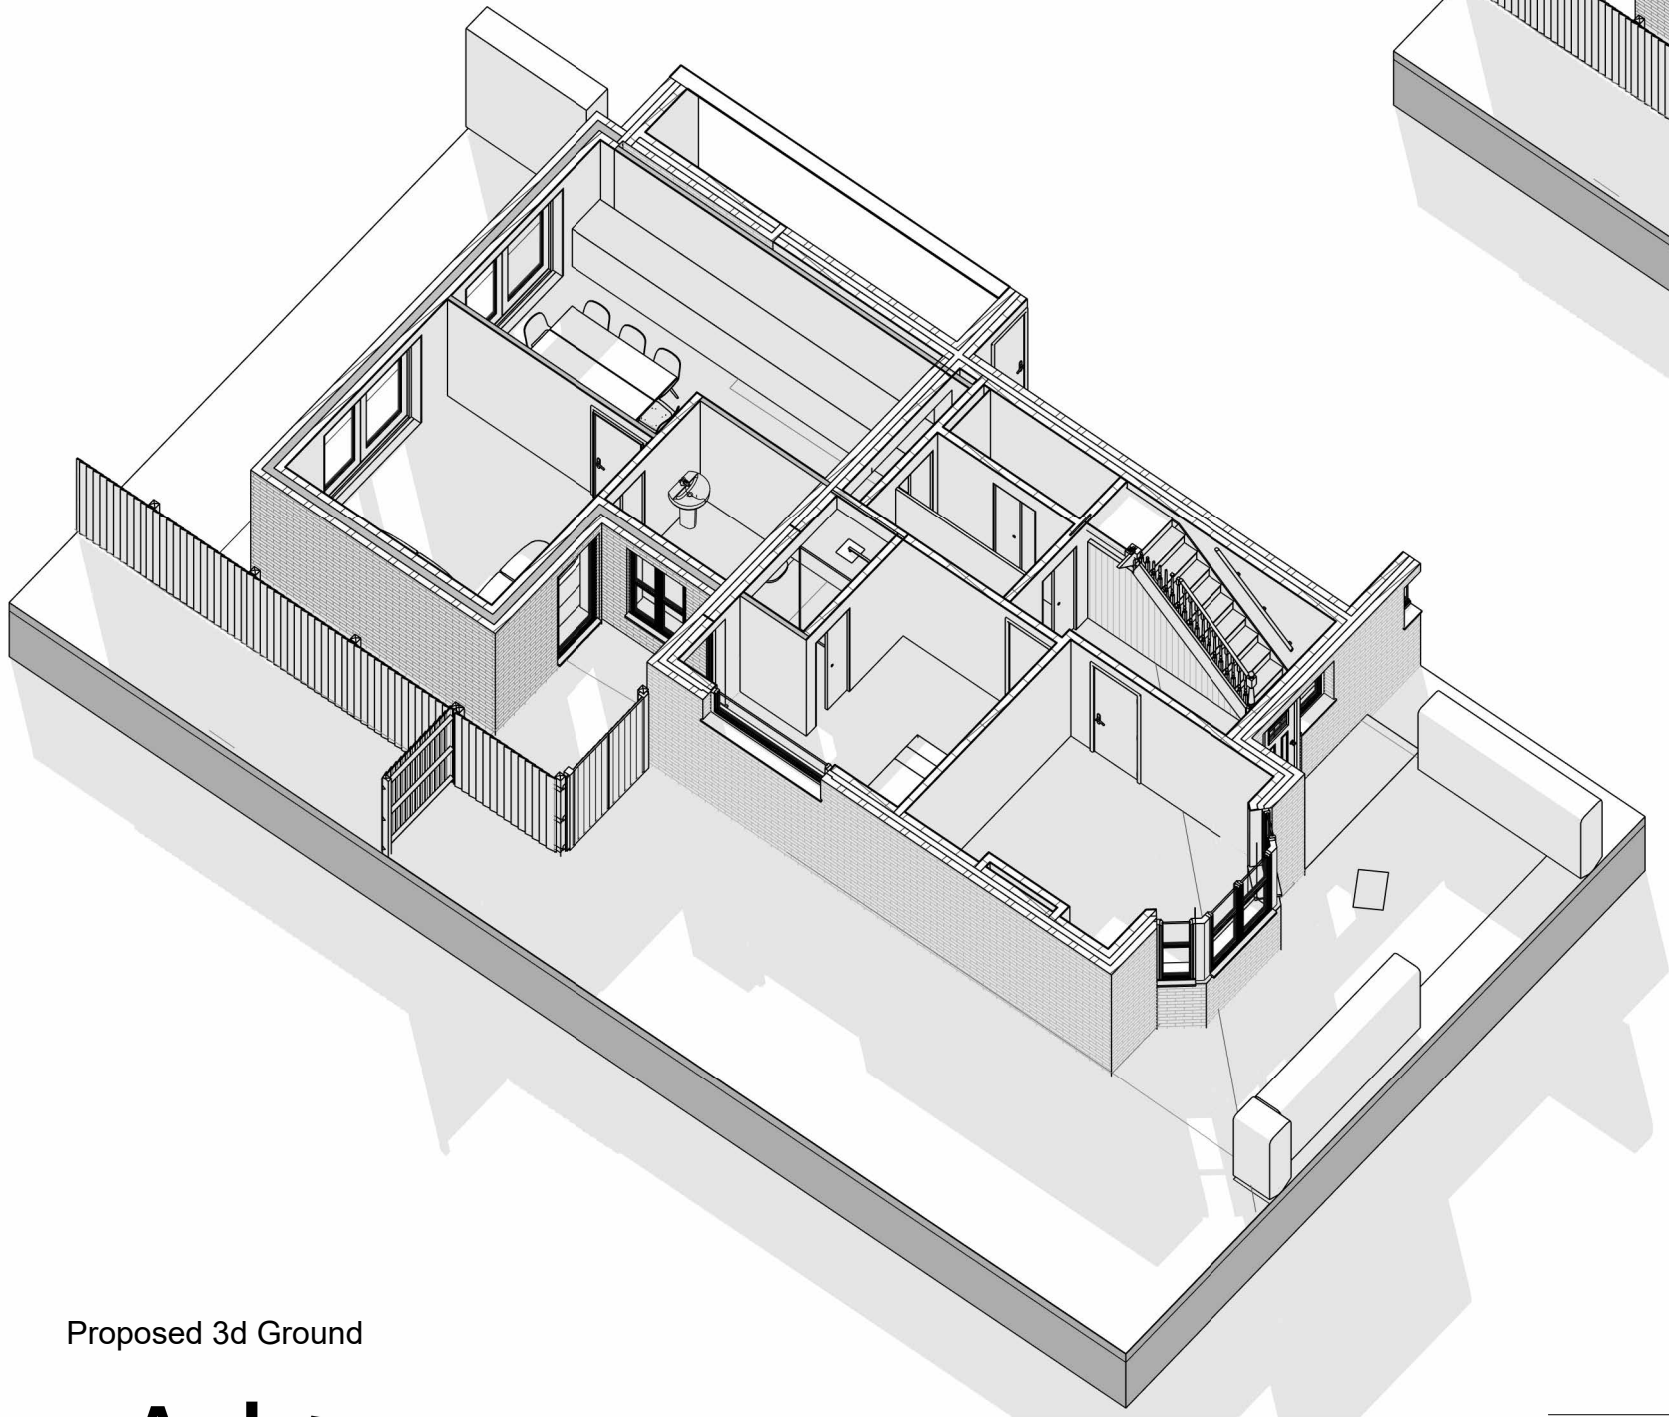


Proposed 3d Ground

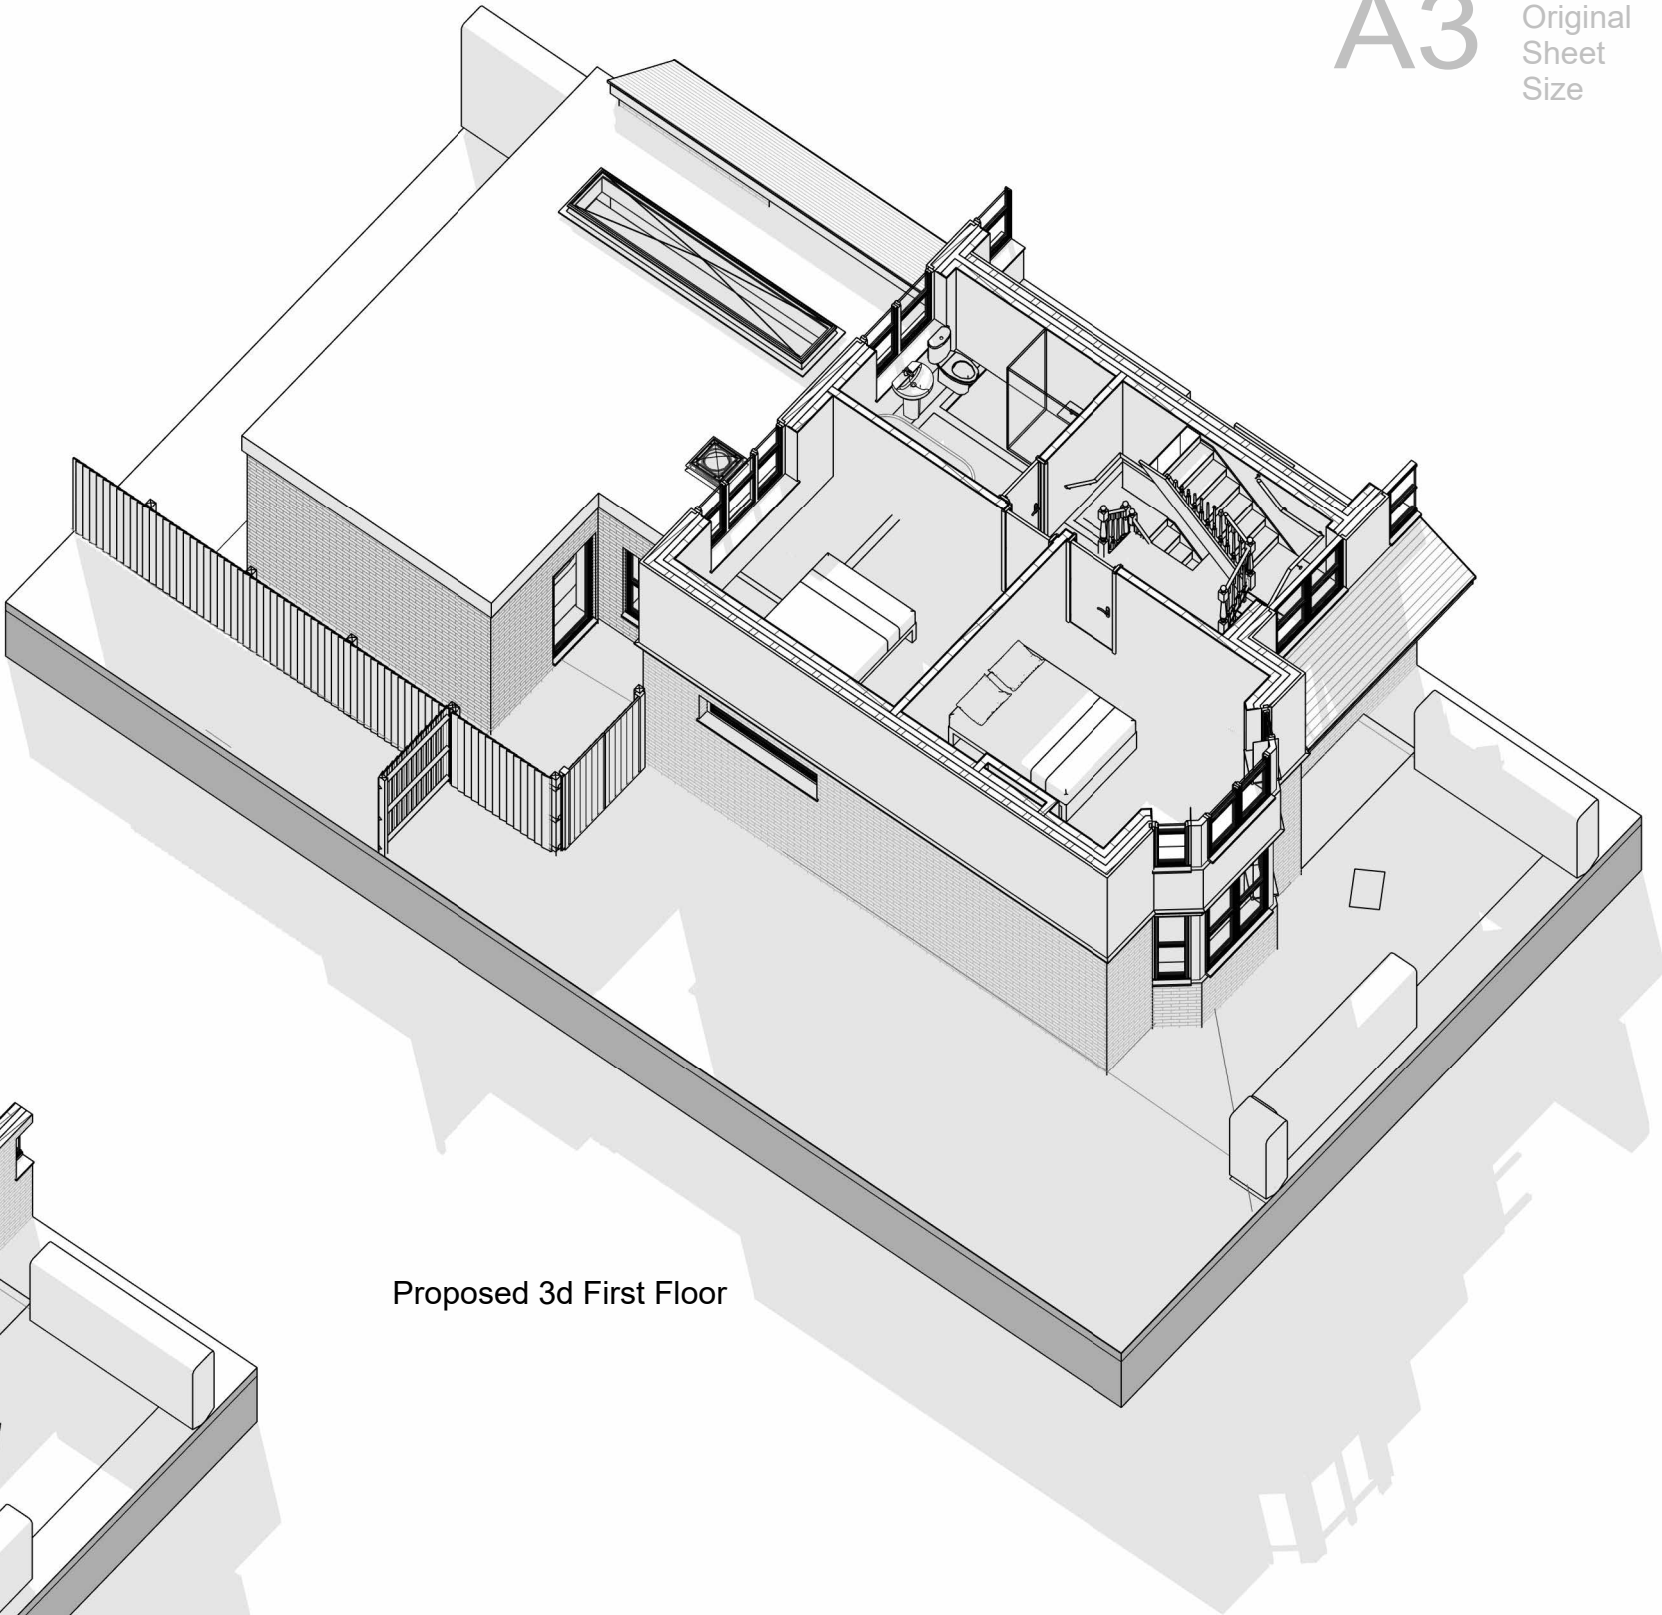


Proposed 3d First Floor

PROJECT	SCALE	DATE	CHECKED BY
3 Victoria Road Tilehurst - Planning		August 2024	mAdt
DRAWING TITLE	DRAWING NUMBER	DRAWN BY	REVISION NO.
Proposed 3d Floor Plans GF and FF	2406 PL30	LM	

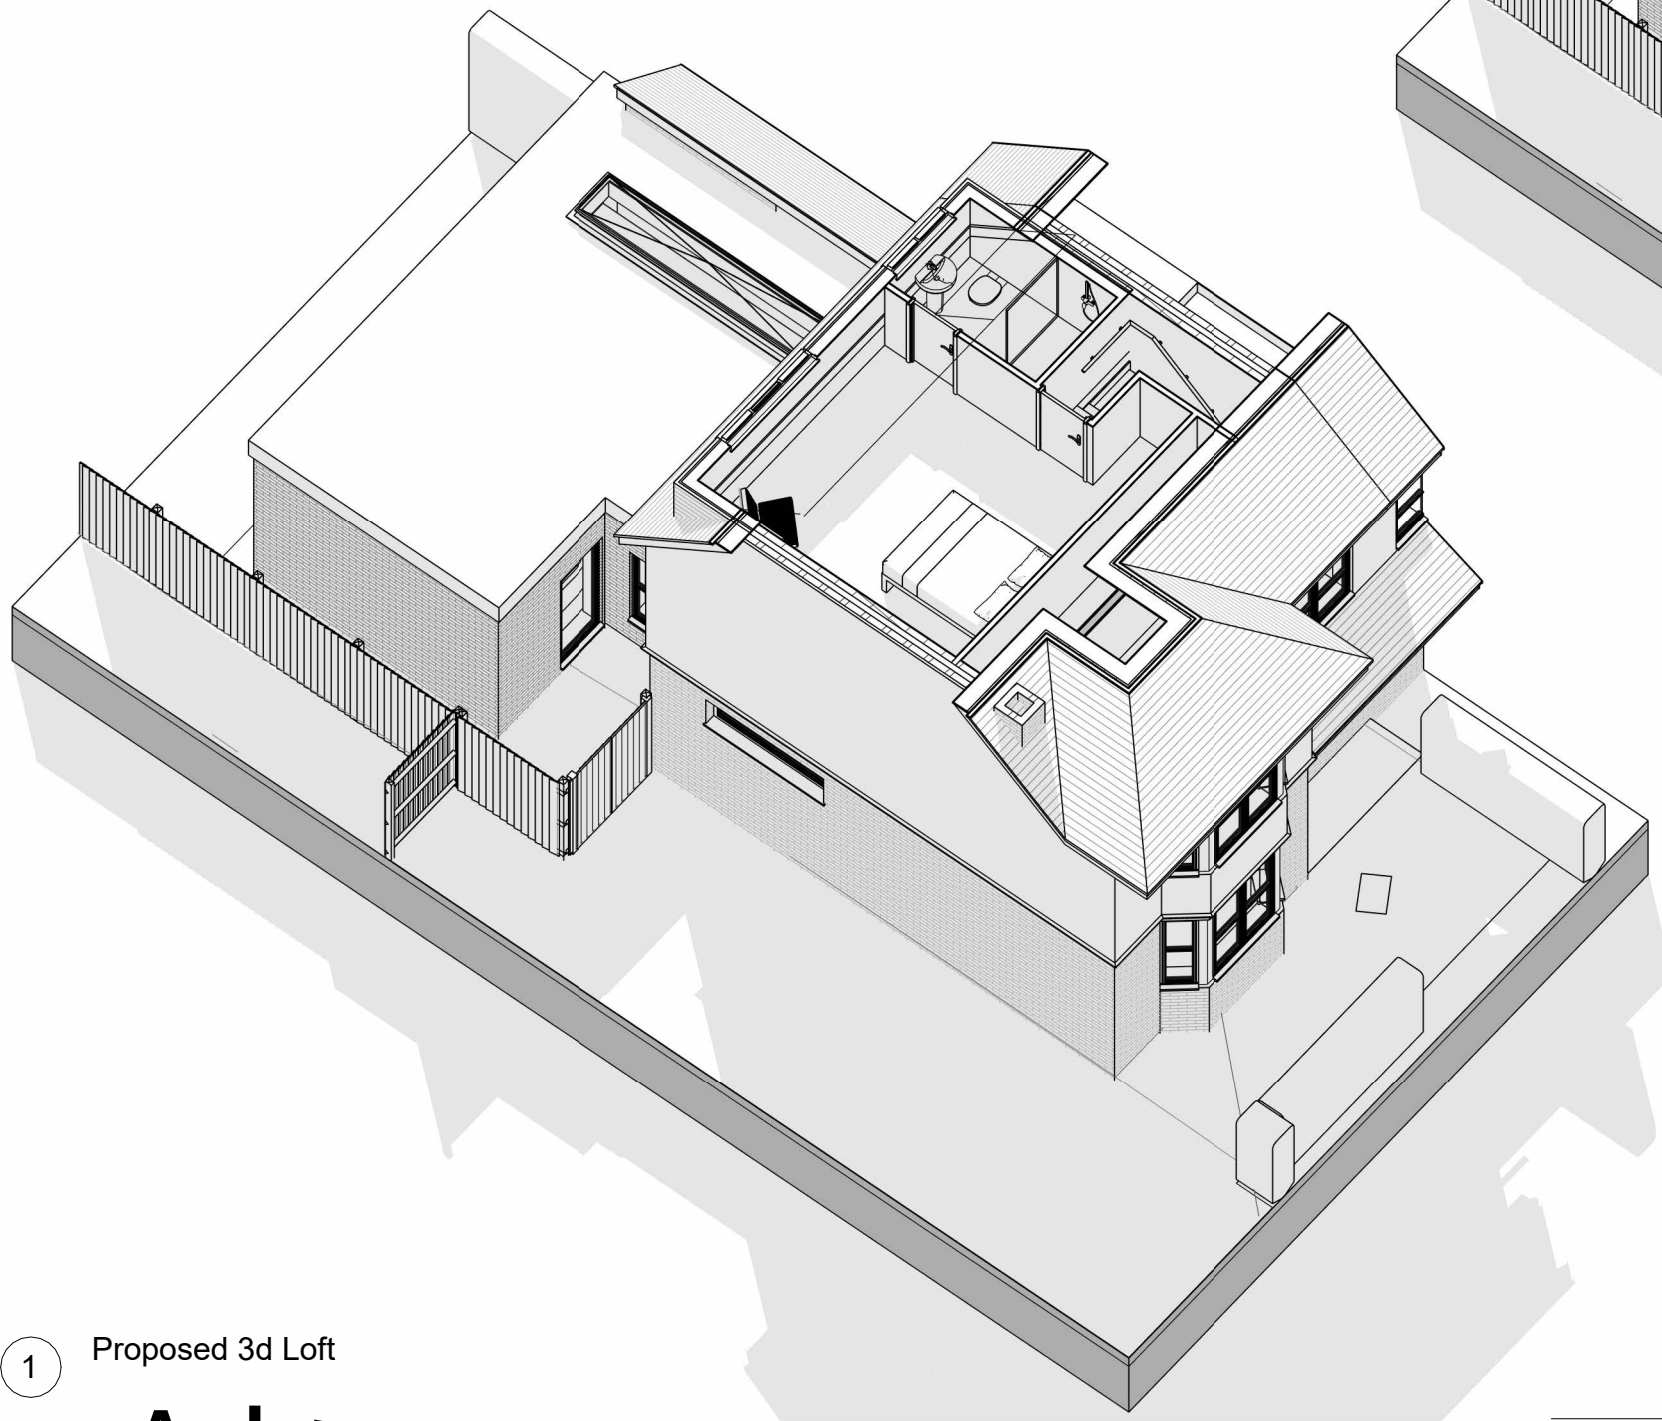

1 Proposed 3d Loft

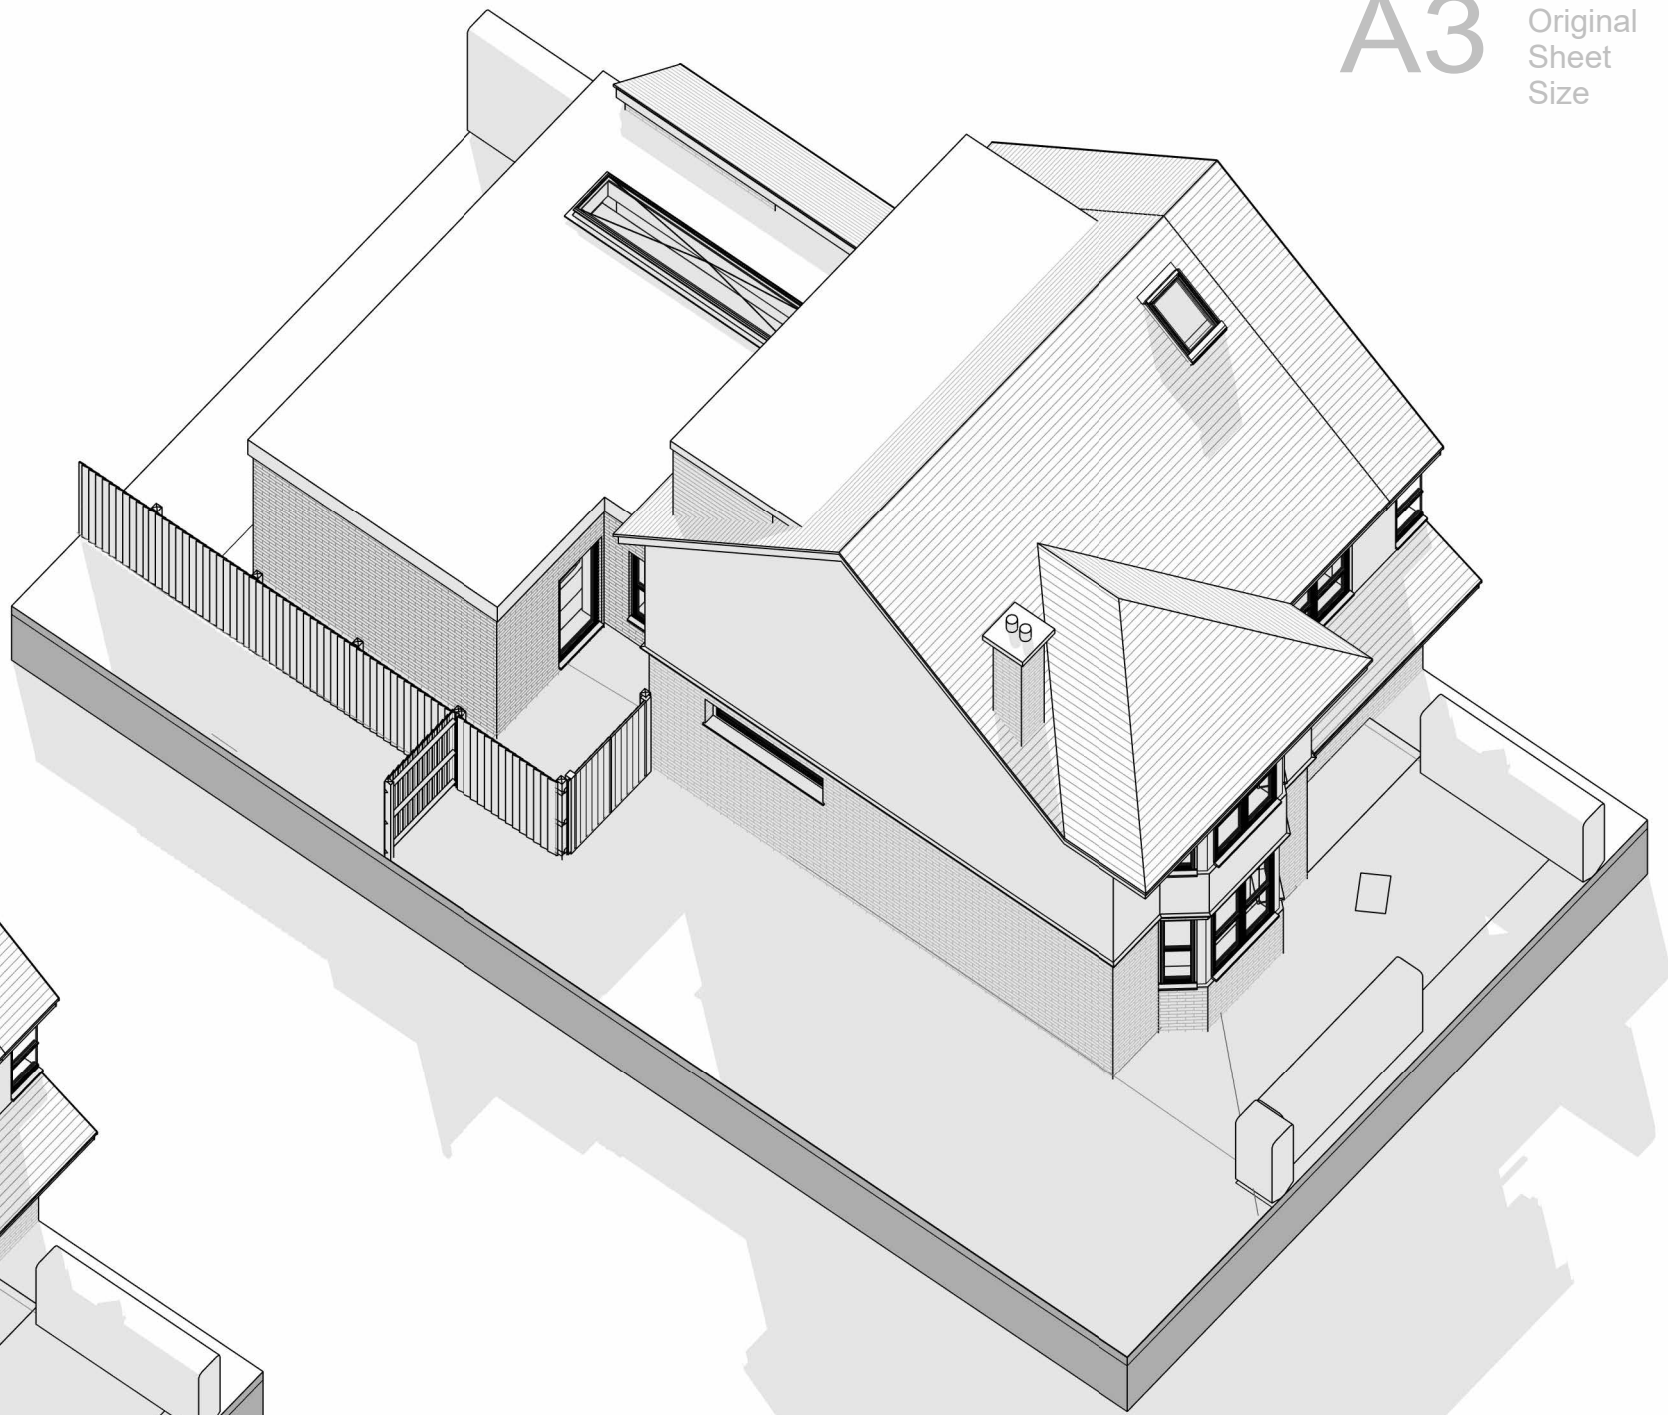


2 Proposed 3d Whole House

PROJECT	SCALE	DATE	CHECKED BY
3 Victoria Road Tilehurst - Planning		August 2024	mAdt
DRAWING TITLE	DRAWING NUMBER	DRAWN BY	REVISION NO.
Proposed 3d Floor Plans SF and WH	2406 PL31	LM	



1 Proposed 3d view Front

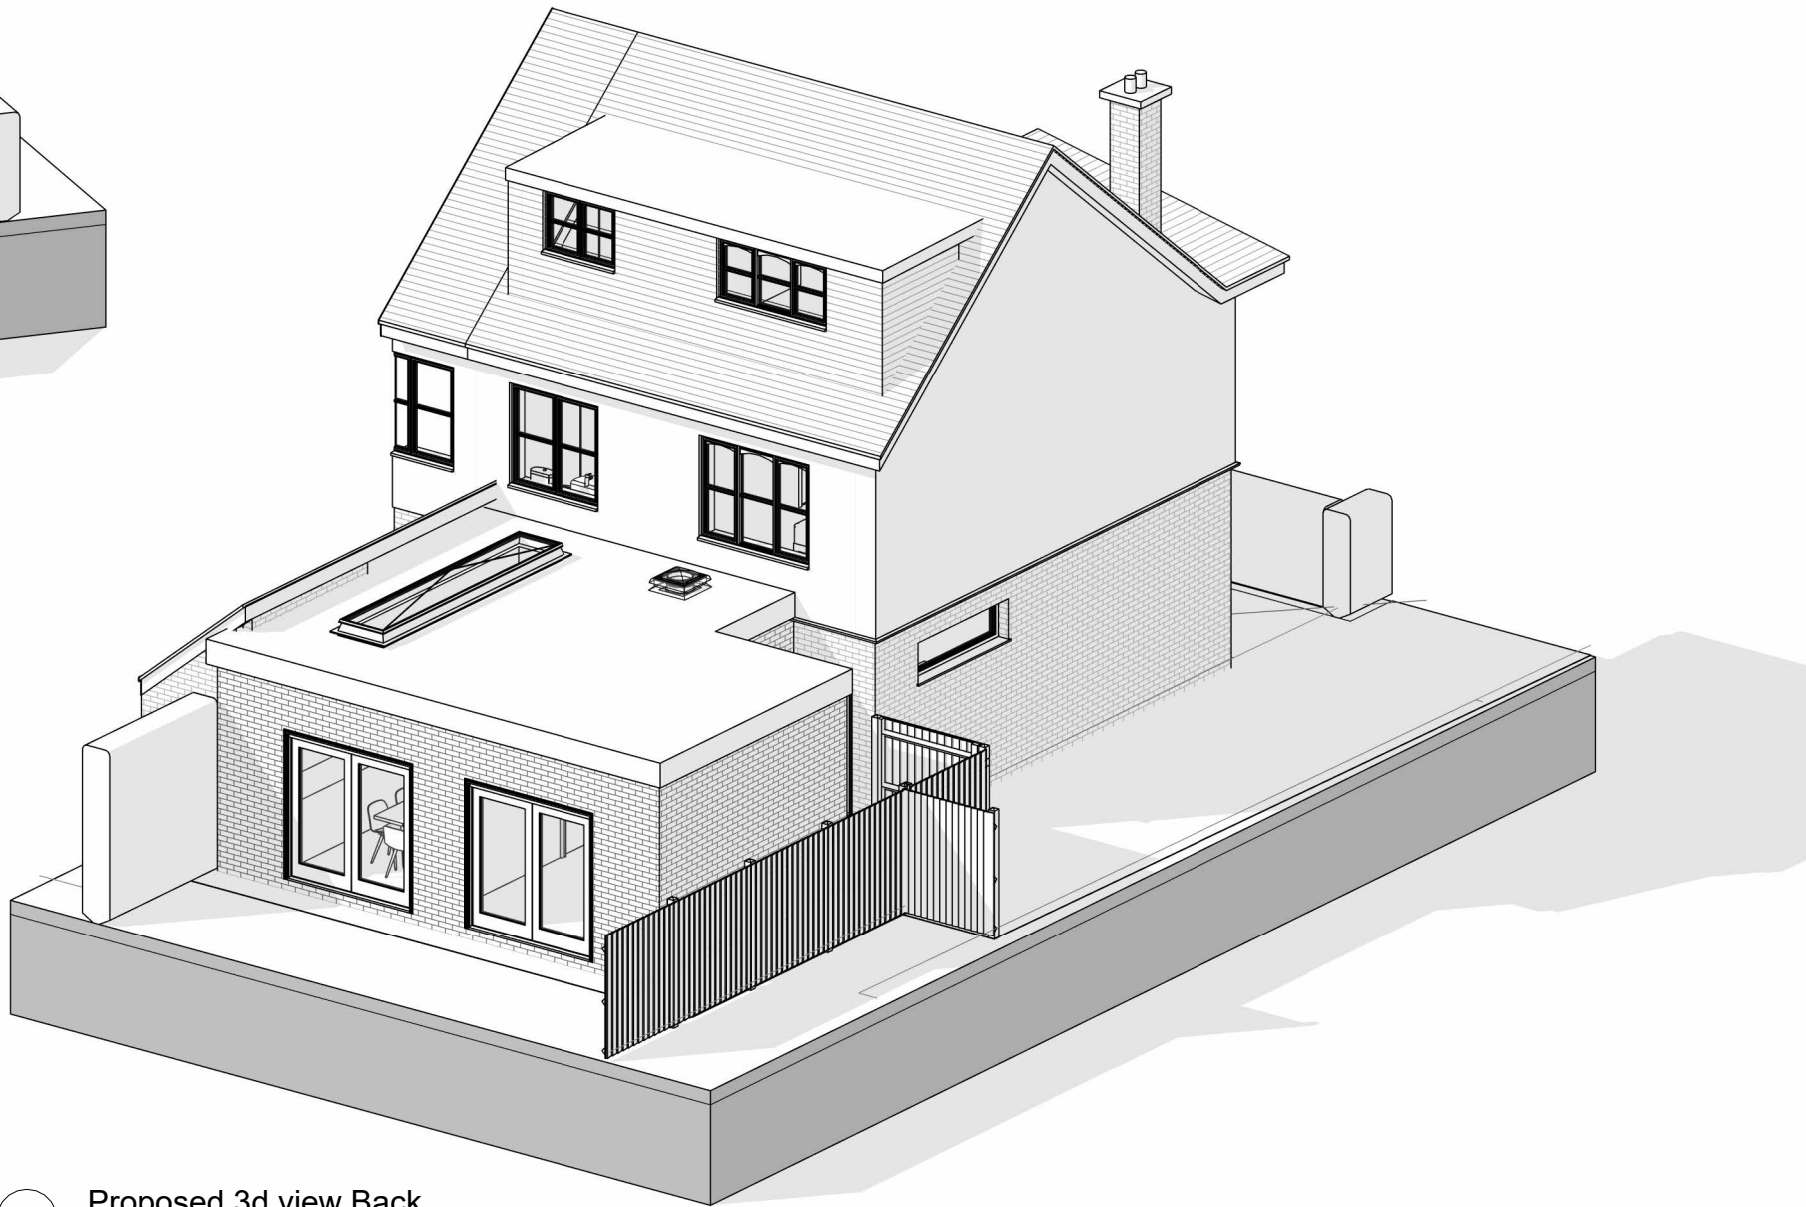


2 Proposed 3d view Back

PROJECT	SCALE	DATE	CHECKED BY
3 Victoria Road Tilehurst - Planning		August 2024	mAdt
DRAWING TITLE	DRAWING NUMBER	DRAWN BY	REVISION NO.
3d Views	2406 PL32	LM	




1 Proposed Perspective Front

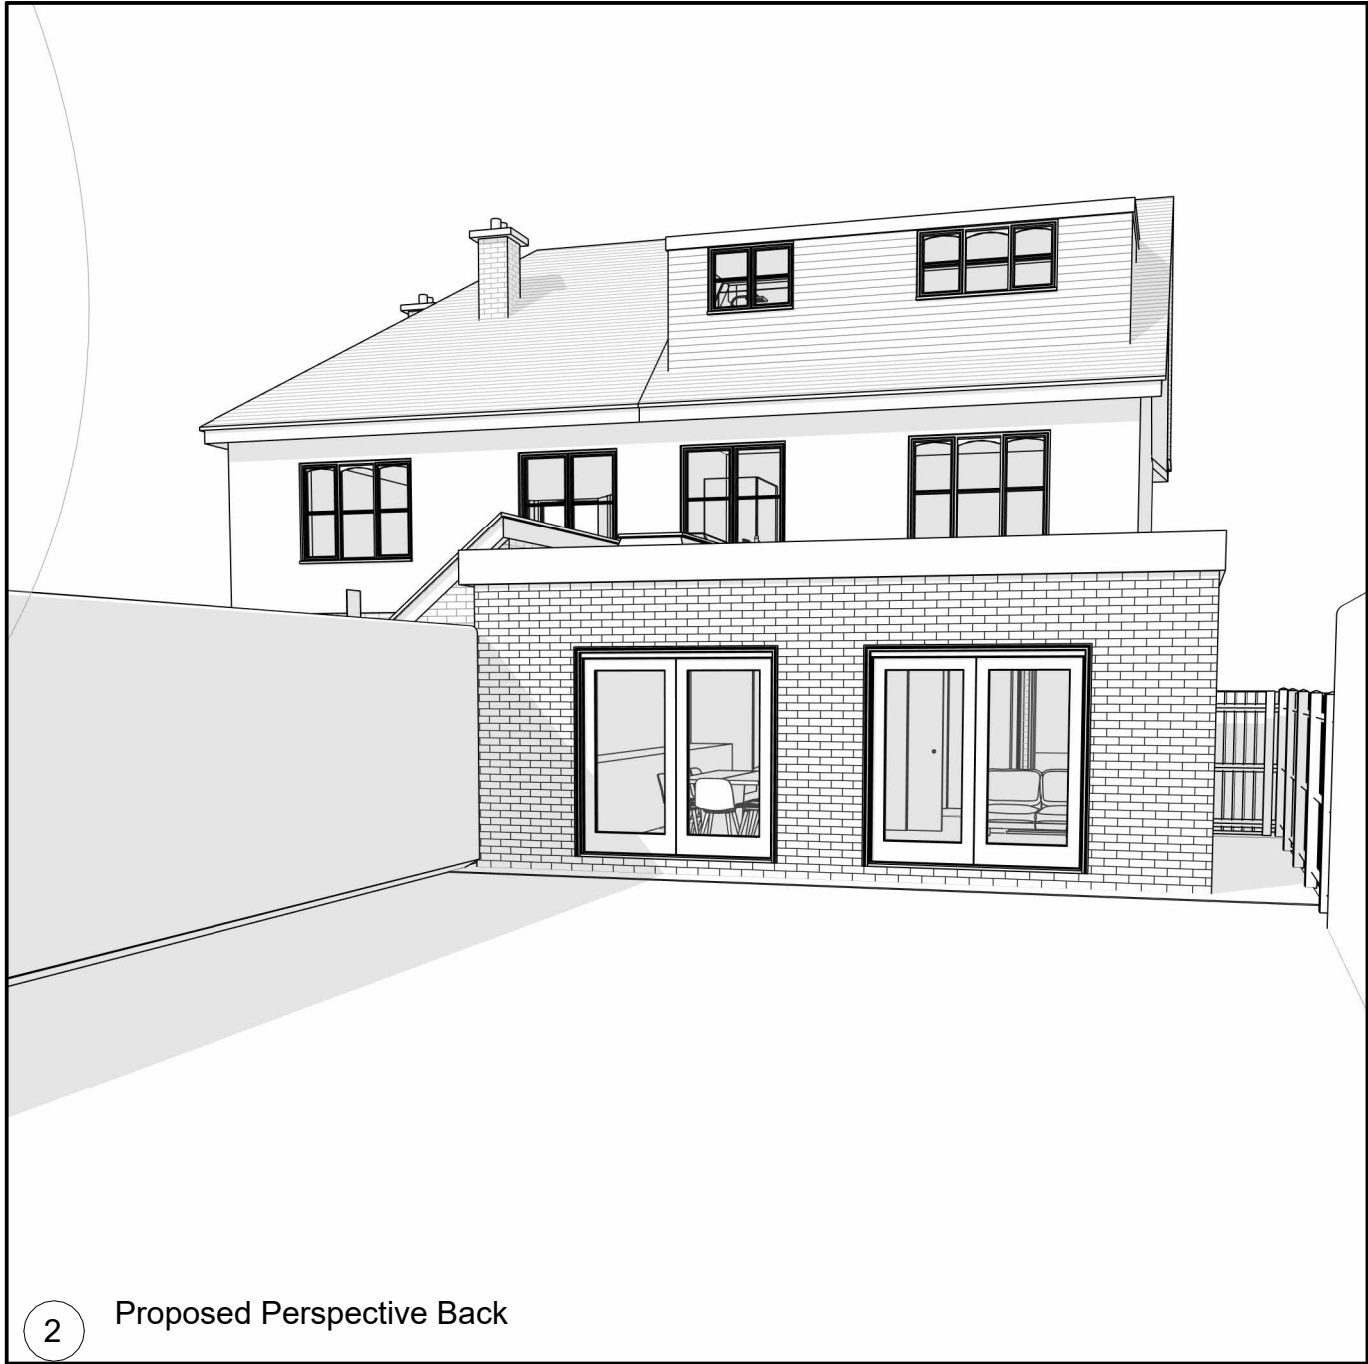

2 Proposed Perspective Back

PROJECT	SCALE	DATE	CHECKED BY
3 Victoria Road Tilehurst - Planning		August 2024	mAdt
DRAWING TITLE	DRAWING NUMBER	DRAWN BY	REVISION NO.
3d Sketch Perspectives	2406 PL33	LM	

 

mAdt
Milligan Architecture
Design & Technology

Do not Scale.
Use figured dimensions only.
Subject to site survey and all necessary consents. All dimensions to be checked by user and any discrepancies, errors or omissions to be reported to mAdt before work commences.
This drawing is to be read in conjunction with all other relevant materials.

PROJECT	SCALE	DATE	CHECKED BY
3 Victoria Road Tilehurst - Planning	1 : 50	August 2024	mAdt
DRAWING TITLE	DRAWING NUMBER	DRAWN BY	REVISION NO.
Sketch Sections	2406 PL34	LM	