


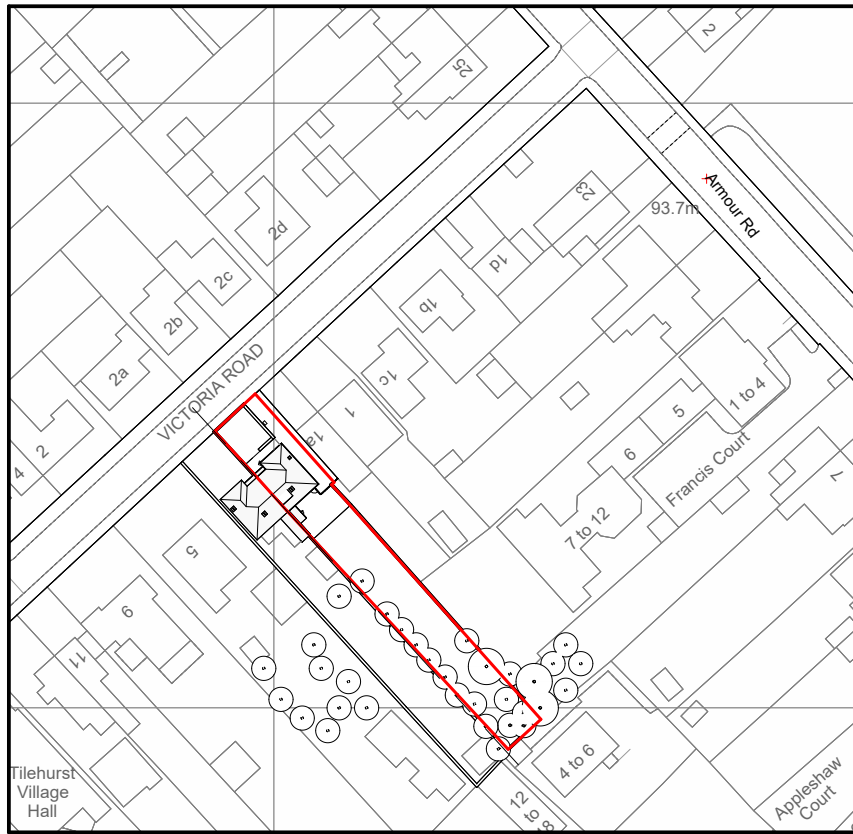




1

Location Plan

1 : 1250

© Crown Copyright and database rights 2024 OS 100047474

1:1250

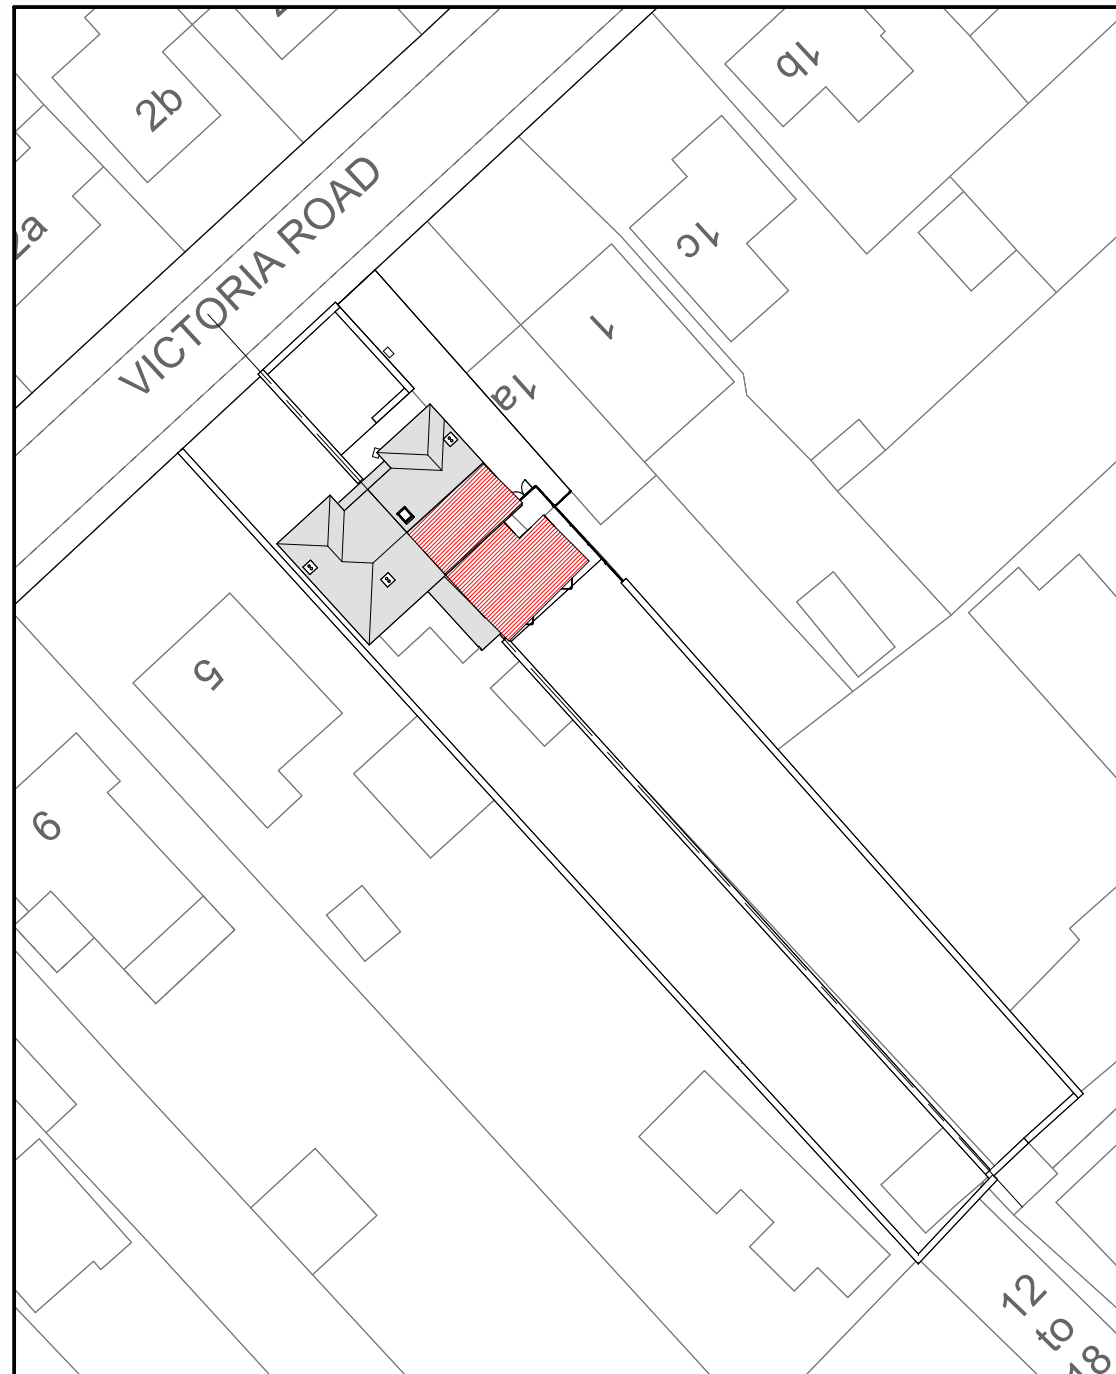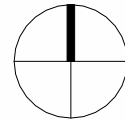
 


2



Block Plan

1 : 500

1:500

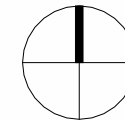 


1:300

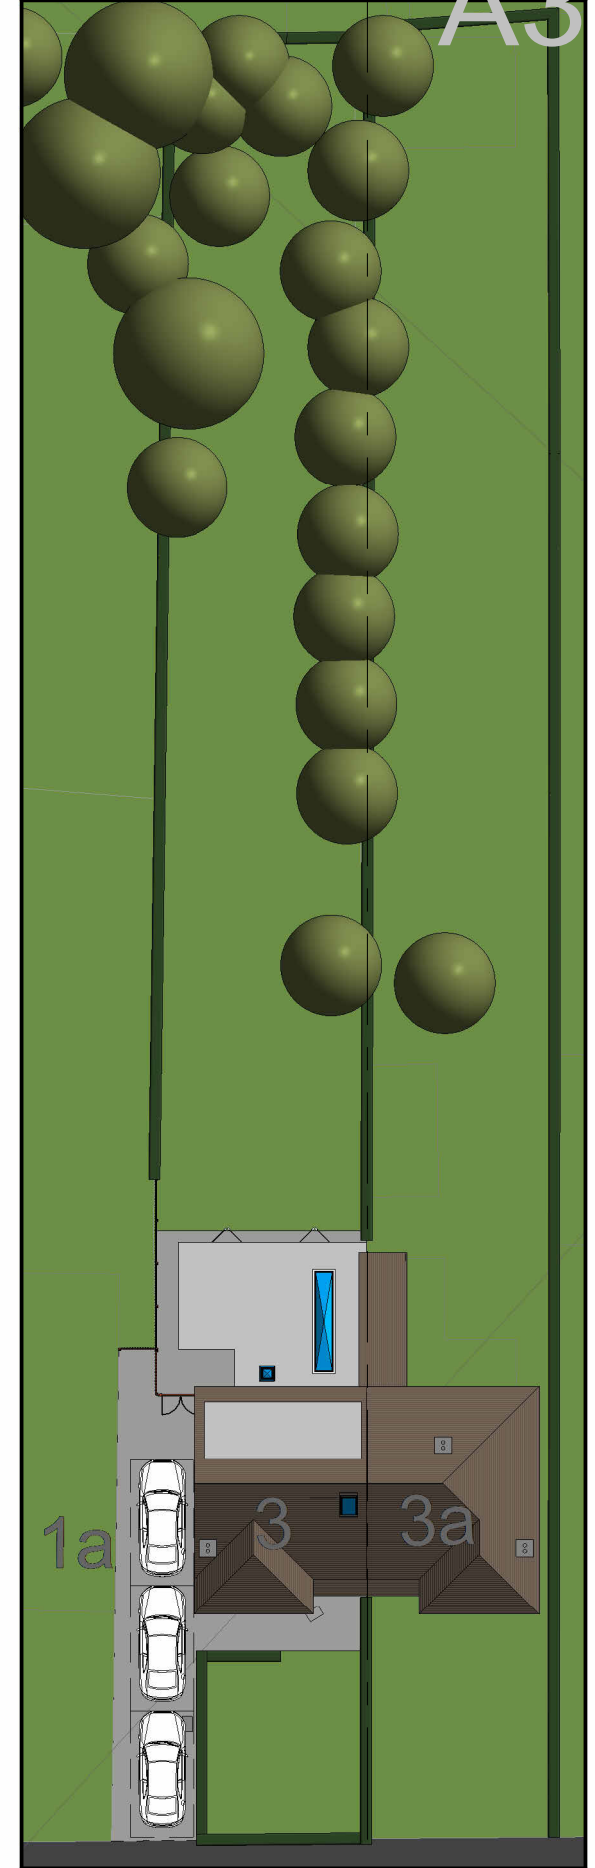 

3

Site Plan

1 : 300

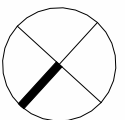

PROJECT

3 Victoria Road Tilehurst - Planning

DRAWING TITLE

Location Block and Site Plans

SCALE

As indicated

DRAWING NUMBER

2406 PL01

DATE

August 2024

DRAWN BY

LM

CHECKED BY

mAdt

REVISION NO.