




MATERIALS
Walls: Red/Brown facing brickwork to match existing
Roof : Brown roof tiles to match existing and
Grey Flat roof system
Windows & Doors : White to blend with existing

Proposed Front Elevation
Scale 1:100


Proposed Side Elevation
Scale 1:100

Proposed Rear Elevation
Scale 1:100


Proposed Side Elevation

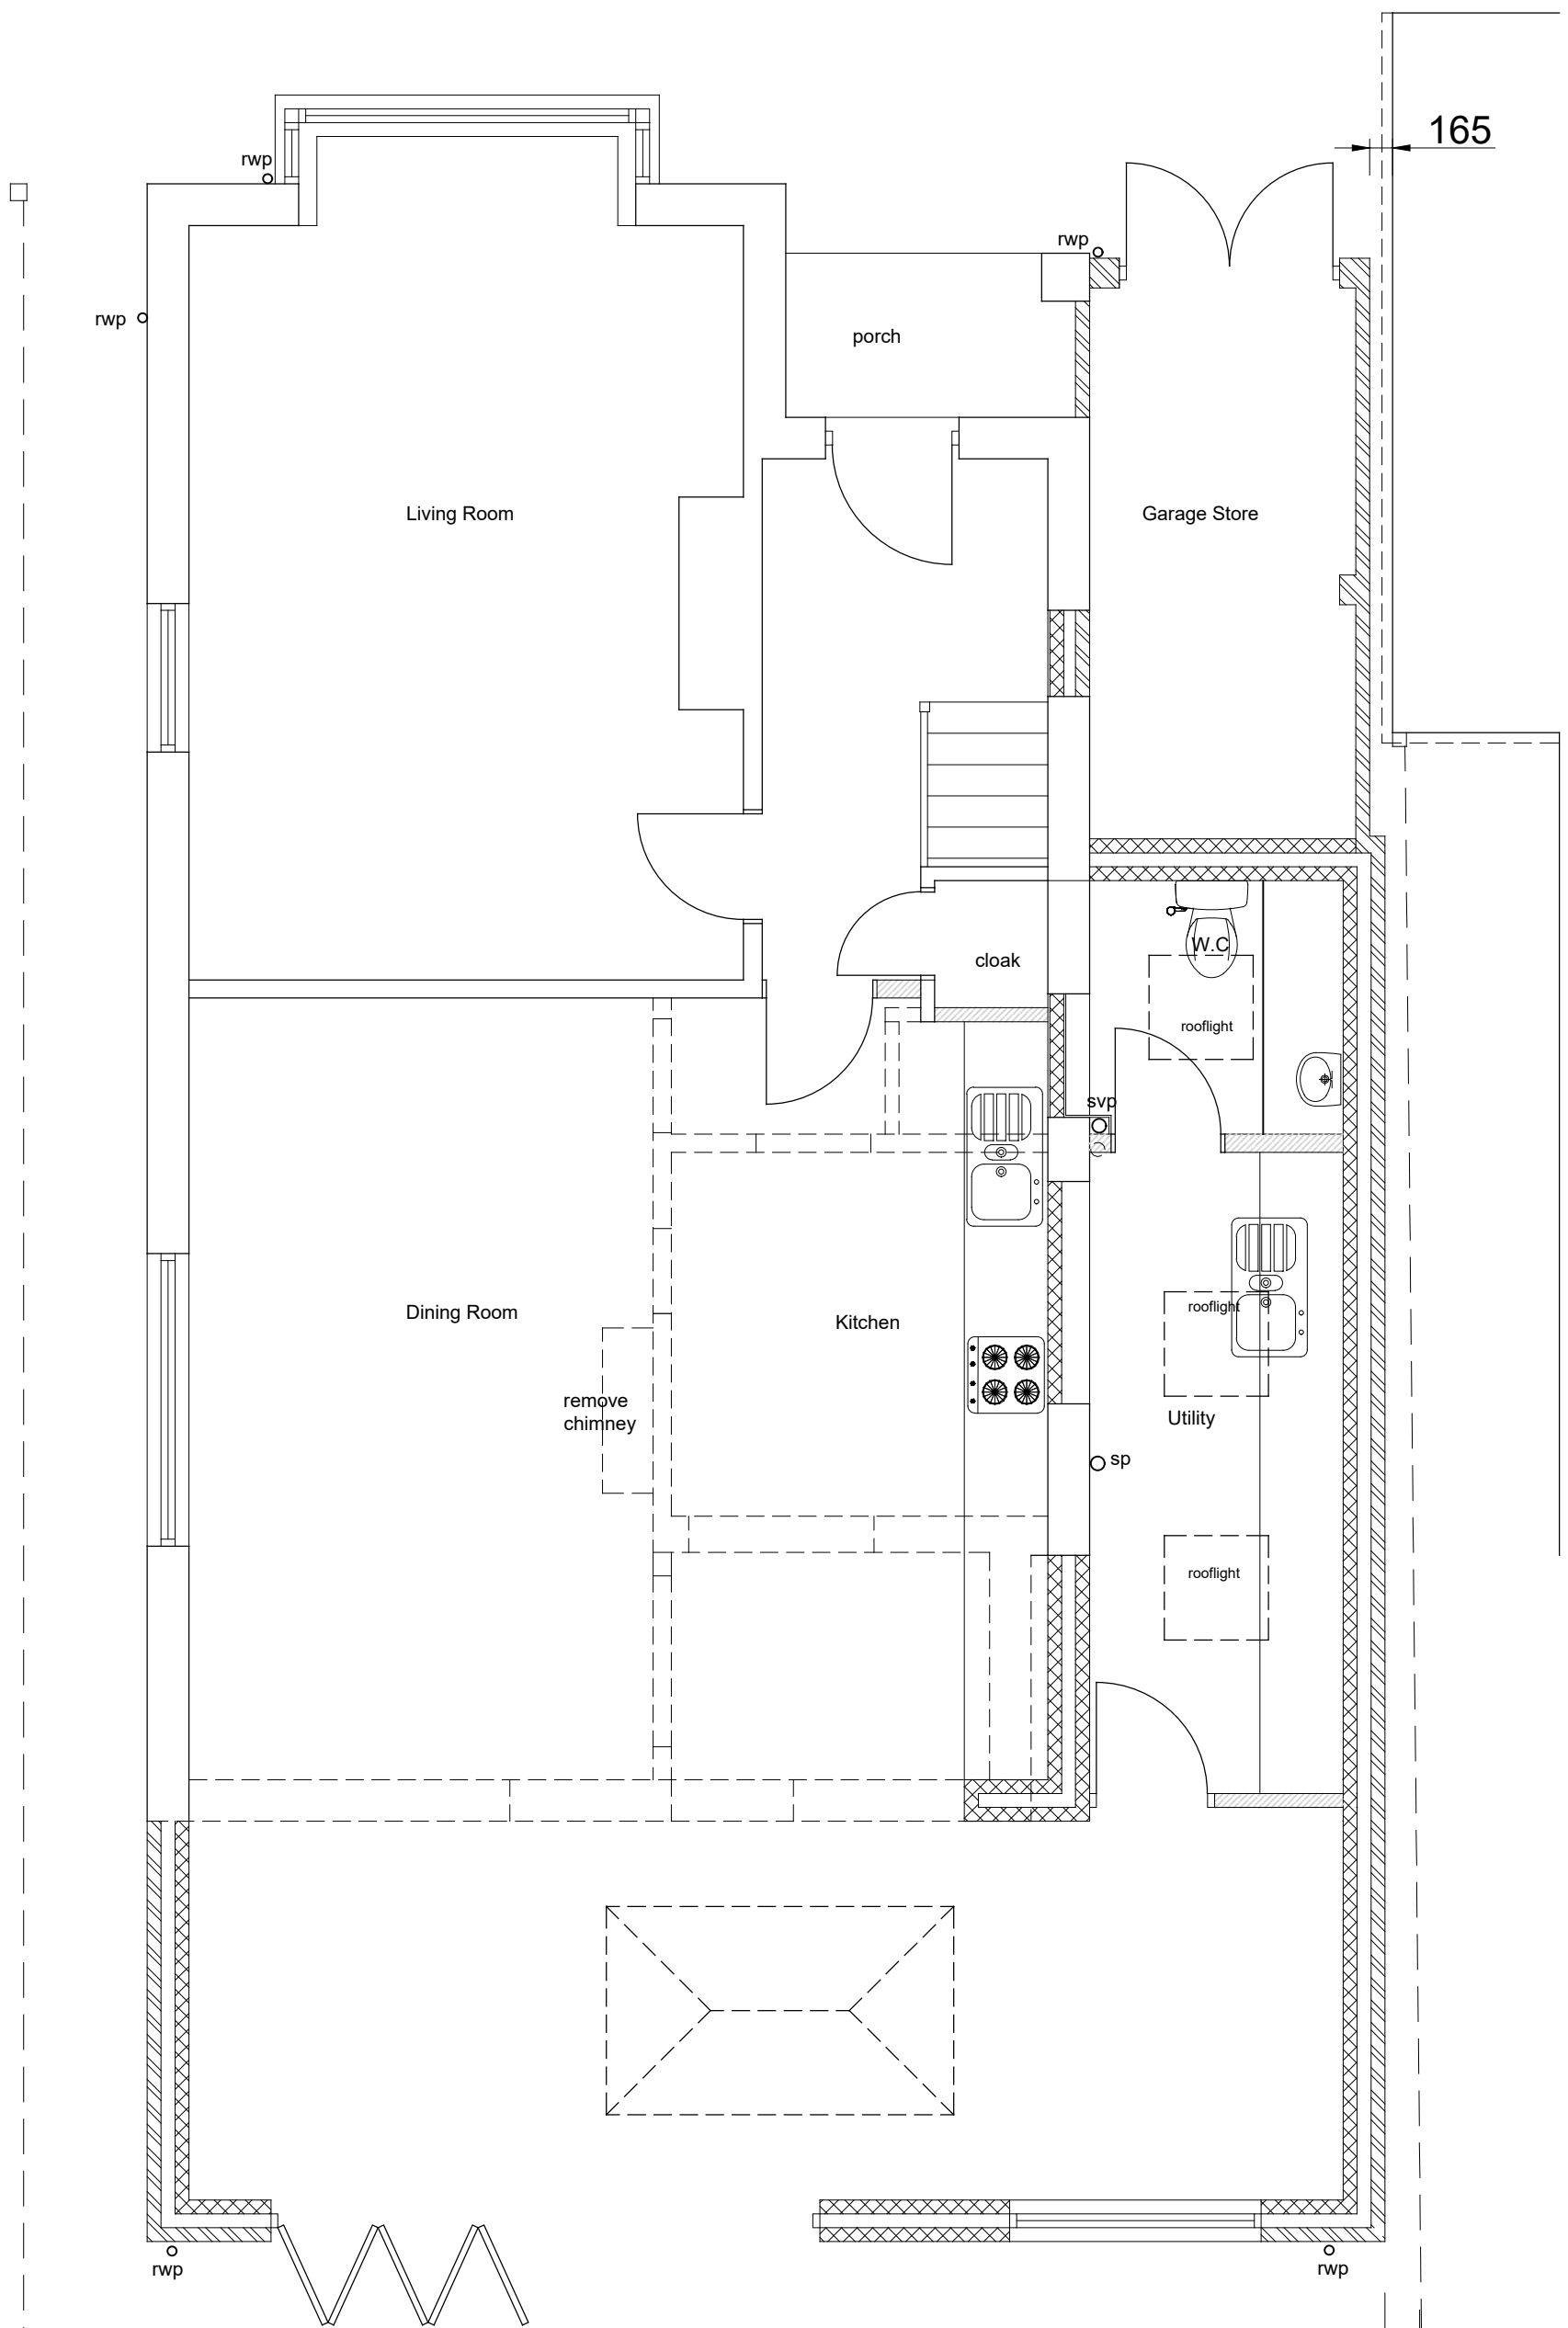

Proposed Ground Floor Plan
Scale 1:50


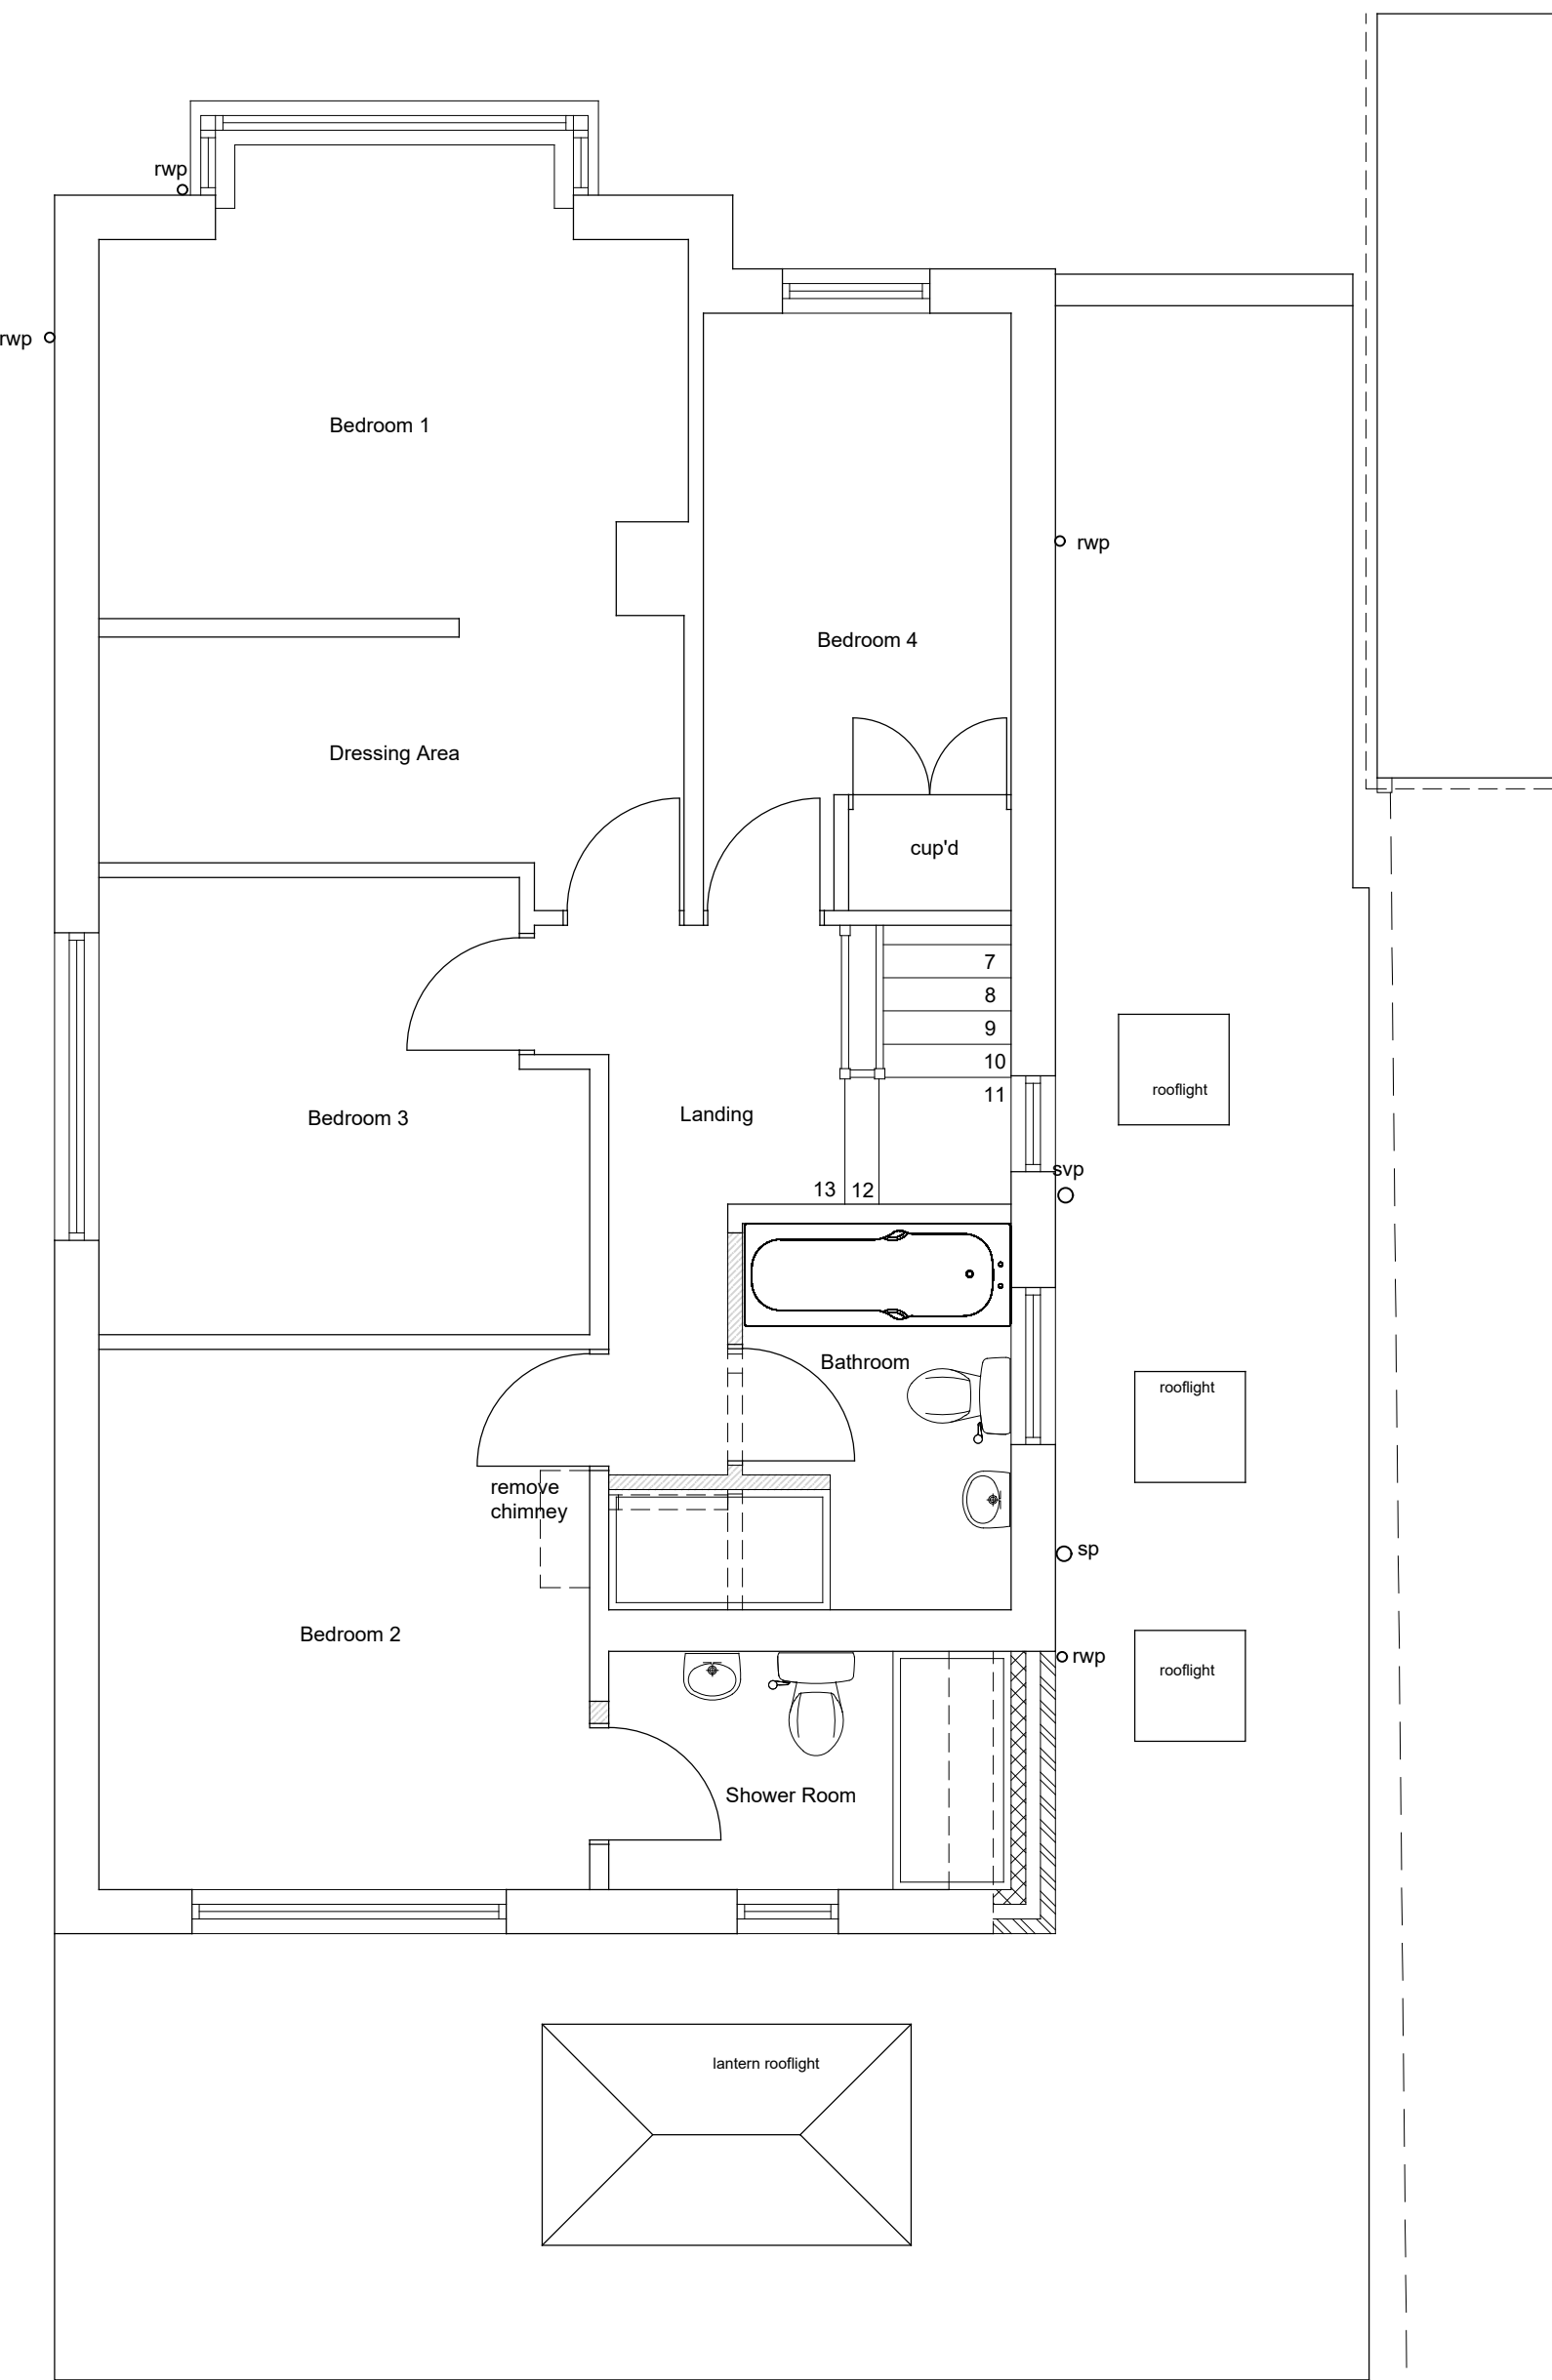


Proposed First Floor Plan
Scale 1:50

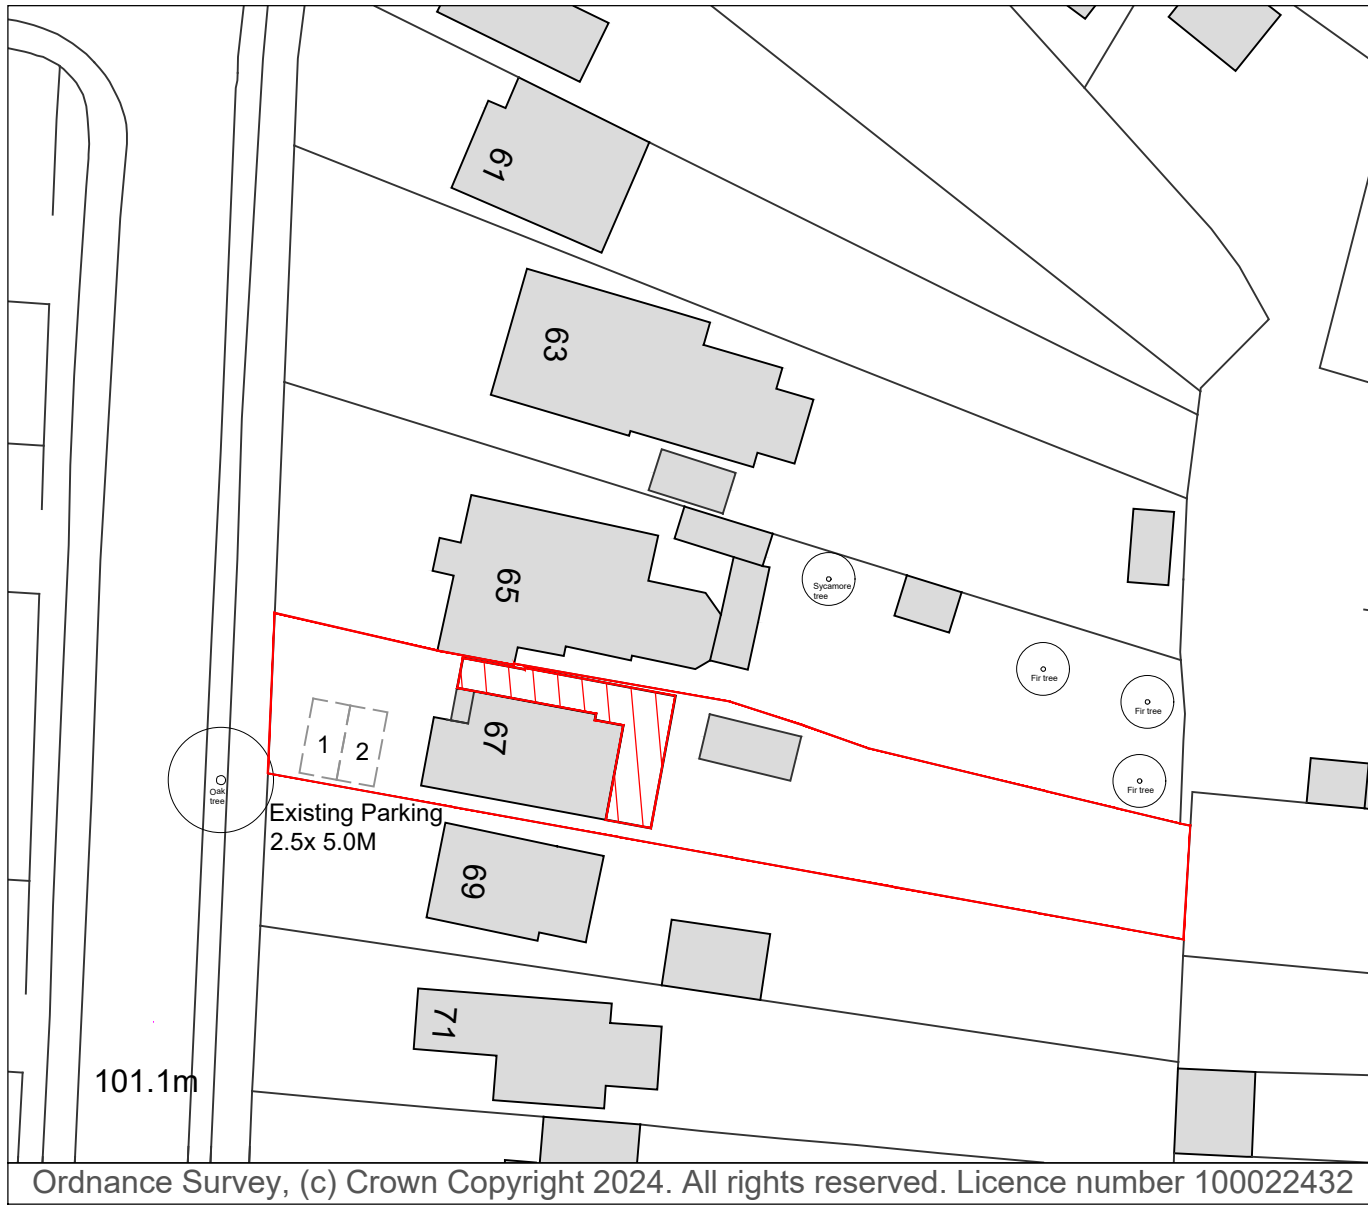

Proposed Block Plan
scale 1:500

5 0 5 10 15 20 25
SCALE 1:500
m

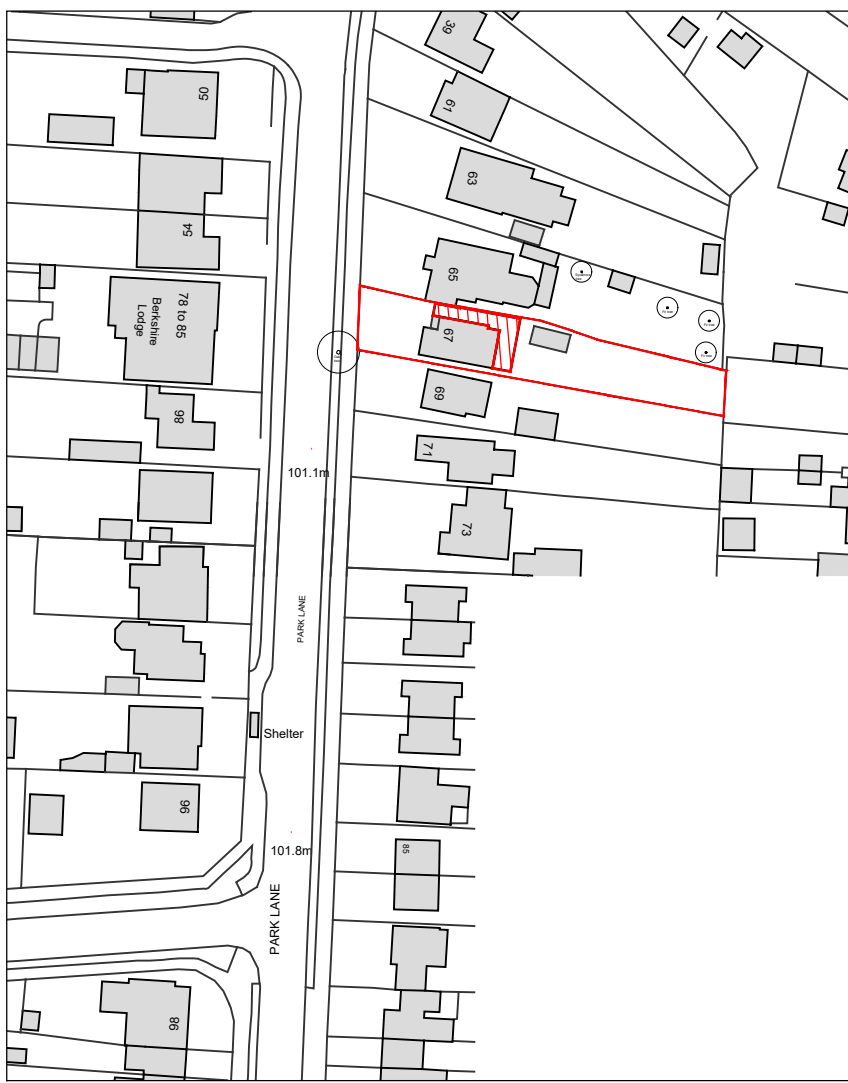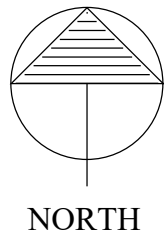

Proposed Location Plan
scale 1:1250

10 0 10 20 30 40 50
SCALE 1:1250
m

A 17.09.24 updated plan to accord with elevations as requested by planning officer DT

REV	DATE	NOTES	BY
-----	------	-------	----

FOR ISSUE AS PLANNING APPLICATION

David Tingle
Building Design & Surveying Services

17 Woodland Drive Tilehurst Reading
Berkshire, RG30 4RT.
T: 0118.9419311 M: 07711902344

Copyright © David Tingle Building Design (2003)

MR & MRS G.WHEELER
67 PARK LANE, TILEHURST
READING RG31 5DP

PROPOSED FIRST FLOOR REAR AND
SINGLE STOREY SIDE + REAR EXTENSION
PROPOSED

PLAN & ELEVATIONS

Scale: 1:100 & 1:50 A1 Date: Jan 2024

Dwg No: **67PL.MP02** Rev: A