

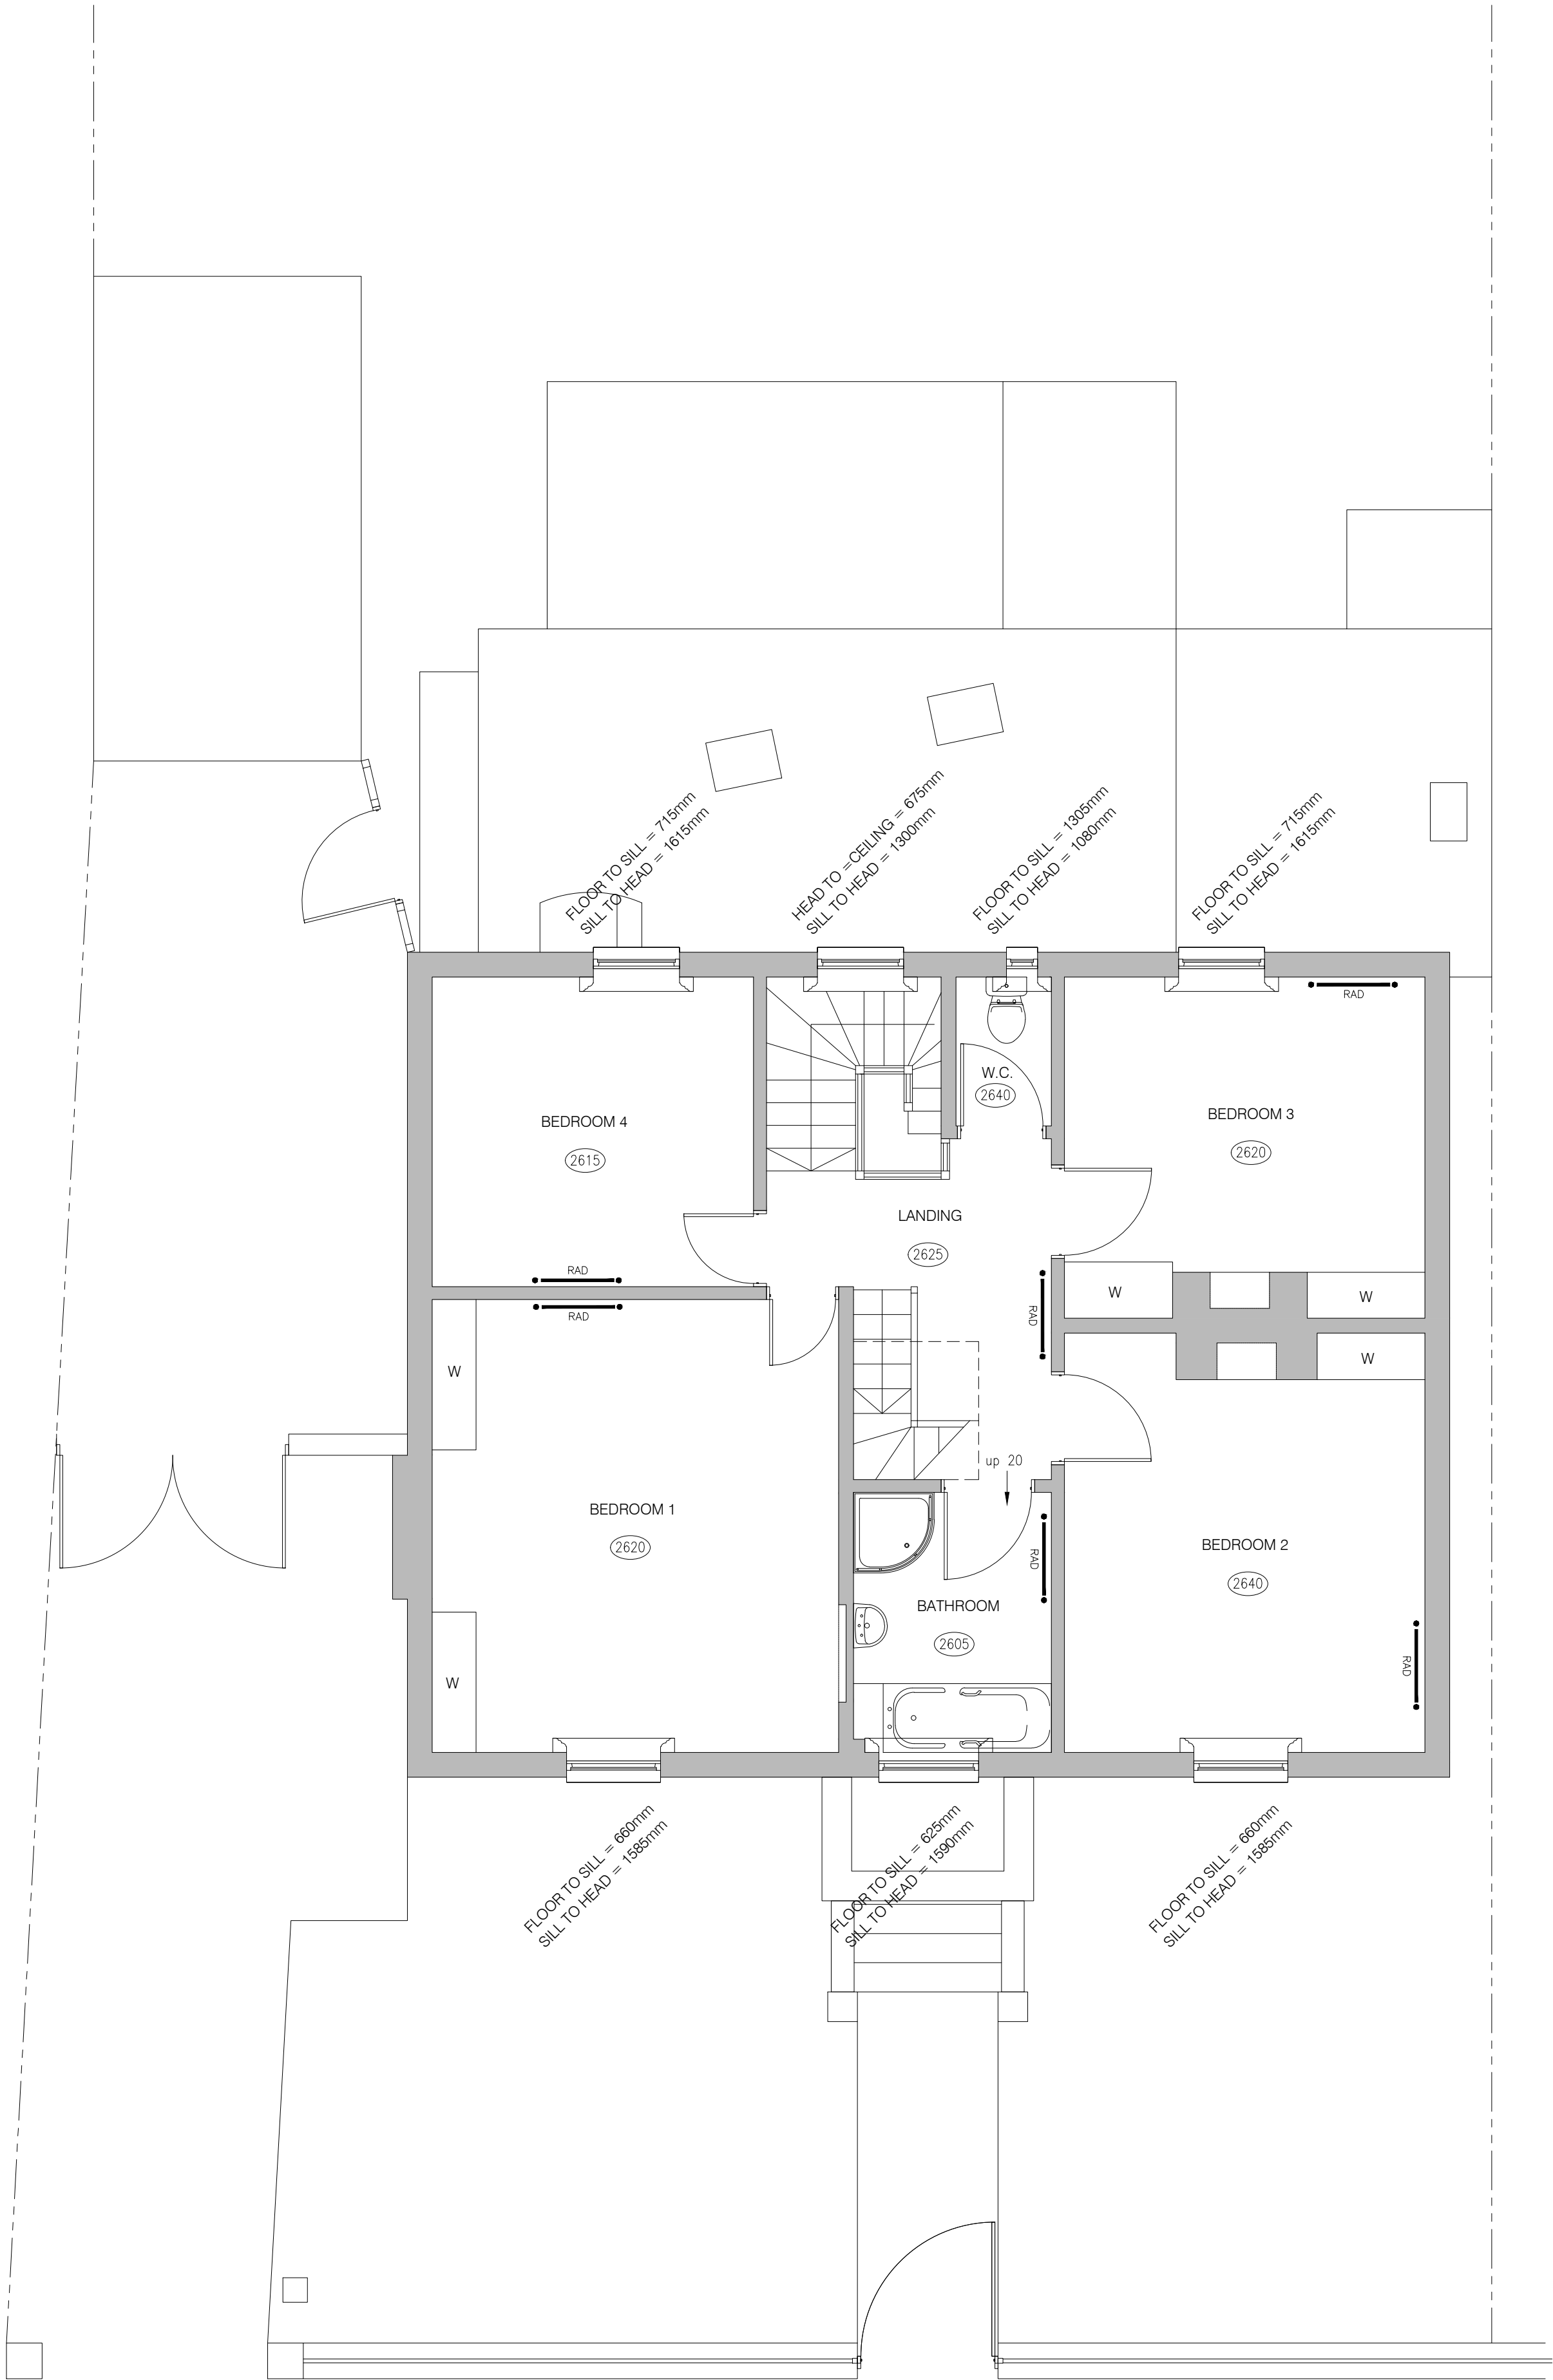


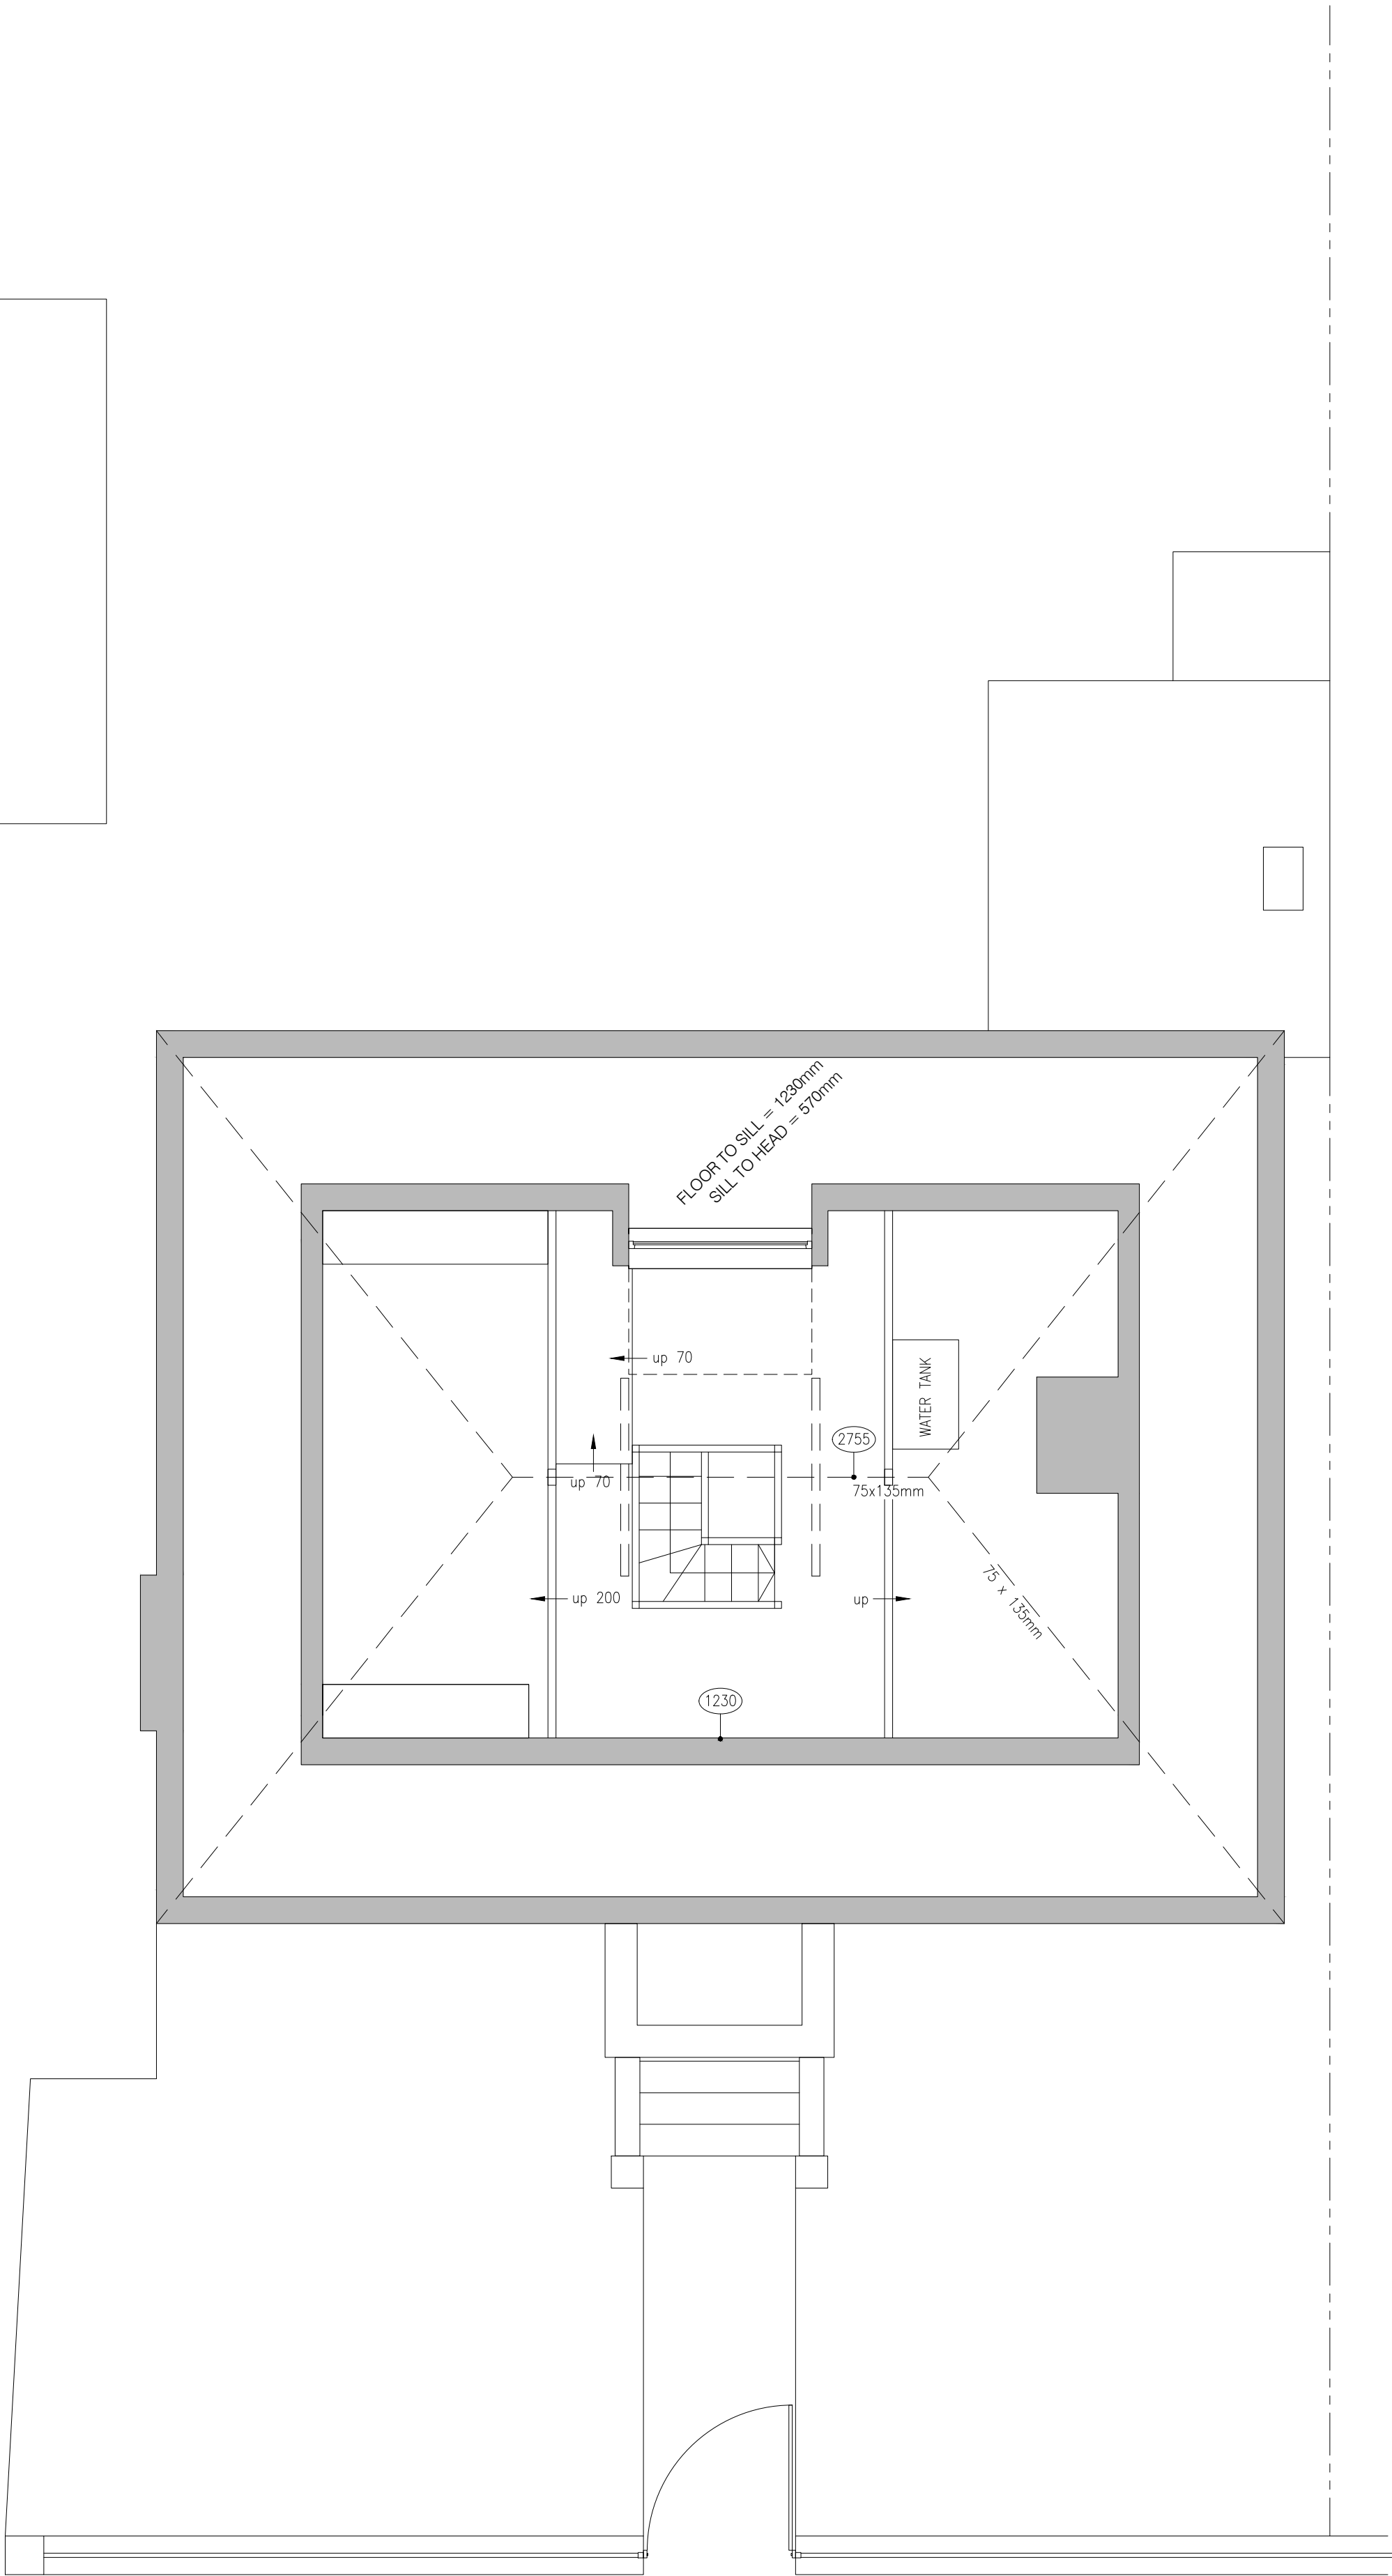

FIRST FLOOR PLAN
SCALE 1:50

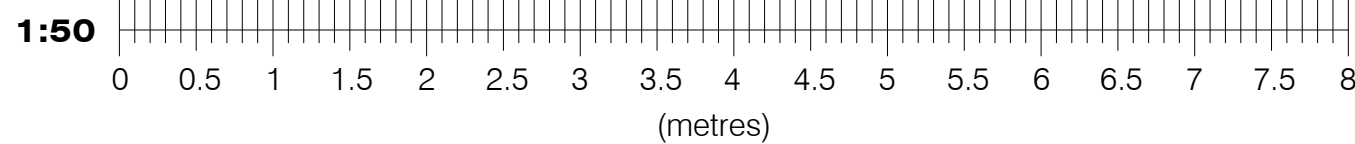

SECOND FLOOR PLAN
SCALE 1:50

- NOTES:
- THIS DRAWING IS TO BE READ IN CONJUNCTION WITH ALL RELEVANT ARCHITECTS, SUB-CONTRACTORS AND ARCHITECTURAL DRAWINGS.



100 Berkshire Place
Winnersh Triangle
Wokingham, Berkshire RG41 5RD
Tel: 07787296792

Email: james@jetarchdesign.co.uk

Client

MS PENCHUKOVA

Property:

85 HAMILTON ROAD
READING
RG1 5RB

Drawing Title:

DETAILS OF EXISTING
FLOOR PLANS
FIRST & SECOND FLOOR

Rev.	Date	Revisions

Drawing No. A1/345/02

Rev.

Plot Date:

Scale 1:50 @ A1

Date OCT 21

Drawn J.T.