


- Key
- Red Line Boundary
 - Applicants Ownership

P1	Planning Issue	23/01/24	BS	DB
Rev	Description	Date	Dr	App
original by	date created	by	approved by	
BS	12/13/23		DB	

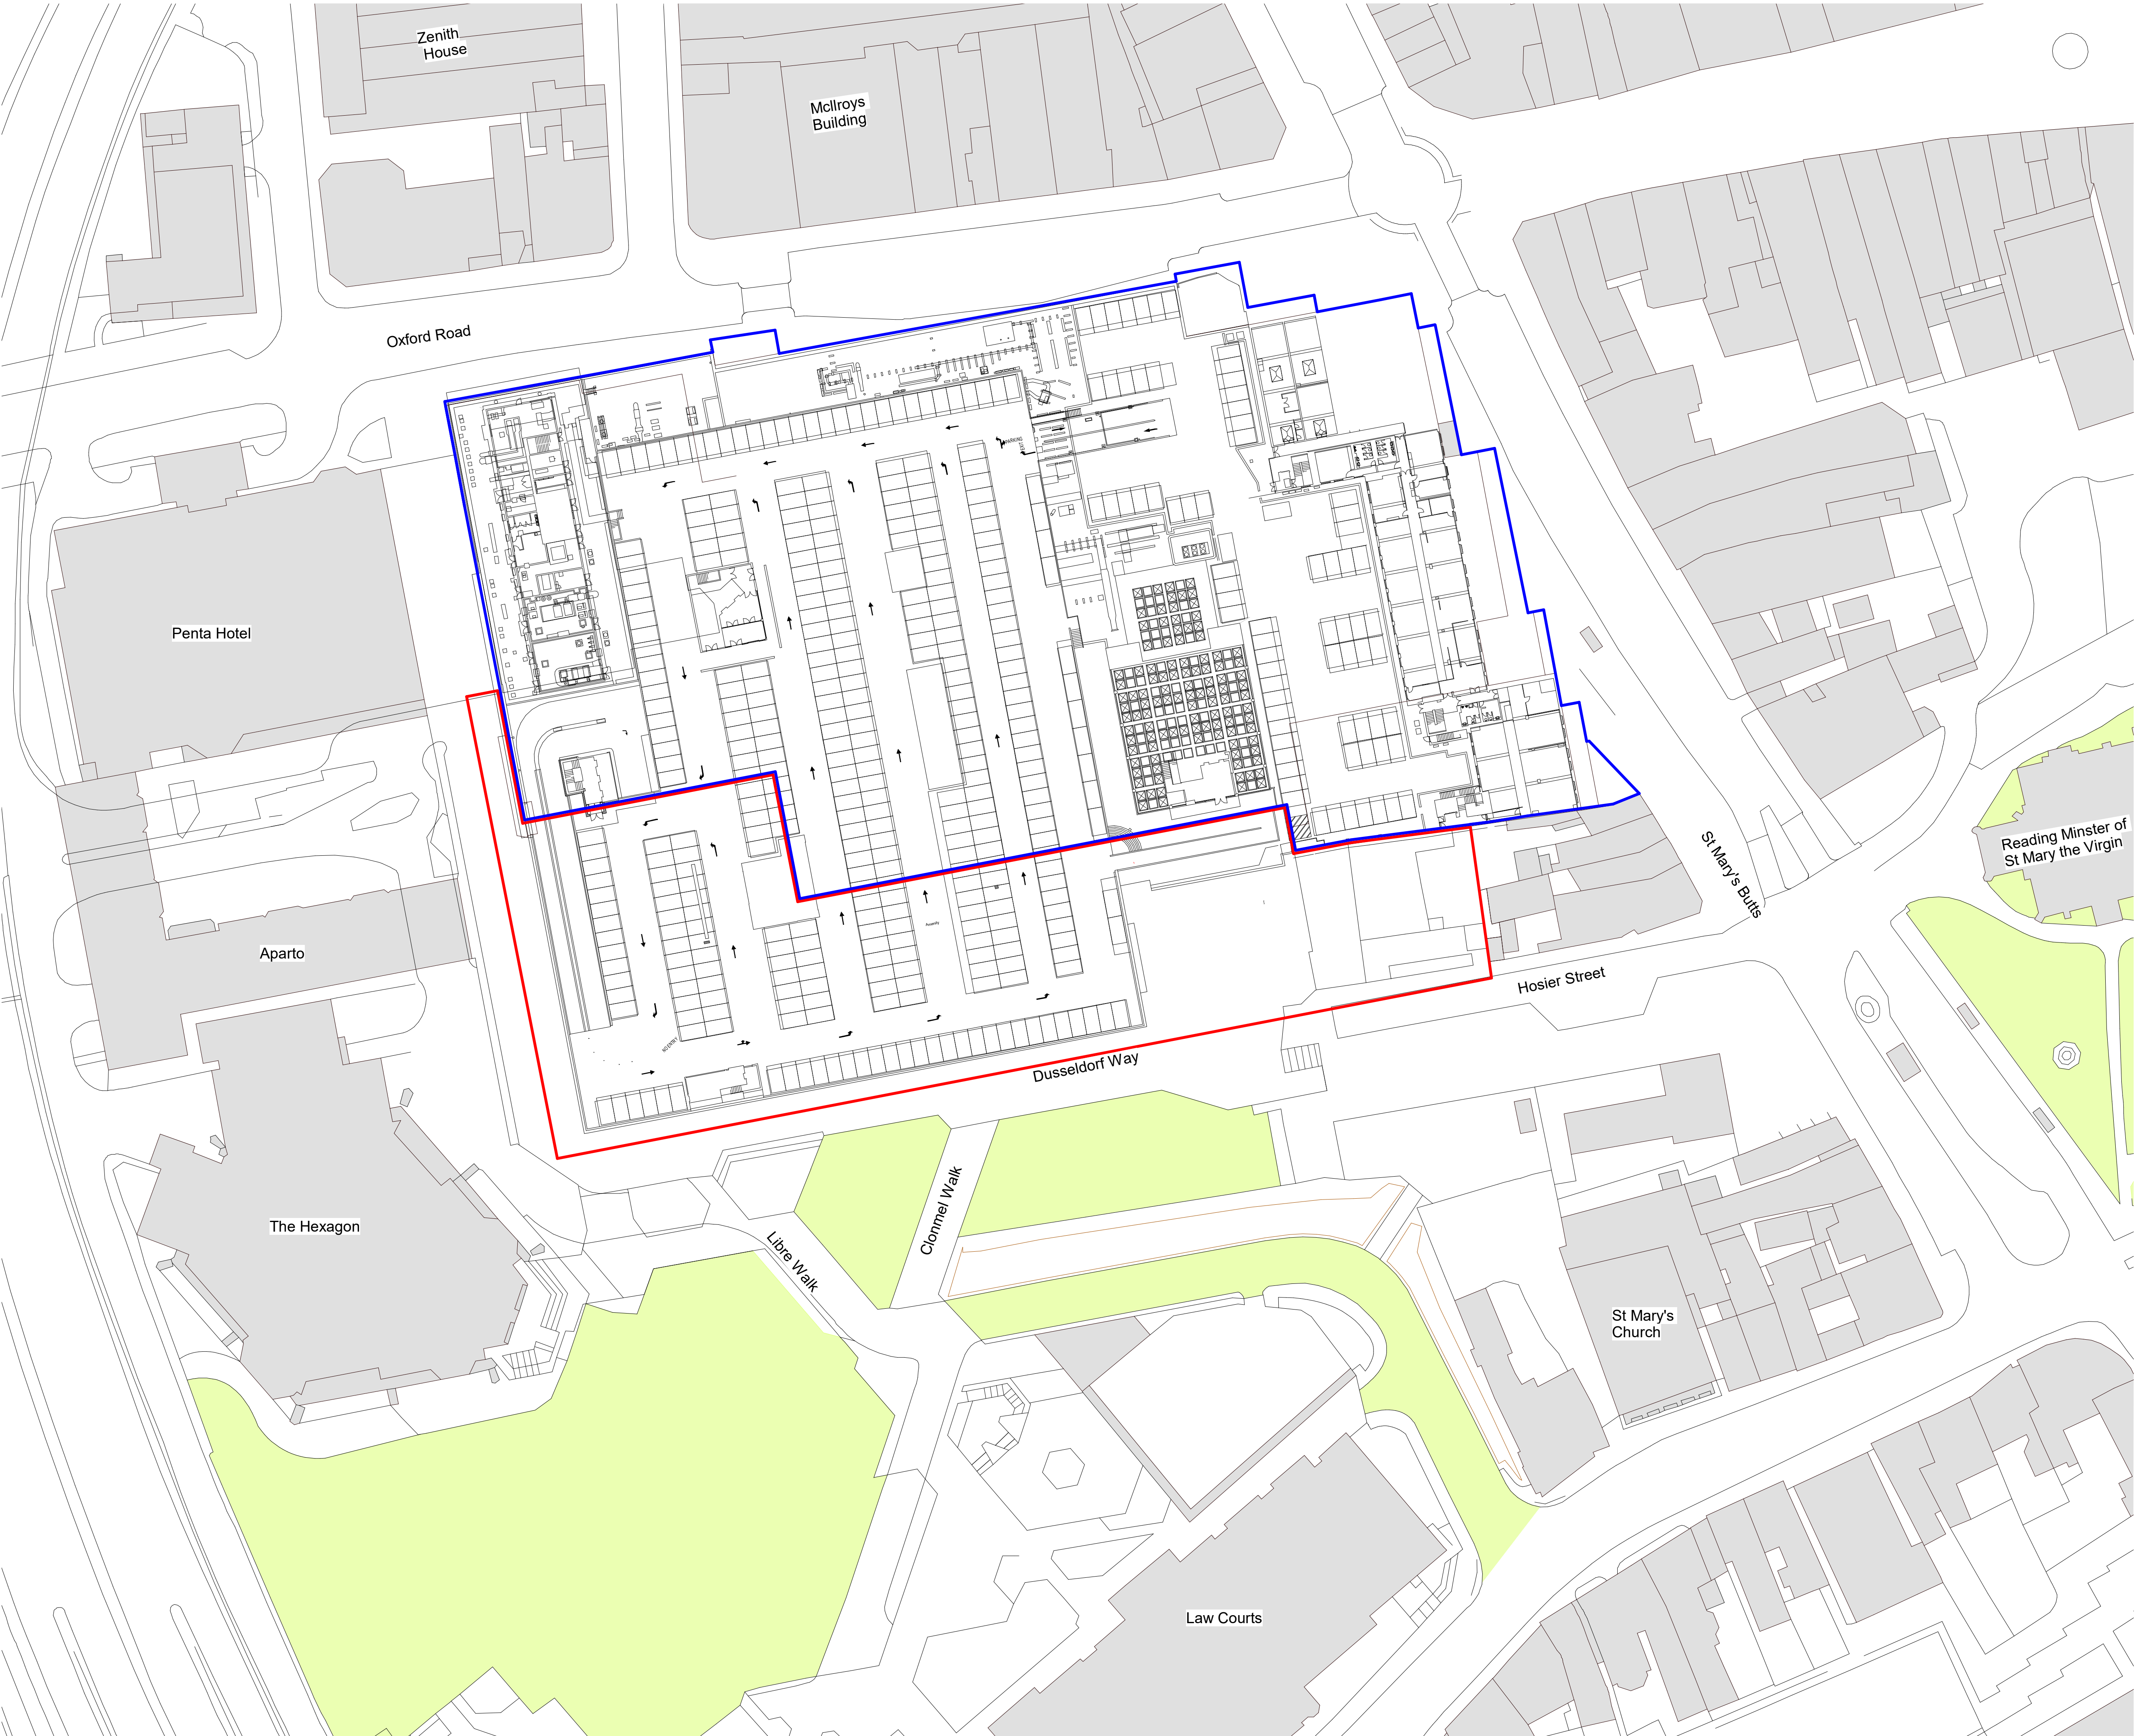

AHR Architects Ltd
5th Floor
55 Princess Street
Manchester
M2 4EW
United Kingdom

T +44(0)161 8287900
E manchester@ahr.co.uk
www.ahr.co.uk

client name McLaren (Broad Street Mall) Ltd and UREF III LP			
project Broad Street Mall Residential			
drawing Existing Site Plan - Roof Level			
computer file 1/0.32.1.1/DEM_Profile_Folder_redactorbethany.stewart/Documents/Reit_Apartment_bethany.stewart.rvt		plot date	
project number 2022.00307.000		scale 1 : 500 @A1	
drawing number BSM-AHR-ZZ-03-DR-A-08107		rev P1	issue status S2
This drawing is to be read in conjunction with all related drawings. All dimensions must be checked and verified on site before commencing any work or producing shop drawings. The originator should be notified immediately of any discrepancy. This drawing is copyright and remains the property of AHR.			