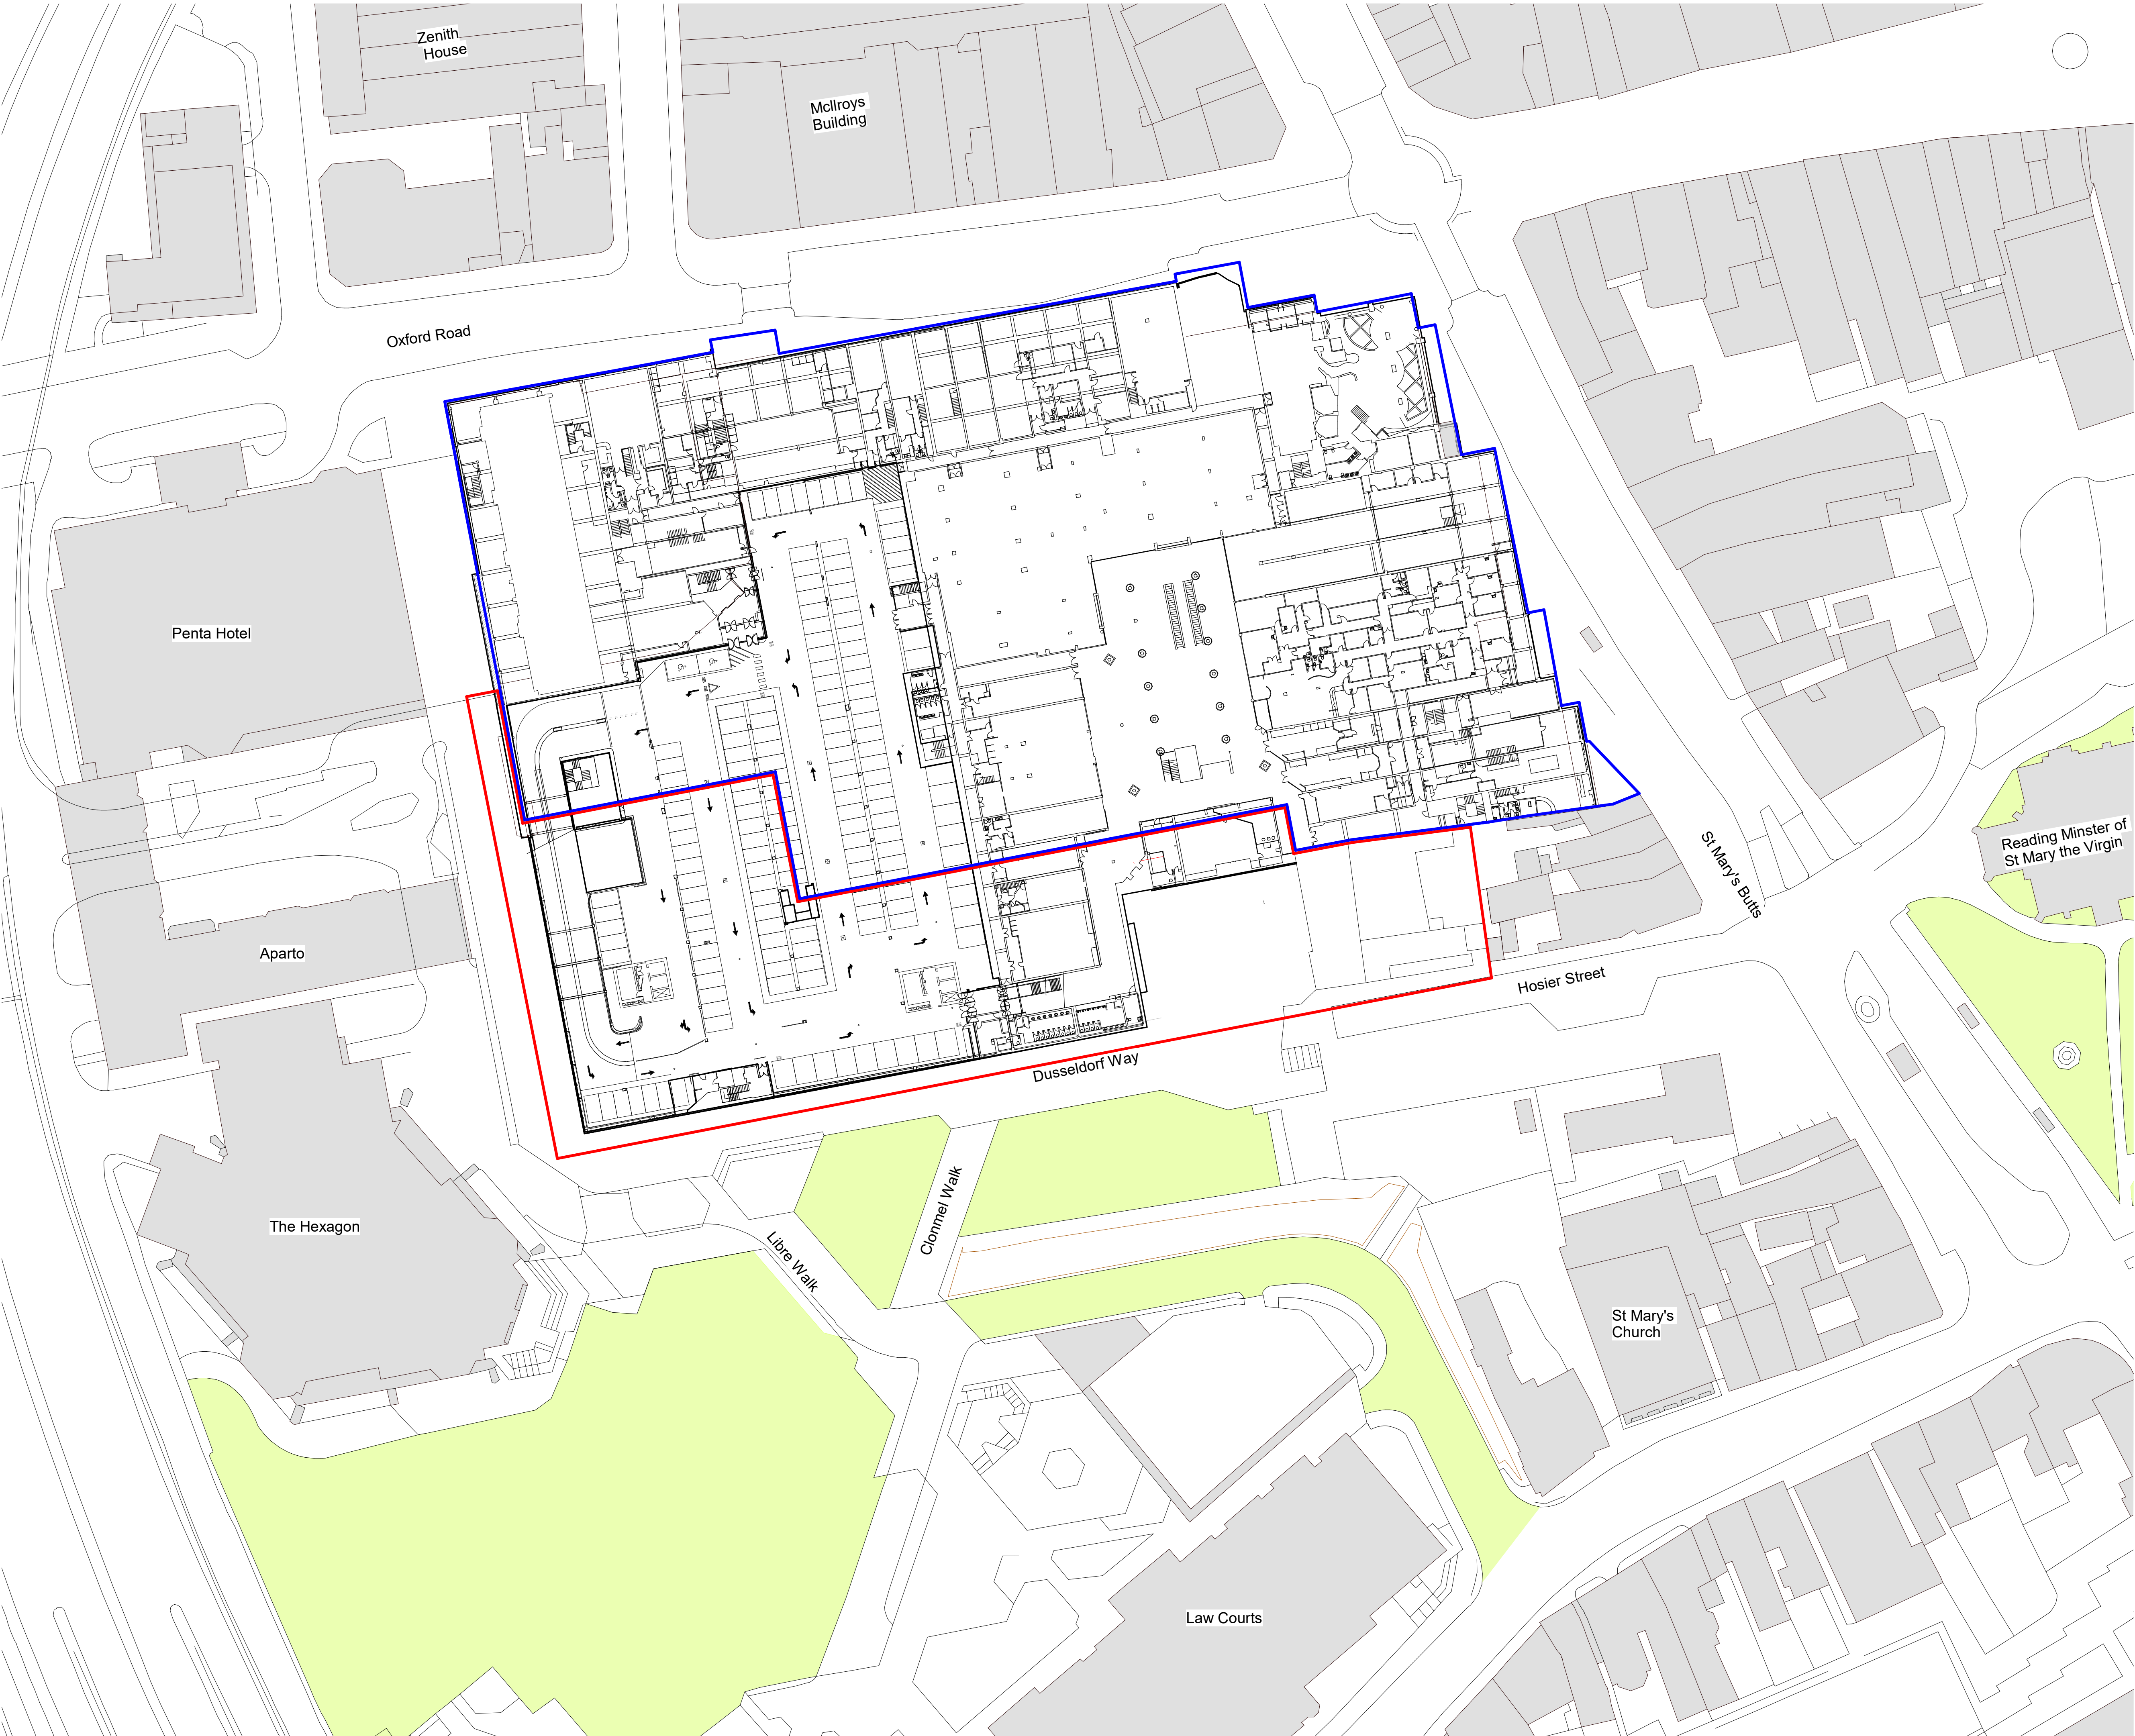


- Key
- Red Line Boundary
 - Applicants Ownership

NOTE

In the absence of Level 2 Broad Street Mall Topo, the plan for Level 1 is shown.

Slight visual clashes and inaccuracies might be visible.

P1	Planning Issue	23/01/24	BS	DB
Rev	Description	Date	Dr	App
original by	date created	by	by	by
BS	12/12/23		DB	

AHR Architects Ltd
5th Floor
55 Princess Street
Manchester
M2 4EW
United Kingdom

T +44(0)161 8287900
E manchester@ahr.co.uk
www.ahr.co.uk

client name		
McLaren (Broad Street Mall) Ltd and UREF III LP		
project		
Broad Street Mall Residential		
drawing		
Existing Site Plan - Podium Level		
computer file		plot date
1/03/21 11CEM_Profile_Folder_redacted/bethany.stewart/Documents/Redacted/bethany.stewart/v1		
project number	scale	
2022.00307.000	1 : 500	@A1
drawing number	rev	issue status
BSM-AHR-ZZ-02-DR-A-08103	P1	S2
This drawing is to be read in conjunction with all related drawings. All dimensions must be checked and verified on site before commencing any work or producing shop drawings. The originator should be notified immediately of any discrepancy. This drawing is copyright and remains the property of AHR.		