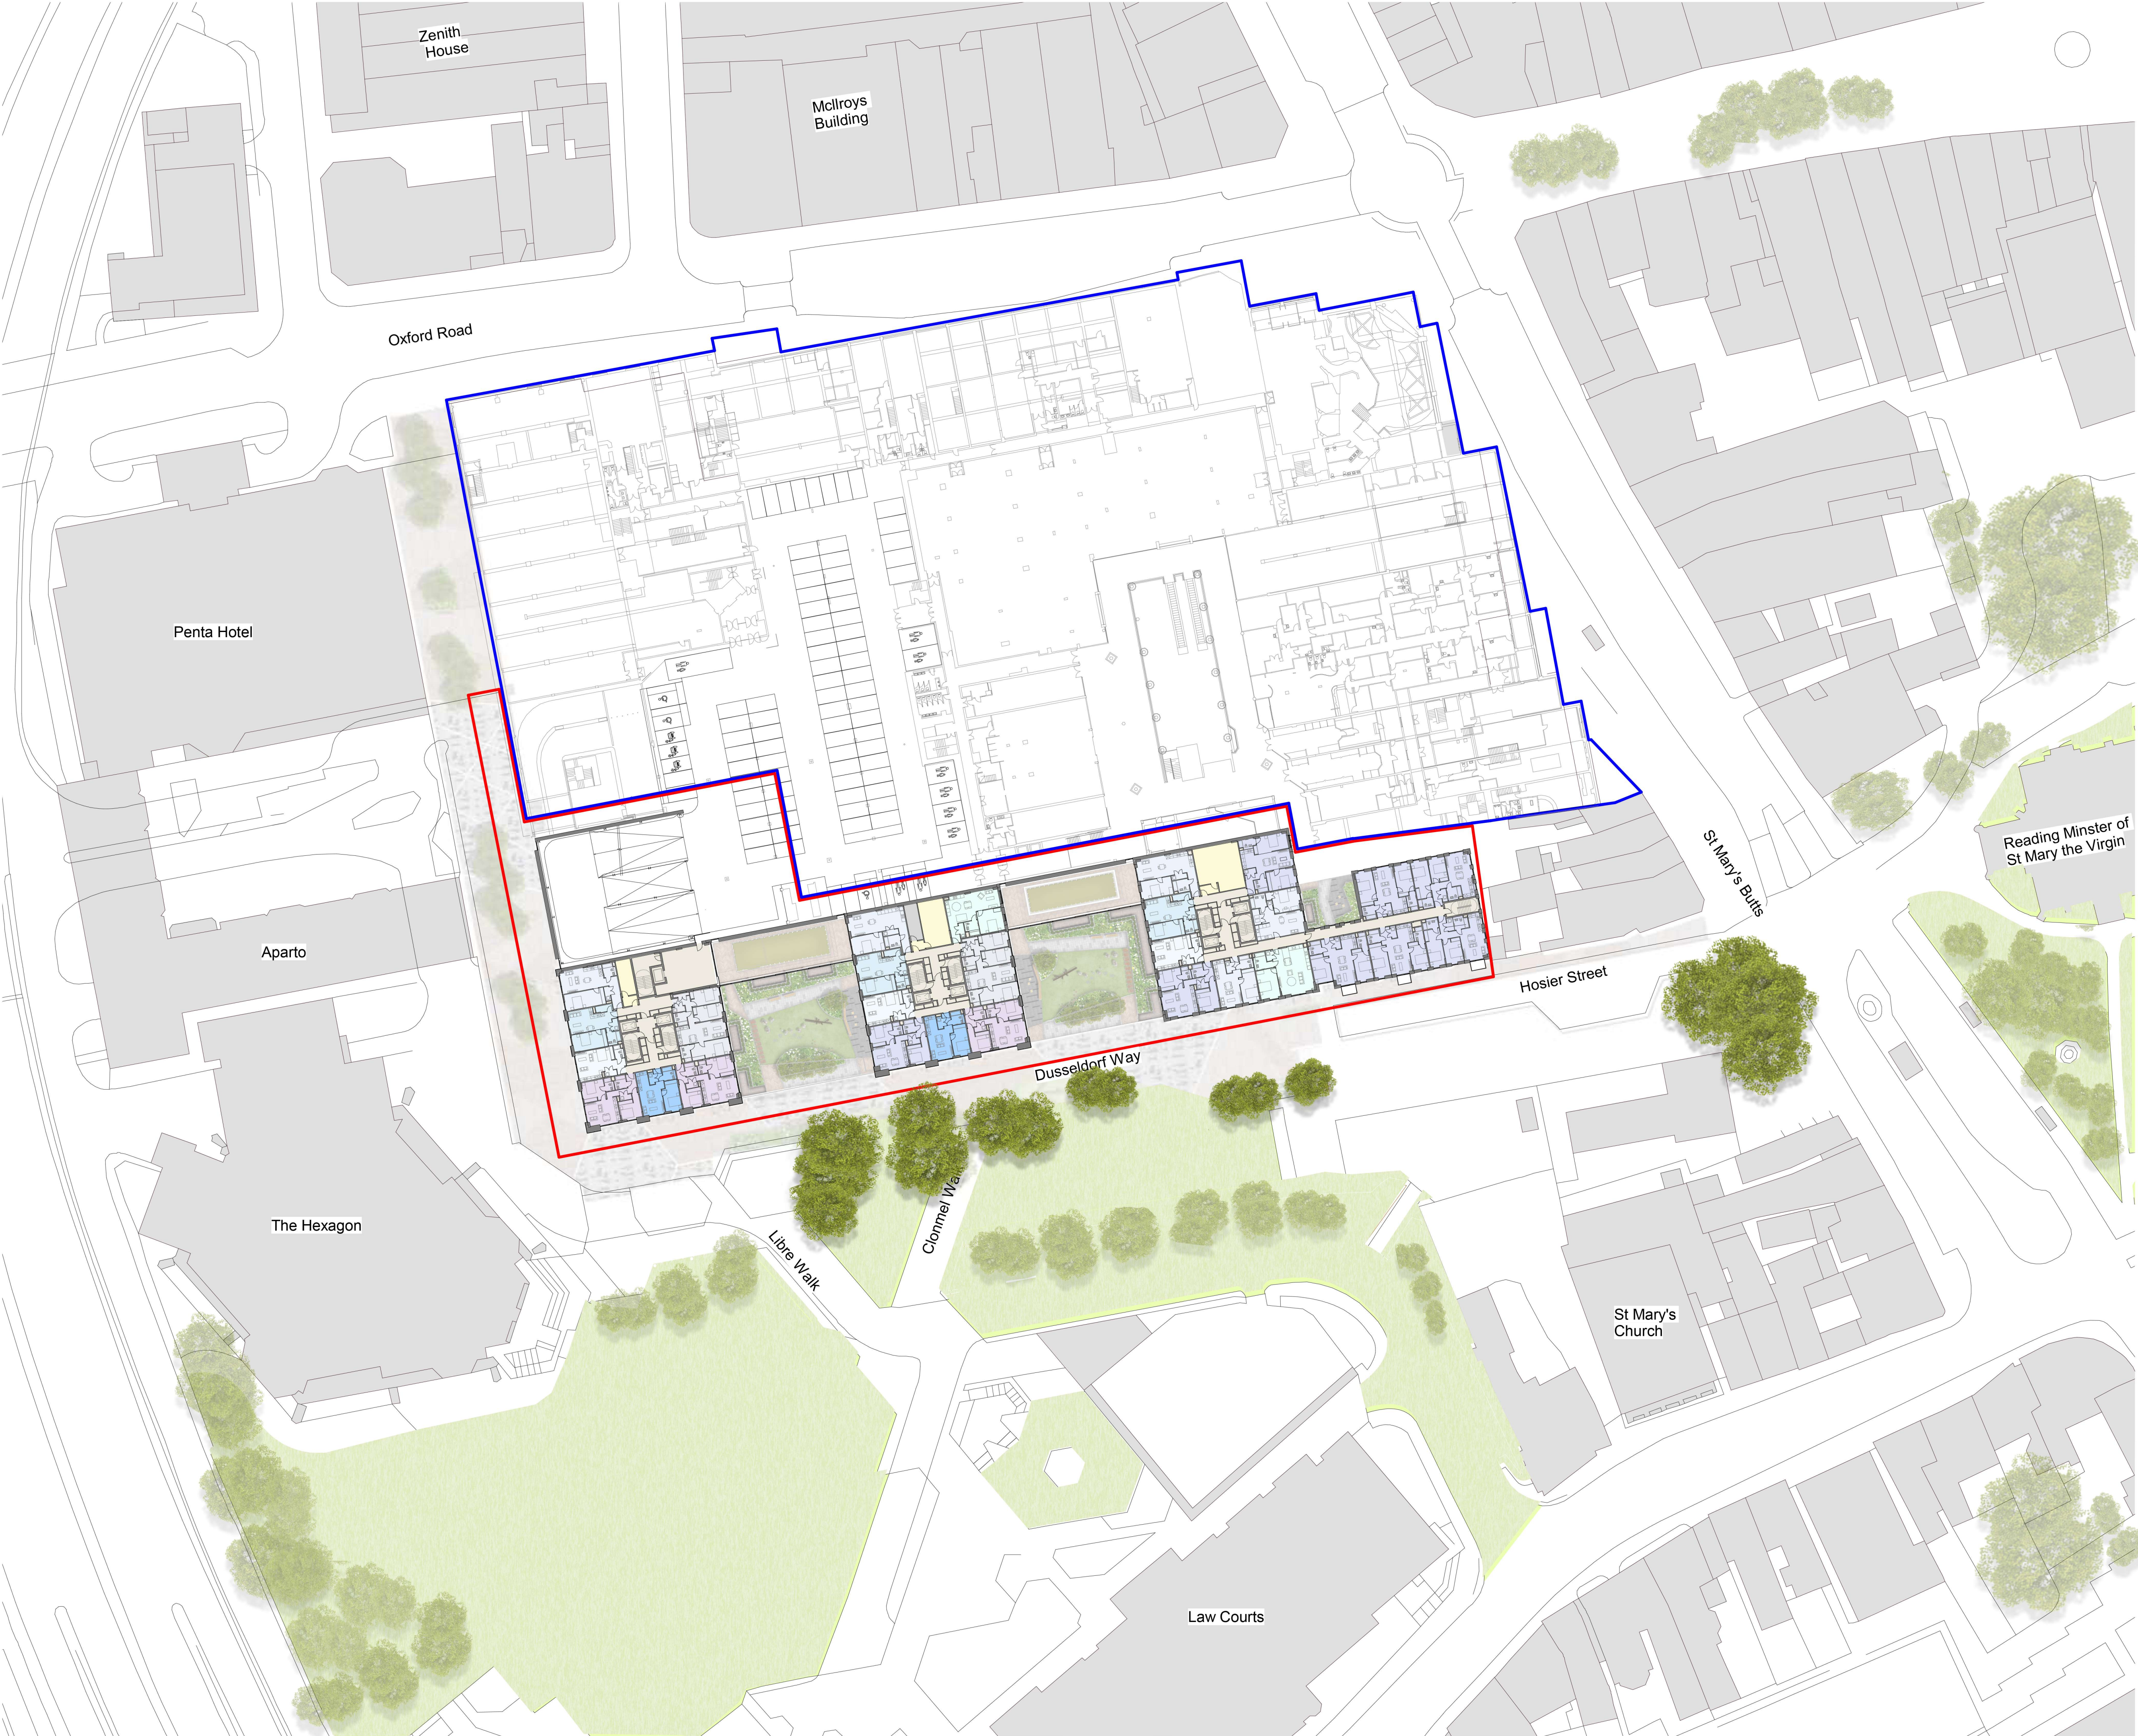


- Key**
- 1B1P
 - 1B1P Studio
 - 1B1P Manhattan
 - 1B2P
 - 1B2PW
 - 2B3P
 - 2B4P
 - 3B5P
 - 3B6P
 - Amenities
 - Circulation
 - Storage

- Key**
- Red Line Boundary
 - Applicants Ownership

NOTE

In the absence of Level 2 Broad Street Mall Topo, the plan for Level 1 is shown. Slight visual clashes and inaccuracies might be visible.

P2	Planning Addendum - Revised Drawings	07/08/24	EK	DB
P1	Planning Issue	23/01/24	BS	DB
Rev	Description	Date	Dr	App
by			by	
BS		11/12/23	DB	



AHR Architects Ltd
5th Floor
55 Princess Street
Manchester
M2 4EW
United Kingdom

T +44(0)161 8287900
E manchester@ahr.co.uk
www.ahr.co.uk

client name	McLaren (Broad Street Mall) Ltd and UREF III LP		
project	Broad Street Mall Residential		
drawing	Site Plan - Level 02		
computer file	1013211105M_Profile_Folder_redacted\stewart\Documents\Rev1_Apartment_BroadStreetMall.dwg	plot date	
project number	2022.00307.000	scale	1 : 500 @A1
drawing number	BSM-AHR-ZZ-02-DR-A-08102	rev	P2
		issue status	S2

This drawing is to be read in conjunction with all related drawings. All dimensions must be checked and verified on site before commencing any work or producing shop drawings. The originator should be notified immediately of any discrepancy. This drawing is copyright and remains the property of AHR.