



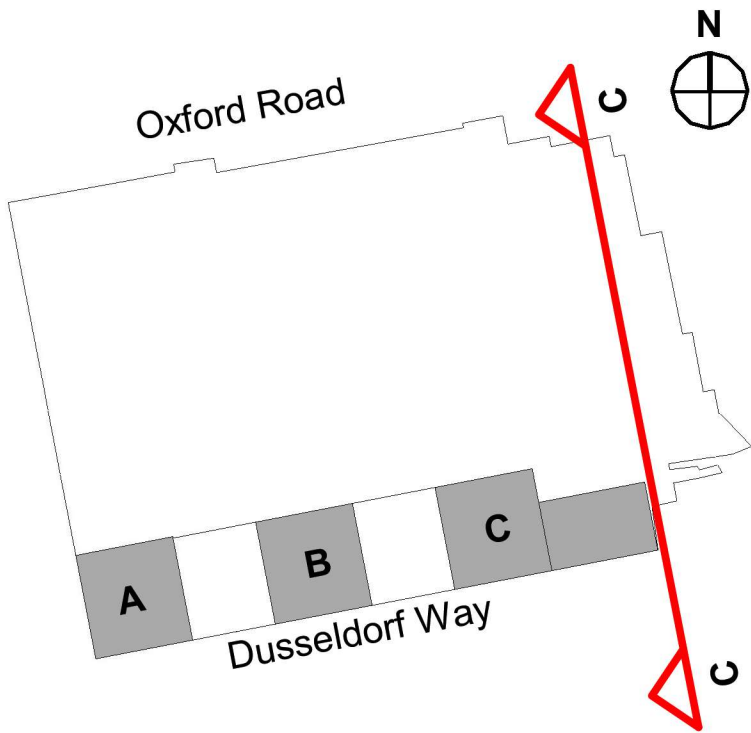

Materials Key

1. Light grey brick
2. Light grey brick header course
3. Dark grey brick
4. Light grey brick columns laid in basket weave chequerboard pattern
5. Light and dark grey bricks to ground floor columns to Building D laid to diamond pattern
6. Light bronze toned metal rainscreen cladding panels
7. Bronze toned metal rainscreen cladding panels
8. Dark grey toned metal rainscreen cladding panels
9. Grey powder coated metal spandrel panels
10. Grey powder coated glazing
11. Look-a-like glazed panels
12. Light bronze toned projecting balconies and railing balustrade
13. Bronze toned projecting balconies and railing balustrade
14. Dark grey toned projecting balconies and railing balustrade
15. Grey toned projecting balconies and railing balustrade
16. Grey powder coated curtain wall glazing to retail levels/low level
17. Look-a-like glazed panels within curtain walling
18. Grey powder coated loured band within curtain wall
19. Glazed balustrade with bespoke fitted pattern
20. Grey powder coated glazed metal doors
21. Broad Street Mall signage
22. Light grey toned perforated metal cladding to car park and ramp
23. Translucent Reglit glazing
24. Glazed balustrade to high level terraces
25. Light grey toned rainscreen cladding panels
26. Light grey powder coated set back loured plant screen

P2	Planning Addendum - Revised Drawings	07/08/24	EK	DB
P1	Planning Issue	23/01/24	BS	DB
Rev	Description	Date	Dr	App
original by		date created	by	by
BS		11/12/23	DB	

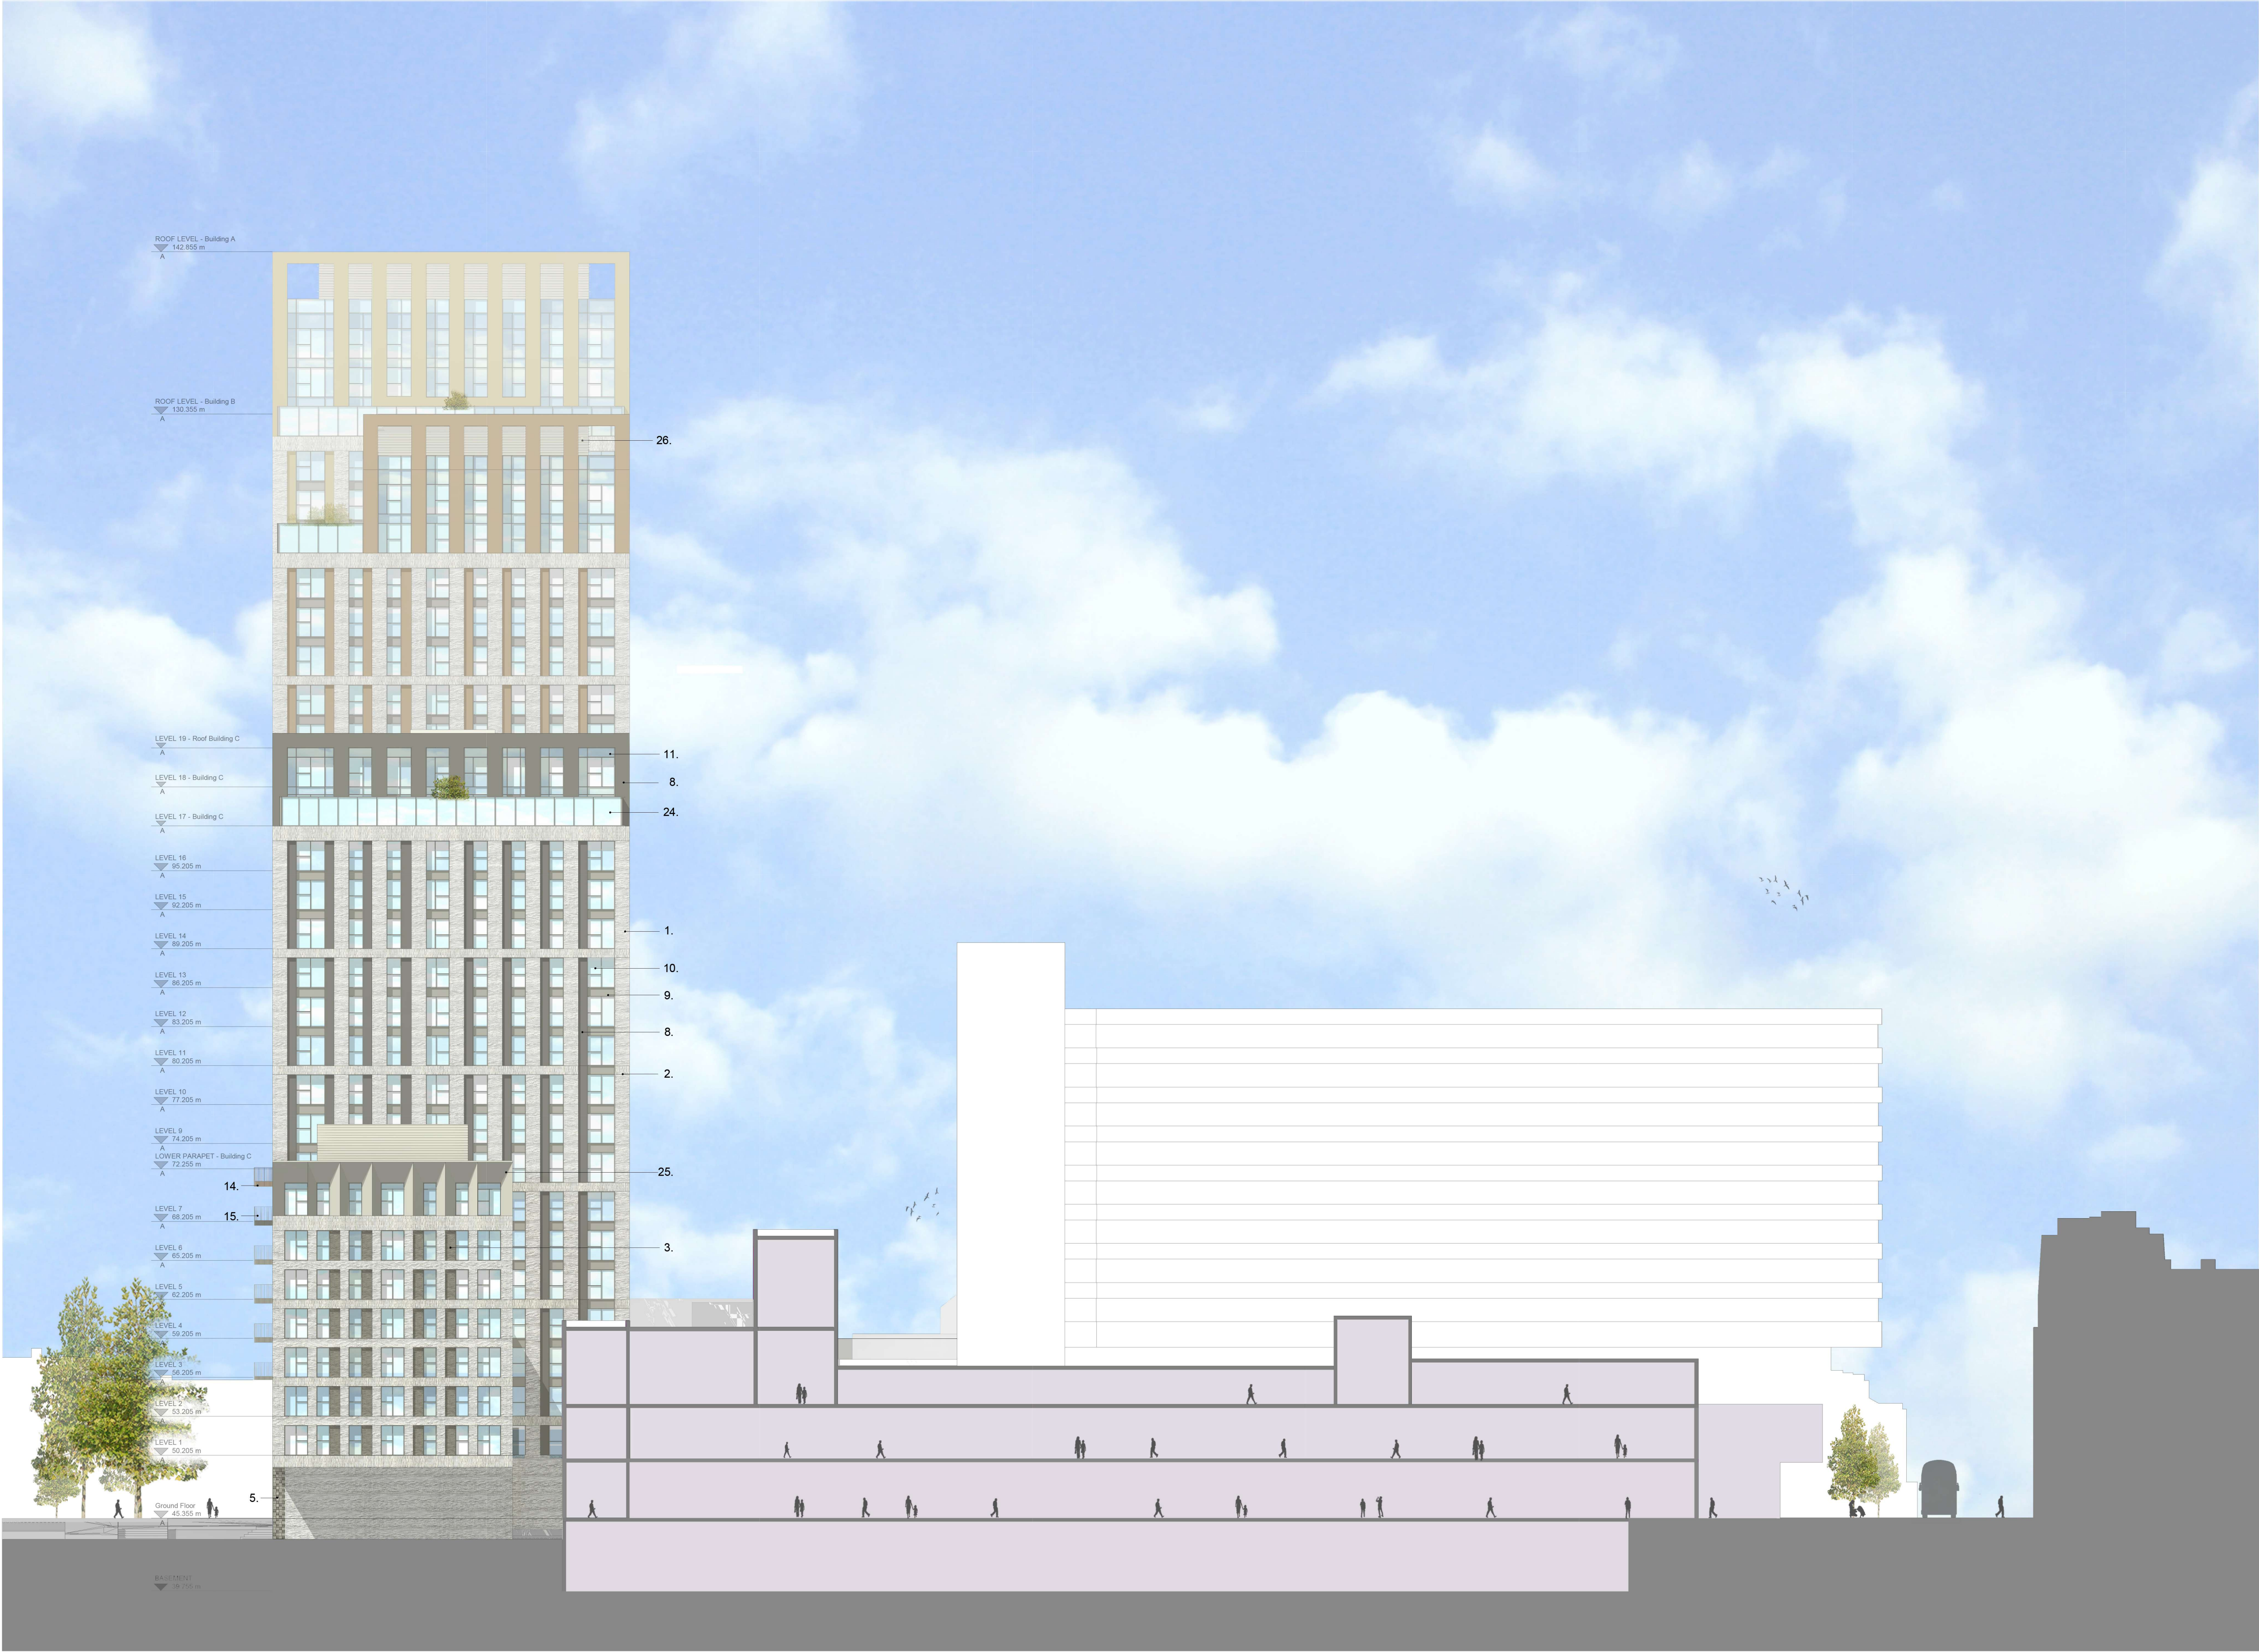

AHR Architects Ltd
5th Floor
55 Princess Street
Manchester
M2 4EW
United Kingdom

T +44(0)161 8287900
E manchester@ahr.co.uk
www.ahr.co.uk

client name	McLaren (Broad Street Mall) Ltd and UREF III LP		
project	Broad Street Mall Residential		
drawing	East Elevation C-C		
computer file	\\0.32.11102M_Profile_Folder_redacted\mchad.dum\Documents\Revit_Plan\Local Plan\Revit\2018\AHR-ZZ-ZZ-A0403-0001_Apartment_mchad.dum\EW02H.rvt	plot date	
project number	2022.00307.000	scale	As indicated@A1
drawing number	BSM-AHR-ZZ-ZZ-DR-A-08403	rev	P2
		issue status	
This drawing is to be read in conjunction with all related drawings. All dimensions must be checked and verified on site before commencing any work or producing shop drawings. The originator should be notified immediately of any discrepancy. This drawing is copyright and remains the property of AHR.			

Dusseldorf Way Building C Building D Fountain House Broad Street Mall Oxford Road

1 East Elevation C-C
1 : 250

SCALE 1 : 250

0 5 10 15
Scale Bar in Metres