


Key

- Red Line Boundary
- Applicants Ownership

P1	Planning Issue	23/01/24	BS	DB
Rev	Description	Date	Dr	App
original by	date created	by	by	by
BS	12/12/23		DB	

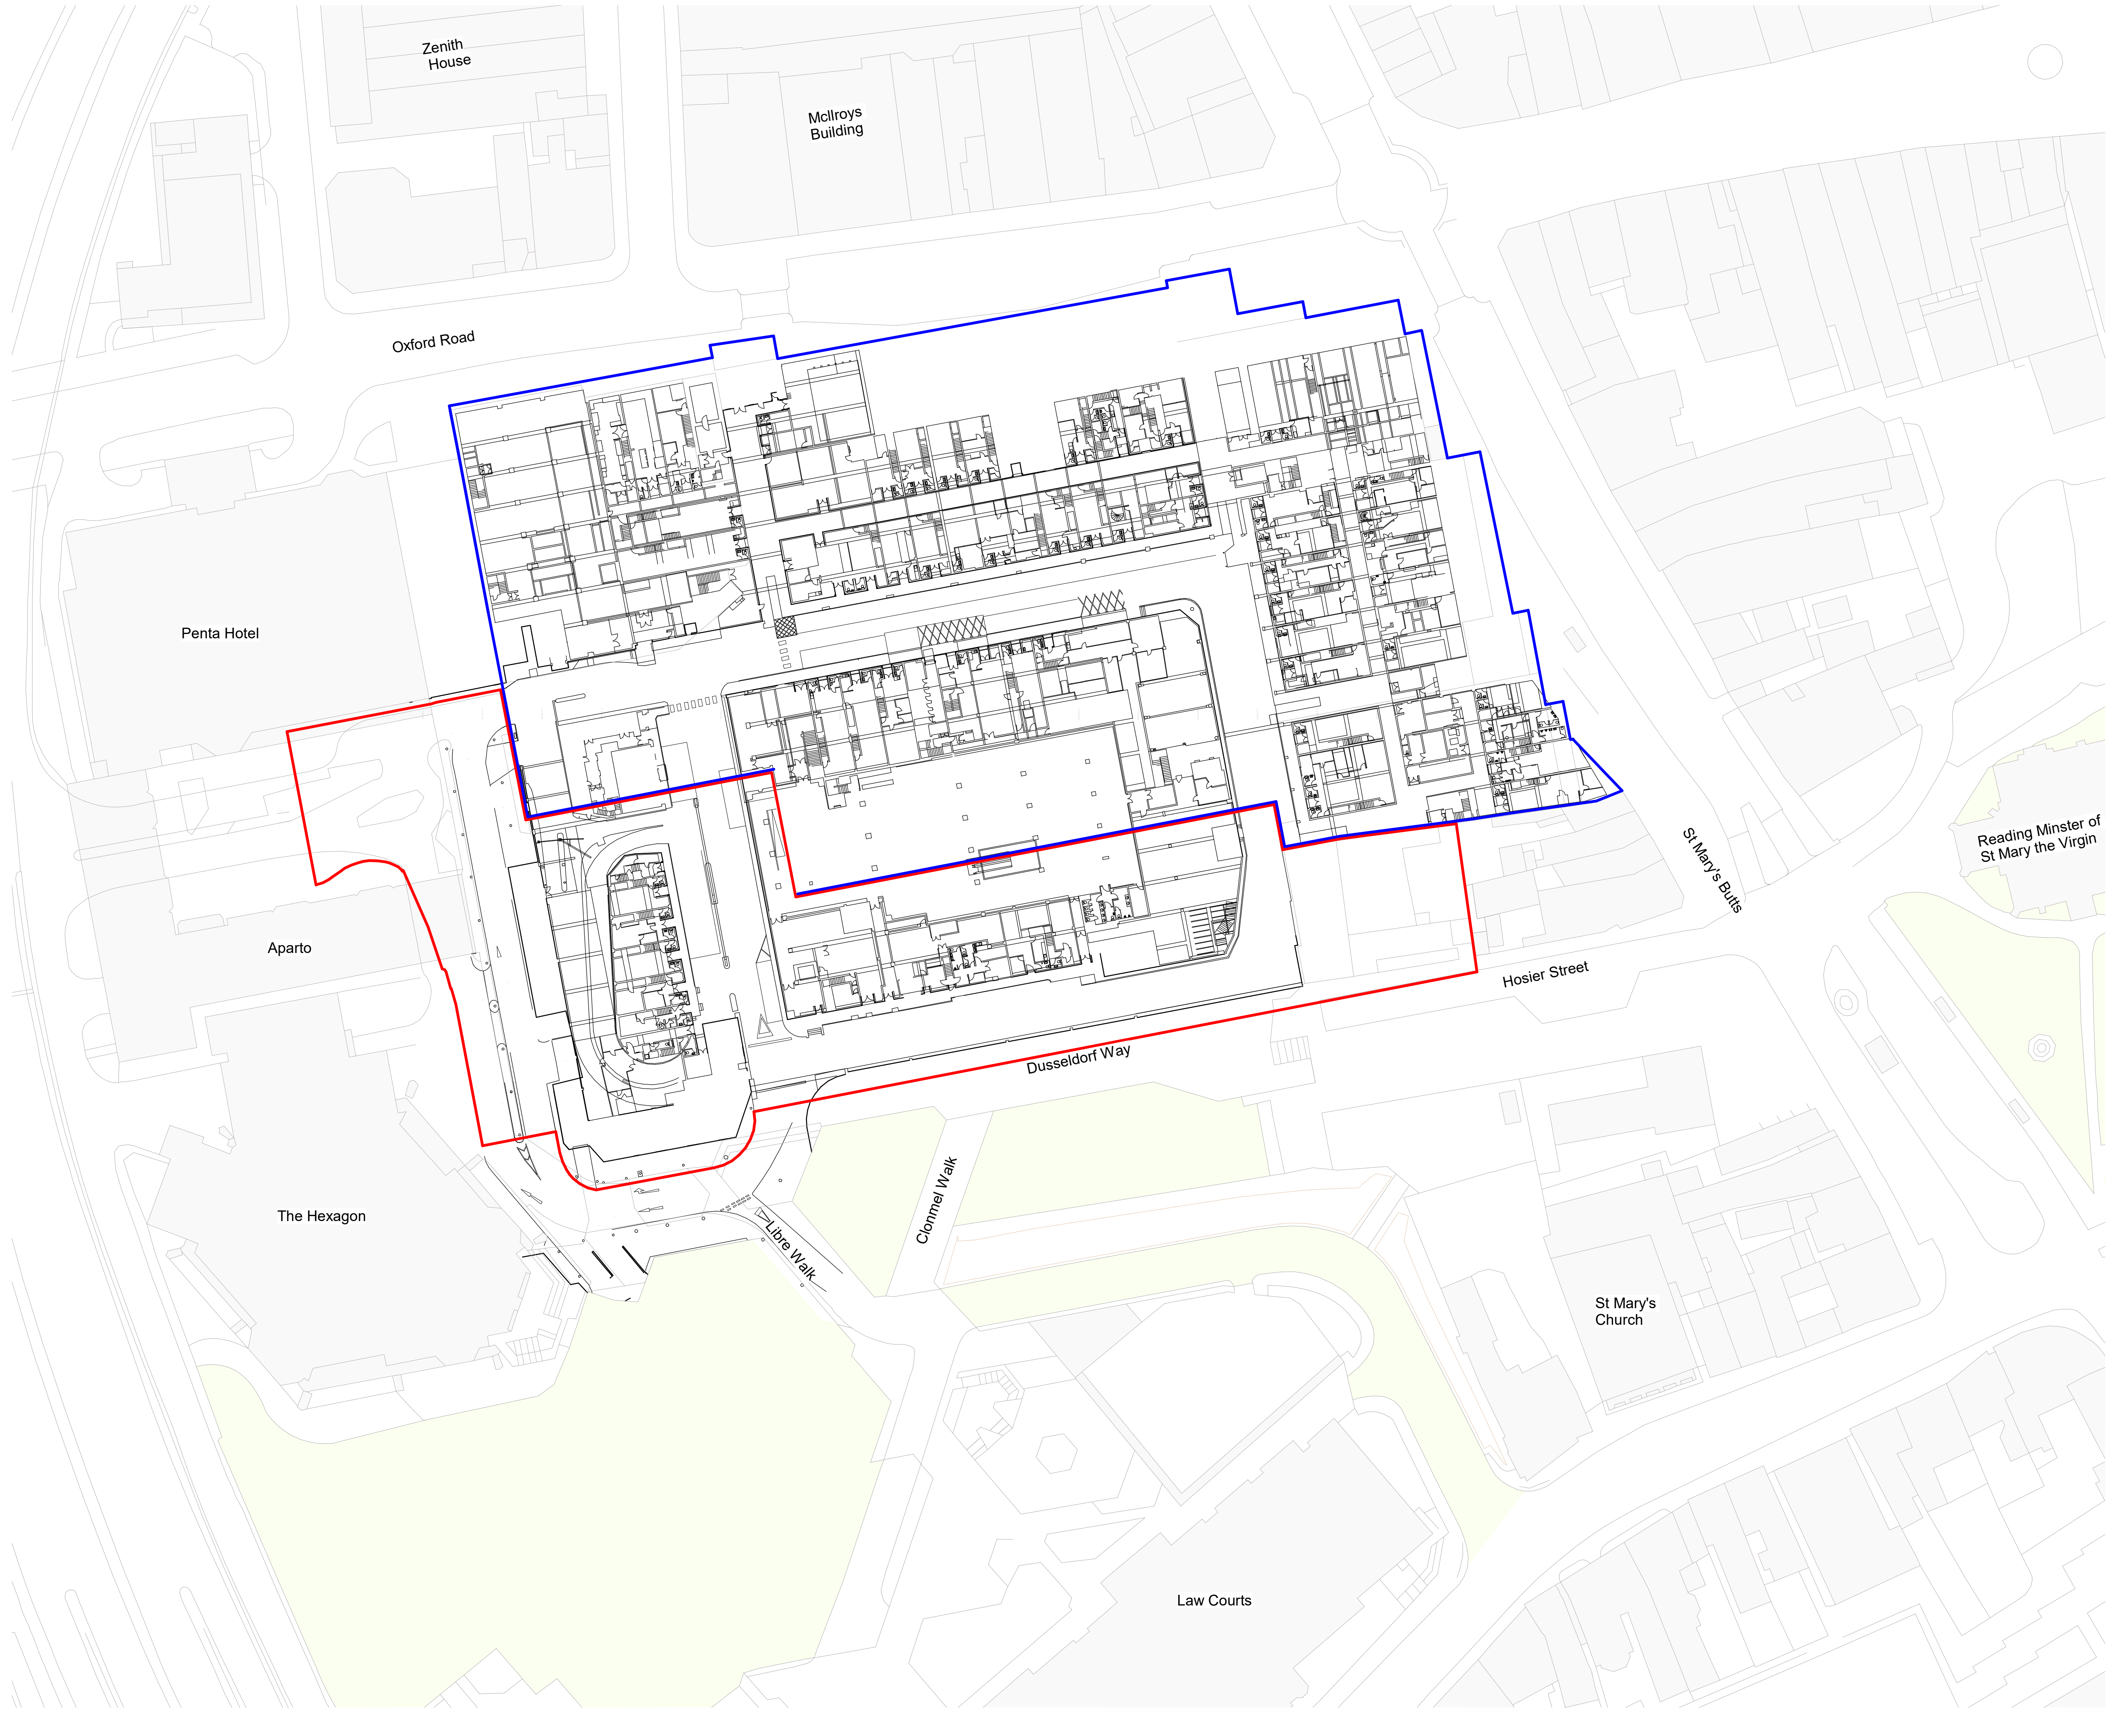

AHR Architects Ltd
5th Floor
55 Princess Street
Manchester
M2 4EW
United Kingdom

T +44(0)161 8287900
E manchester@ahr.co.uk
www.ahr.co.uk

client name			
McLaren (Broad Street Mall) Ltd and UREF III LP			
project			
Broad Street Mall Residential			
drawing			
Existing Site Plan - Basement			
computer file		plot date	
1/10.32.1.1/DEM_Profile_Folder_redactorbethany.stewart/Documents/Ref_Plan/Local Plan/Rev 2017/BSM-AHR-ZZ-CZ-A1-A-0001			
project number		scale	
2022.00307.000		1 : 500 @A1	
drawing number		rev	issue status
BSM-AHR-ZZ-B1-DR-A-08108		P1	S2
This drawing is to be read in conjunction with all related drawings. All dimensions must be checked and verified on site before commencing any work or producing shop drawings. The originator should be notified immediately of any discrepancy. This drawing is copyright and remains the property of AHR.			