


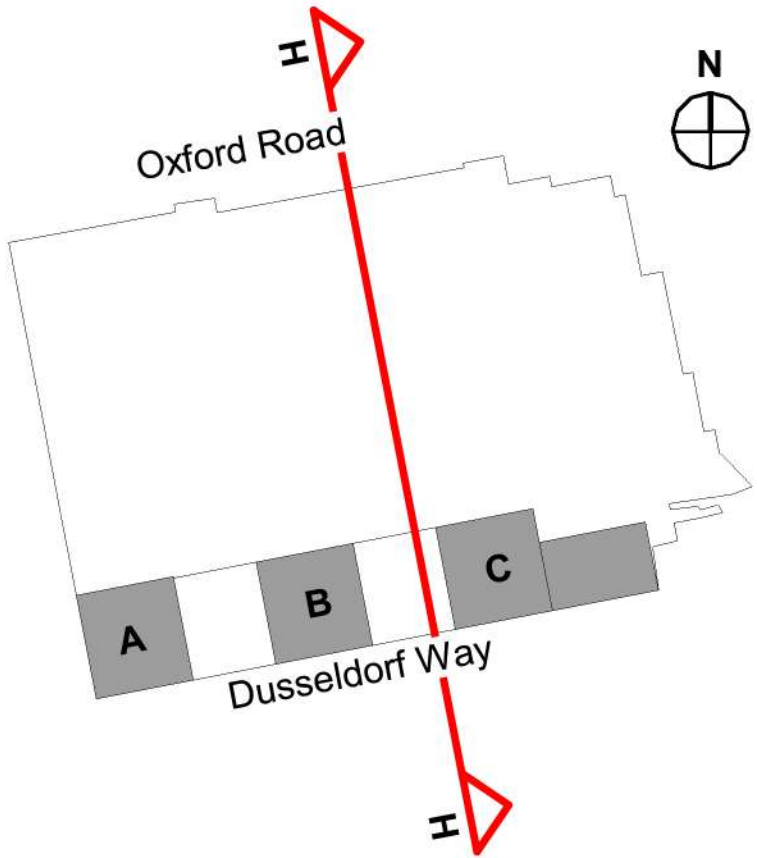

- Materials Key**
1. Light grey brick
 2. Light grey brick header course
 3. Dark grey brick
 4. Light grey brick columns laid in basket weave chequerboard pattern
 5. Light and dark grey bricks to ground floor columns to Building D laid to diamond pattern
 6. Bronze toned metal rainscreen cladding panels
 7. Bronze toned metal rainscreen cladding panels
 8. Dark grey toned metal rainscreen cladding panels
 9. Grey powder coated metal spandrel panels
 10. Grey powder coated glazing
 11. Look-a-like glazed panels
 12. Light bronze toned projecting balconies and railing balustrade
 13. Bronze toned projecting balconies and railing balustrade
 14. Dark grey toned projecting balconies and railing balustrade
 15. Grey toned projecting balconies and railing balustrade
 16. Grey powder coated curtain wall glazing to retail levels/low level
 17. Look-a-like glazed panels within curtain wall
 18. Grey powder coated banded band within curtain wall
 19. Glazed balustrade with bespoke fitted pattern
 20. Grey powder coated glazed metal doors
 21. Broad Street Mall signage
 22. Light grey toned perforated metal cladding to car park and ramp
 23. Translucent Reglit glazing
 24. Glazed balustrade to high level terraces
 25. Light grey toned rainscreen cladding panels
 26. Light grey powder coated set back loured plant screen

P2	Planning Addendum - Revised Drawings	07/08/24	EK	DB
P1	Planning Issue	23/01/24	BS	DB
Rev	Description	Date	Dr	App
original by		date created	by	by
BS		11/12/23	DB	

AHR AHR Architects Ltd
5th Floor
55 Princess Street
Manchester
M2 4EW
United Kingdom

T +44(0)161 8287900
E manchester@ahr.co.uk
www.ahr.co.uk

client name
McLaren (Broad Street Mall) Ltd and UREF III LP

project
Broad Street Mall Residential

drawing
Building C - West Elevation - H-H

computer file
\\032.1140EM_Profile_Folder_rendition\mechanical\Documents\Revit
FileLocal\Revit\2016\BMA-AHR-ZZ-ZZ-A-0001
Apartment_mechanical.dwg\DWG2016

project number
2022.00307.000

drawing number
BSM-AHR-ZZ-ZZ-DR-A-08408

scale
As indicated@A1

rev
P2

issue status

This drawing is to be read in conjunction with all related drawings. All dimensions must be checked and verified on site before commencing any work or producing shop drawings. The originator should be notified immediately of any discrepancy. This drawing is copyright and remains the property of AHR.

1 Building C - West Elevation - H-H
1 : 250

SCALE 1 : 250
0 5 10 15
Scale Bar in Metres