


- Key
- Red Line Boundary
 - Applicants Ownership

P1	Planning Issue	23/01/24	BS	DB
Rev	Description	Date	Dr	App
original by	date created	by	by	by
BS	12/12/23		DB	

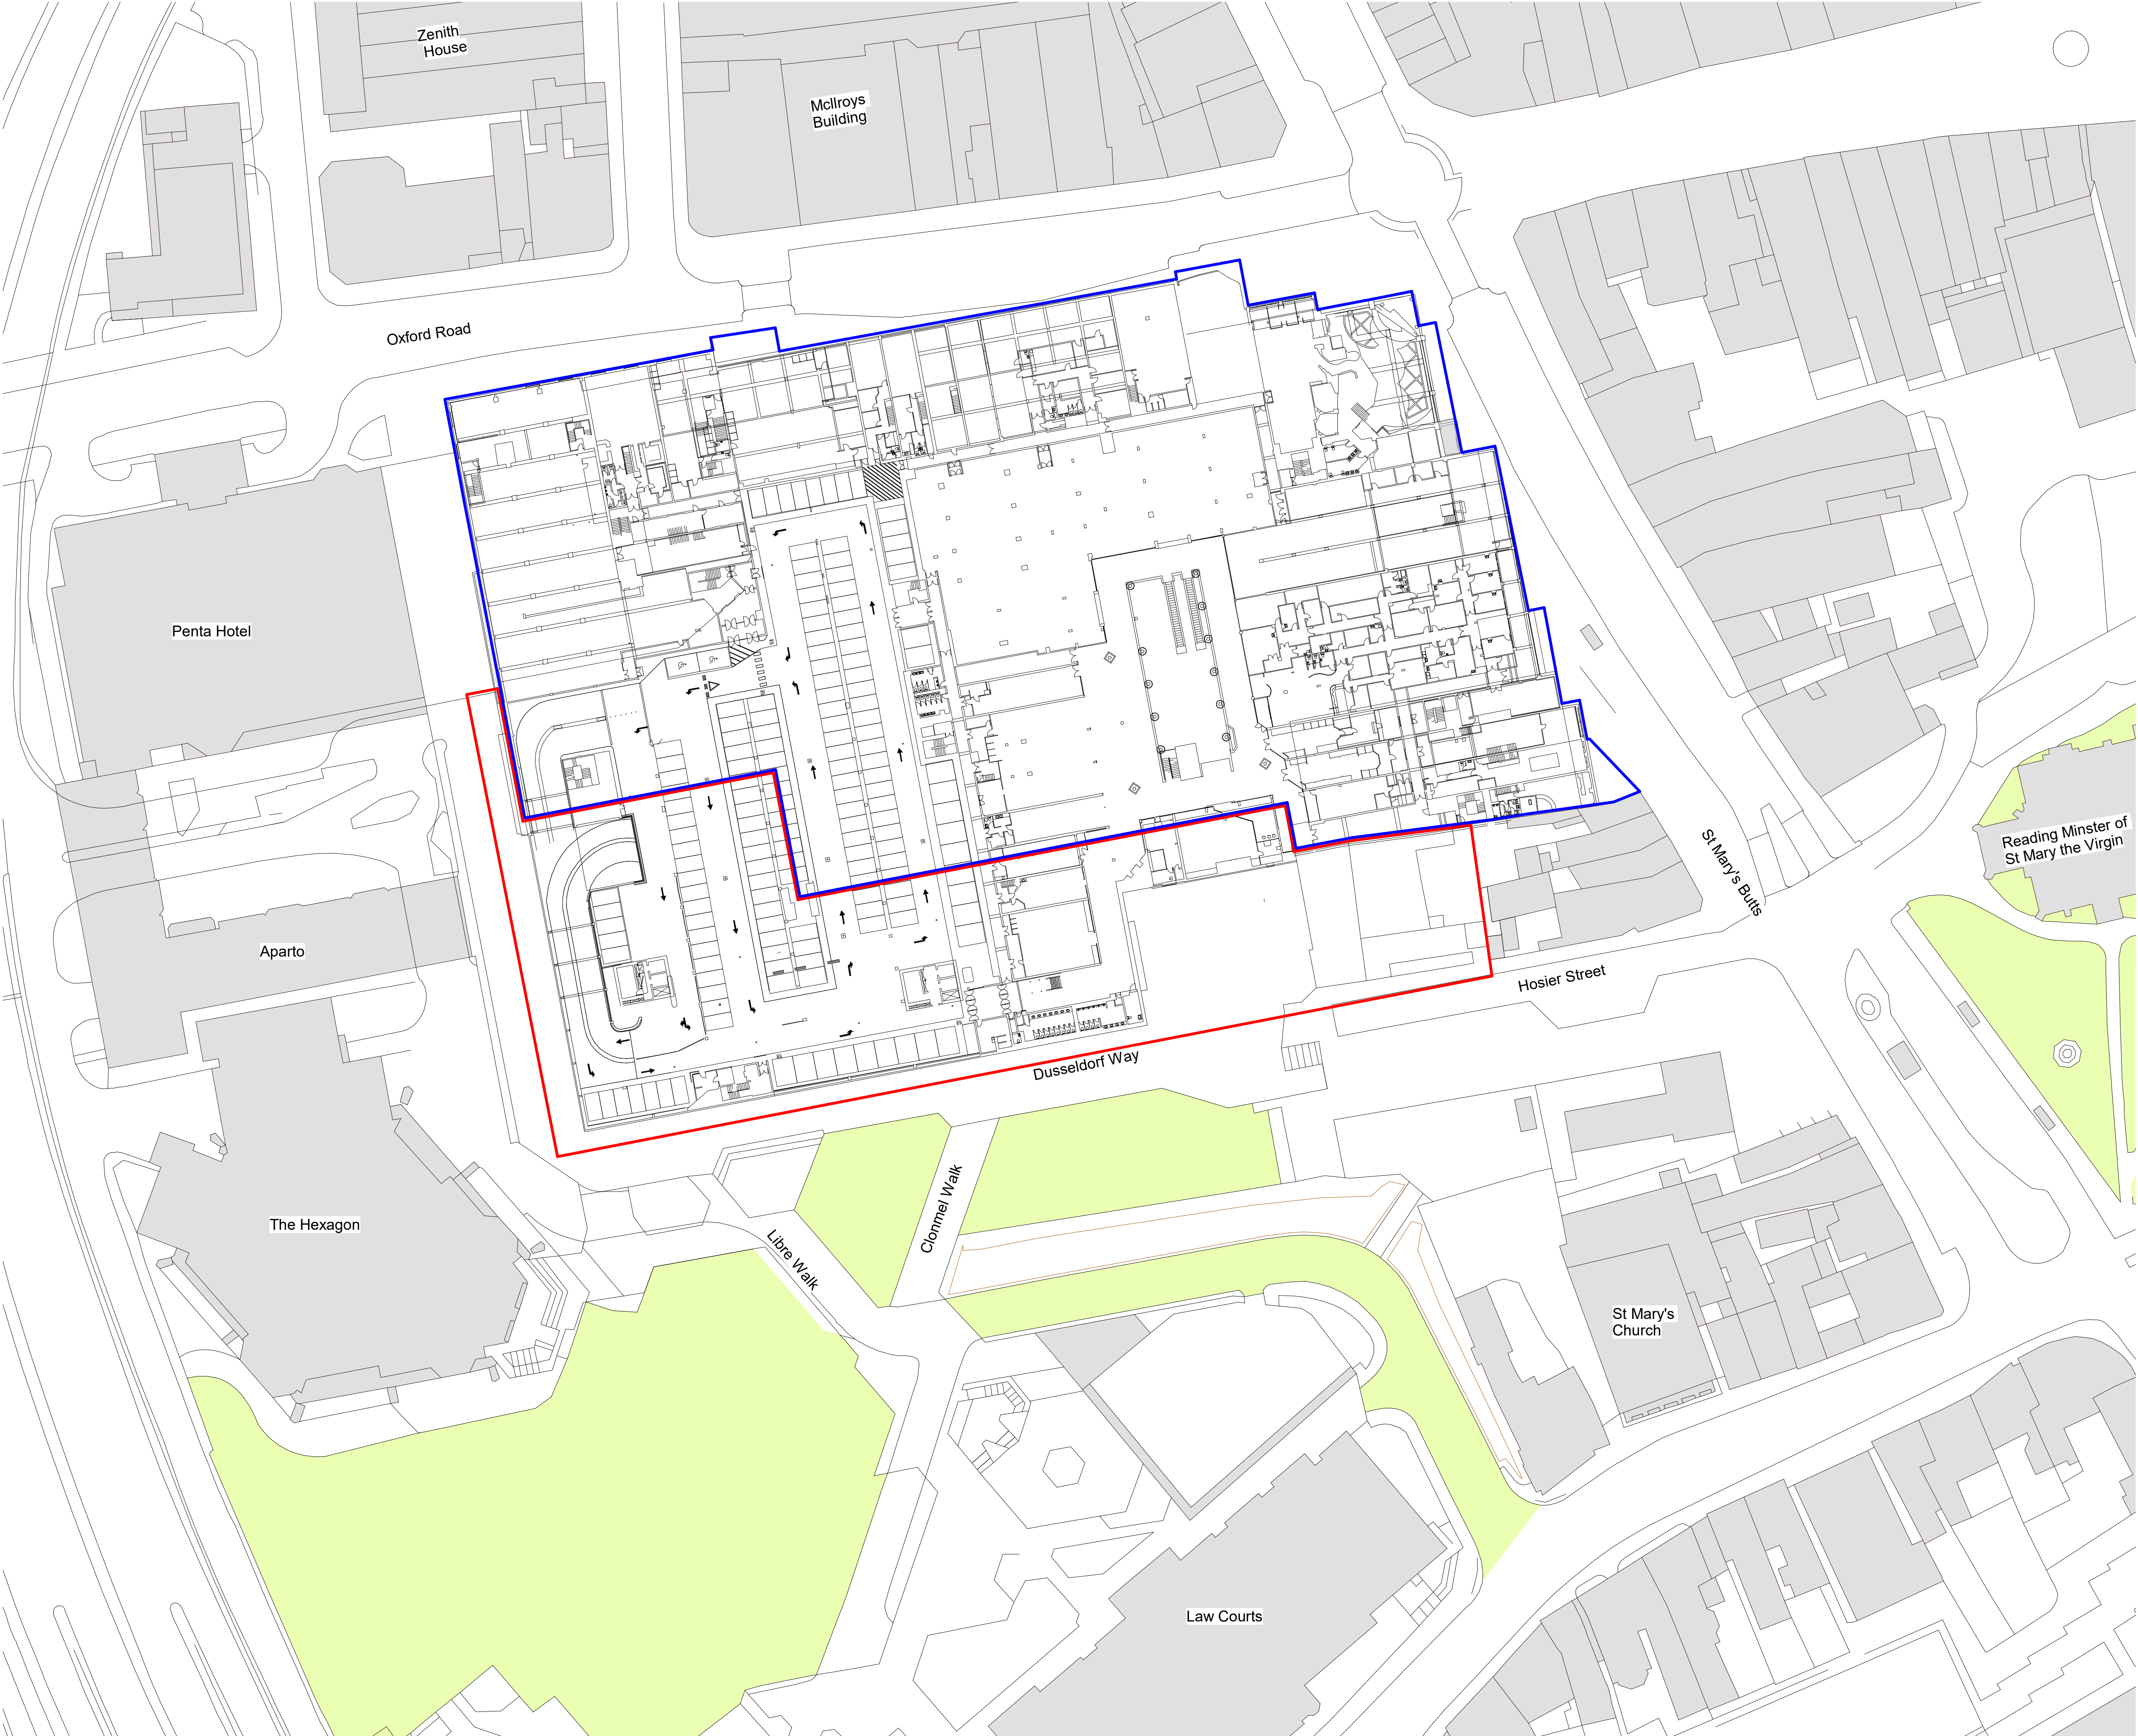

AHR Architects Ltd
5th Floor
55 Princess Street
Manchester
M2 4EW
United Kingdom

T +44(0)161 8287900
E manchester@ahr.co.uk
www.ahr.co.uk

client name	McLaren (Broad Street Mall) Ltd and UREF III LP		
project	Broad Street Mall Residential		
drawing	Existing Site Plan - First Floor		
computer file	1/0.32.1.1/DEM_Profile_Folder_redactorbethany.stewart/Documents/Reit_Apartment_bethany.stewart.rvt		plot date
project number	2022.00307.000		scale
drawing number	BSM-AHR-ZZ-01-DR-A-08106		1 : 500 @A1
	rev	issue status	
	P1	S2	
This drawing is to be read in conjunction with all related drawings. All dimensions must be checked and verified on site before commencing any work or producing shop drawings. The originator should be notified immediately of any discrepancy. This drawing is copyright and remains the property of AHR.			