


- Key**
- 1B1P
 - 1B1P Studio
 - 1B1P Manhattan
 - 1B2P
 - 1B2PW
 - 2B3P
 - 2B4P
 - 3B5P
 - Amenities
 - Circulation
- Key**
- Red Line Boundary
 - Applicants Ownership

P2	Planning Addendum - Revised Drawings	07/08/24	EK	DB
P1	Planning Issue	23/01/24	BS	DB
Rev	Description	Date	Dr	App
by			by	by
original by		date created		approved by
BS		11/12/23		DB

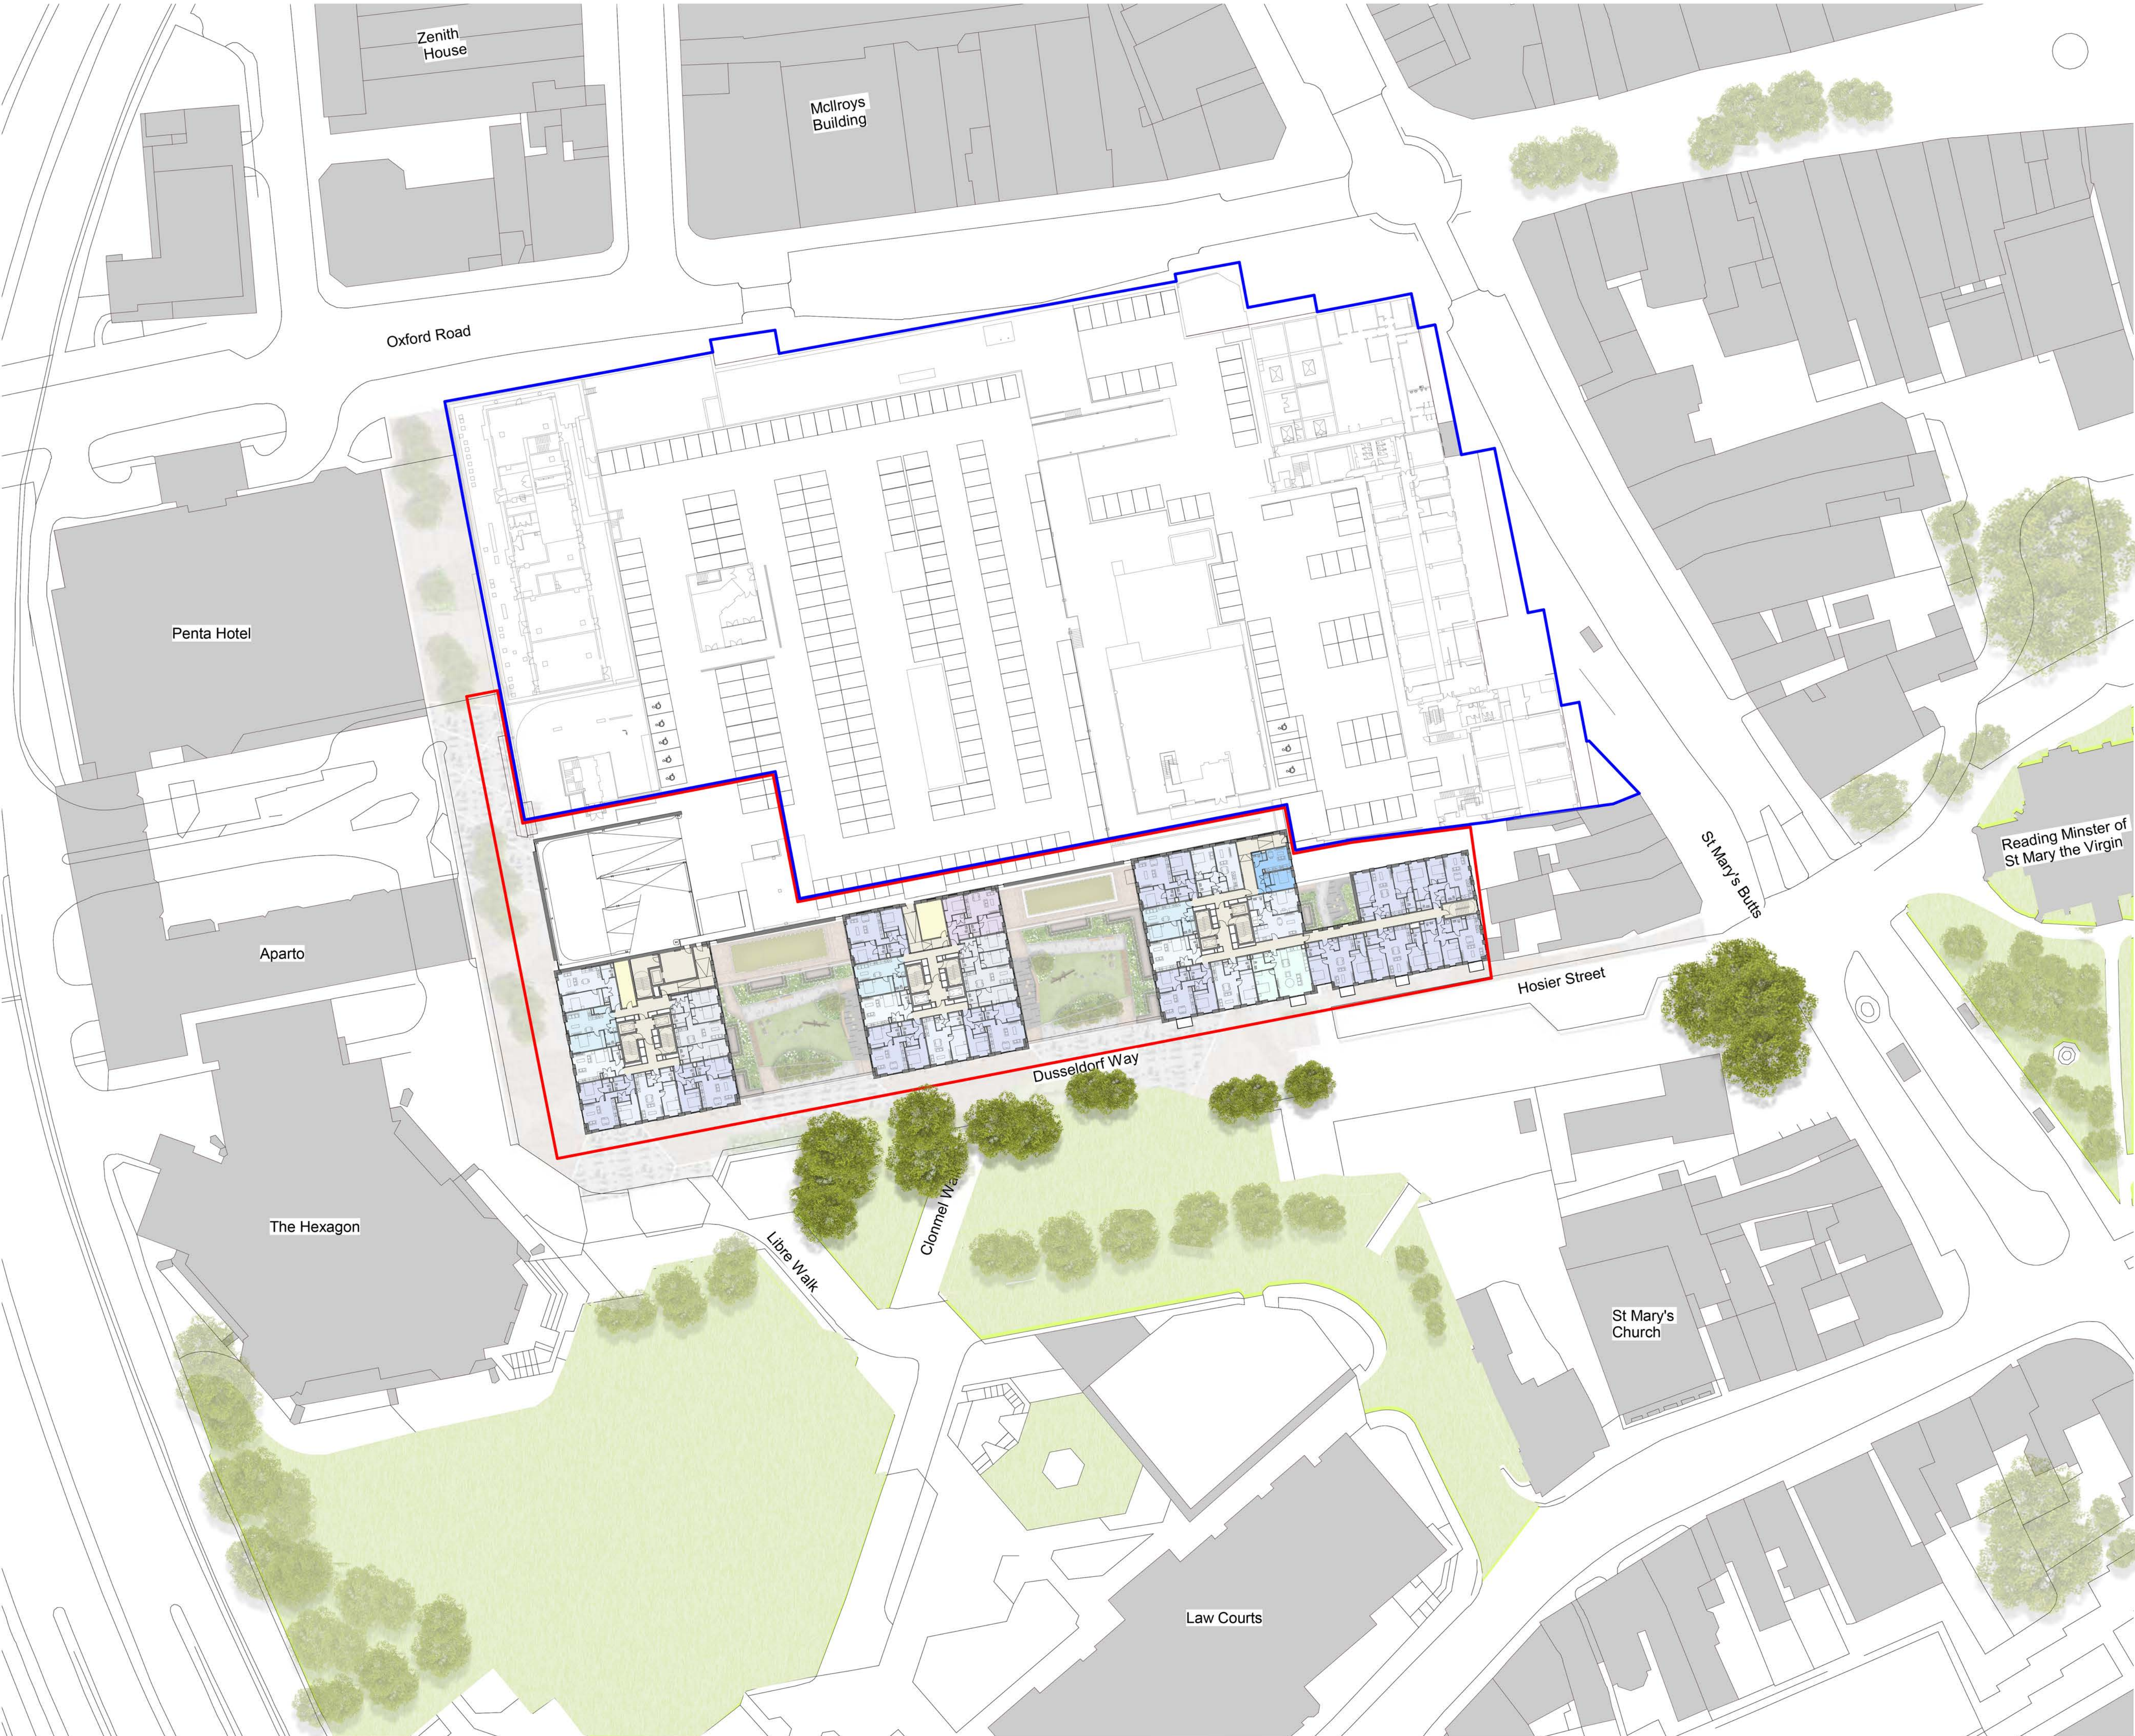

AHR Architects Ltd
5th Floor
55 Princess Street
Manchester
M2 4EW
United Kingdom

T +44(0)161 8287900
E manchester@ahr.co.uk
www.ahr.co.uk

client name
McLaren (Broad Street Mall) Ltd and UREF III LP

project
Broad Street Mall Residential

drawing
Site Plan - Level 03

computer file 110.32.111CEM_Profile_Folder_redactorbathymstewart\Documents\Rest Reduced_FlowPlan_2017BSM-AHR-ZZ-03-A-001	plot date
project number 2022.00307.000	scale 1 : 500 @A1
drawing number BSM-AHR-ZZ-03-DR-A-08103	rev P2 issue status S2

This drawing is to be read in conjunction with all related drawings. All dimensions must be checked and verified on site before commencing any work or producing shop drawings. The originator should be notified immediately of any discrepancy. This drawing is copyright and remains the property of AHR.