



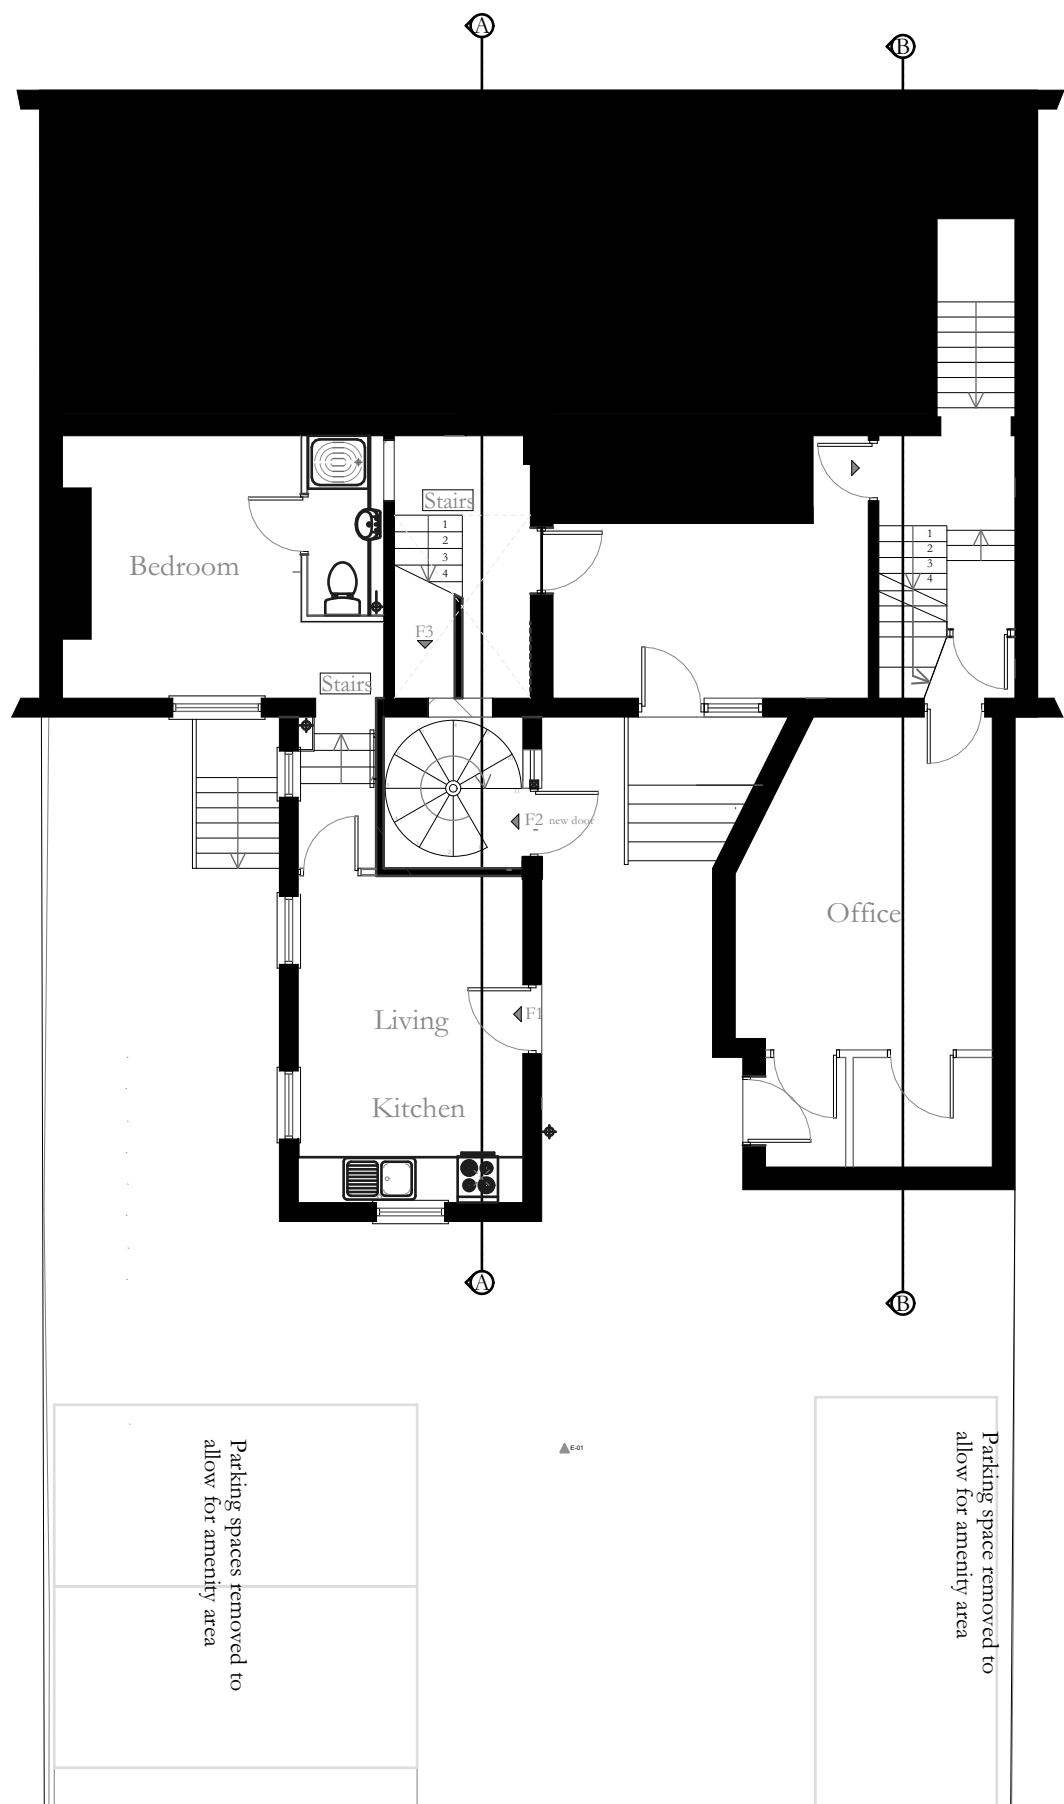

1:100 Existing Ground Floor Plan

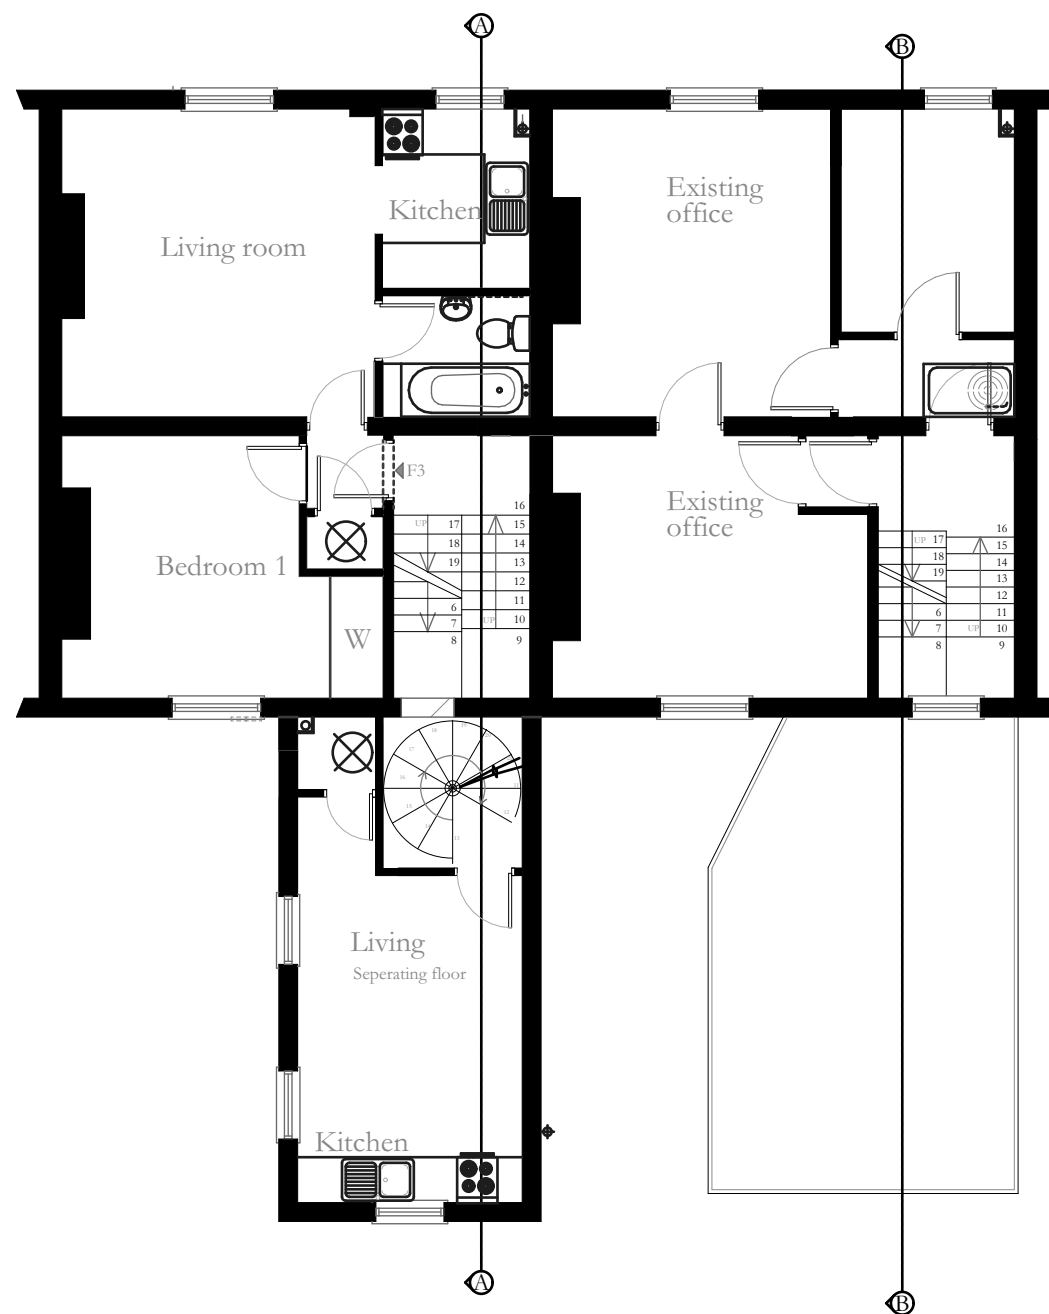


1:100 Existing First Floor Plan


© This drawing remains the property of The Keen Partnership and shall not be copied without prior written consent.

All dimensions to be checked on site and any discrepancies to be reported before work commences.

Notes:

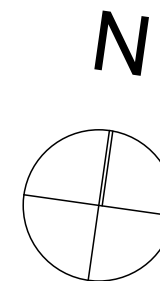

Date	Rev	Comments	By	Chk'd

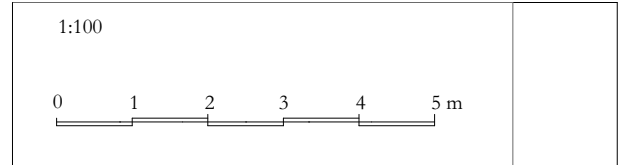

THE KEEN PARTNERSHIP
The Courtyard
Edinburgh Road
Reading RG30 2UA
Tel: 0118 9510 855
Fax: 0118 9510 866
chris@keenpartnership.co.uk
www.keenpartnership.co.uk

cabe
chartered association
of building engineers

RICS

Job Title:
at 155 Oxford Rd, Reading RG1 7UY

Drawing Title:
Existing Ground and First Floor Plan

Drawing Date: 19/02/24	Status: Planning Drawings
Issue Date: 11/06/2024	Drawn By: CM
	Scale: @A3

Drawing No: 9285-103	Rev:
--------------------------------	------