



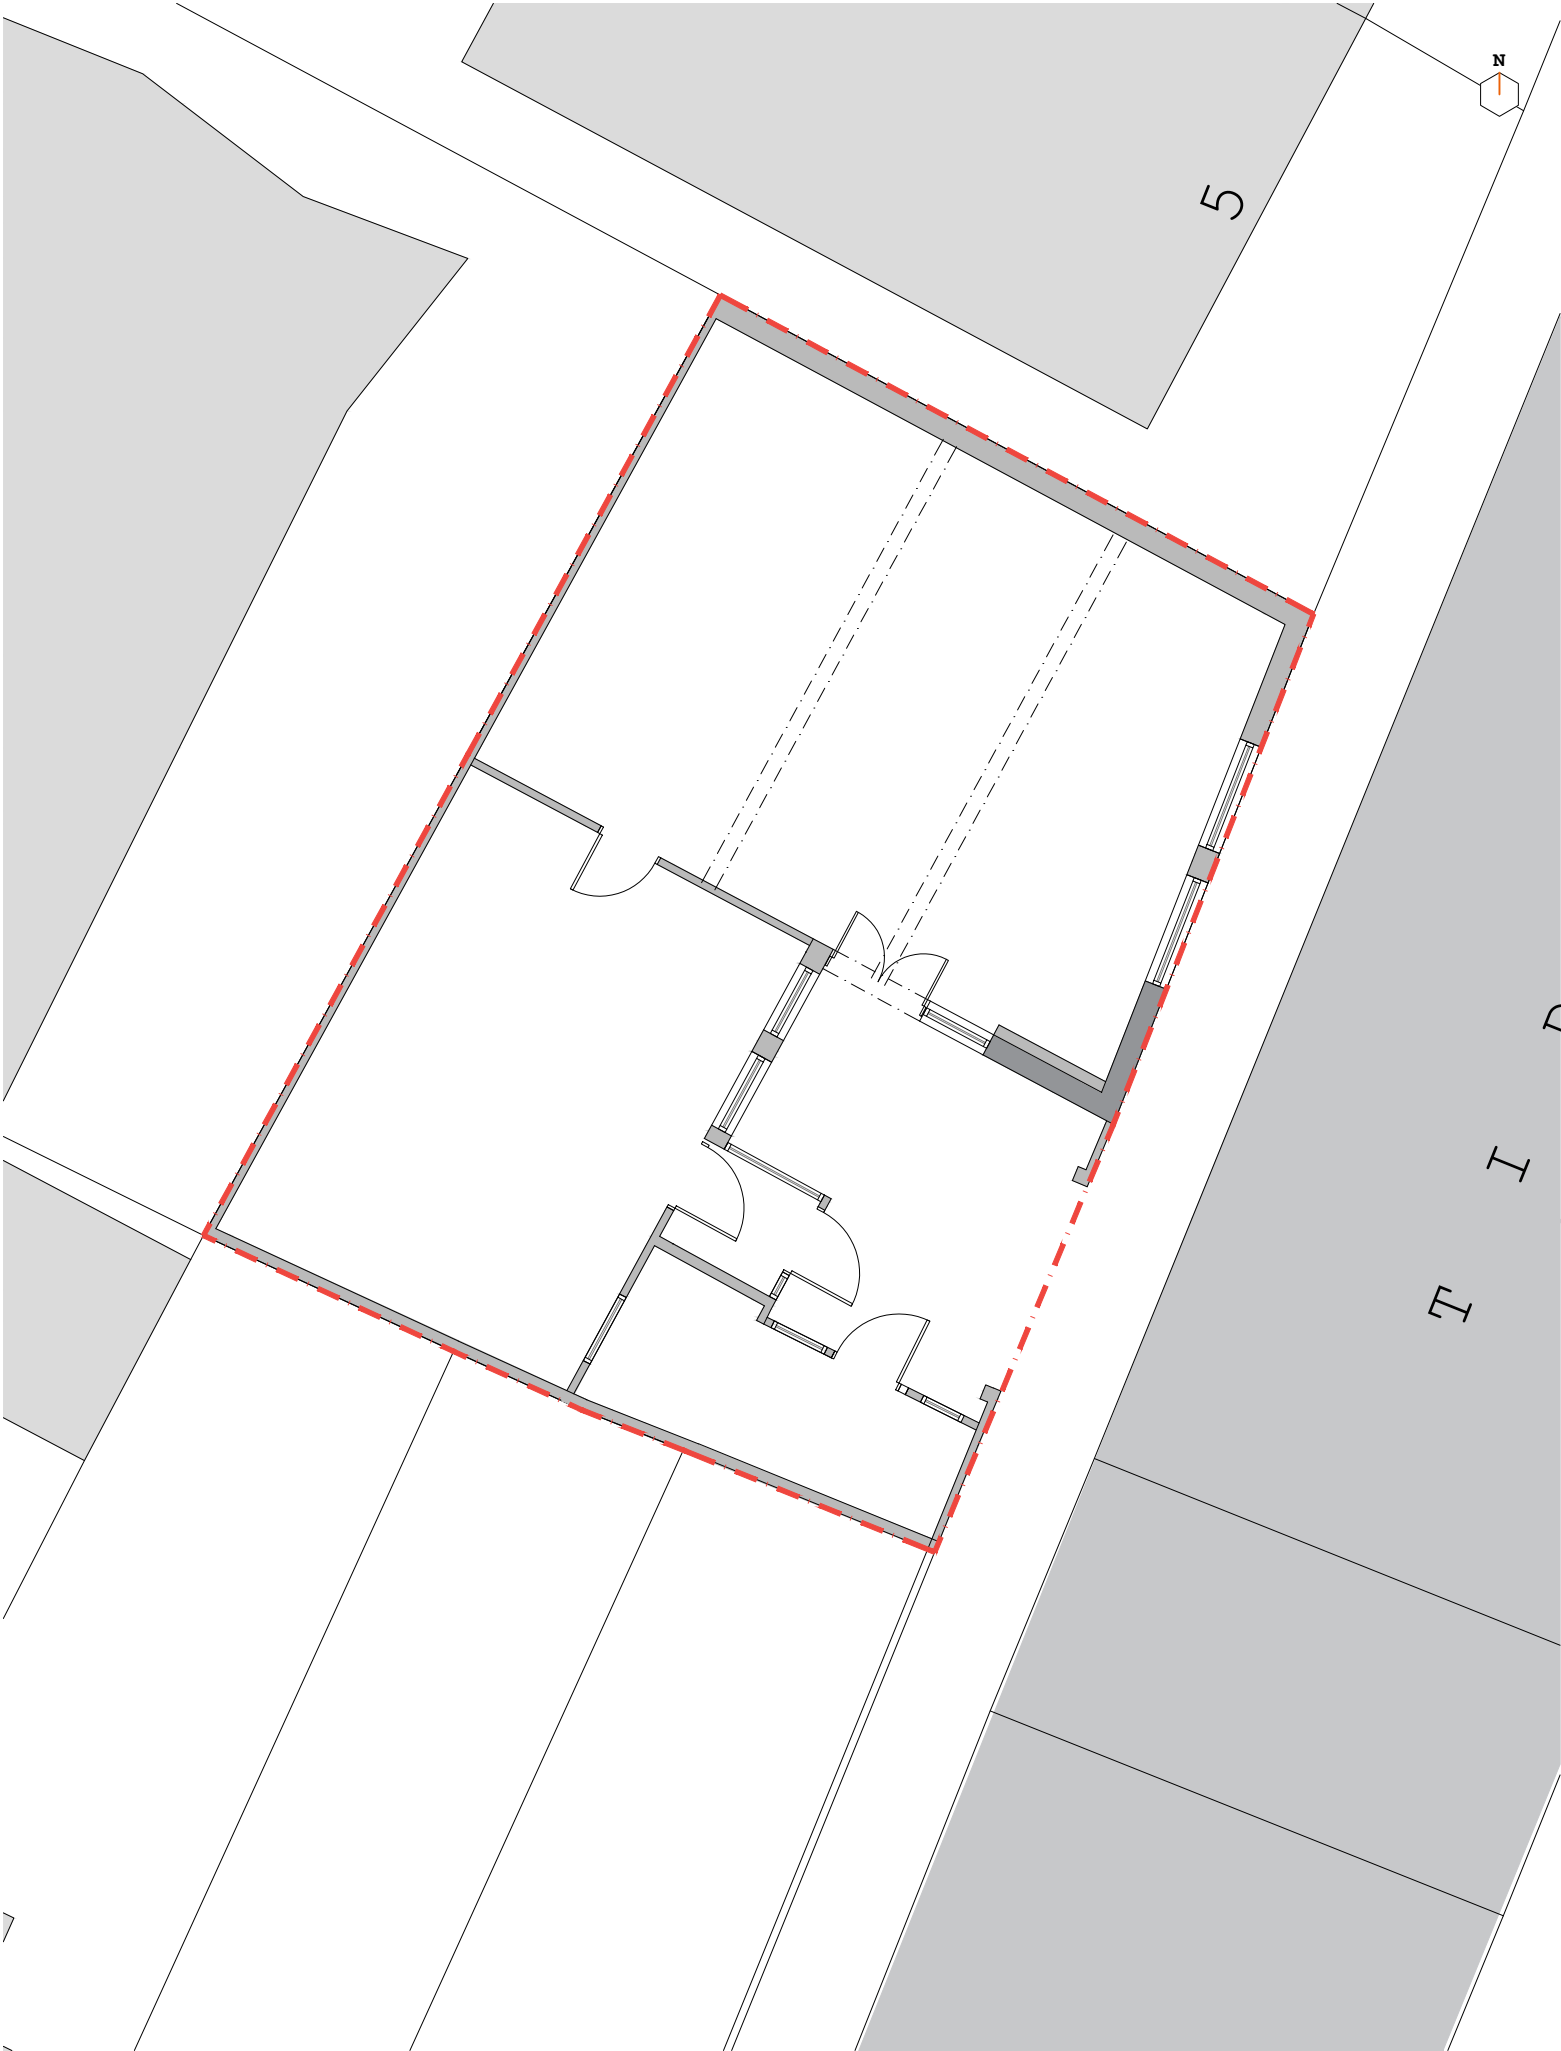

EXISTING GROUND FLOOR
IN CONTEXT 1:200

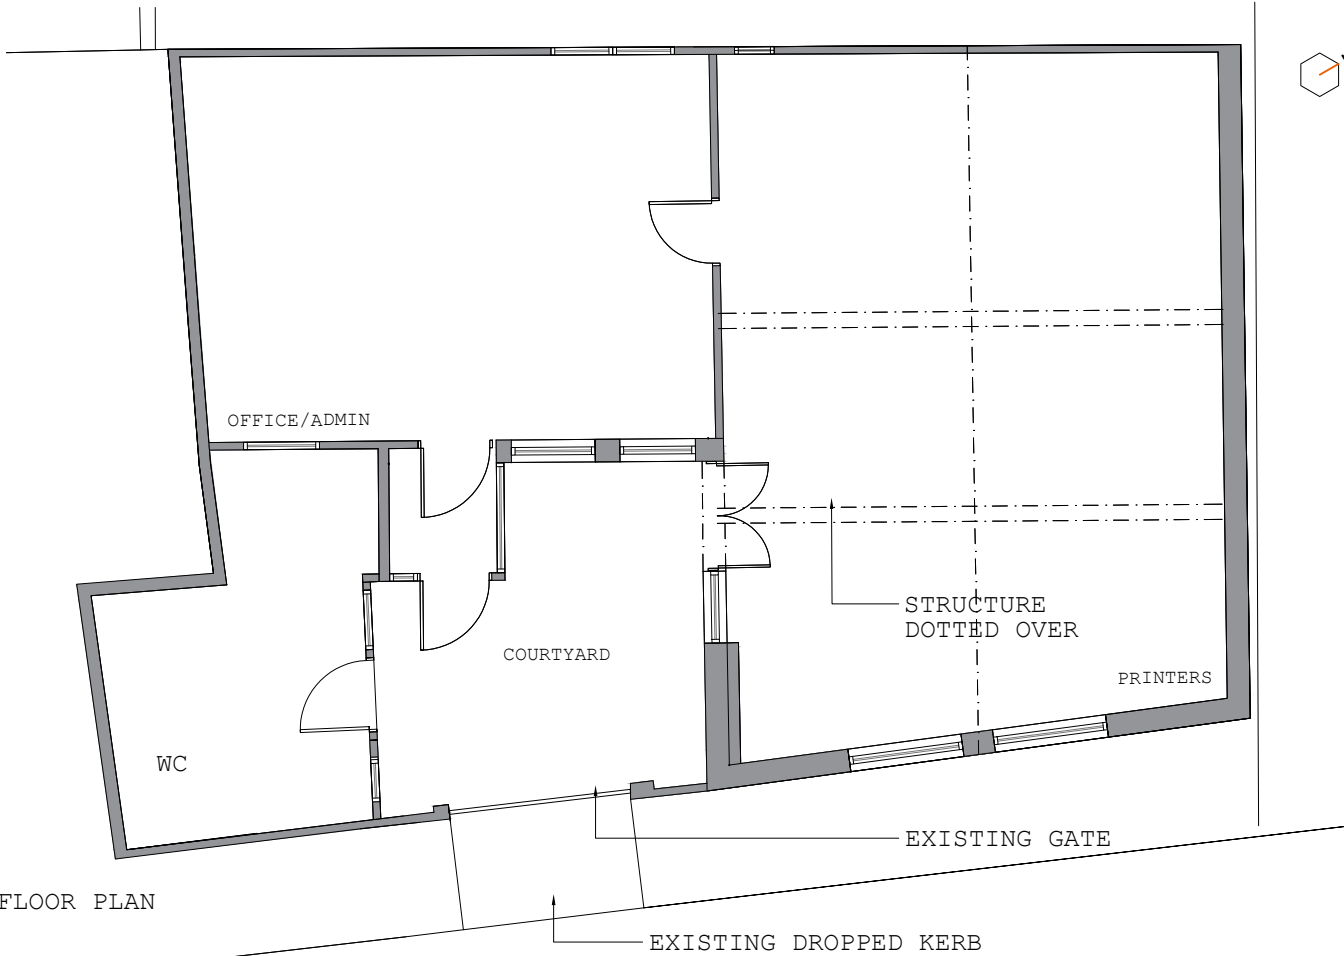

GROUND FLOOR PLAN
1:100



EXISTING ROOF
PLAN 1:100

all drawings remain the copyright of colony and cannot be reproduced on whole or part without our approval this drawing is for planning purposes only and not a construction issue documents & drawings are not to be altered without the consent of colony dimensional accuracy only applies to the written notation drawings issued by colony are to be cross-referenced where necessary with other relevant consultants' information if any contradiction is found in the drawing set, or if you are in any doubt, ask the architect		Project: 1-3 Tidmarsh Street RG30 1HX Drawing Name: Site Location Plan	 Colony Architects Ltd. The Wine Store, Brewery Court, Theale, Reading, RG7 5AJ +44 (0)118 380 0328 hello@colonyarchitects.com colonyarchitects.com
	Collaborating with: client name Panka] Raichura	Date: 11.2023 Status: planning	
	Job: 976 Drawing: 01-03 Revision: -	Drawn By: OA Checked By: EM	
	1:100 01 02 03 04 05 06 07 08 09 10 11 12		

TIL



all drawings remain the copyright of colony and cannot be reproduced on whole or part without our approval

this drawing is for planning purposes only and not a construction issue

documents & drawings are not to be altered without the consent of colony

dimensional accuracy only applies to the written notation

drawings issued by colony are to be cross-referenced where necessary with other relevant consultants' information

if any contradiction is found in the drawing set, or if you are in any doubt, ask the architect



Collaborating with:


client name
Panka] Raichura

Job: 976	Drawing: 01-00	Revision: -
--------------------	--------------------------	-----------------------

Project:
1-3 Tidmarsh Street
RG30 1HX

Drawing Name:
As Existing
Block Plan

Date: 11.2023	Status: planning
Drawn By: OA	Checked By: EM

 

RIBA

Chartered Practice

Colony Architects Ltd.


The Wine Store, Brewery Court,
Theale, Reading, RG7 5AJ

+44 (0)118 380 0328
hello@colonyarchitects.com
colonyarchitects.com

1:200	02	04	06	08	10	12	14	16	18	20	22	24
-------	----	----	----	----	----	----	----	----	----	----	----	----



FRONT ELEVATION

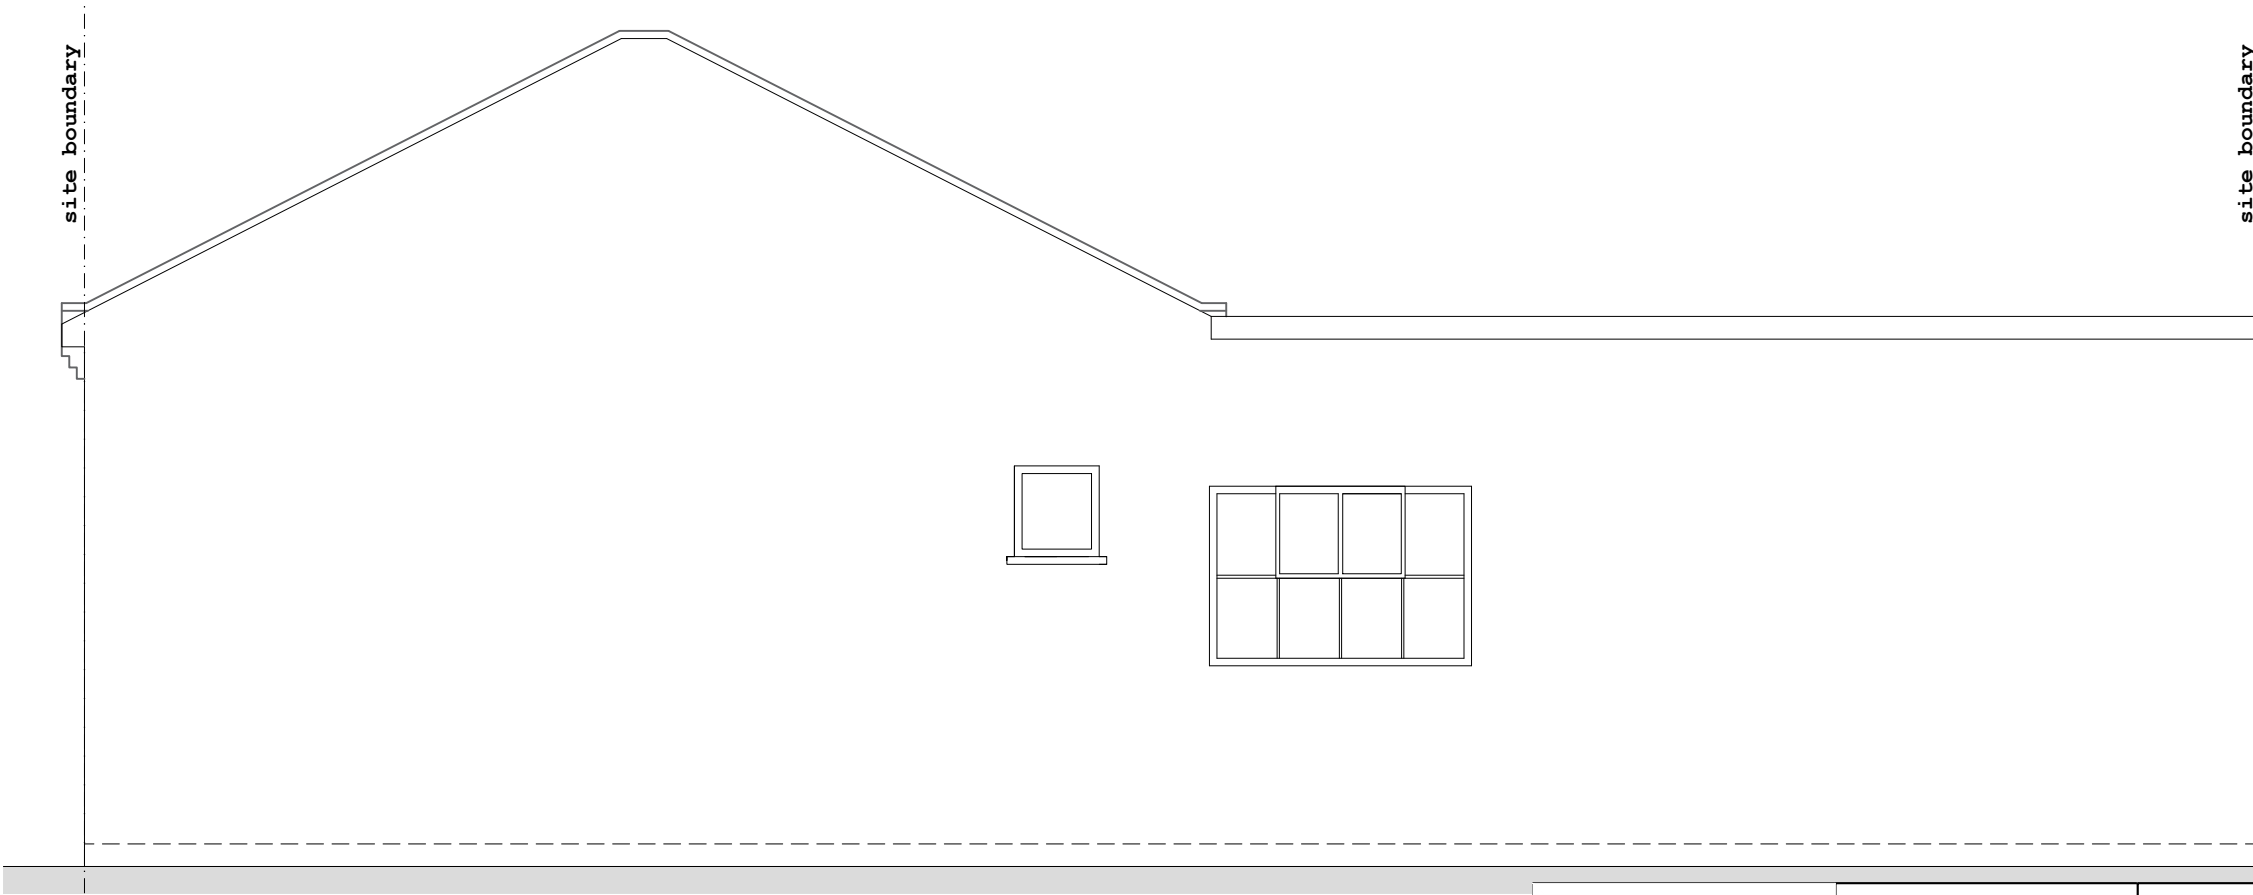

REAR ELEVATION

all drawings remain the copyright of colony and cannot be reproduced on whole or part without our approval

this drawing is for planning purposes only and not a construction issue

documents & drawings are not to be altered without the consent of colony

dimensional accuracy only applies to the written notation

drawings issued by colony are to be cross-referenced where necessary with other relevant consultants' information

if any contradiction is found in the drawing set, or if you are in any doubt, ask the architect



Collaborating with:
client name
Panka] Raichura

Job: 976
Drawing: 01-03
Revision: -

Project:
1-3 Tidmarsh Street
RG30 1HX

Drawing Name:
Site Location Plan

Date: 11.2023
Status: planning

Drawn By: OA
Checked By: EM



Colony Architects Ltd.
The Wine Store, Brewery Court,
Theale, Reading, RG7 5AJ
+44 (0)118 380 0328
hello@colonyarchitects.com
colonyarchitects.com