



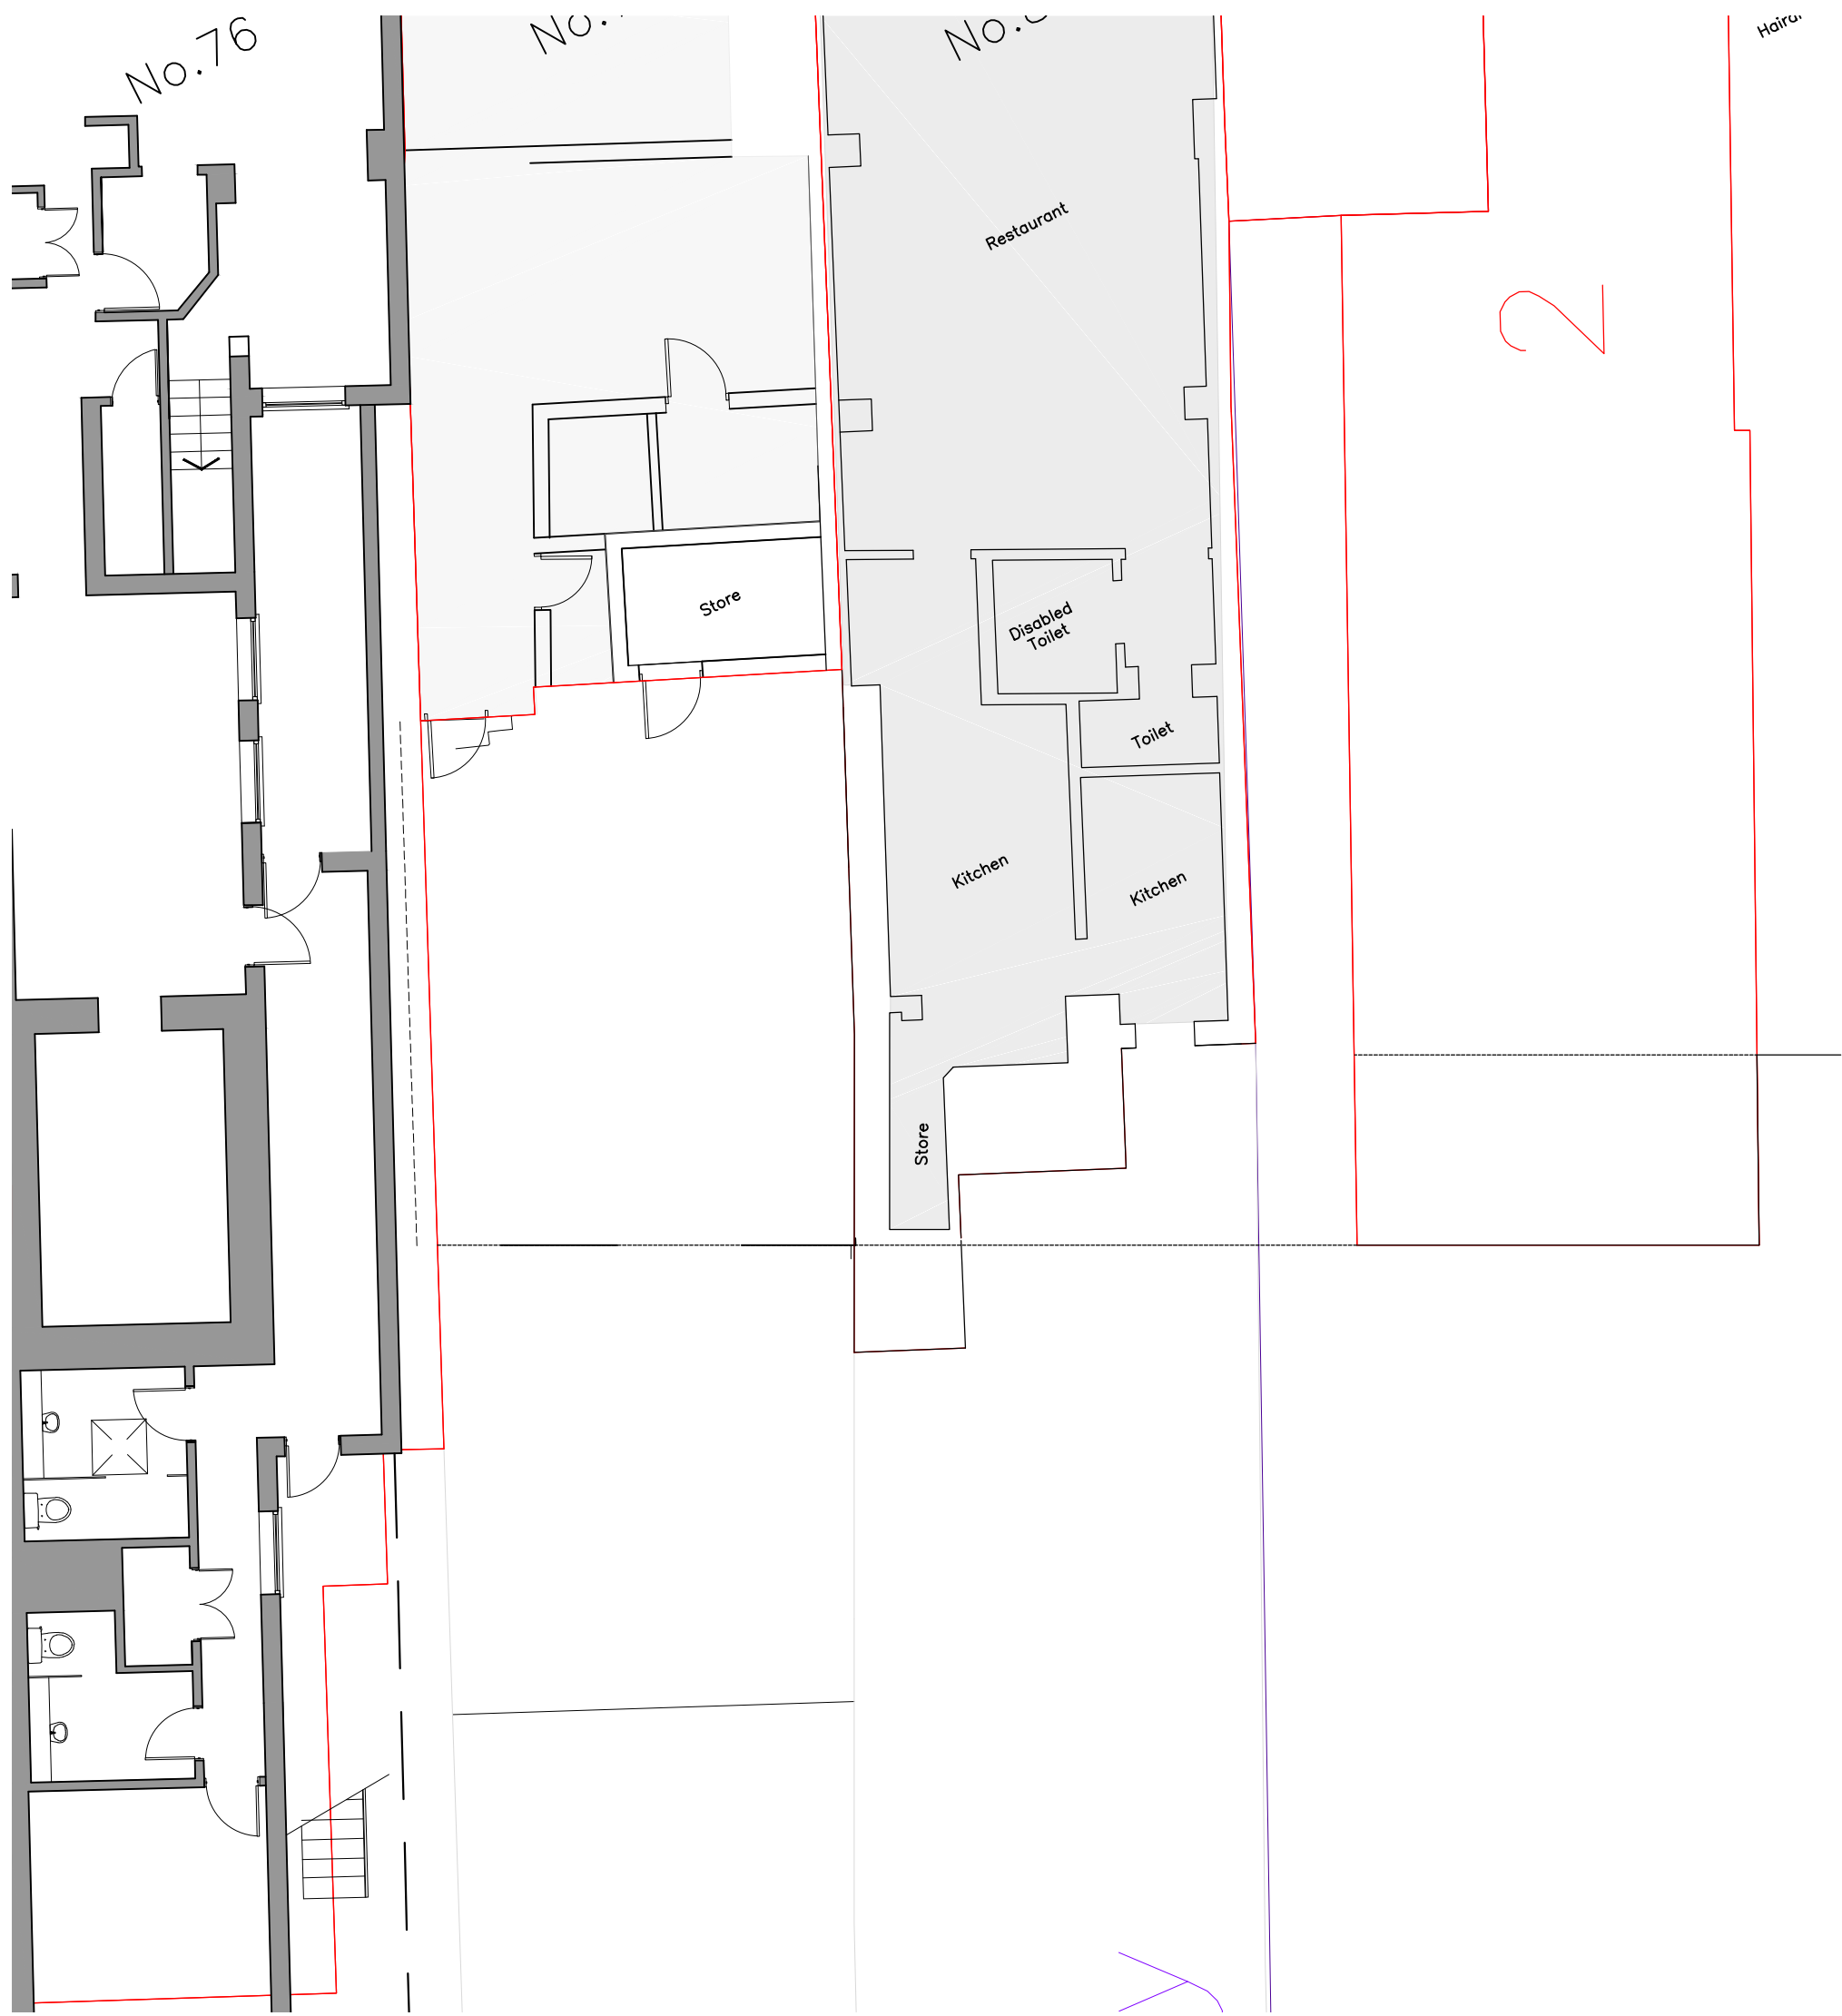

Existing Ground Floor Plan
Scale 1:100

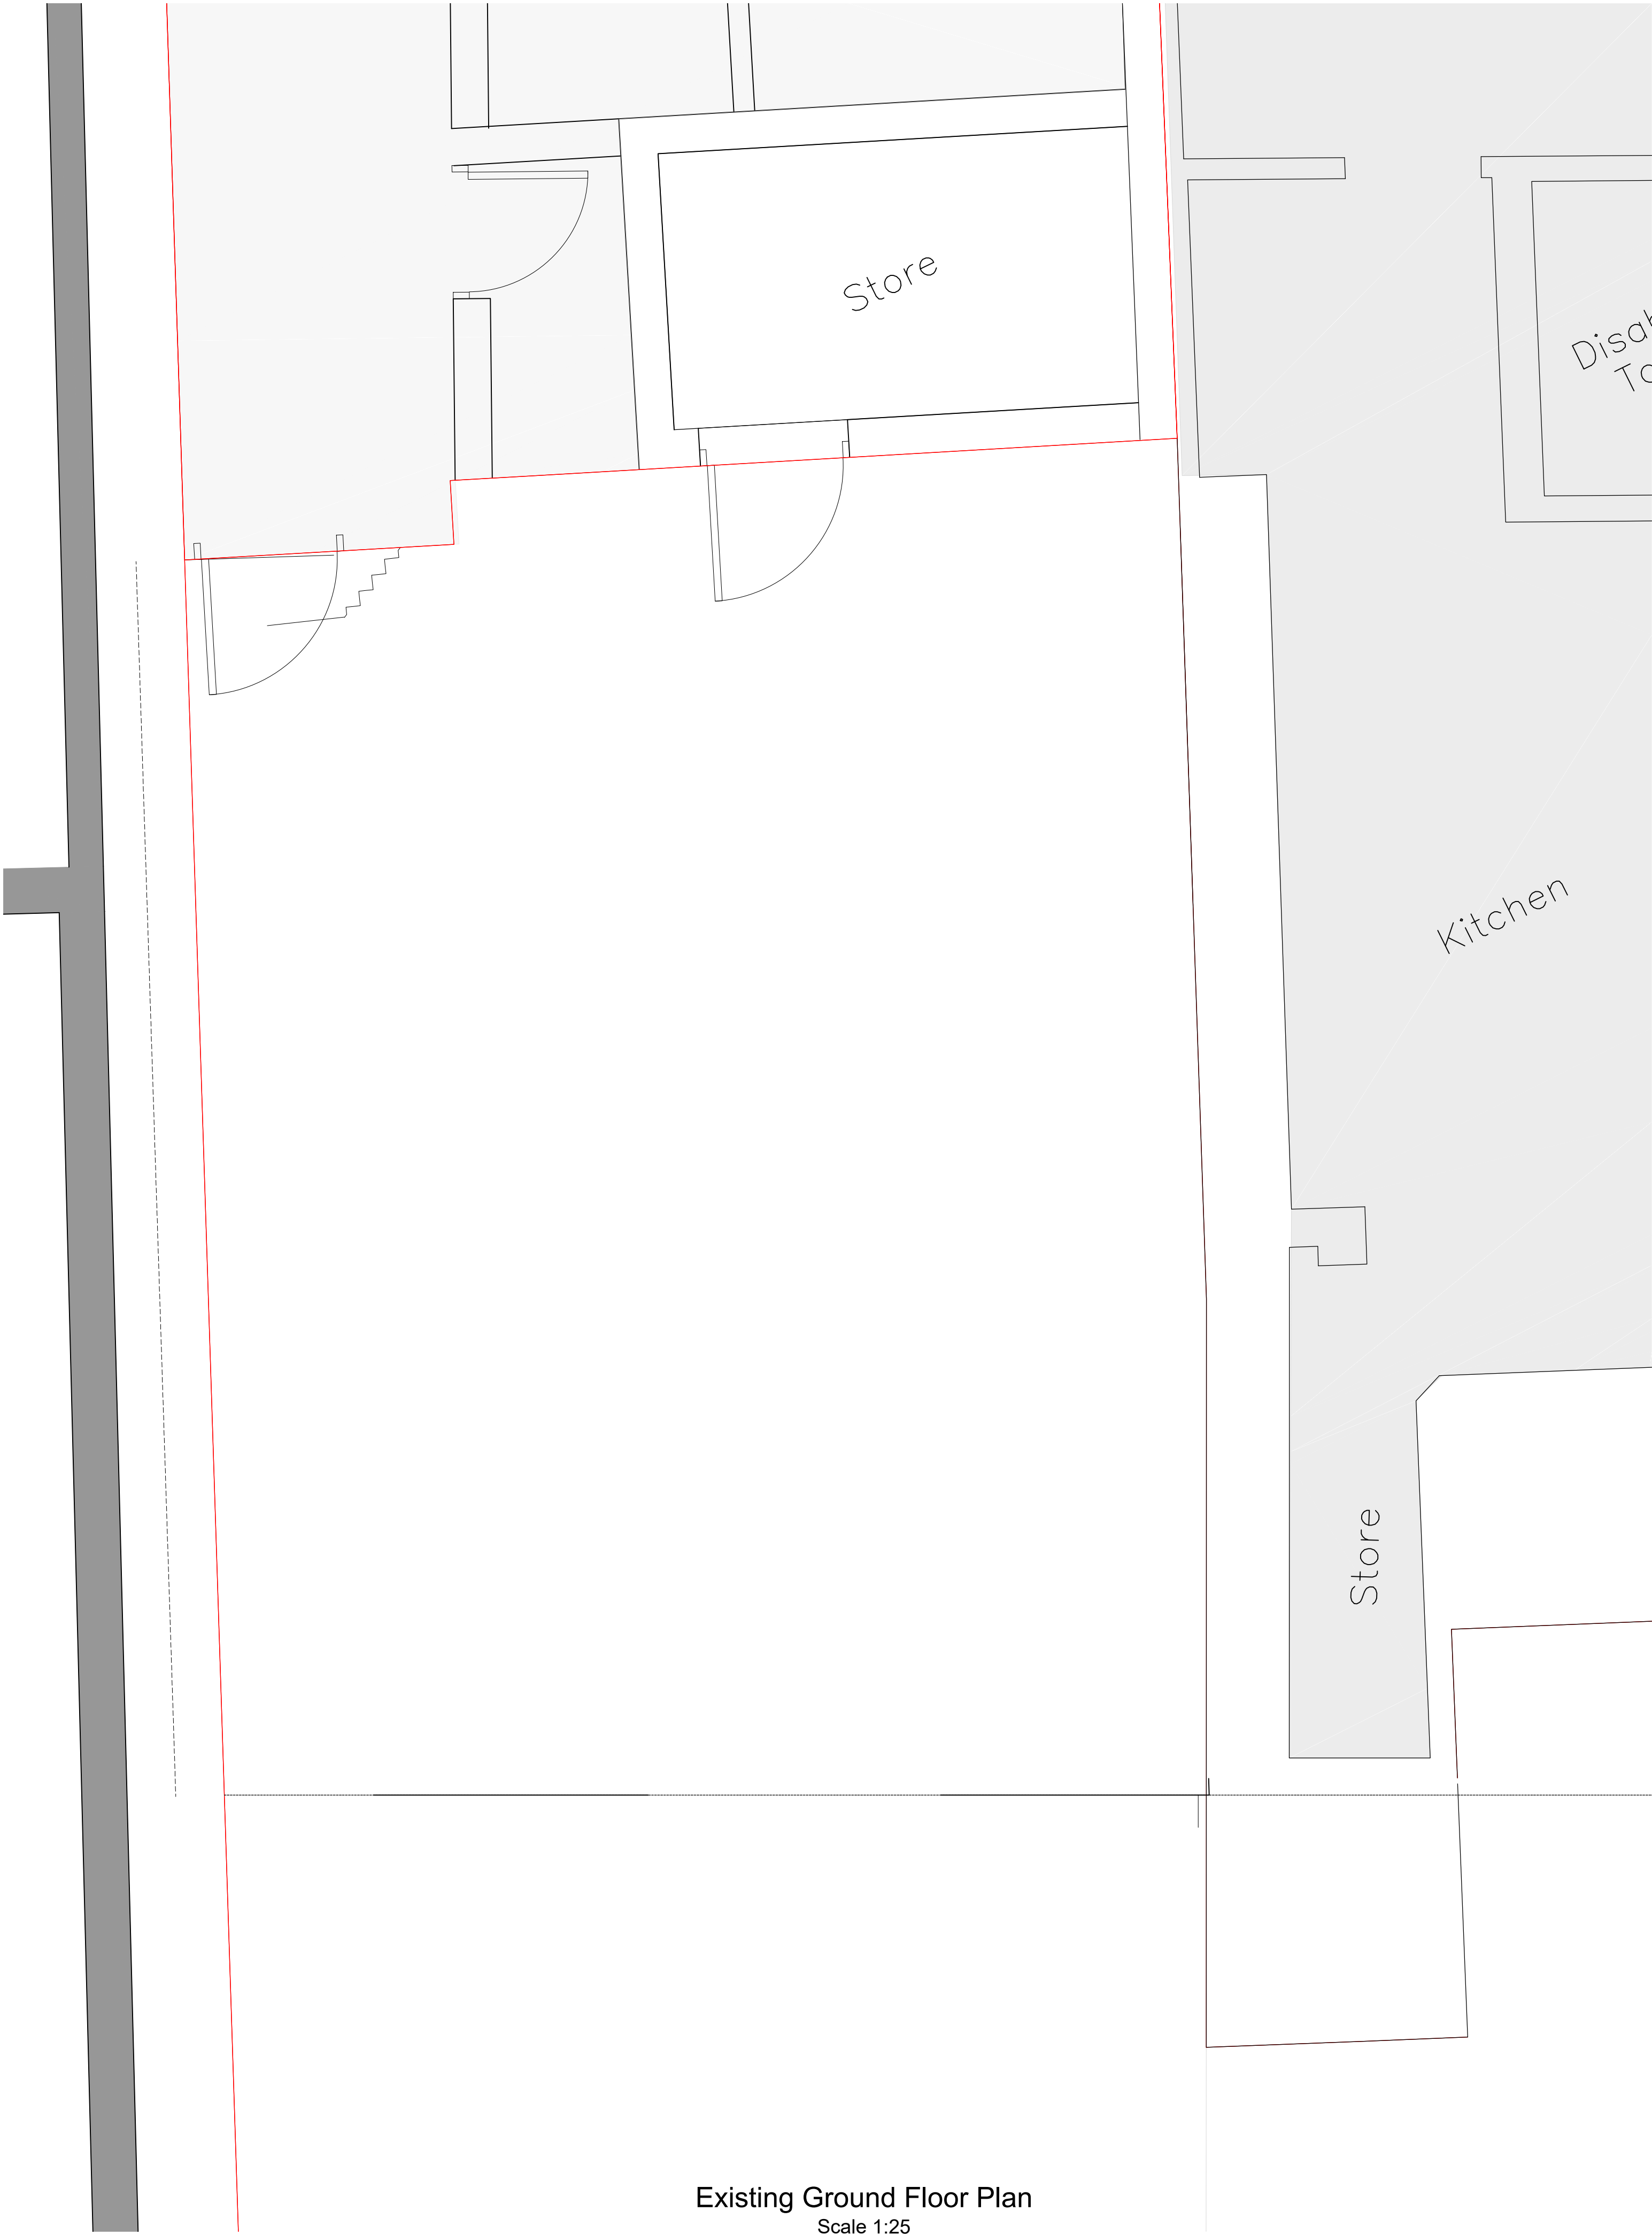

Existing Ground Floor Plan
Scale 1:25

KEY

EXISTING STRUCTURE/PARTITION

NEW CAVITY WALL

05001000150020002500mm

SCALE 1:25

01000500010000mm

SCALE 1:100

C	08.08.24	JA	DA	JA	ISSUED FOR PLANNING APPROVAL	
B	13.09.23	JA	DA	JA	ISSUED FOR BUILDING REGULATIONS	
A	17.08.23	JA	DA	JA	ISSUED AS PRELIMINARY	
REV	DATE	DRN	CHKD	APPD	DESCRIPTION	
DRAWING STATUS						

For Approval

BLUEBIRD

DESIGN SERVICES

E: info@bluebirdengineering.co.uk

T: [0118 9583 551](tel:01189583551)

A: [46 London Street, Reading, RG1 4SQ](#)

CLIENT	Mr Chima	
PROJECT	78a Christchurch Road Reading	
TITLE	Existing Ground Floor Plan	
DRAWN	JA	SCALE As Shown @ A1
DATE	Aug 23	
DRG NO	A-1005	REV C

© BLUEBIRD ENGINEERING LTD 2022