


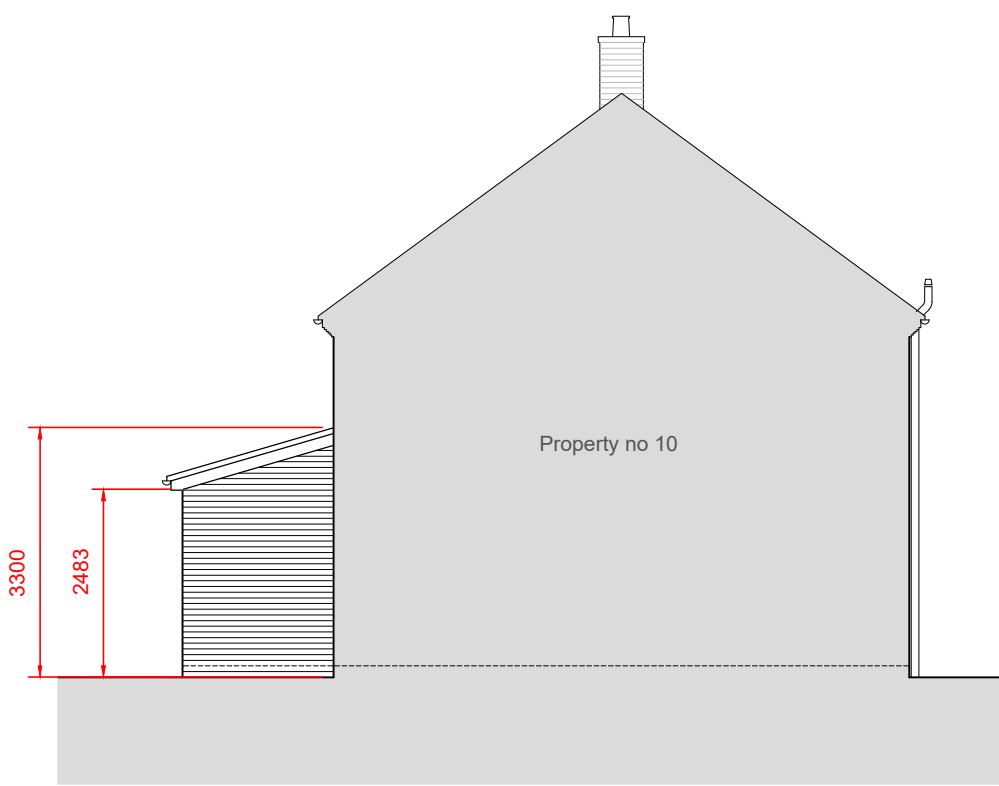


PROPOSED EAST ELEVATION

SCALE 1 : 100



PROPOSED NORTH ELEVATION

SCALE 1 : 100

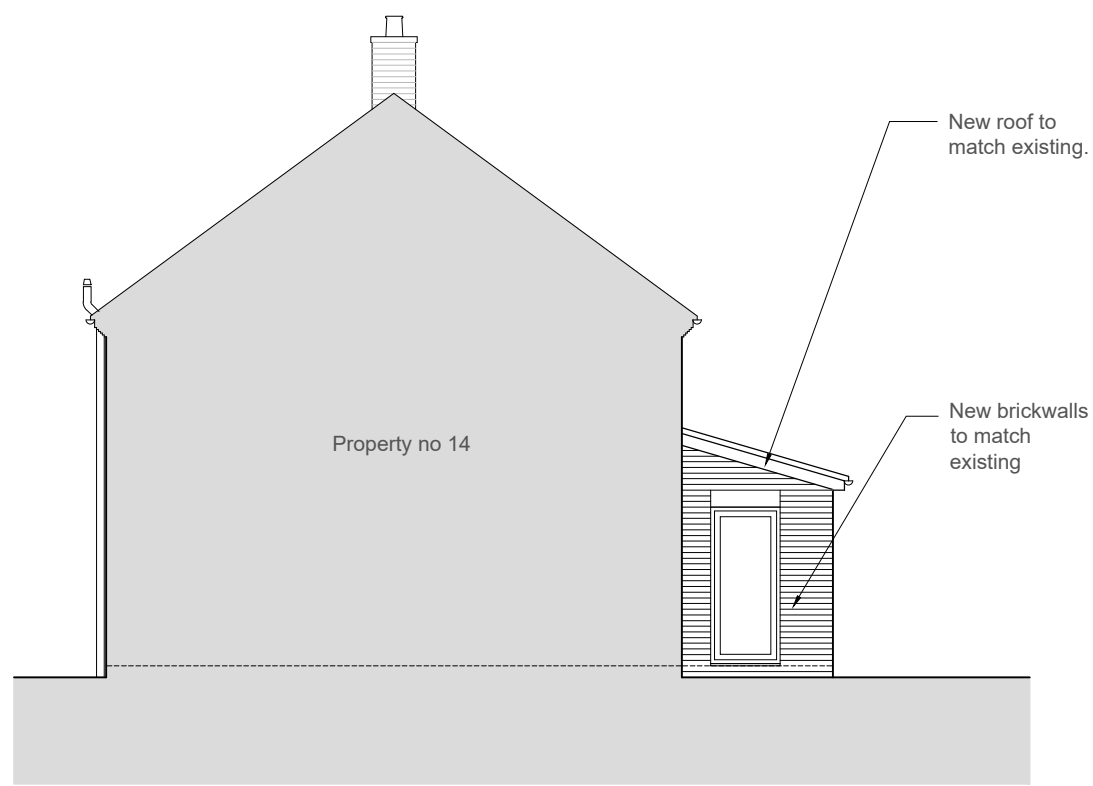


PROPOSED SOUTH ELEVATION

SCALE 1 : 100




EXISTING EAST ELEVATION

SCALE 1 : 100

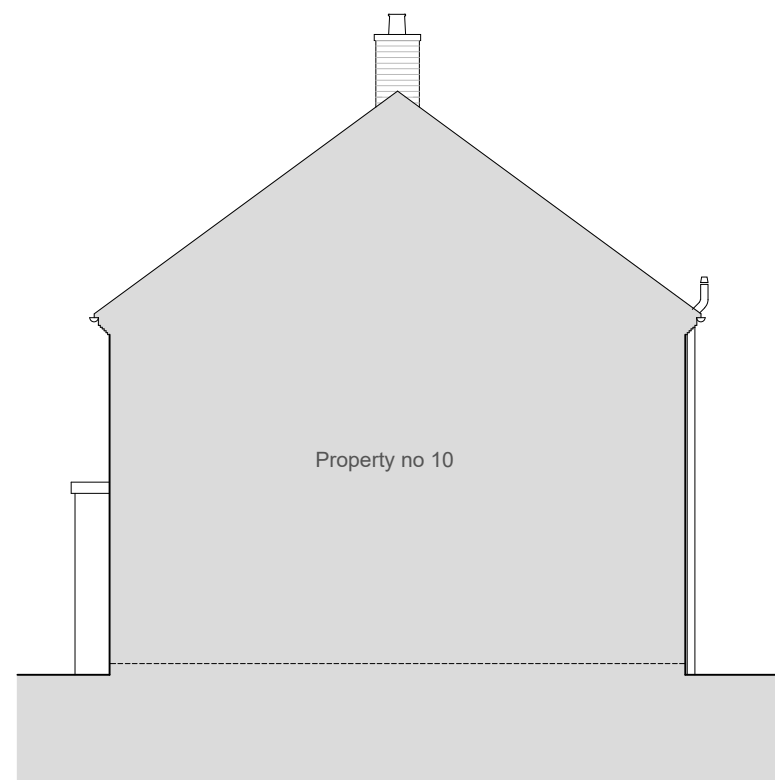

EXISTING NORTH ELEVATION

SCALE 1 : 100

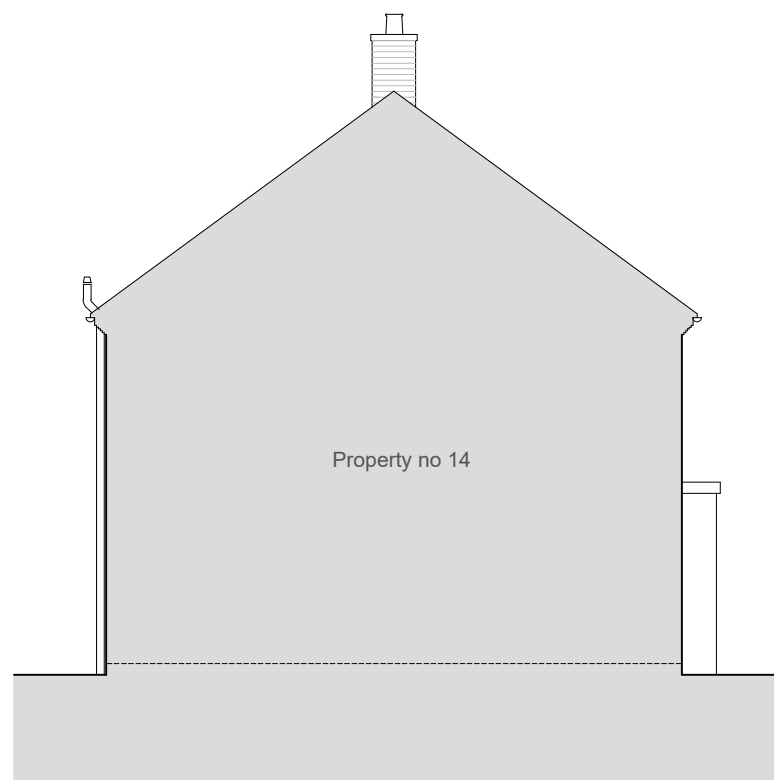

EXISTING SOUTH ELEVATION

SCALE 1 : 100

SK Design Consultants
22 Netley close
Caversham
Reading RG4 6SR
Tel : 07821111602

NOTES

© SK Design consultants - THIS DRAWING AND DESIGN REMAINS THE COPYRIGHT AND INTELLECTUAL PROPERTY OF SK CONSULTANTS AND SHALL NOT BE COPIED IN ANY FORMAT WITHOUT APPROVAL.

THIS DRAWING IS TO BE READ IN CONJUNCTION WITH ALL OTHER DRAWINGS AND DOCUMENTS PROVIDED. THE CONTRACTOR MUST CHECK ALL DIMENSIONS ON SITE BEFORE PLACING ORDERS FOR MATERIALS OR SHOP FABRICATIONS OR COMMENCING WORKS ON SITE. ANY DISCREPANCIES SHOULD BE NOTIFIED BEFORE PROCEEDING.

Client:
Mr Kacper Tomasiak

Project:
Single storey front porch conversion

Location:
12 Circuit Lane, READING, Berkshire, RG30 3HA

Drawing Title:
PLANS AND ELEVATIONS

Date:
SEP 2024

Sheet Size:
A2


Drawn:
SK

Drawing No:

P1569-02


Revision:

.

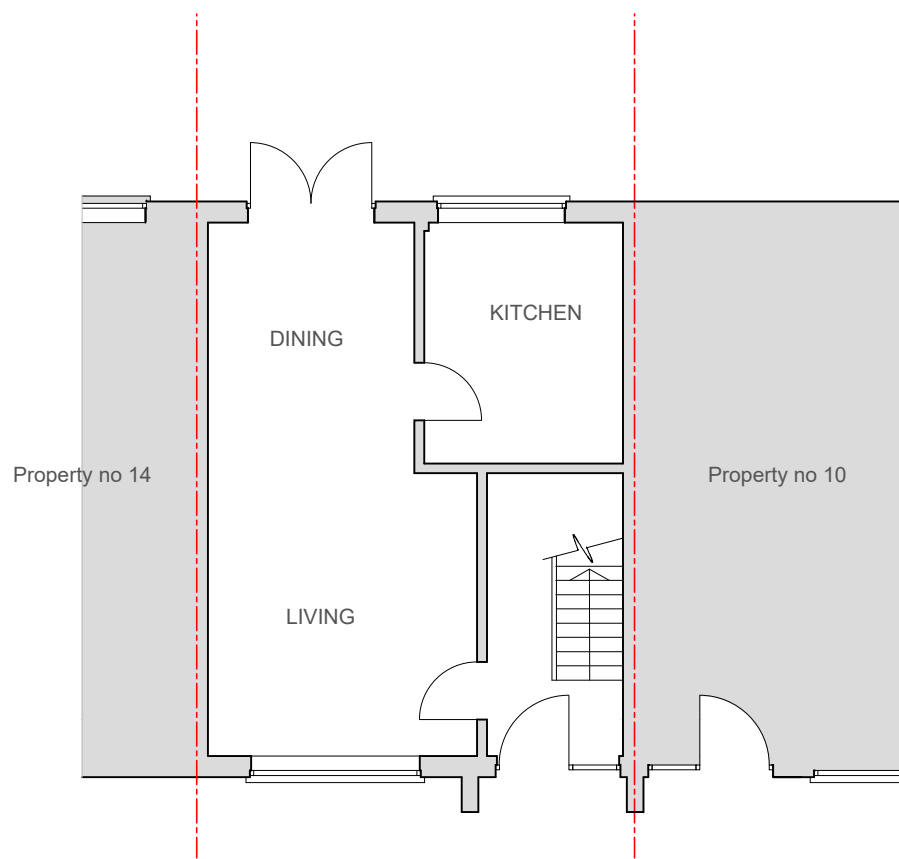

EXISTING GROUND FLOOR PLAN

SCALE 1 : 100

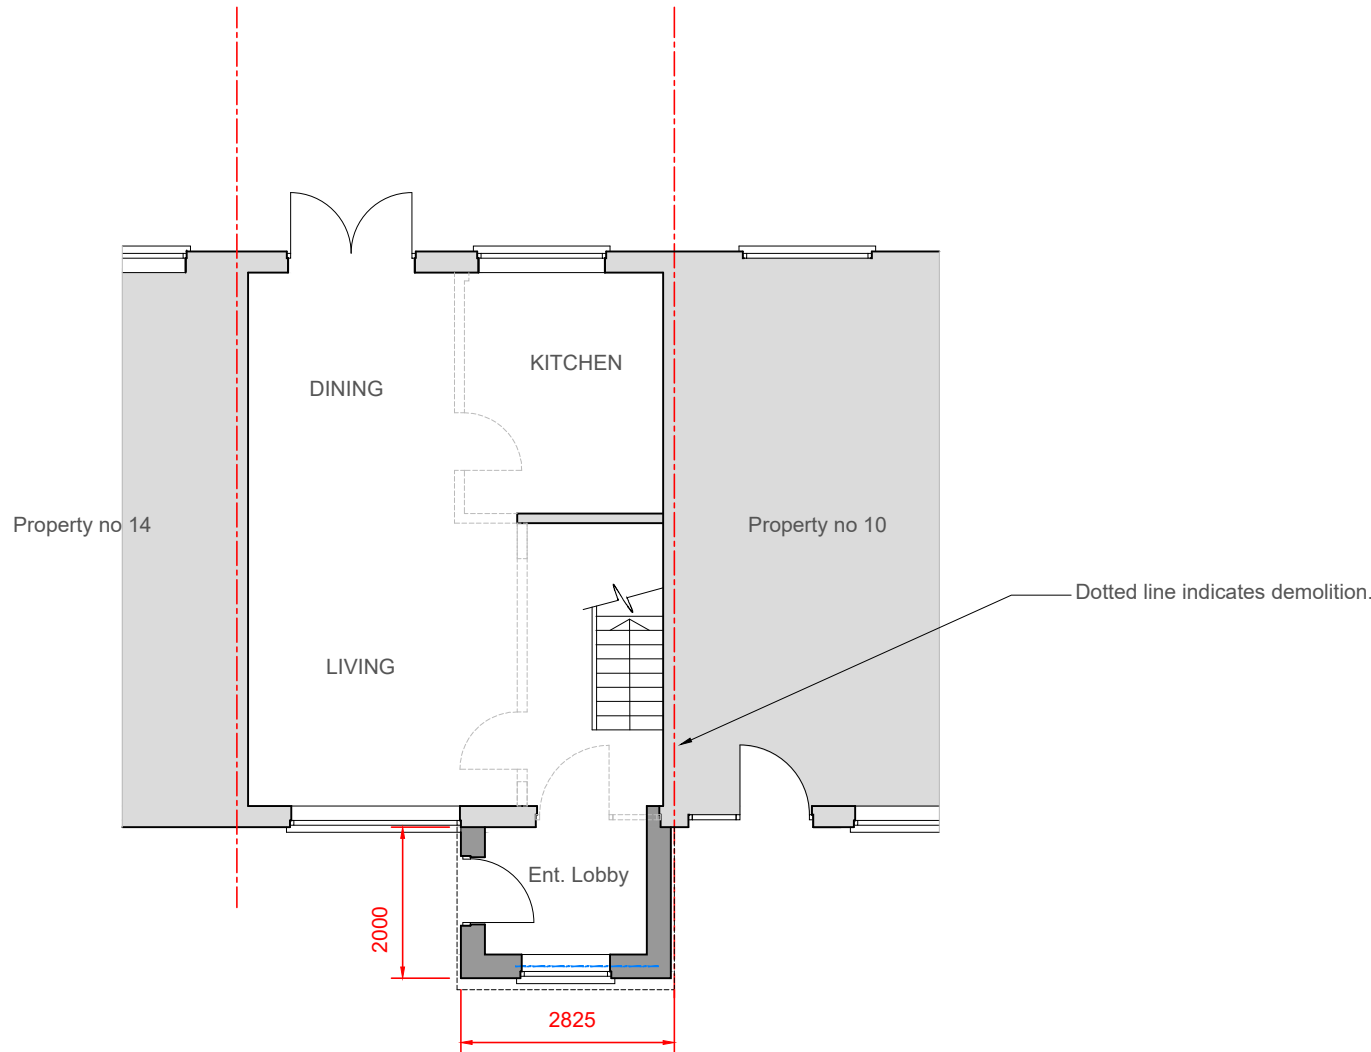

PROPOSED GROUND FLOOR PLAN

SCALE 1 : 100

0m 5m