



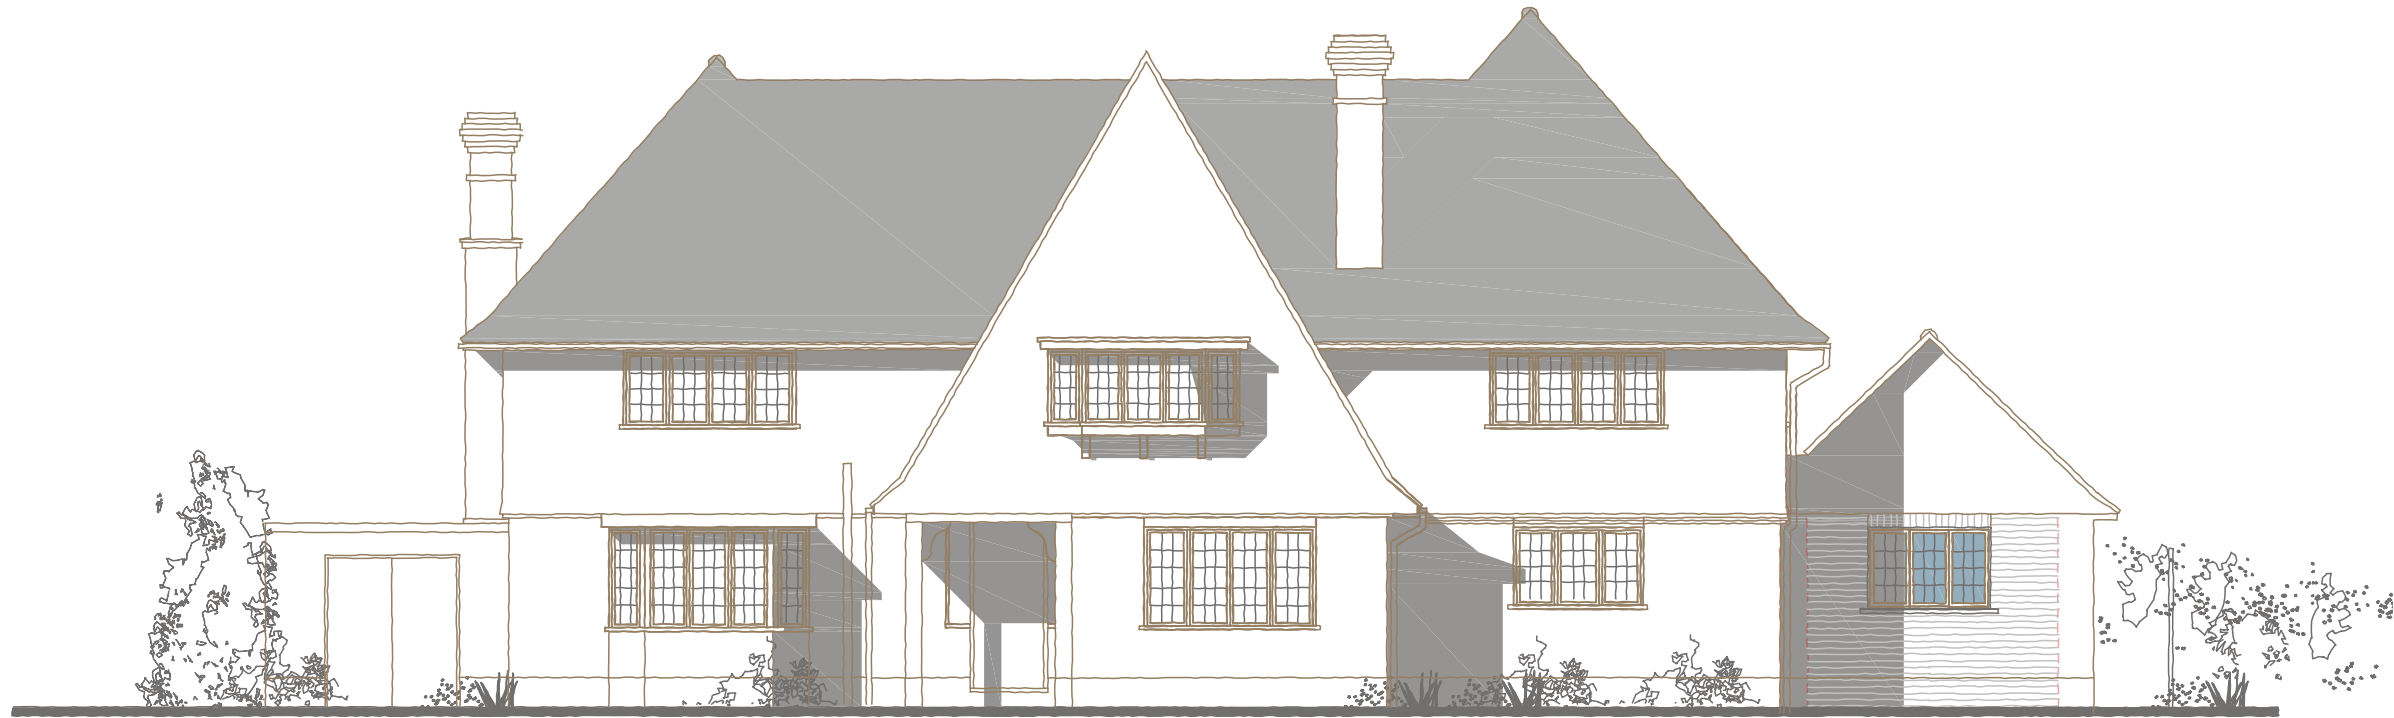

EAST ELEVATION - FRONT

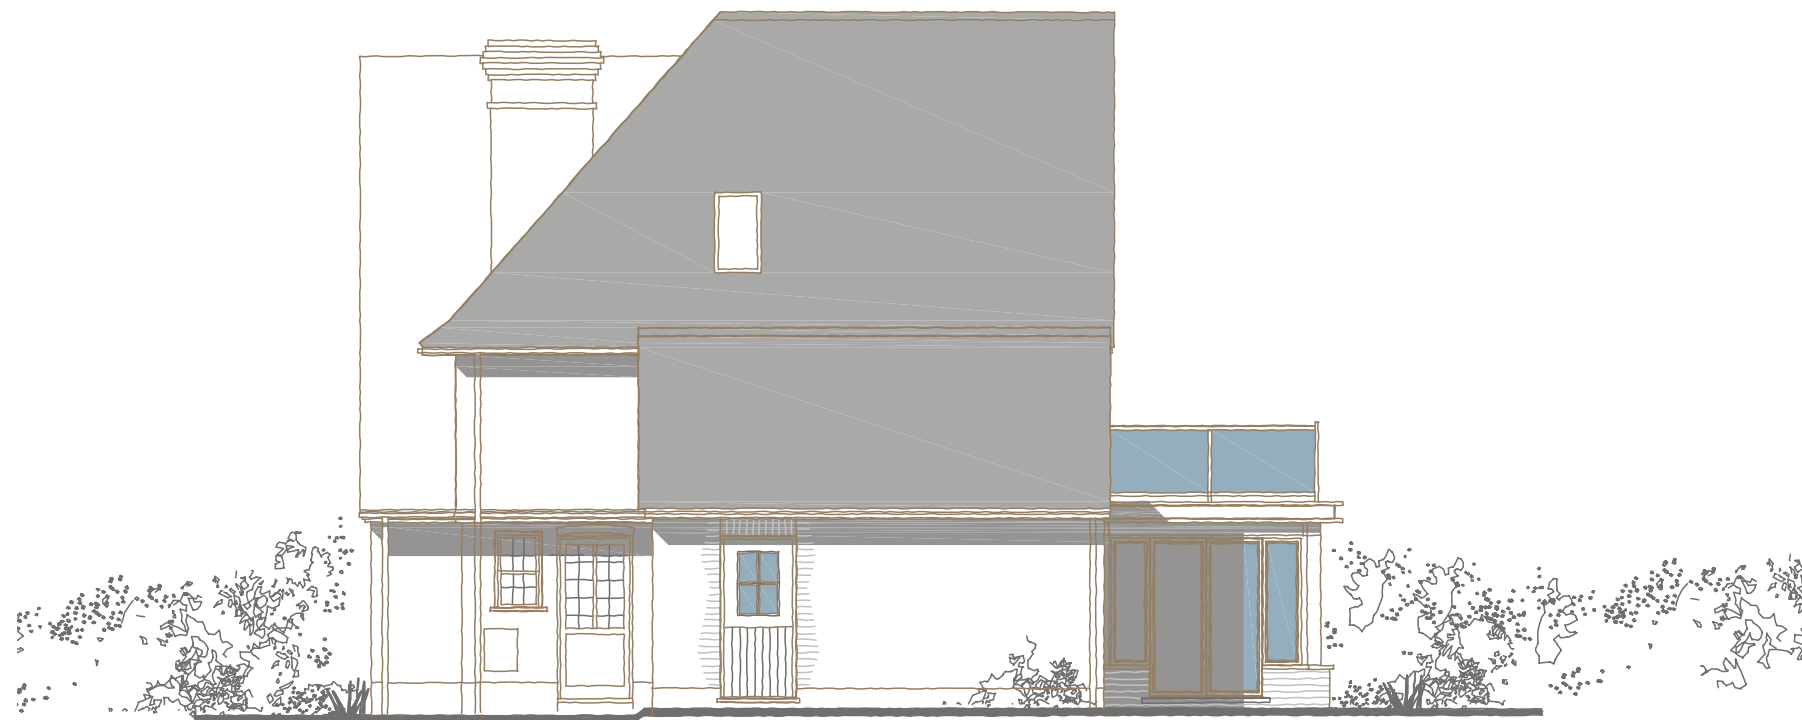

PROPOSED INFILL EXTENSION
BELOW BALCONY

NORTH ELEVATION - SIDE

1:100 scale Bar
This Drawing has been produced for printing onto A3 size paper,



REV	COMMENTS	DATE



SHAUN TANNER
ARCHITECTURE & PLANNING

www.stlarchitecture.co.uk studio@stlarchitecture.co.uk 0118 989 0808

CLIENT	Mr & Mrs J. Webb		
PROJECT	197 Upper Woodcote Road, Caversham, RG4 7JP		
DRAWING	Elevations 1of2		
STATUS	Planning		
SCALE	1:100	DRAWN DN	CHECKED NO 3911/203 REV E

THIS DRAWING MUST NOT BE SCALED UNLESS ISSUED FOR PLANNING PURPOSES. ALL DIMENSIONS ARE TO BE VERIFIED PRIOR TO SETTING OUT, COMMENCING WORK, OR PRODUCTION OF FABRICATION DRAWINGS. REPORT ANY DISCREPANCIES TO THE SUPERVISING OFFICER IMMEDIATELY. ©

DATE Oct 2023