


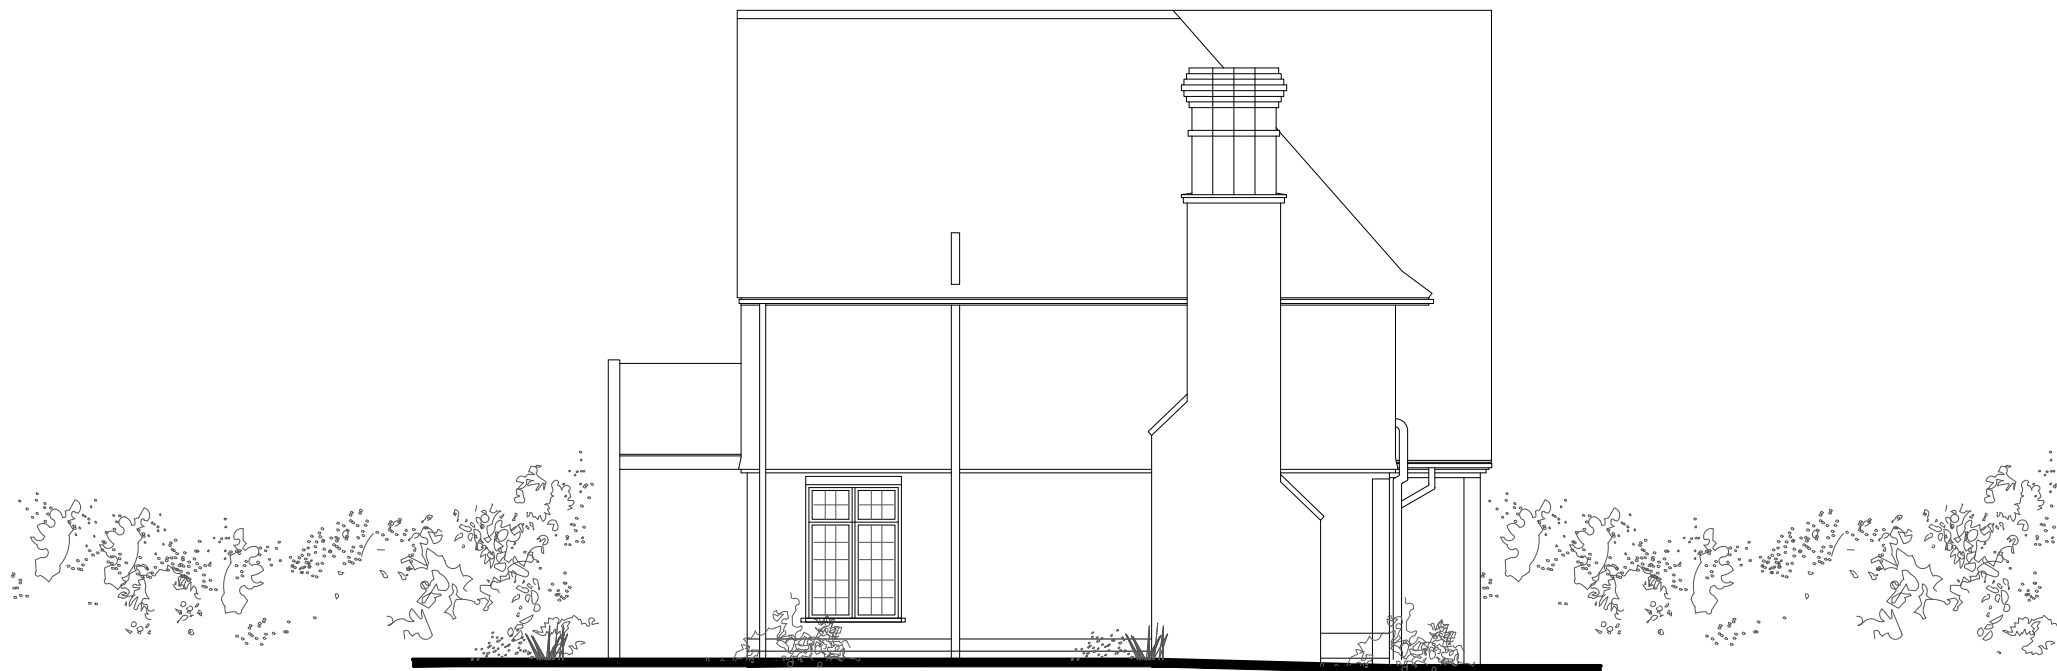


EAST ELEVATION



SOUTH ELEVATION

1:100 scale Bar
This Drawing has been produced for printing onto A3 size paper,

 

REV	COMMENTS	DATE



SHAUN TANNER
ARCHITECTURE & PLANNING

www.stlarchitecture.co.uk studio@stlarchitecture.co.uk 0118 989 0808

CLIENT	Mr & Mrs J. Webb				
PROJECT	197 Upper Woodcote Road, Caversham, RG4 7JP				
DRAWING	Existing Elevations 1of2				
	-				
STATUS	Planning				DATE Oct 2023
SCALE	1:100	DRAWN DN	CHECKED	NO 3911/153	REV .

THIS DRAWING MUST NOT BE SCALED UNLESS ISSUED FOR PLANNING PURPOSES. ALL DIMENSIONS ARE TO BE VERIFIED PRIOR TO SETTING OUT, COMMENCING WORK, OR PRODUCTION OF FABRICATION DRAWINGS. REPORT ANY DISCREPANCIES TO THE SUPERVISING OFFICER IMMEDIATELY. ©