


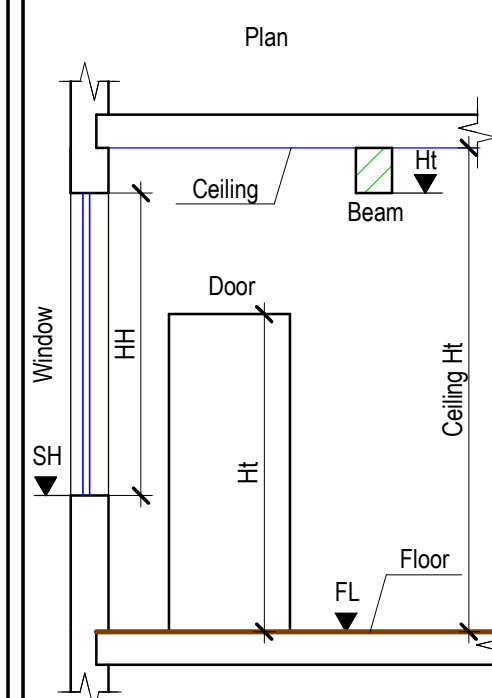

- Beam on plan view
- Fireplace
- Built-in storage
- Shower
- Ceiling hole, Ceiling level change

- Elevation
- Roof
- Section
- Ceiling
- Floor
- Site plan
- Outline of a neighboring bld.
- Fence
- Landscaping
- Manhole

- Abbreviations
- FL - Floor Level
 - HT - Leaf Height (Door)
 - HT - Bottom Level (Beam)
 - SH - Window Sill Level
 - HH - Window Height
 - TL - Top Level
 - BL - Bottom Level

- Section Number
- 1
 - 2
 - 3
- Sheet Number

Notes

- All information contained in this drawing should be checked and verified prior to any fabrication or construction.
- Any discrepancies between this drawing and any other information should be reported to Measured Survey Pro within 60 days after the native CAD DWG drawings are released.

Project number
MS - 152020 - 13168

Project address
The Warren, Caversham, Reading, RG4 7TQ

Description
Existing ground & 1st floor



Drawn
SK

Scale bar
0 1 2 3



Scale
1:50

Format
A1


Sheet No
1

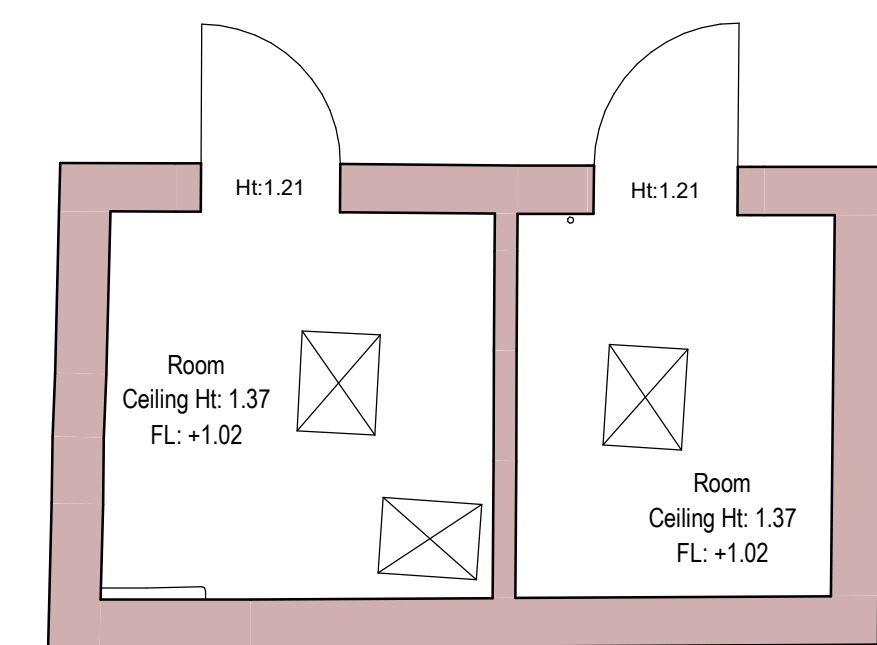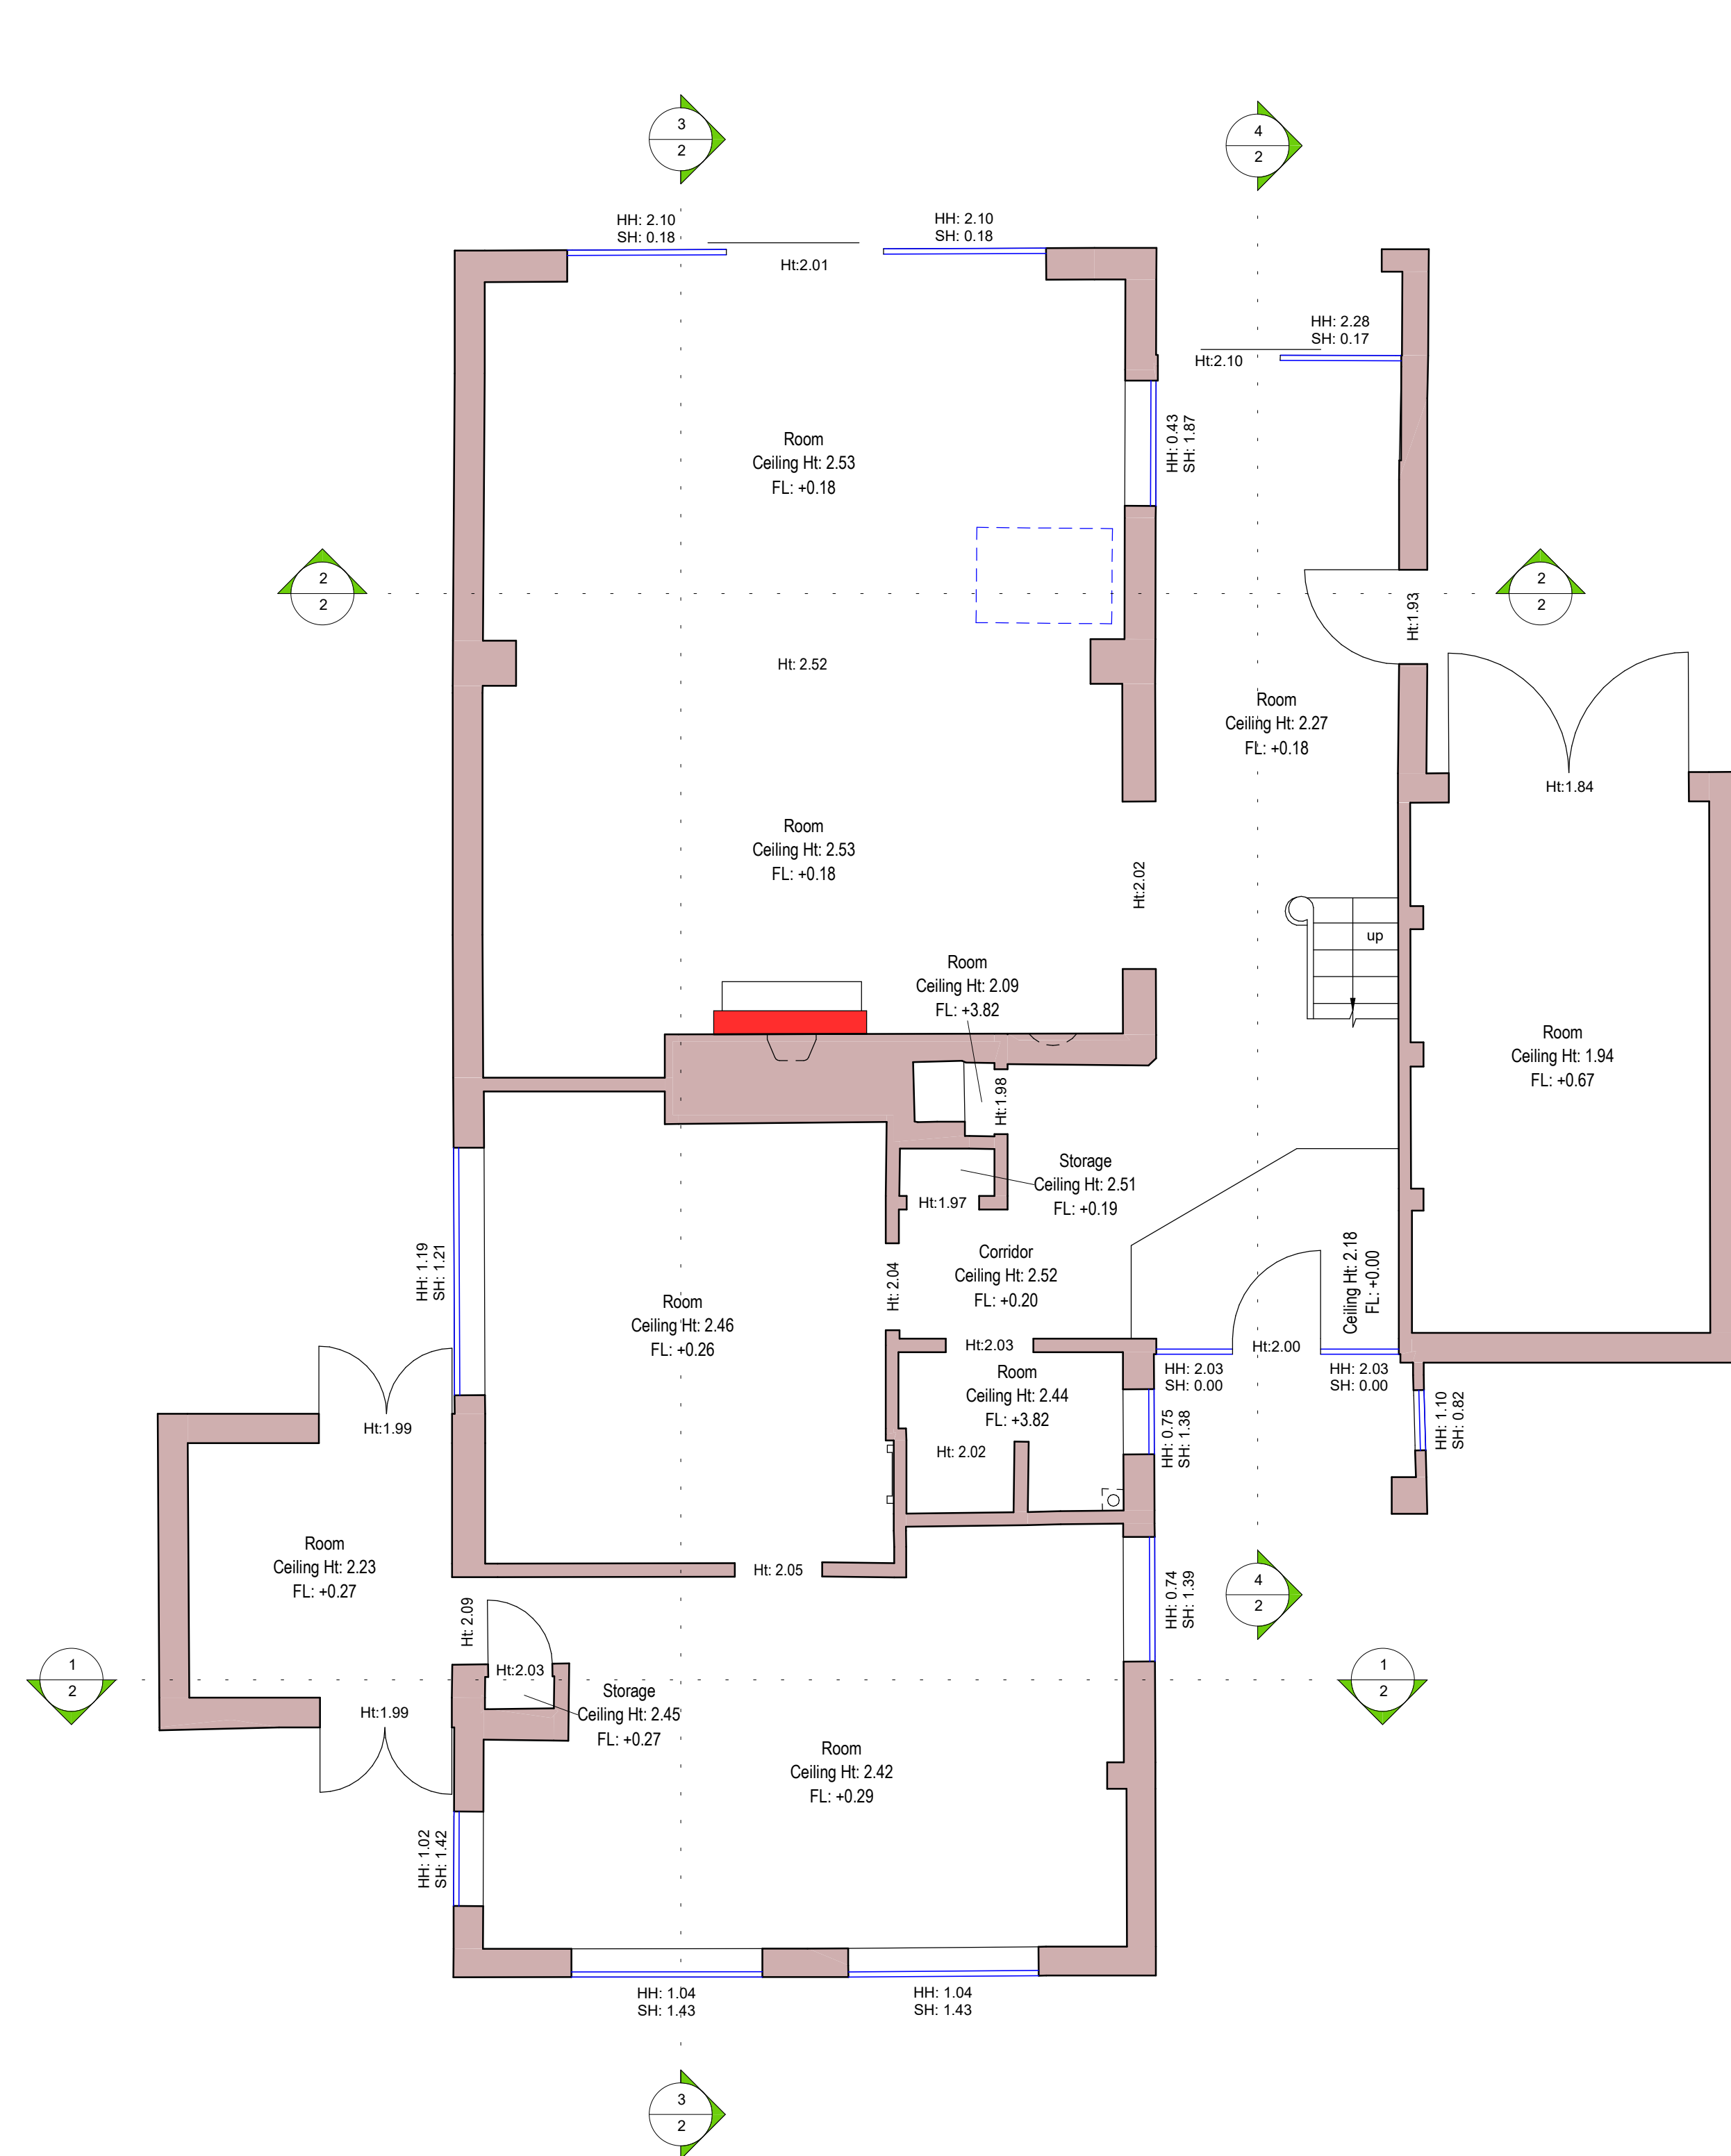


1 Existing ground floor
1 : 50

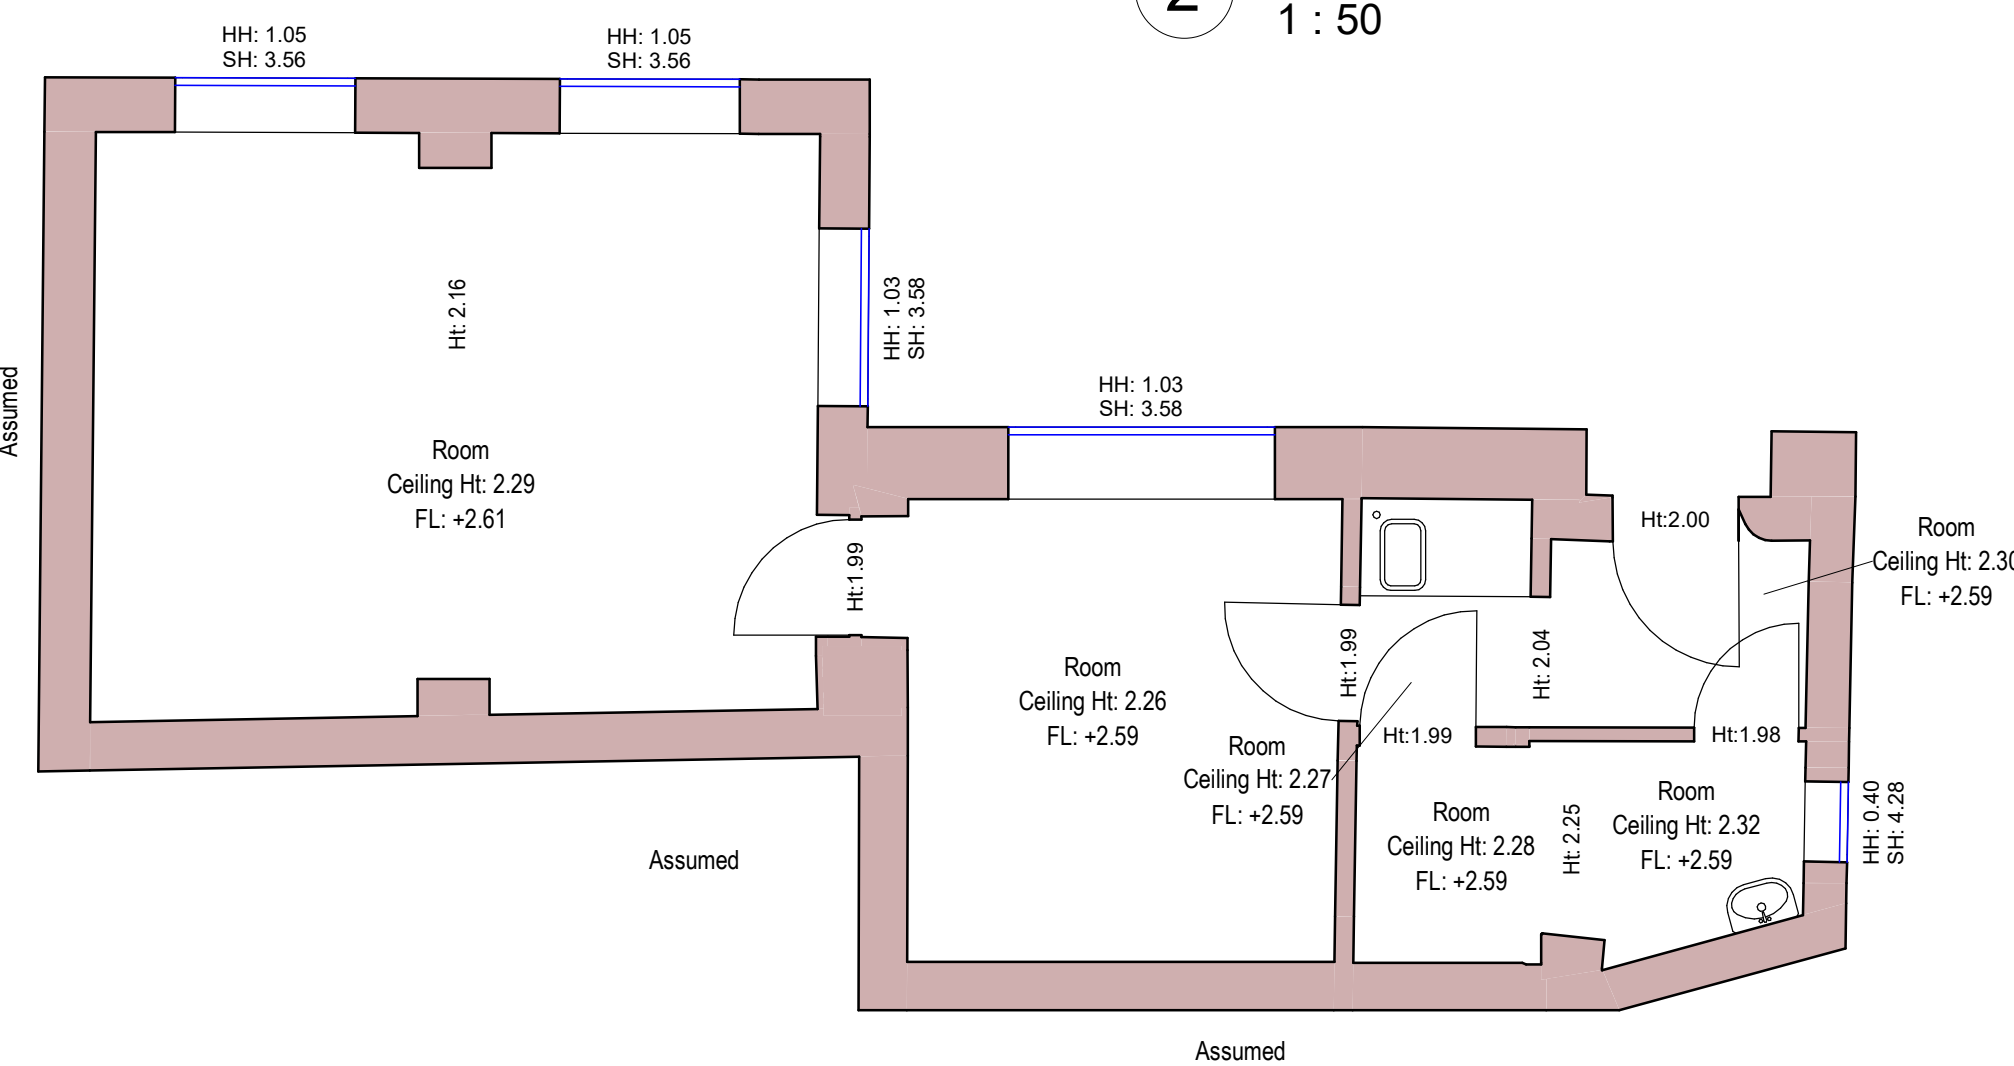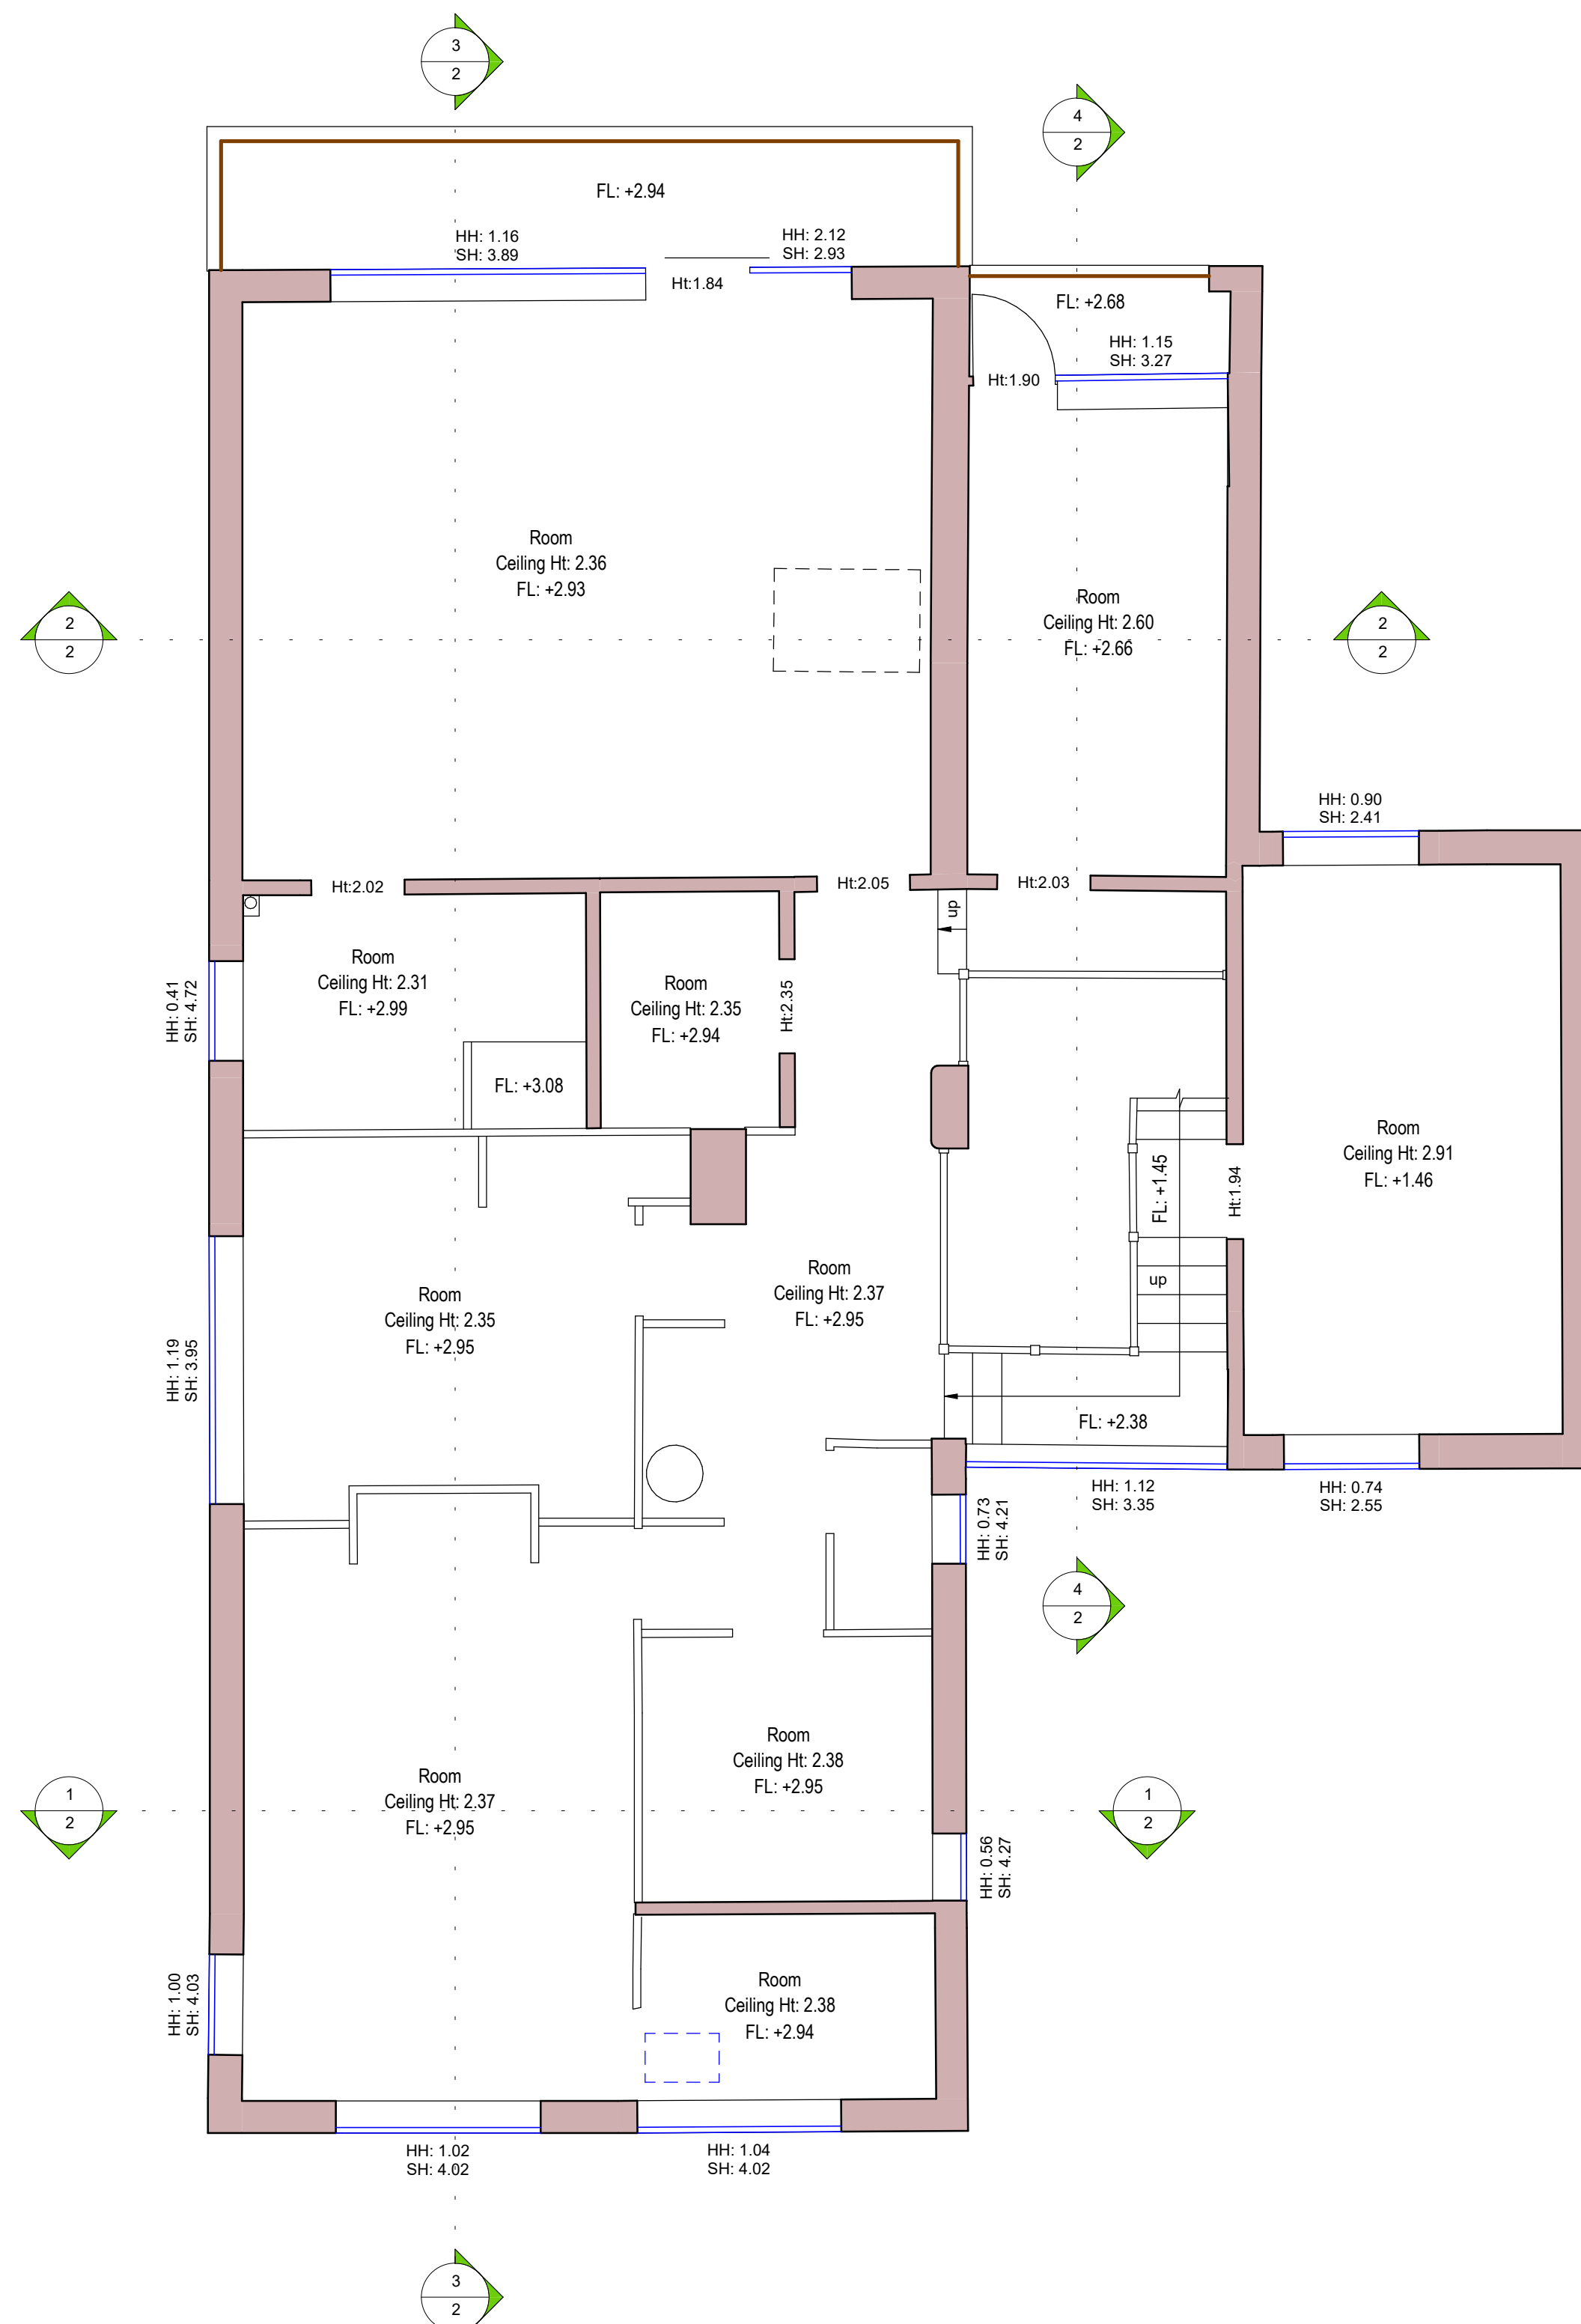


2 Existing 1st floor
1 : 50

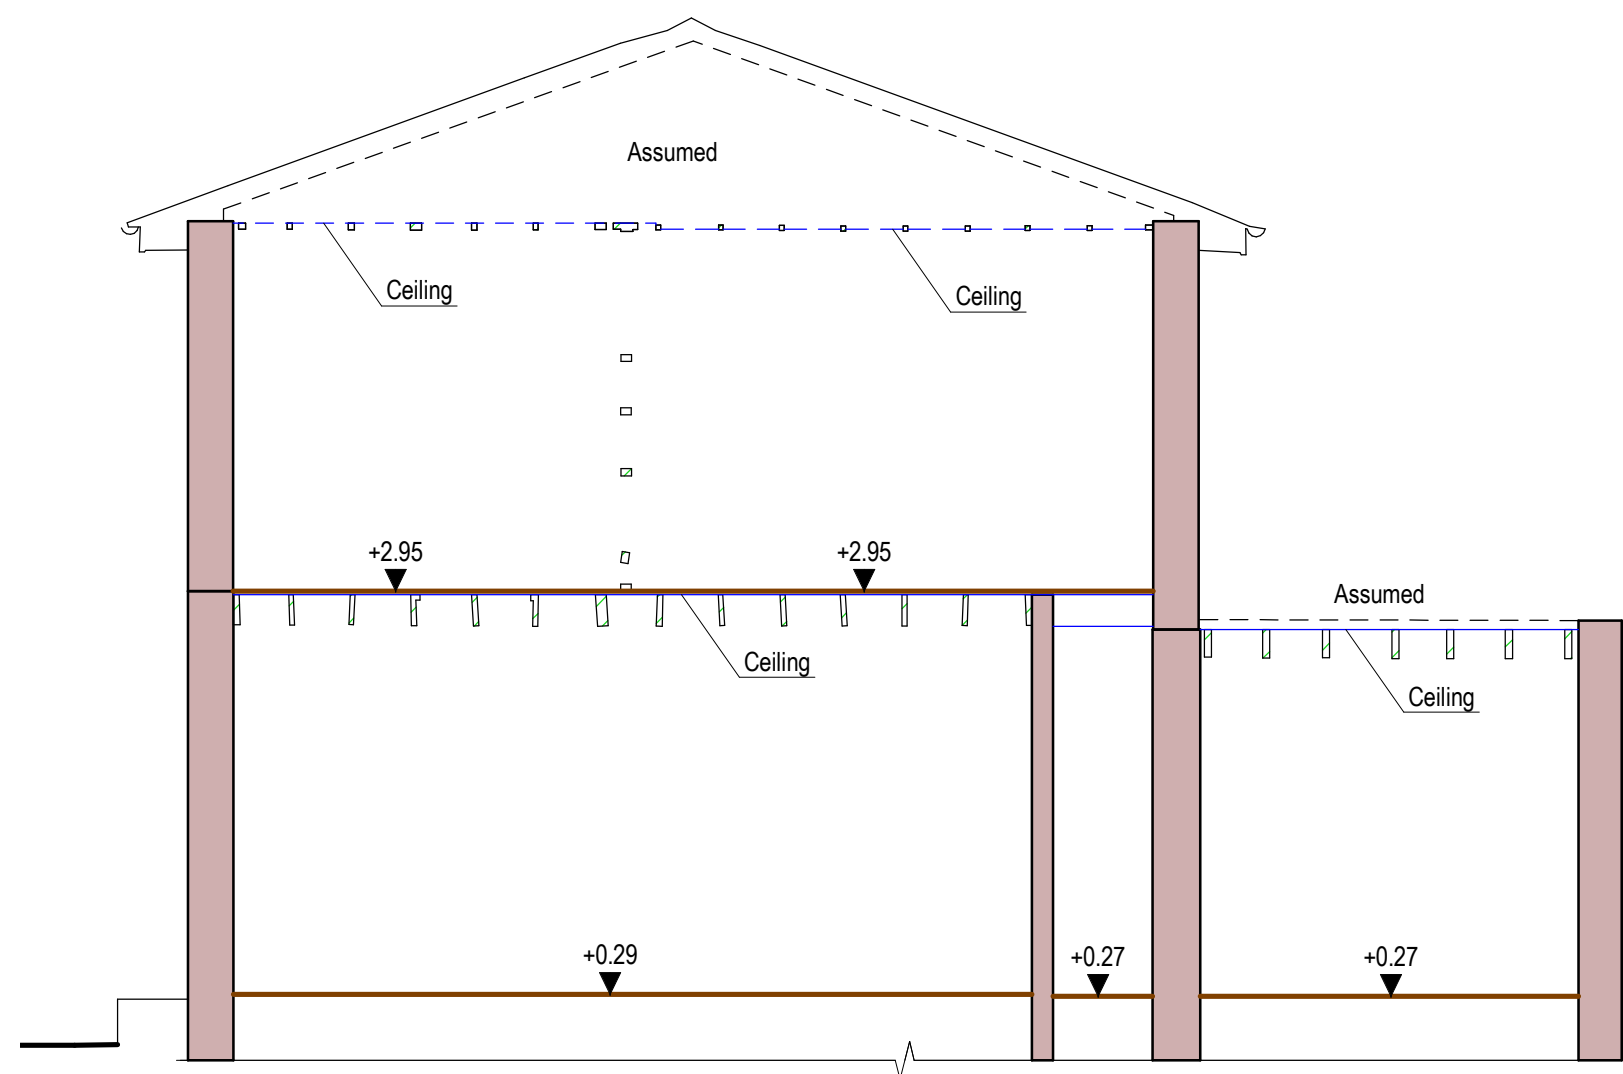


1 Existing section 1
1 : 50

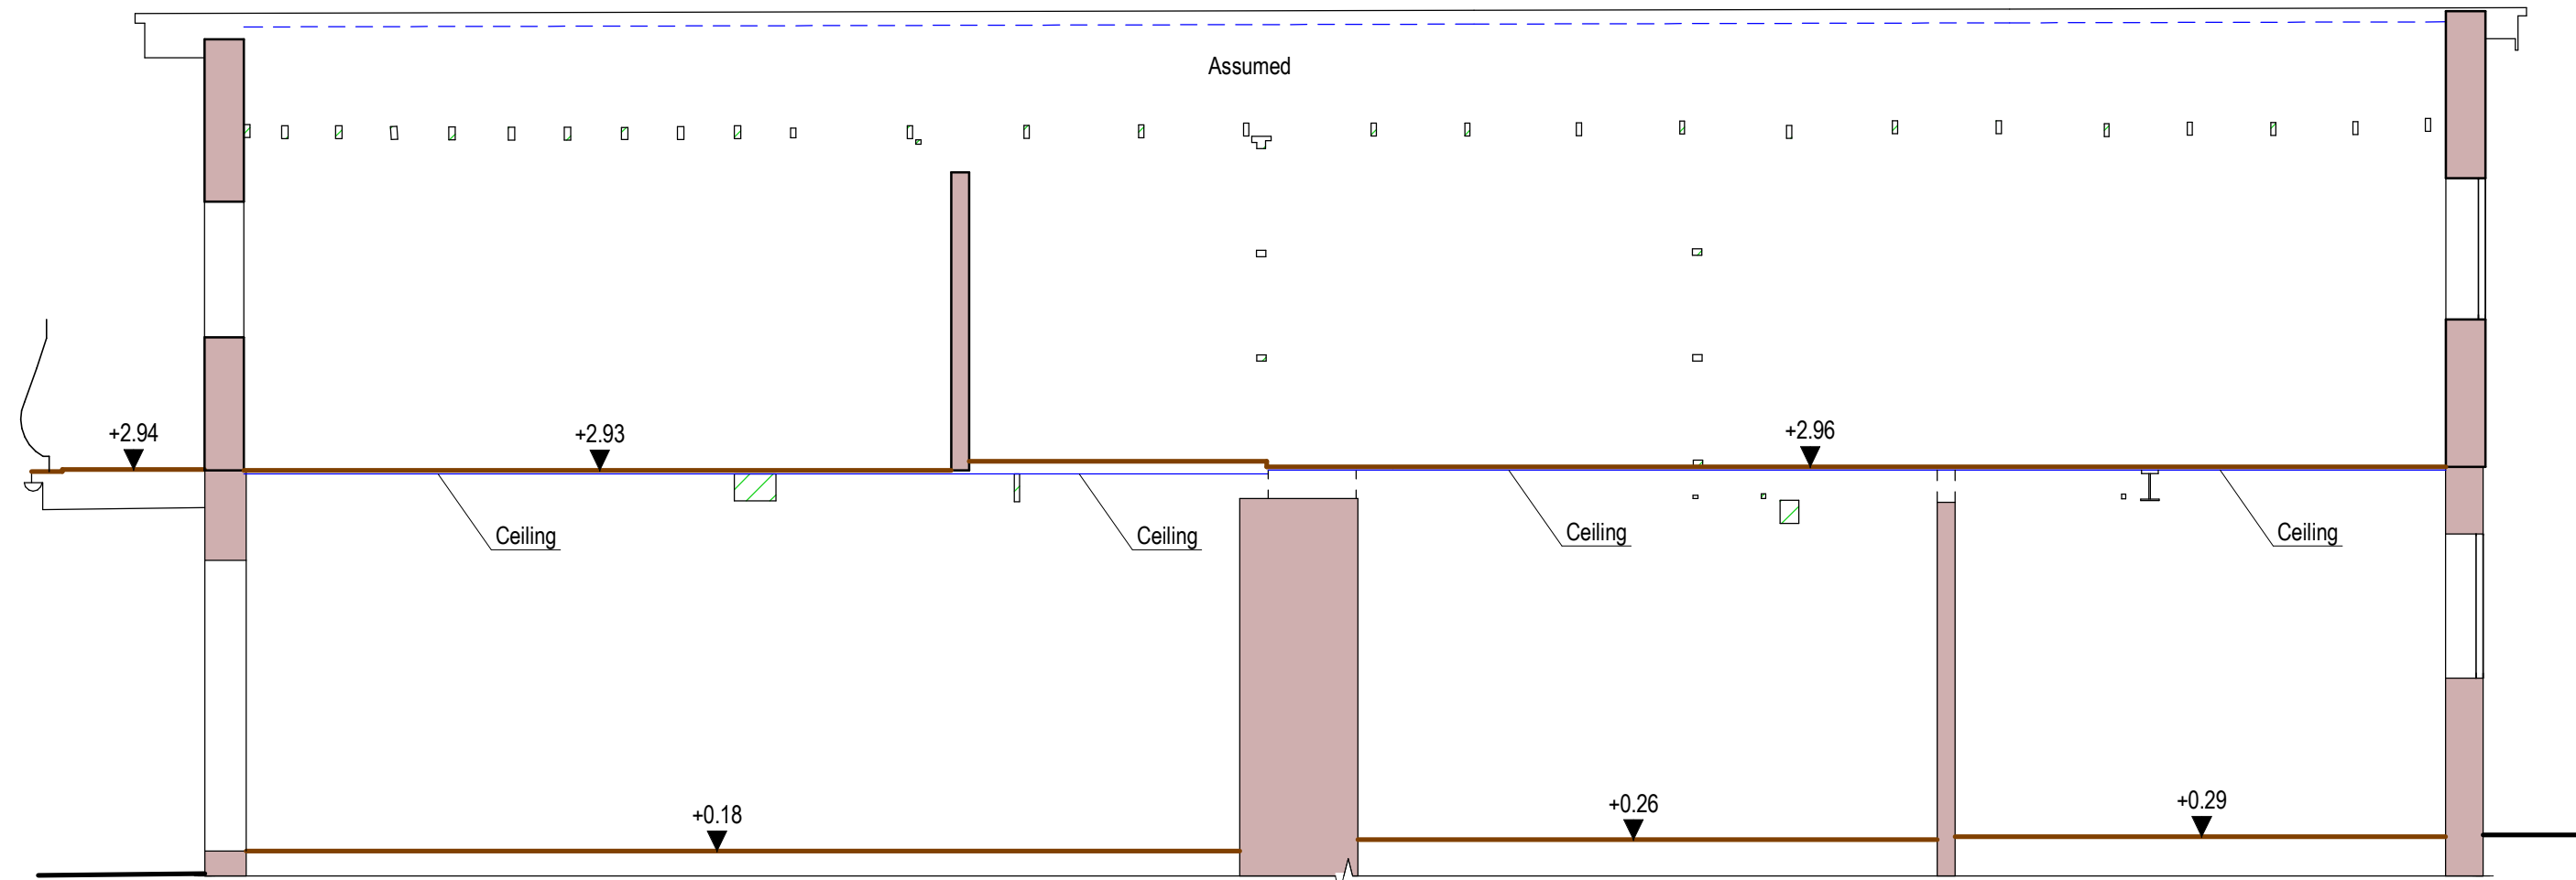





3 Existing section 3
1 : 50

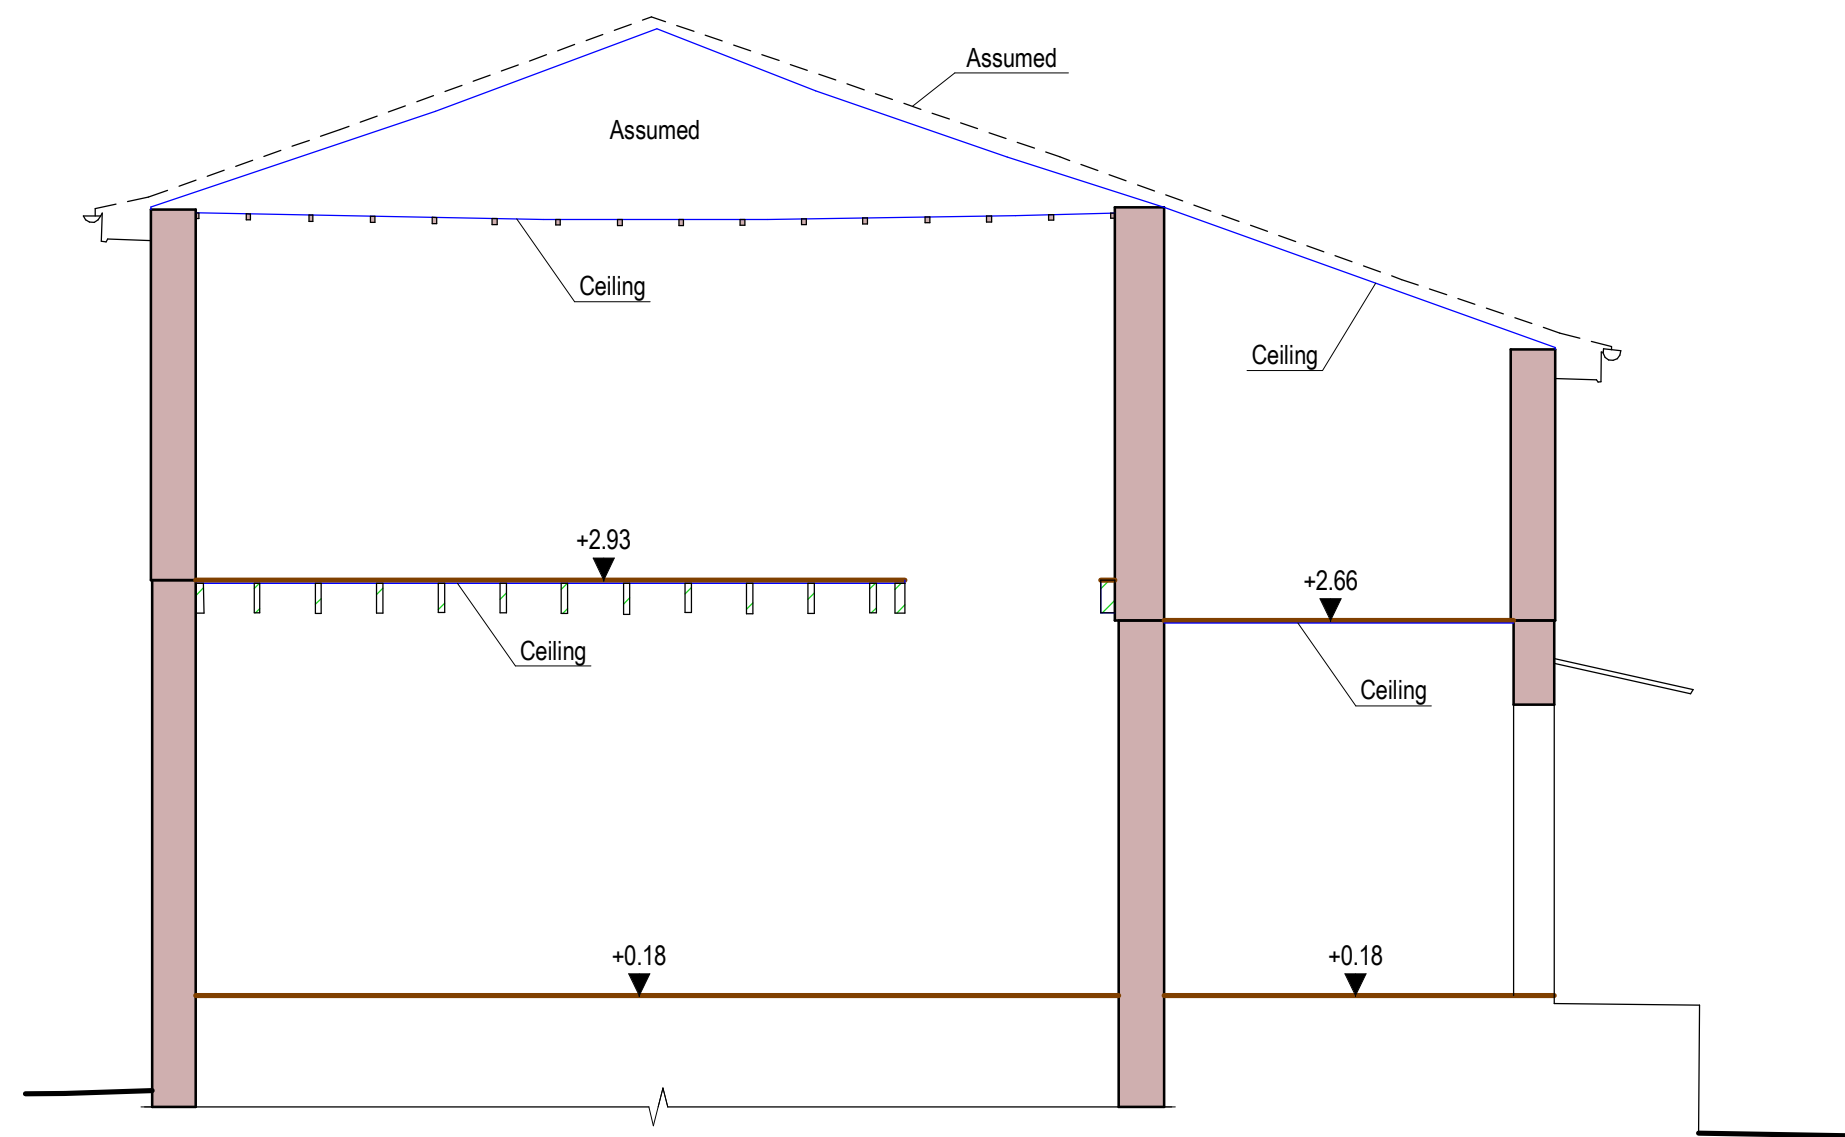

2 Existing section 2
1 : 50

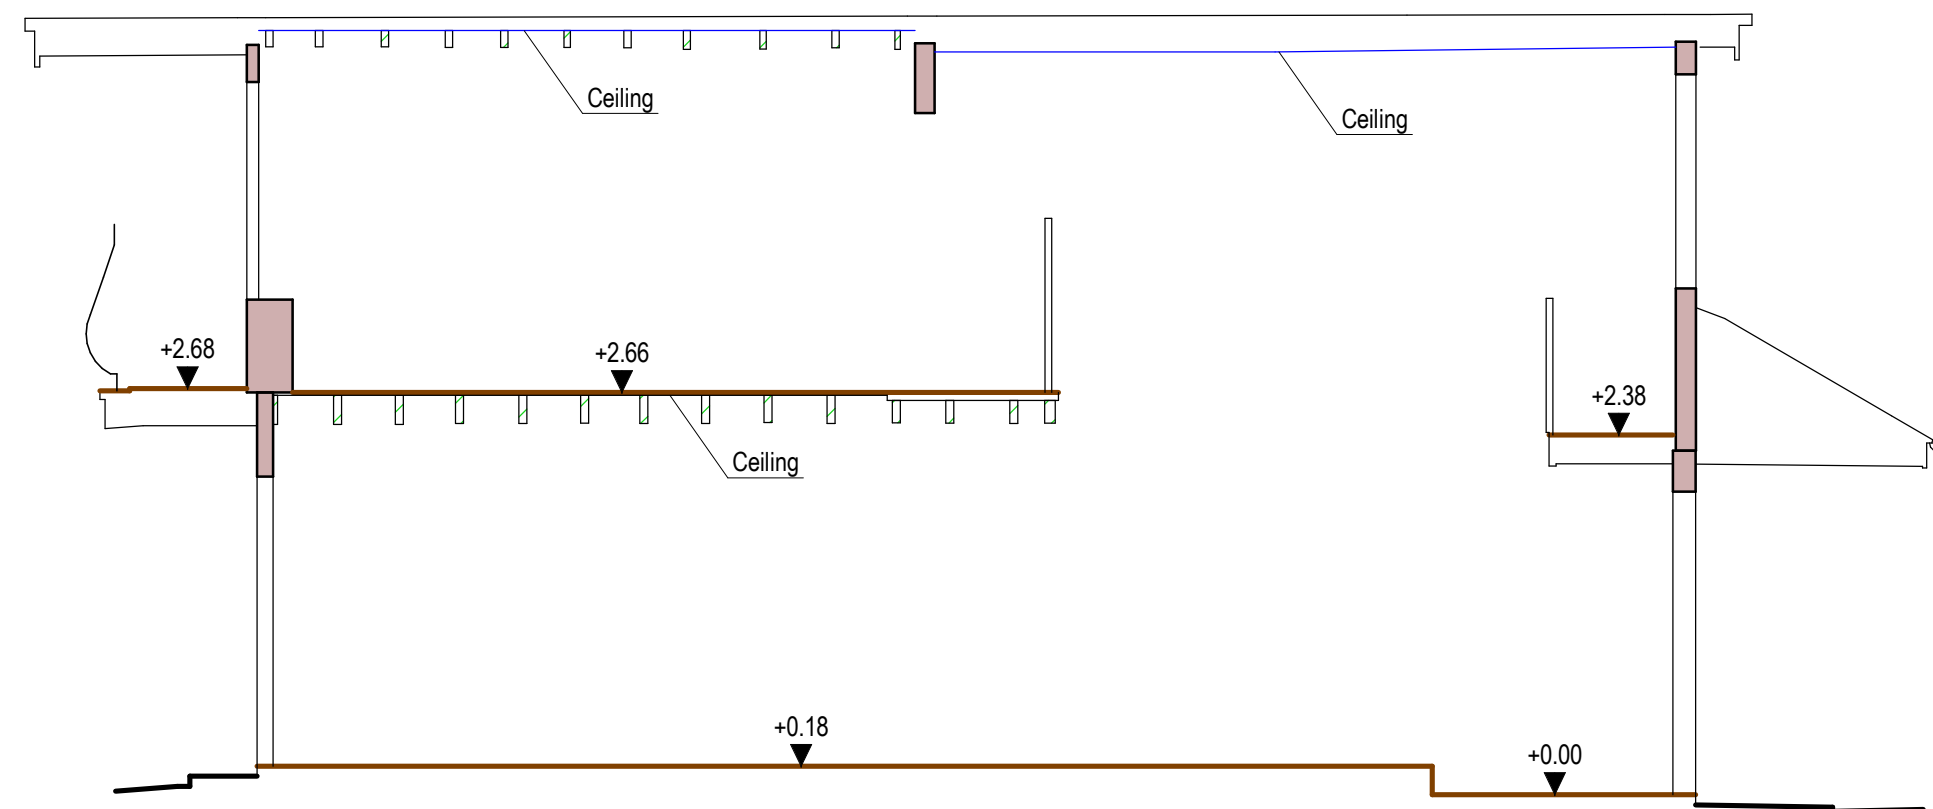

4 Existing section 4
1 : 50

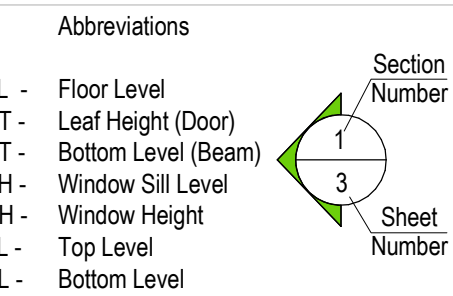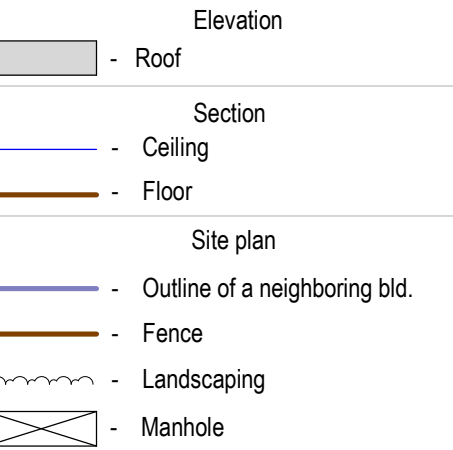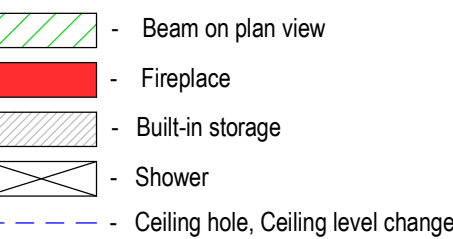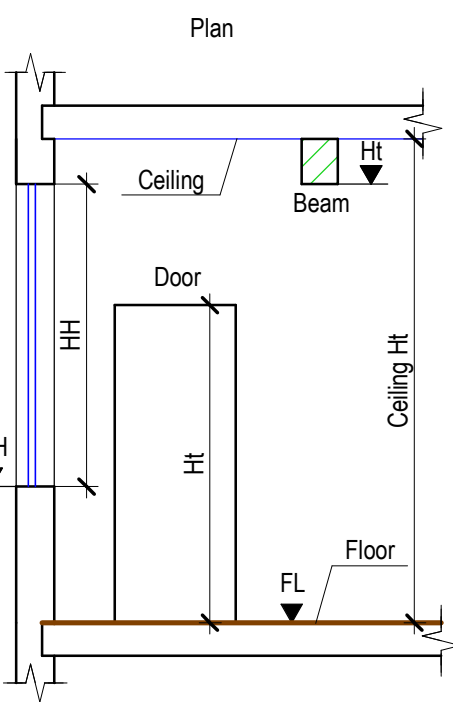

Notes:
- All information contained in this drawing should be checked and verified prior to any fabrication or construction.
- Any discrepancies between this drawing and any other information should be reported to Measured Survey Pro within 60 days after the native CAD DWG drawings are released.

Project number: MS - 152020 - 13168

Project address: The Warren, Caversham, Reading, RG4 7TQ

Description: Existing sections


Drawn: SK Checked: CP



Scale: 1:50 Format: A1 Sheet No: 2




1 Existing front elevation
1 : 50

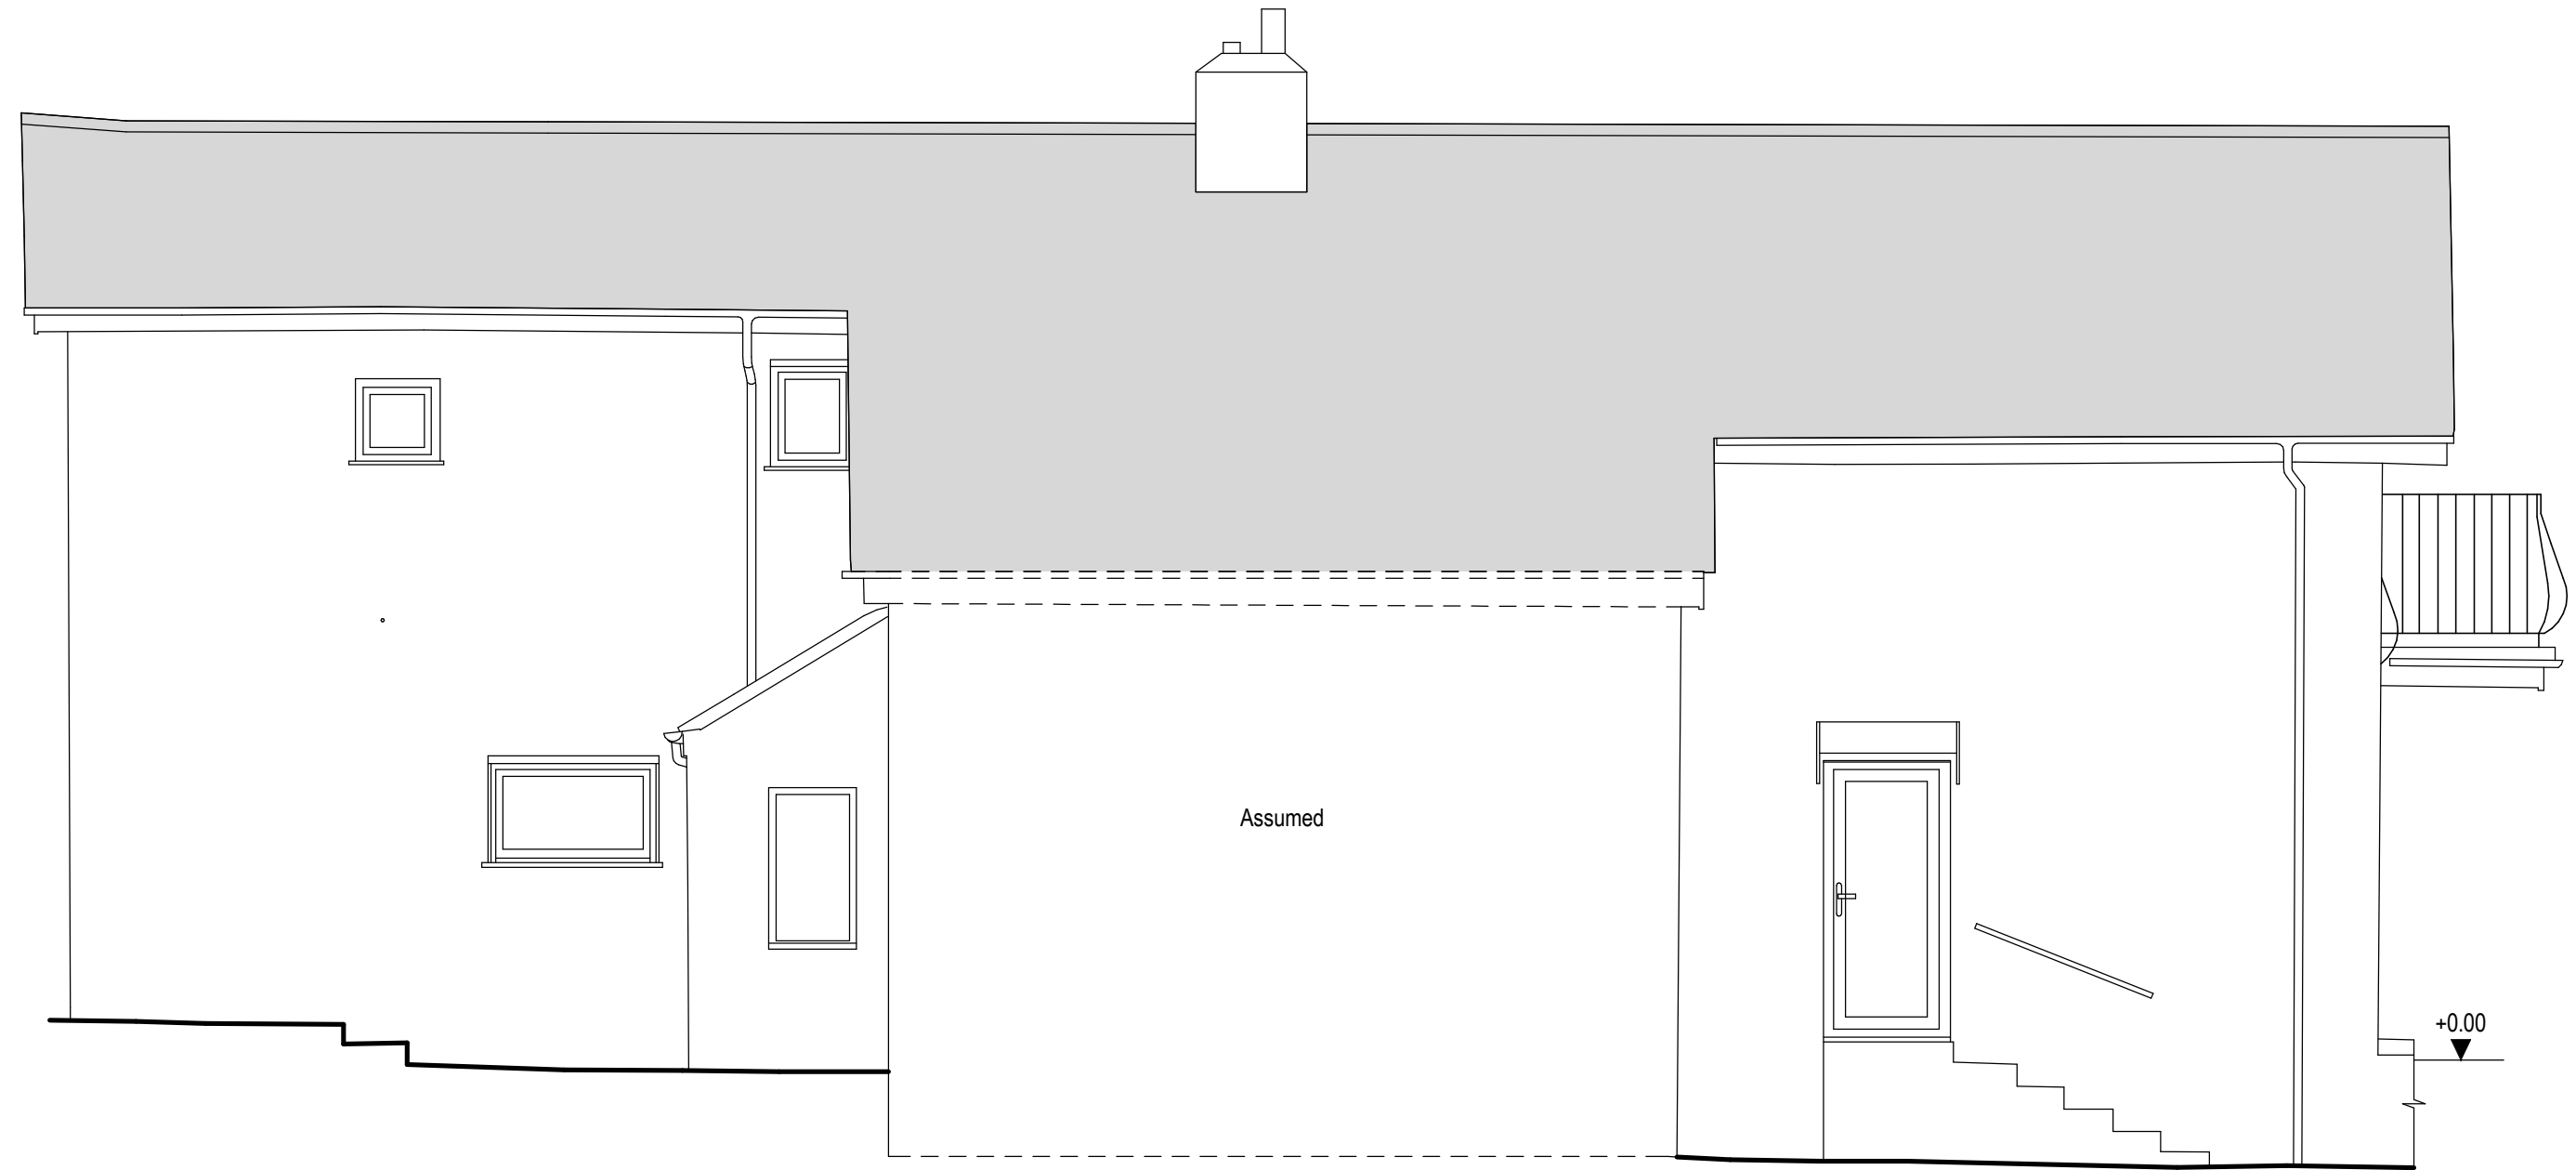

3 Existing side elevation 1
1 : 50



2 Existing rear elevation
1 : 50

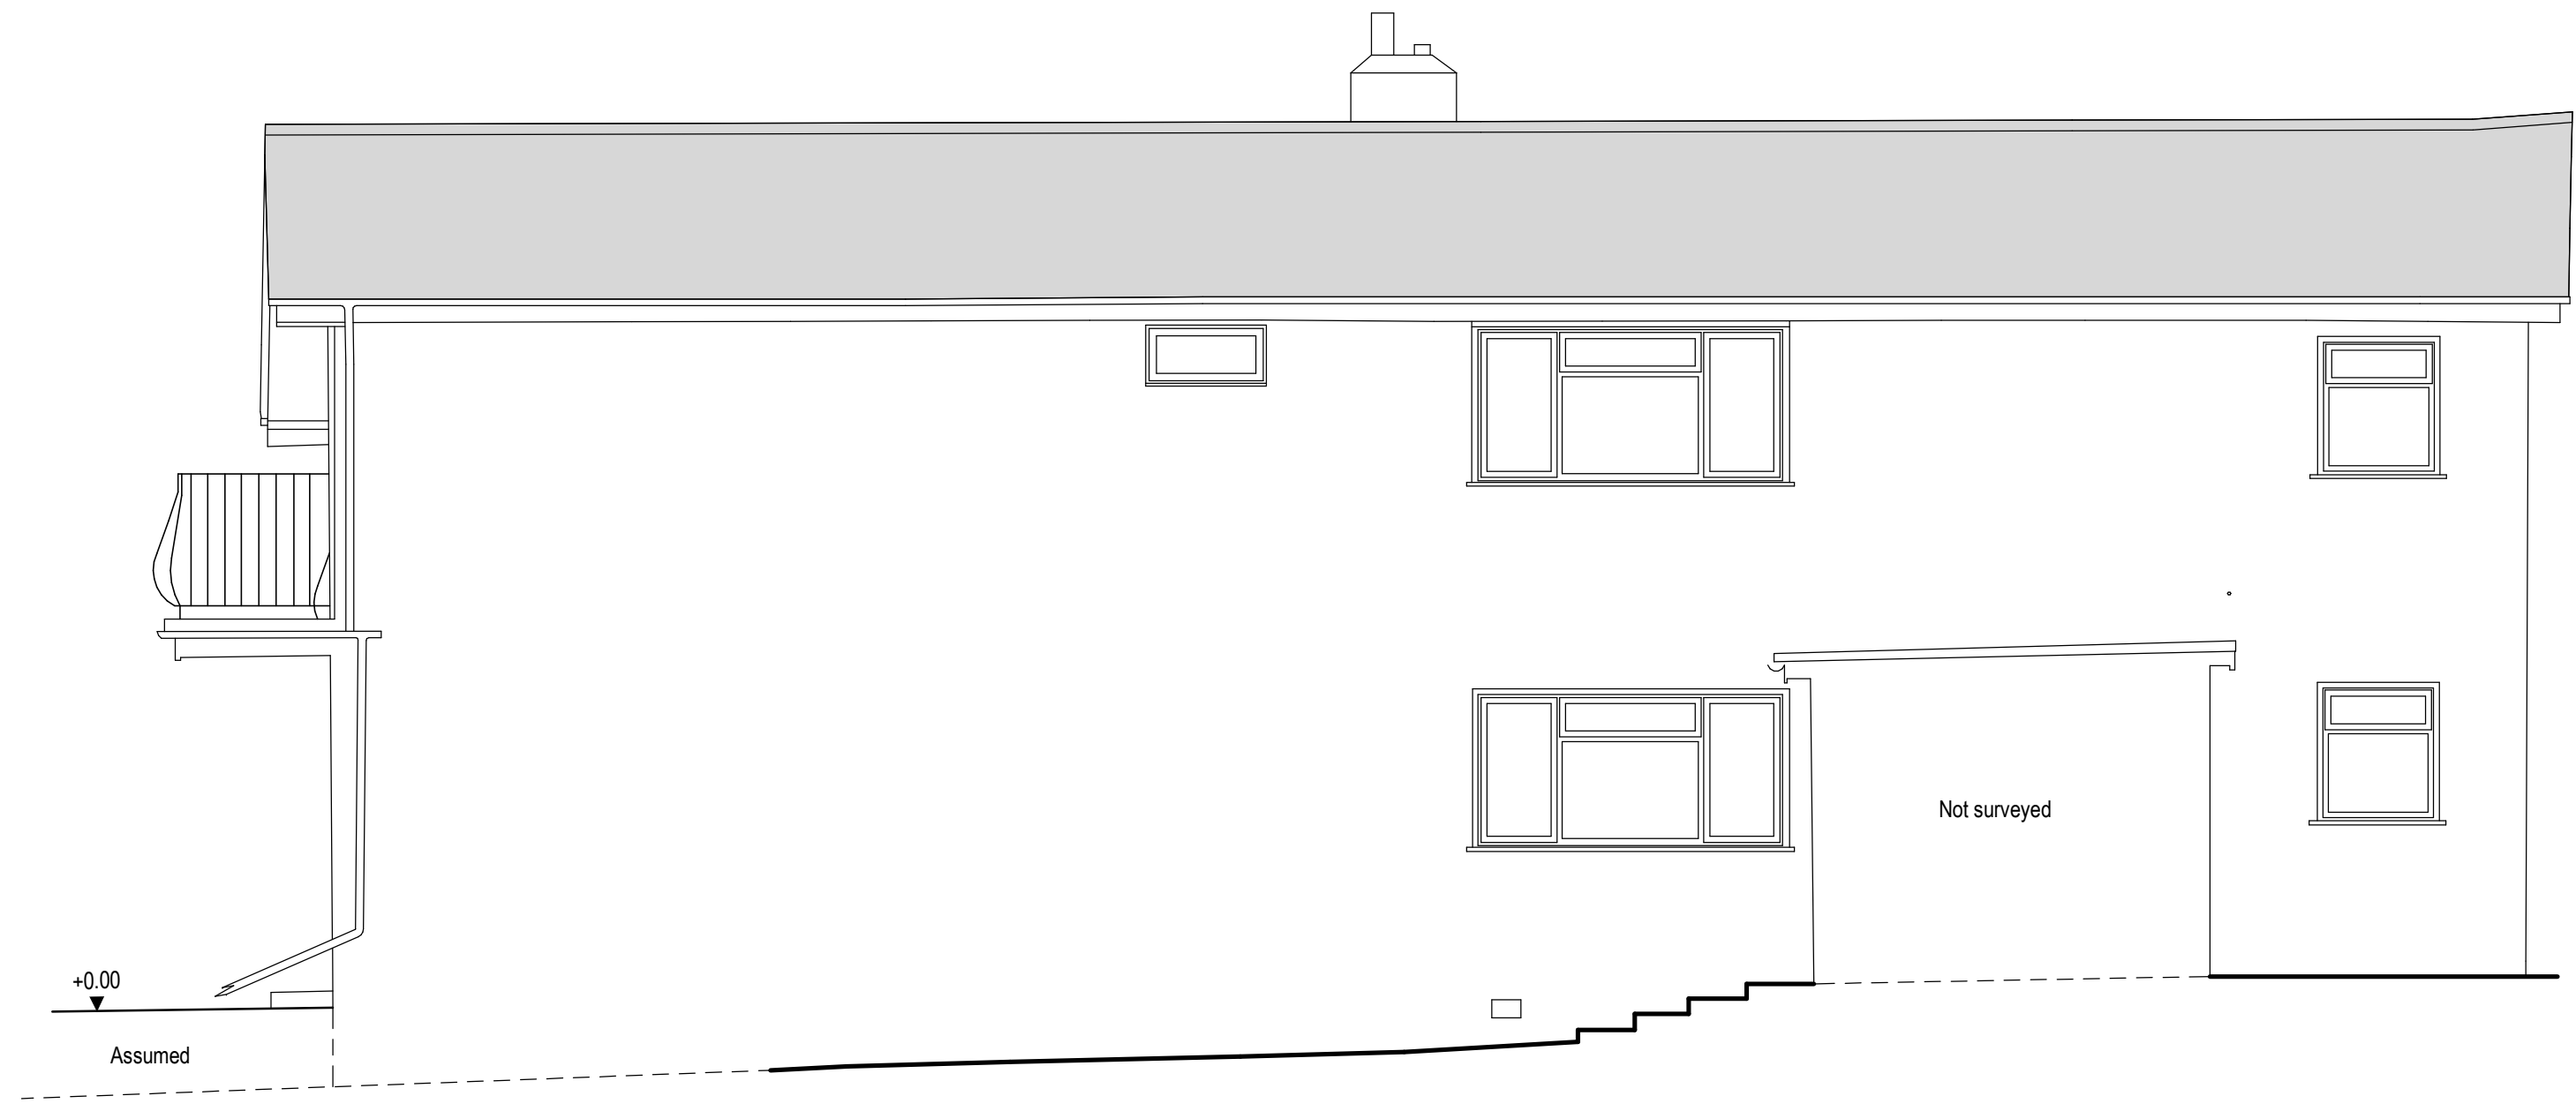

4 Existing side elevation 2
1 : 50

Reference symbol

Plan

Window
SH
HH
Door
HT
Ceiling
Beam
Ceiling Ht
Floor
FL

Elevation

Roof
Section
Ceiling
Floor

Site plan

Outline of a neighboring bld.
Fence
Landscaping
Manhole

Abbreviations

FL - Floor Level
HT - Leaf Height (Door)
HT - Bottom Level (Beam)
SH - Window Sill Level
HH - Window Height
TL - Top Level
BL - Bottom Level


Section Number
1
3
Sheet Number

Notes

- All information contained in this drawing should be checked and verified prior to any fabrication or construction.
- Any discrepancies between this drawing and any other information should be reported to Measured Survey Pro within 60 days after the native CAD DWG drawings are released.
- Some areas of the roof are based on assumption due to visibility restrictions

Reference symbol

Plan

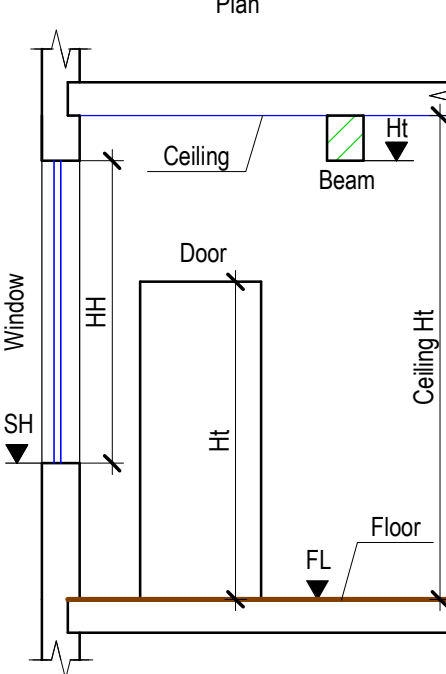

Legend

- Beam on plan view

- Fireplace

- Built-in storage

- Shower

- Ceiling hole, Ceiling level change

- Roof

- Ceiling

- Floor

- Outline of a neighboring bld.

- Fence

- Landscaping

- Manhole

Abbreviations

FL - Floor Level

HT - Leaf Height (Door)

HT - Bottom Level (Beam)

SH - Window Sill Level

HH - Window Height

TL - Top Level

BL - Bottom Level

Section Number

1

3

Sheet Number

1 Existing annex front elevation
1 : 50

3 Existing annex side elevation 1
1 : 50

2 Existing annex rear elevation
1 : 50

4 Existing annex side elevation 2
1 : 50

5 Existing annex 2nd floor
1 : 50

Notes

- All information contained in this drawing should be checked and verified prior to any fabrication or construction.

- Any discrepancies between this drawing and any other information should be reported to Measured Survey Pro within 60 days after the native CAD DWG drawings are released.

- Some areas of the roof are based on assumption due to visibility restrictions

Project number

MS - 152020 - 13168

Project address

The Warren,Caversham,Reading,RG4 7TQ

Description

Existing annex elevations & 2nd floor

Drawn

SK

Checked

CP

Scale bar



Scale

1:50

Format

A1

Sheet No

4

