



Notes
This document is © Falconer Chester Hall Limited.
All drawing measurements shall not be obtained by scaling. Any discrepancies on this document to be immediately reported to the Architect. Verify all dimensions and levels prior to construction. This Document shall be read in conjunction with related documents, specifications and associated models.

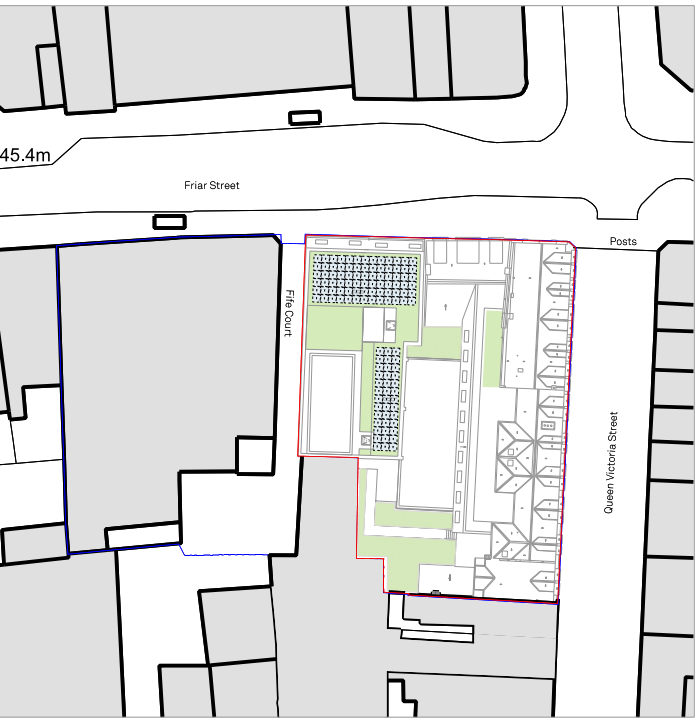


KEY PLAN



01. Internal Courtyard Shopfront
Elevation @ 1:20

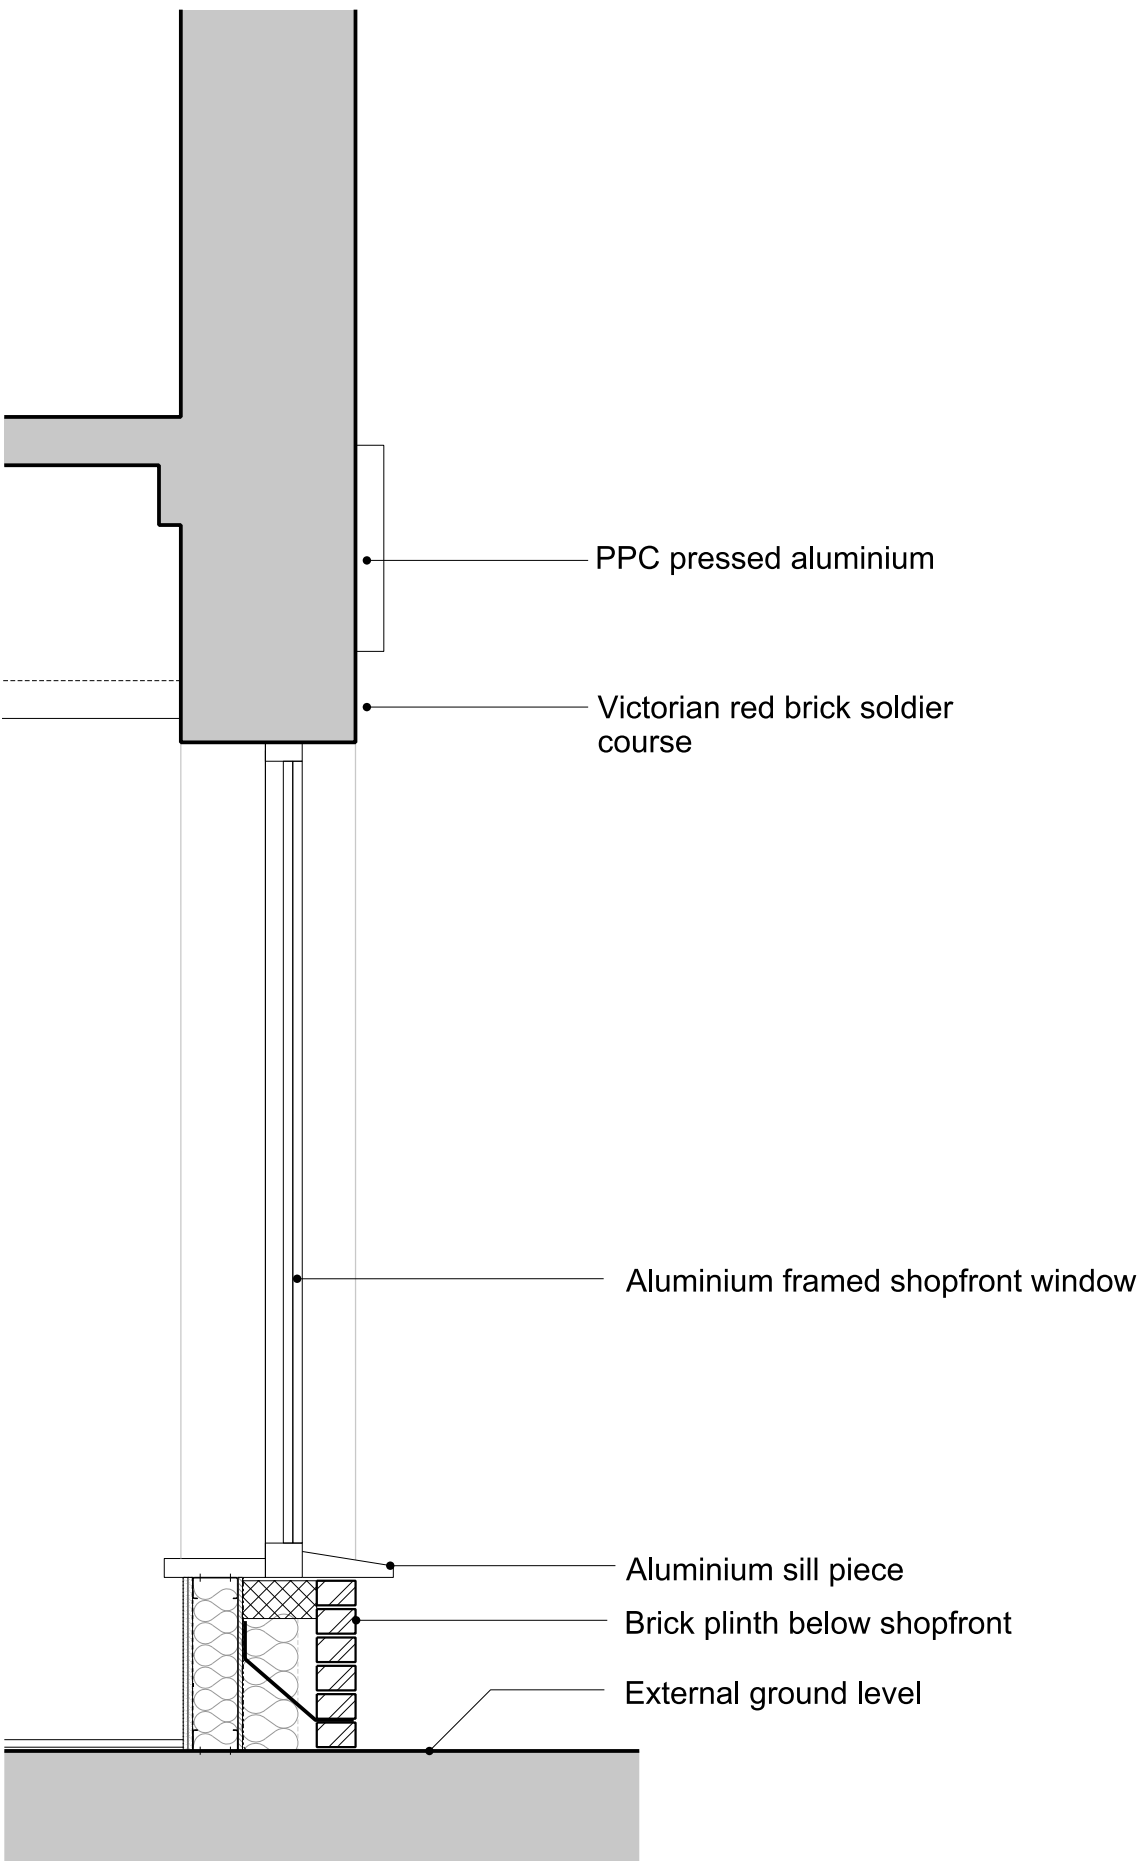

02. Internal Courtyard Shopfront
Section @ 1:20

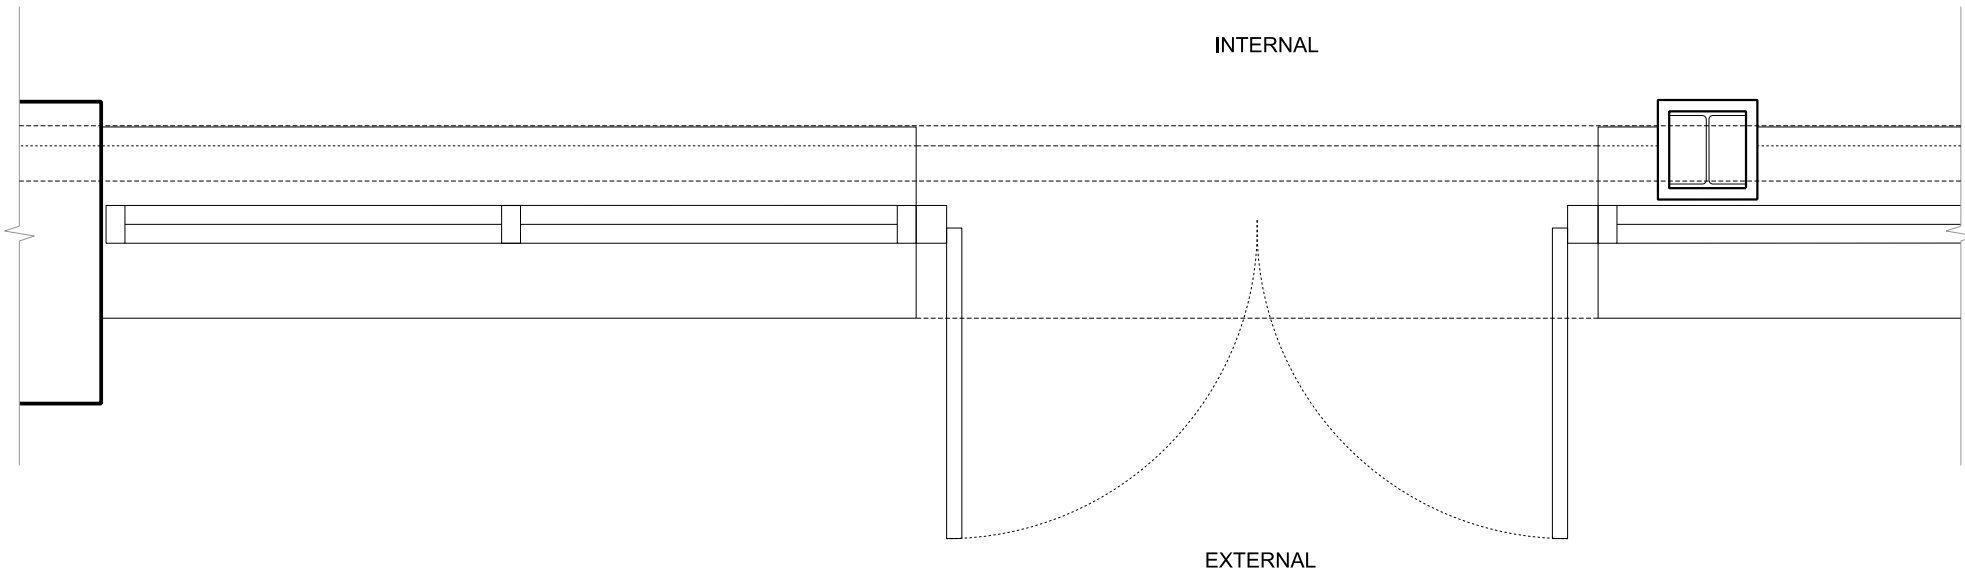

03. Internal Courtyard Shopfront
Ground Floor Plan @ 1:20

P01 23.09.24 CG PR First Issue
Rev: | Date: | By: | Chk By: | Rev Note:

**FALCONER
CHESTER
HALL**
London | Liverpool | Manchester | www.fcharchitects.com | +44(0)151 243 5800



Project Title
145-148 Friar Street, 1-15 Queen Victoria Street
Client
Thackeray Group
Drawing Title
Shopfront Elevation- Typical internal courtyard
Drawing No.
P22018-FCH-XX-XX-DR-A-1712
Status
S2
Job No.
P22-018
Issue suitable for:
Information
Date
23.09.24
Scale
1:20 @ A1
Rev
P01
Drawn By
CG
Checked By
PR