


Existing Side Elevation

Existing Front Elevation
Scale 1:100

Existing Side Elevation

Existing Rear Elevation

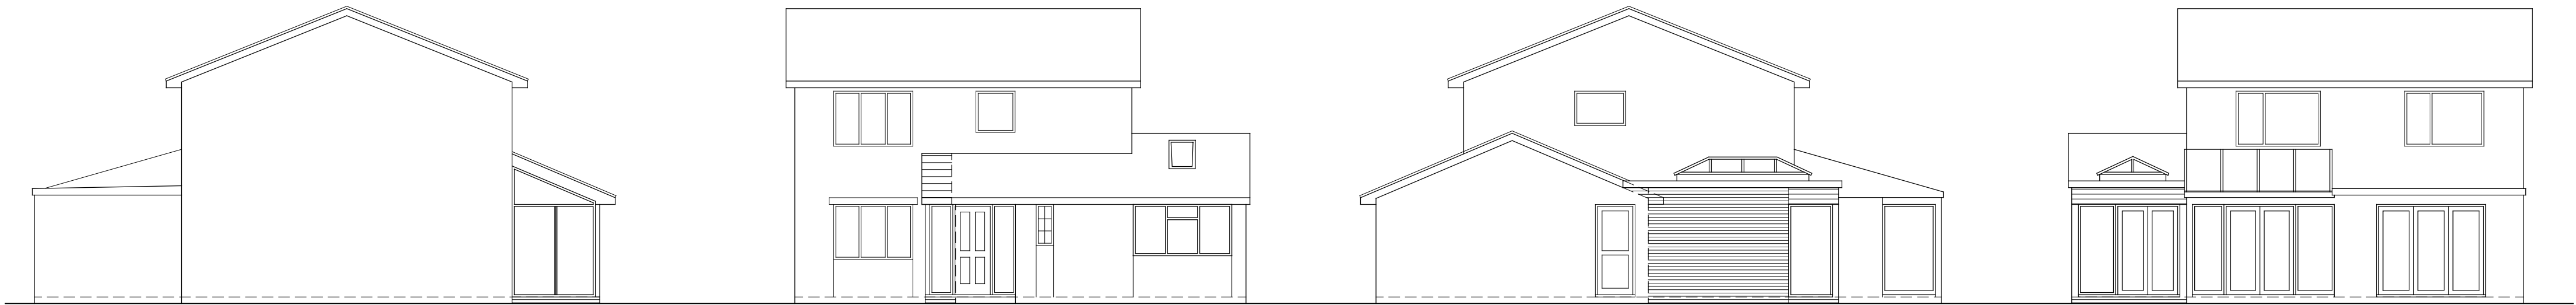


Proposed Side Elevation


Proposed Front Elevation
Scale 1:100

Proposed Side Elevation

Proposed Rear Elevation

 


MATERIALS
Walls : Facing brickwork to match existing
Roof : Concrete roof tiles to front porch
Grey flat roof system to rear extension
Windows : colour and type to match existing

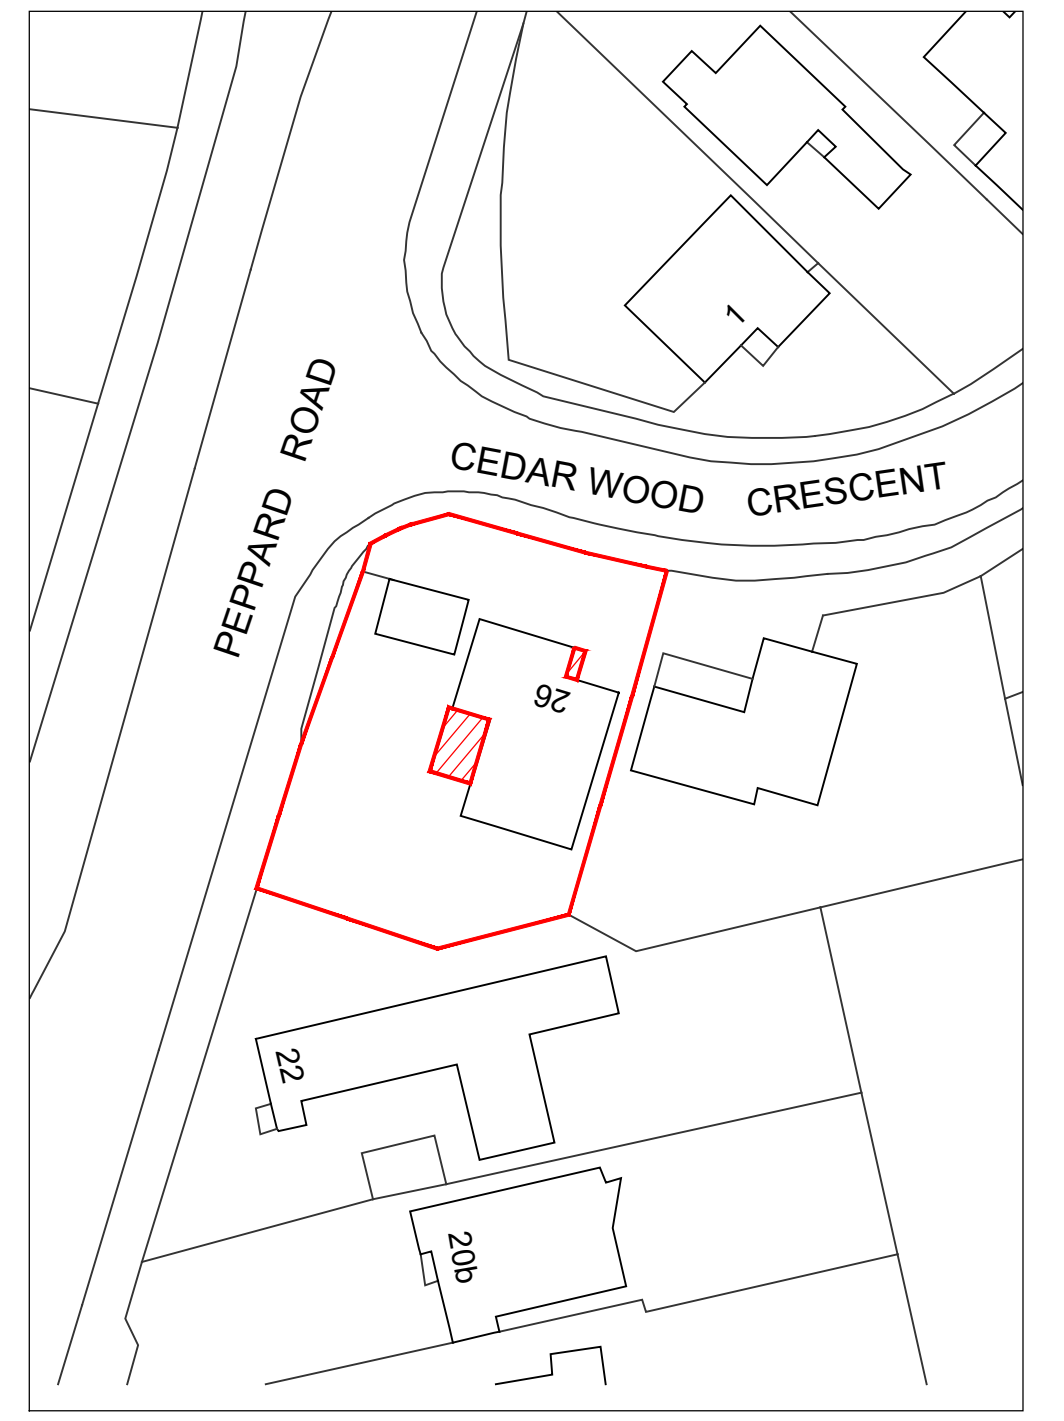


Ordnance Survey, (c) Crown Copyright 2024. All rights reserved. Licence number 100022432



Block Plan
scale 1:500

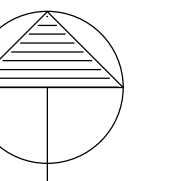

NORTH

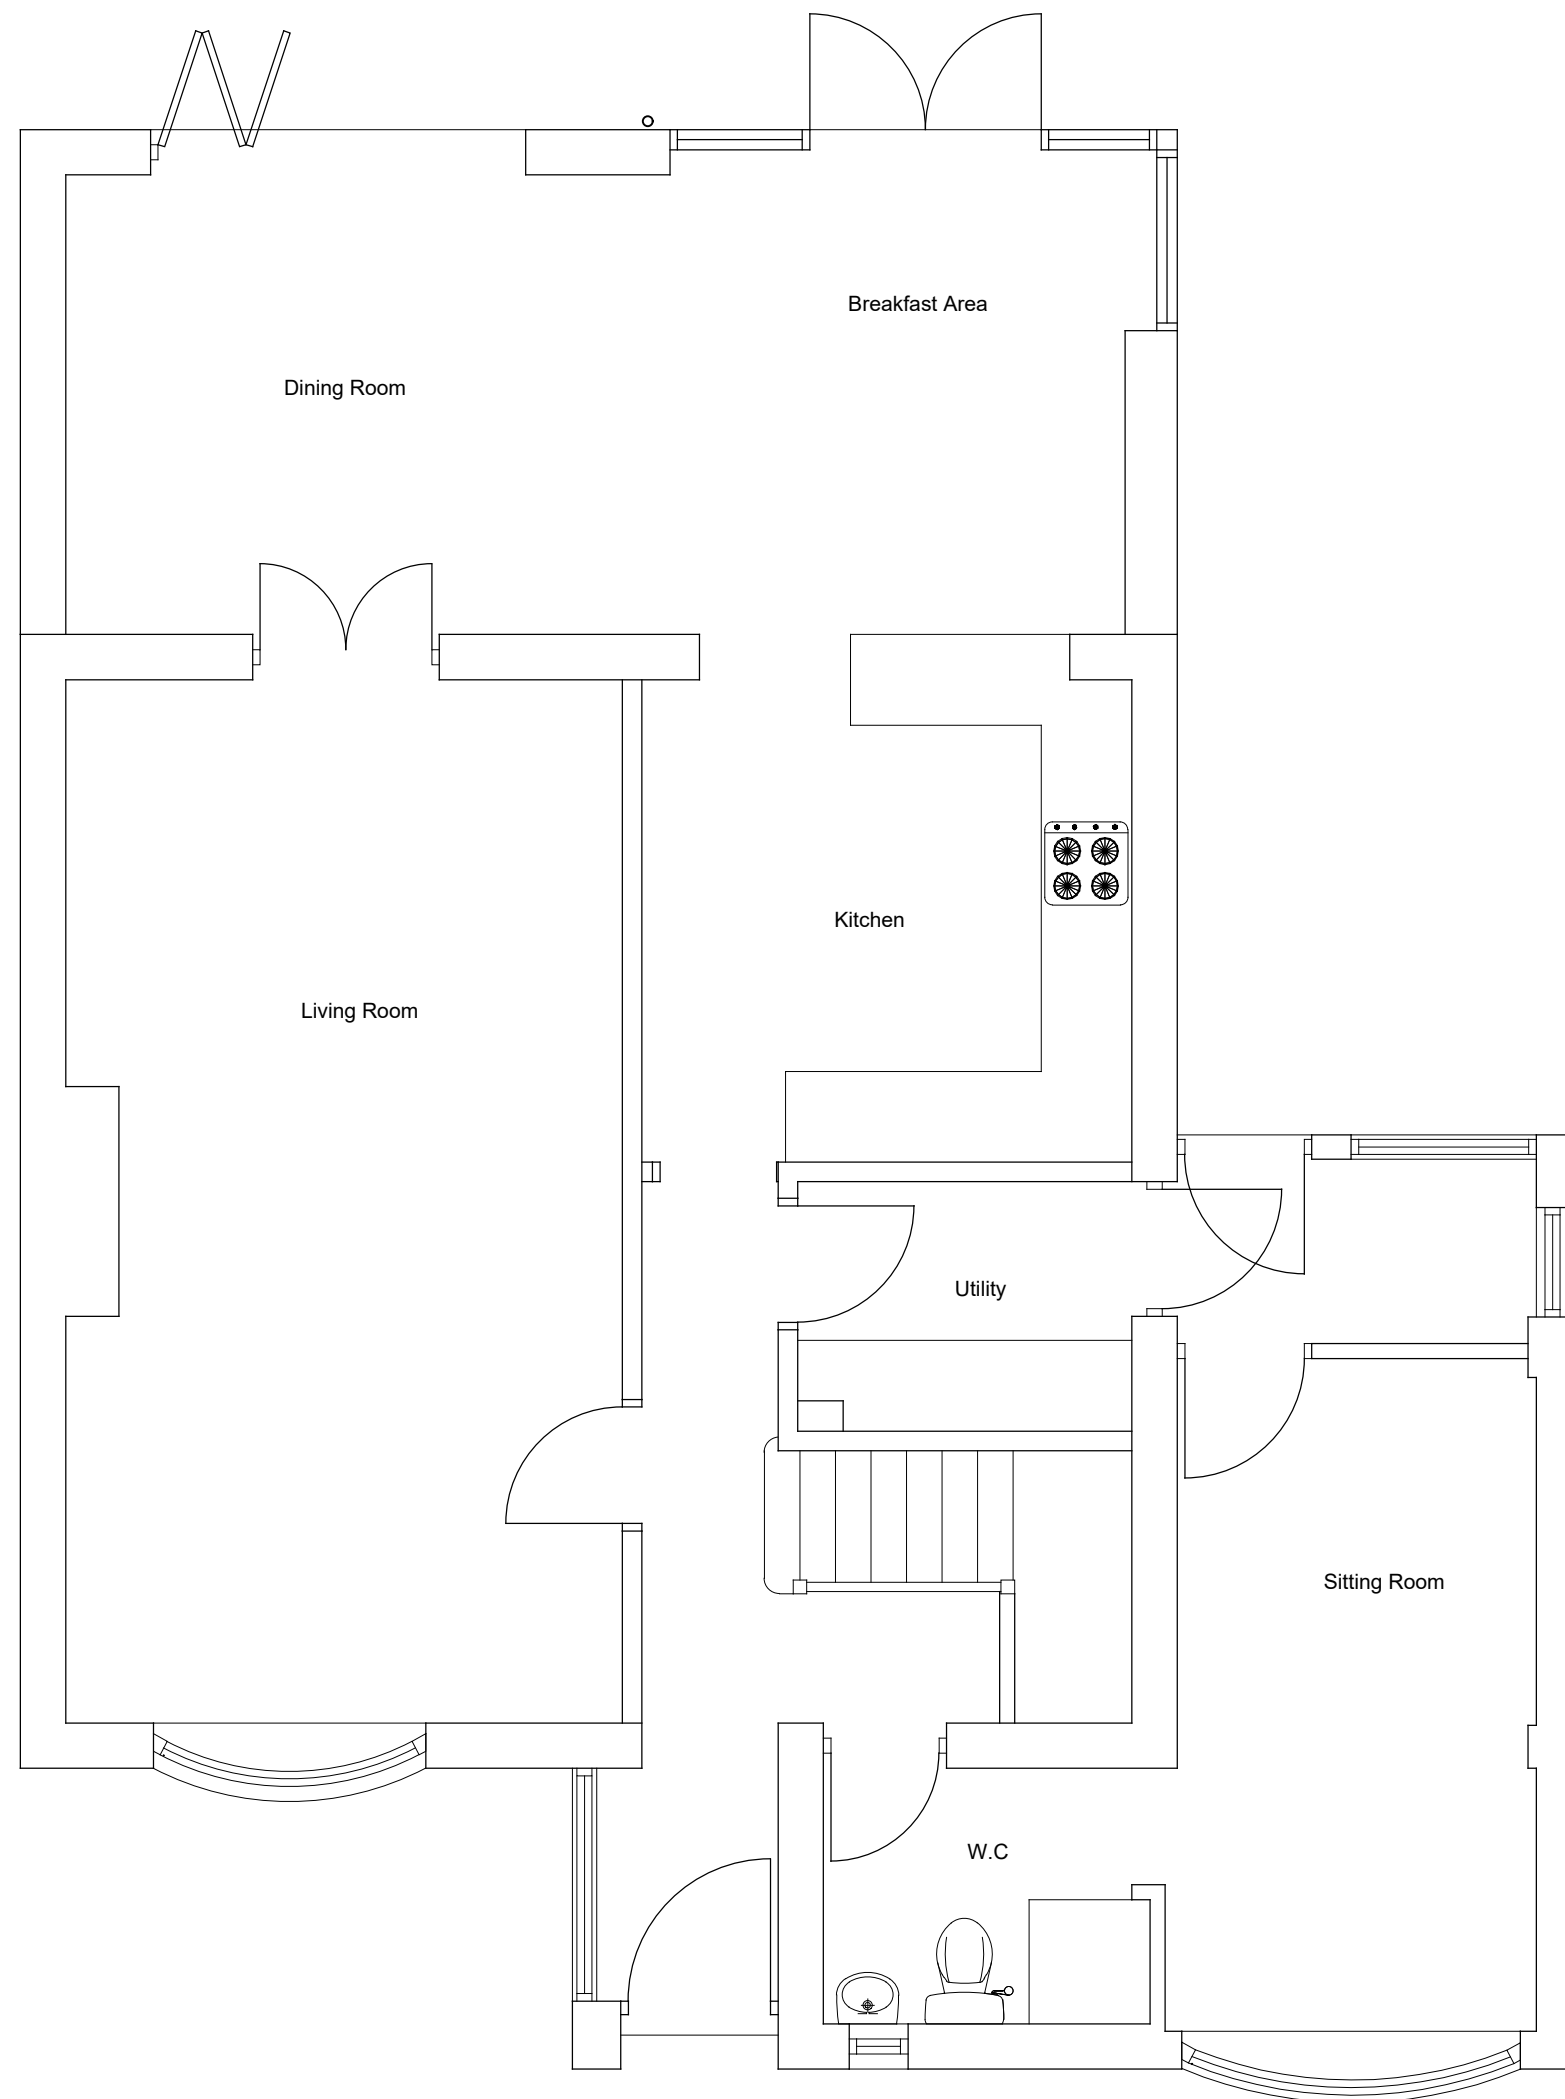


Existing Ground Floor Plan
Scale 1:50

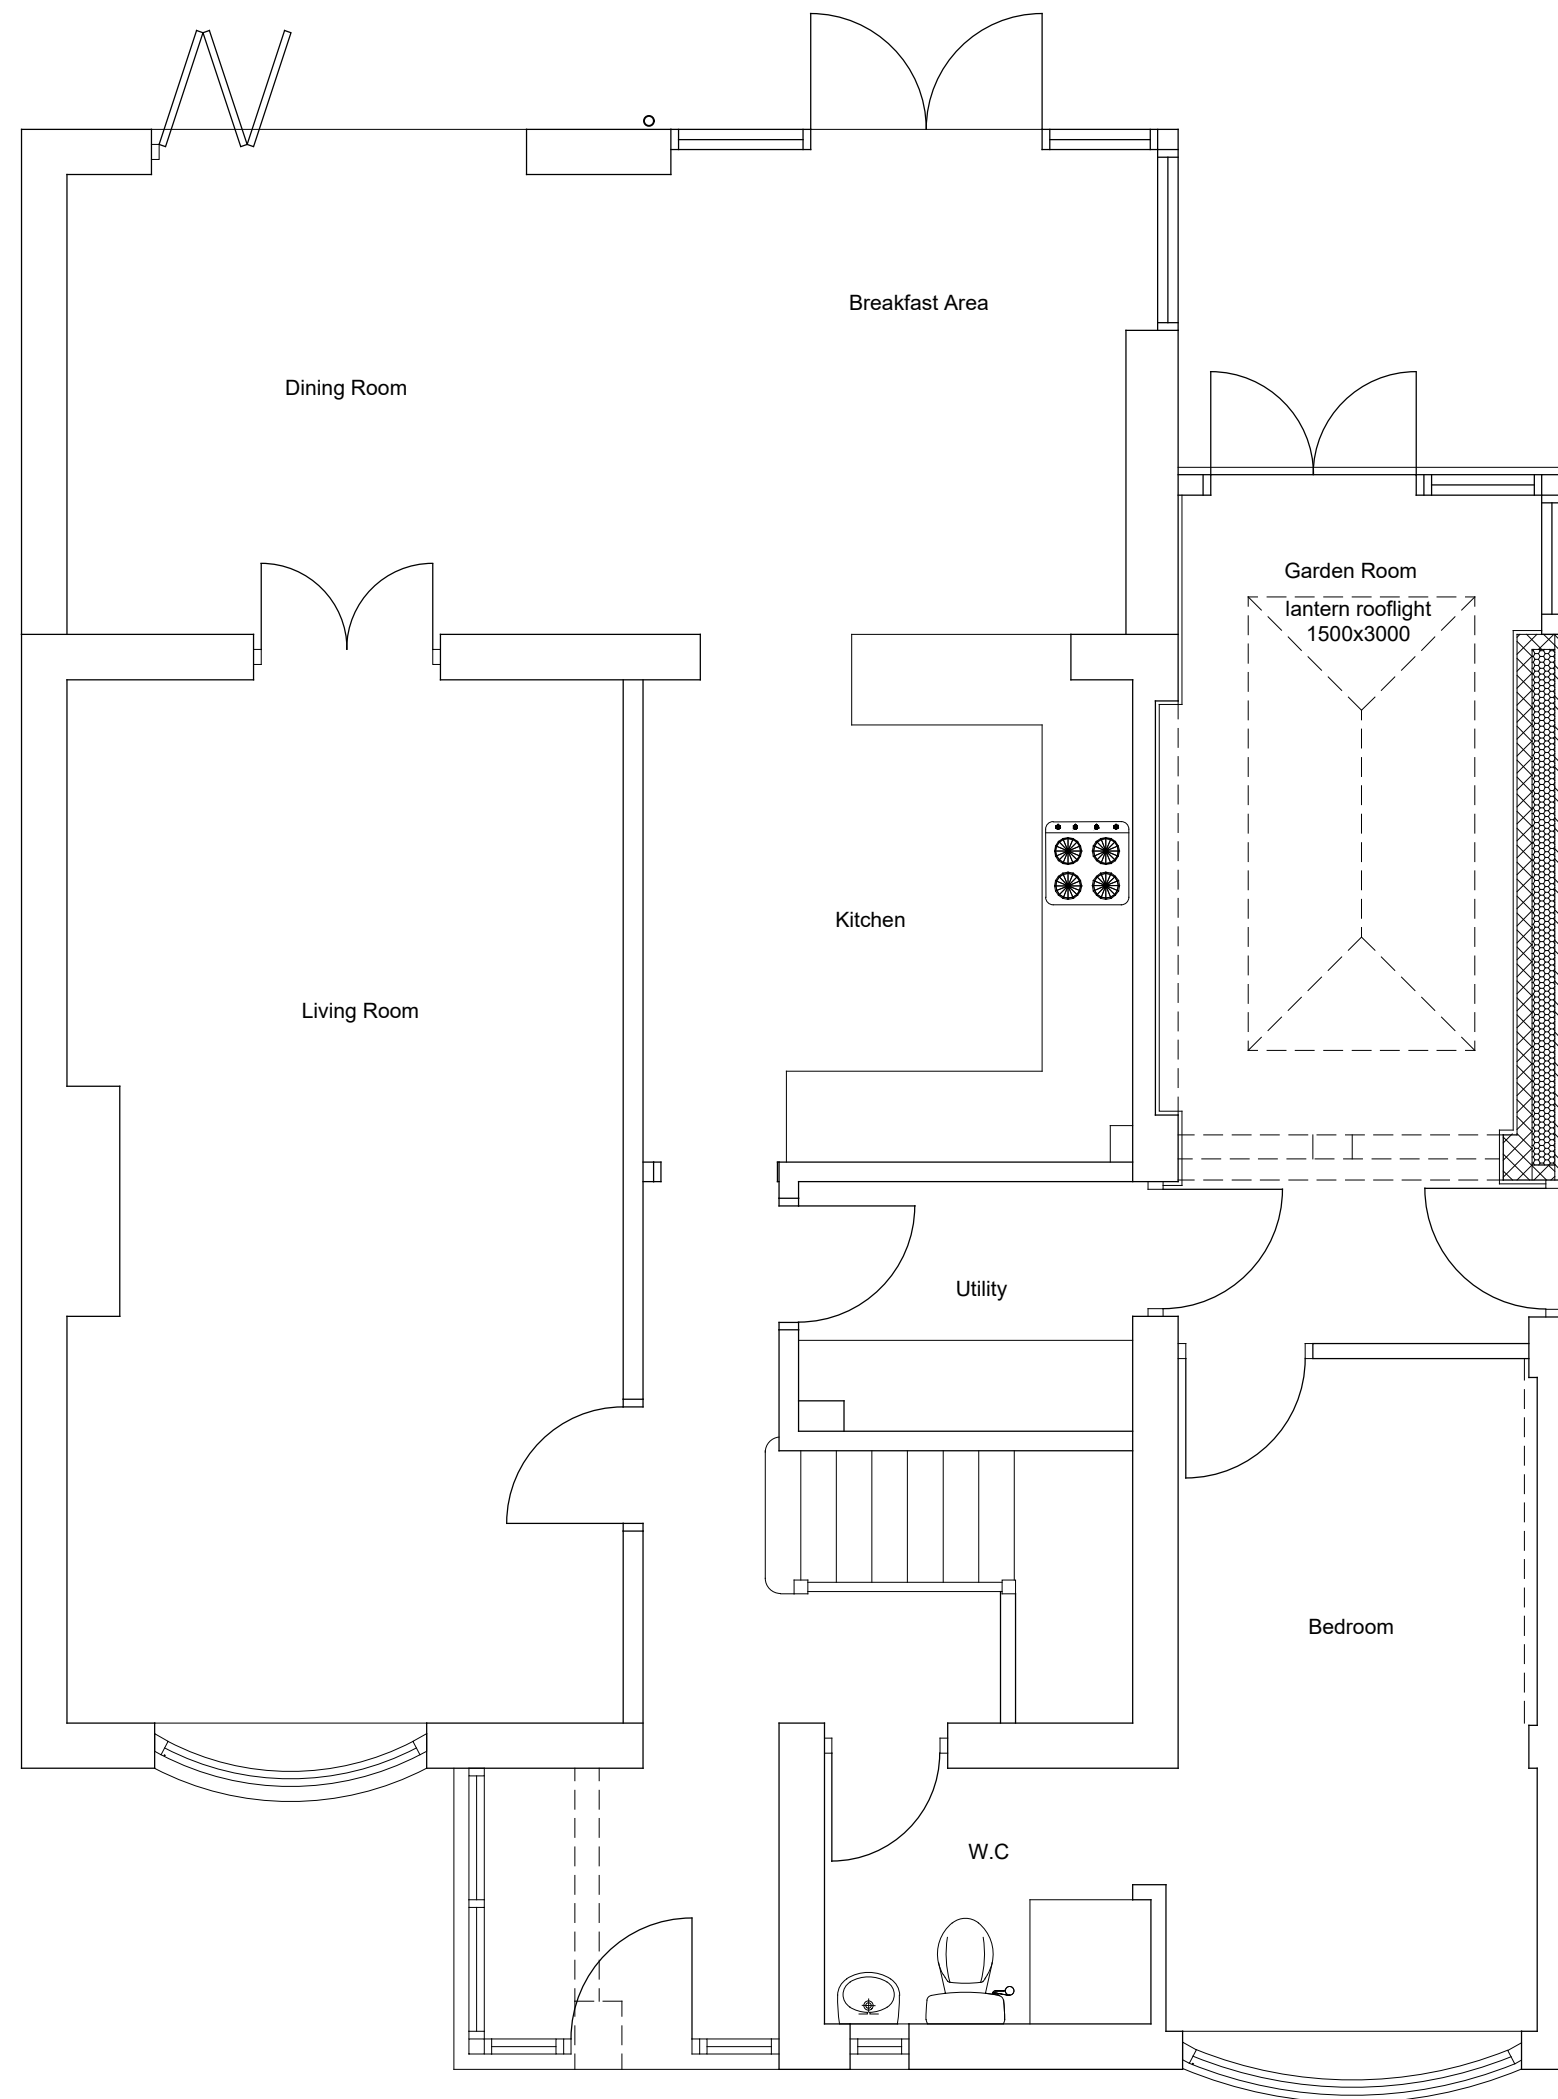 



Proposed Ground Floor Plan
Scale 1:50




Existing Site Plan
scale 1:1250

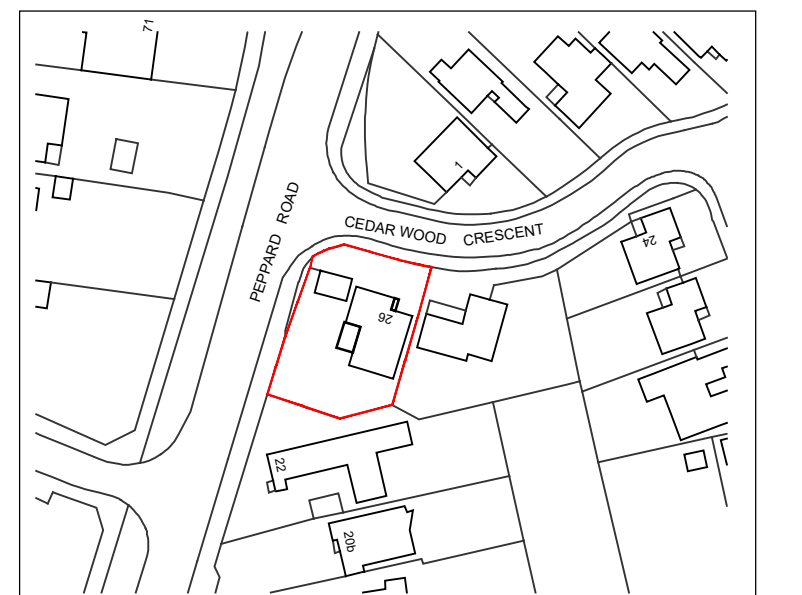

Location Plan
scale 1:1250

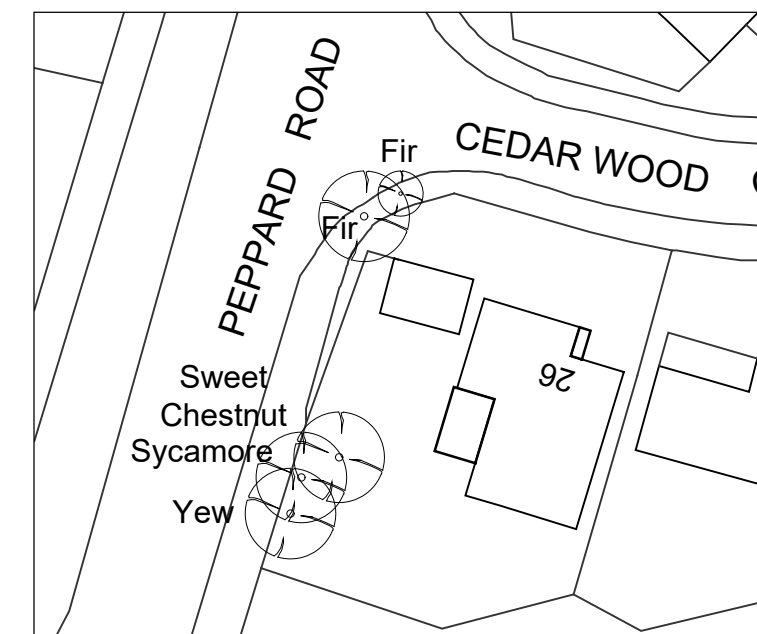 

Tree Plan
scale 1:500

 

REV DATE NOTES BY
FOR ISSUE AS PLANNING APPLICATION

— David Tingle —
Building Design & Surveying Services

17 Woodland Drive, Tilehurst, Reading
Berkshire, RG30 4RT.
T: 0118.9419311 M: 07711902344

Copyright © David Tingle Building Design (2003)

MR & MRS. M. GEORGE
26 CEDARWOOD CRESCENT, CAVERSHAM
READING RG4 8NW

PROPOSED SINGLE STOREY FRONT
PORCH AND REAR EXTENSIONS
EXISTING AND PROPOSED
PLAN & ELEVATIONS

Scale: 1:100 & 1:50 A1 Date: Sept 2024
Dwg No: **26CW.MP101** Rev: