




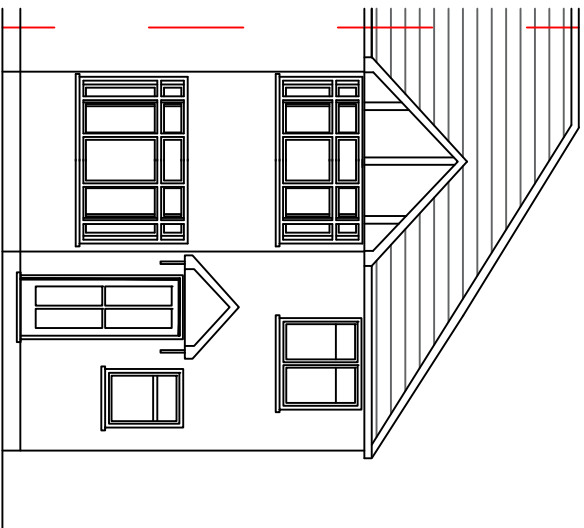


EXISTING FRONT ELEVATION 1:100 SCALE

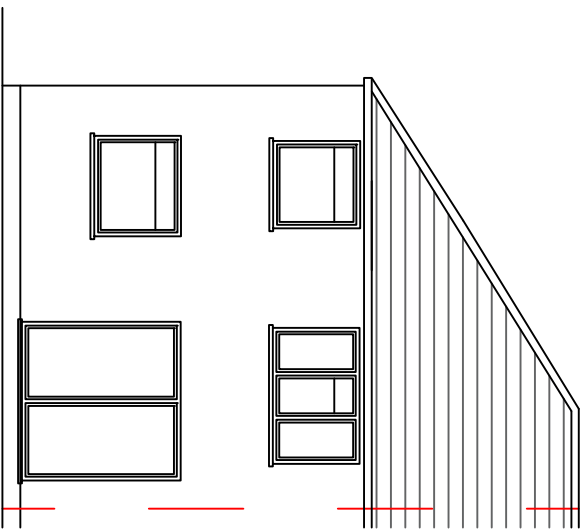


EXISTING REAR ELEVATION 1:100 SCALE

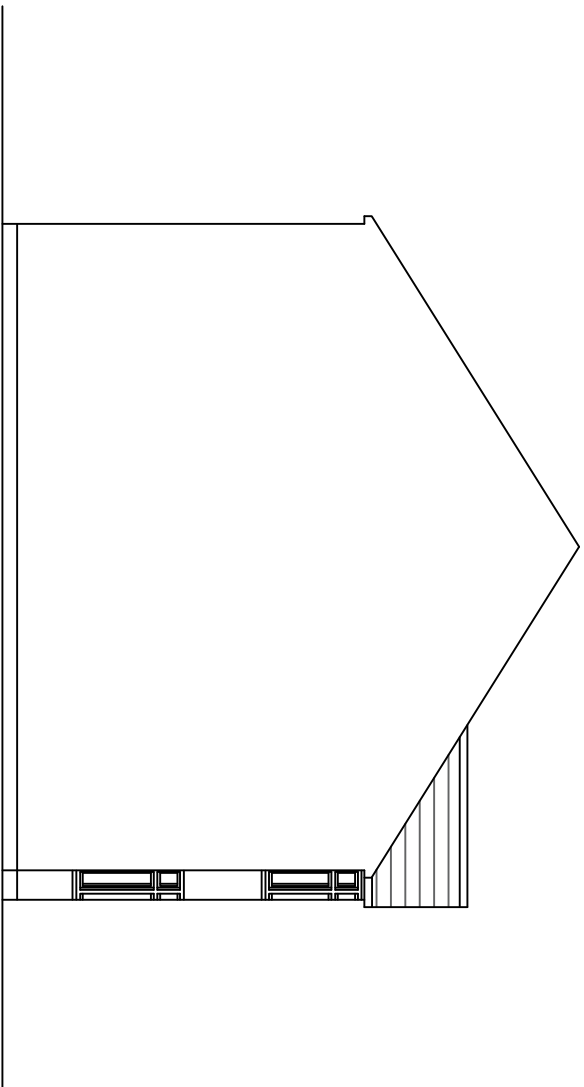


EXISTING LEFT SIDE ELEVATION 1:100 SCALE

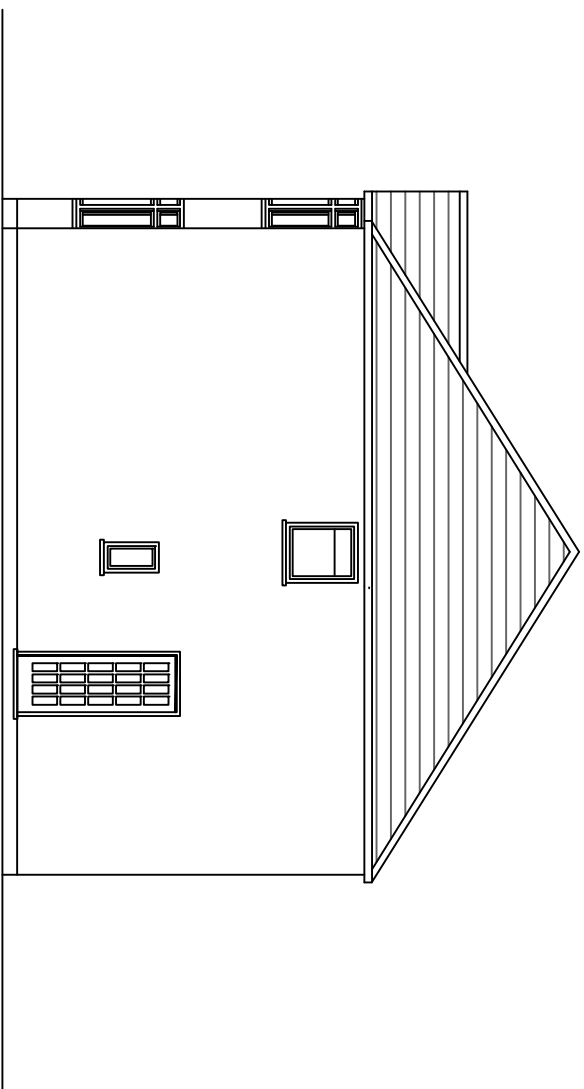


EXISTING RIGHT SIDE ELEVATION 1:100 SCALE

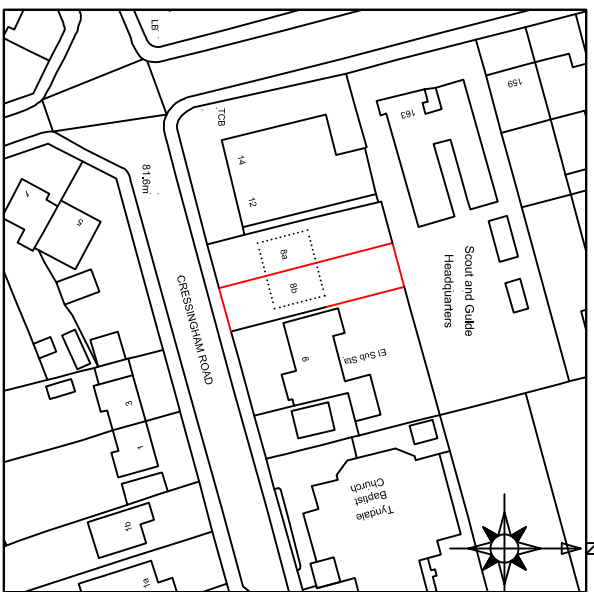


LOCATION PLAN 1:1250 SCALE

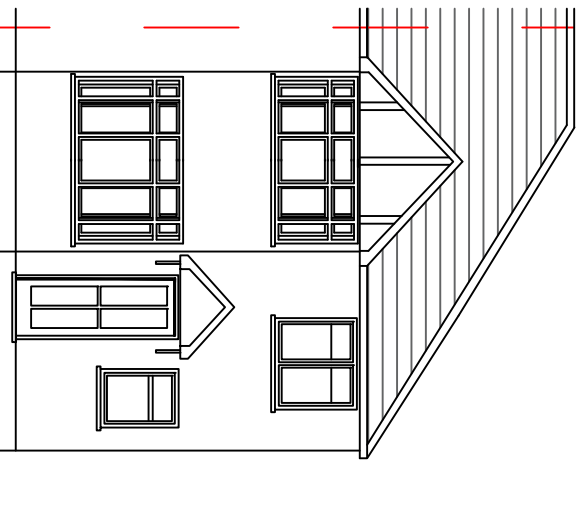


PROPOSED FRONT ELEVATION 1:100 SCALE

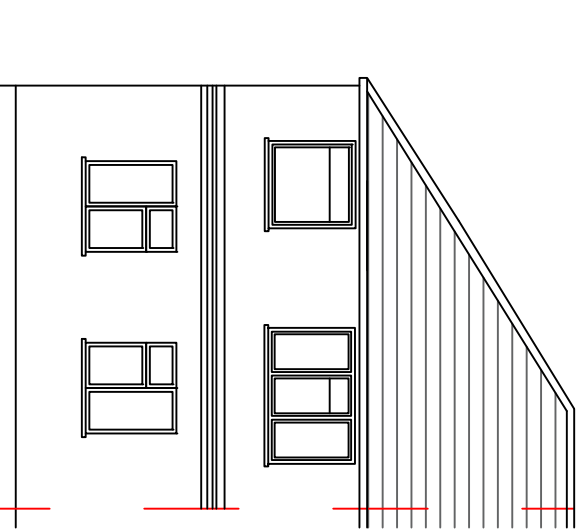


PROPOSED REAR ELEVATION 1:100 SCALE

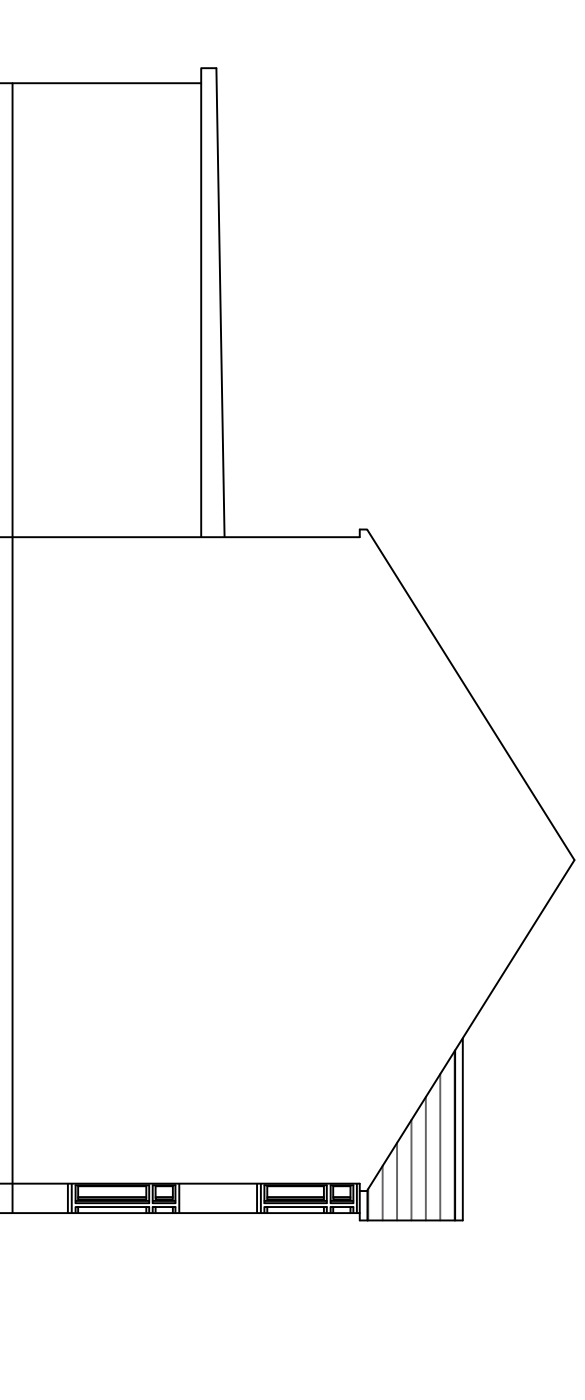


PROPOSED LEFT SIDE ELEVATION 1:100 SCALE

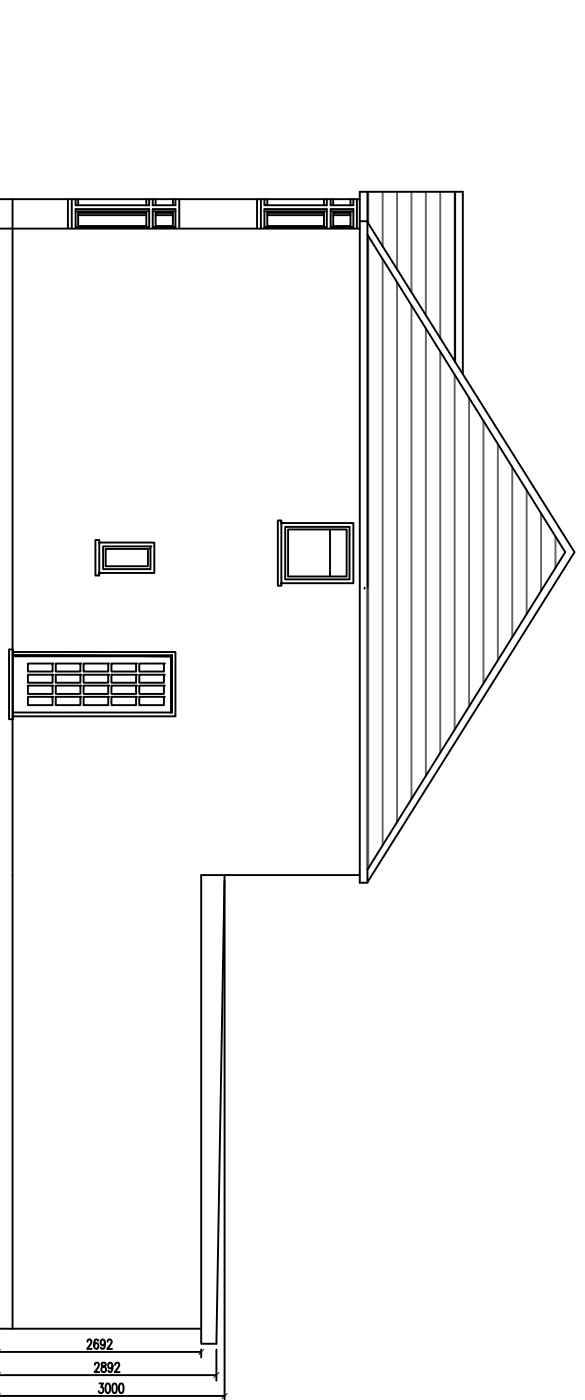


PROPOSED RIGHT SIDE ELEVATION 1:100 SCALE

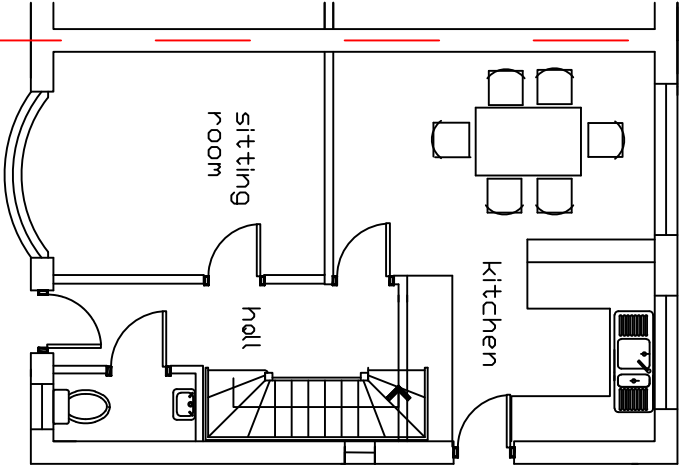


EXISTING GROUND FLOOR LAYOUT 1:100 SCALE

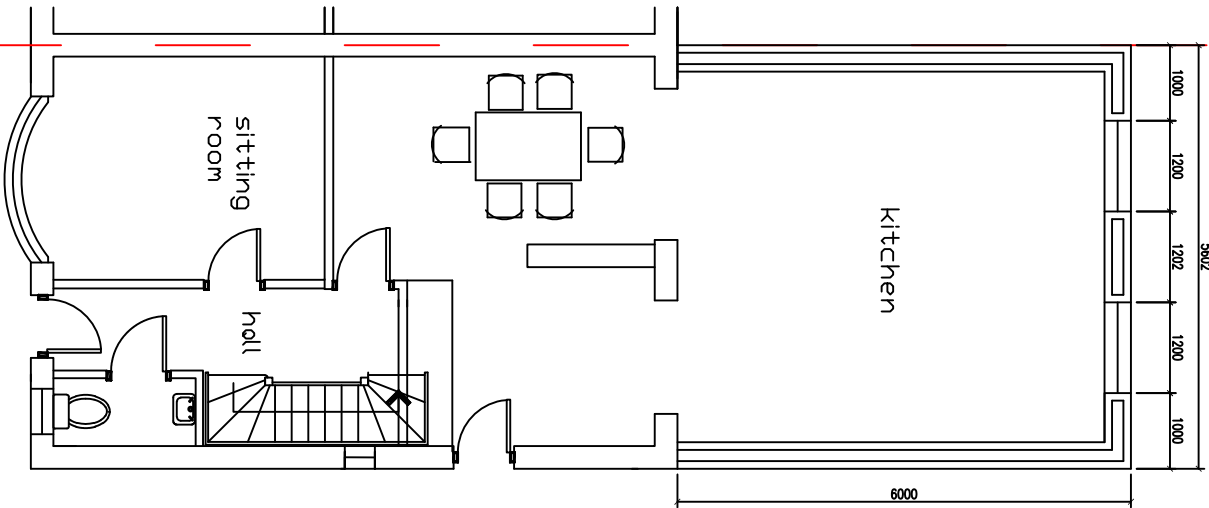


PROPOSED GROUND FLOOR LAYOUT 1:100 SCALE

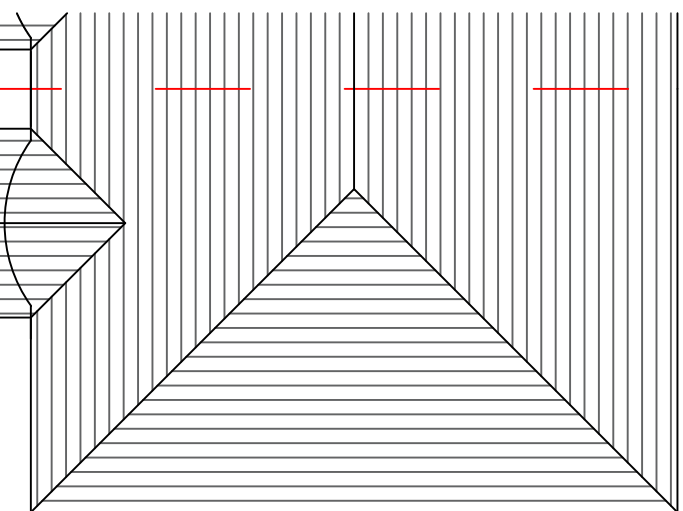

EXISTING ROOF PLAN 1:100 SCALE

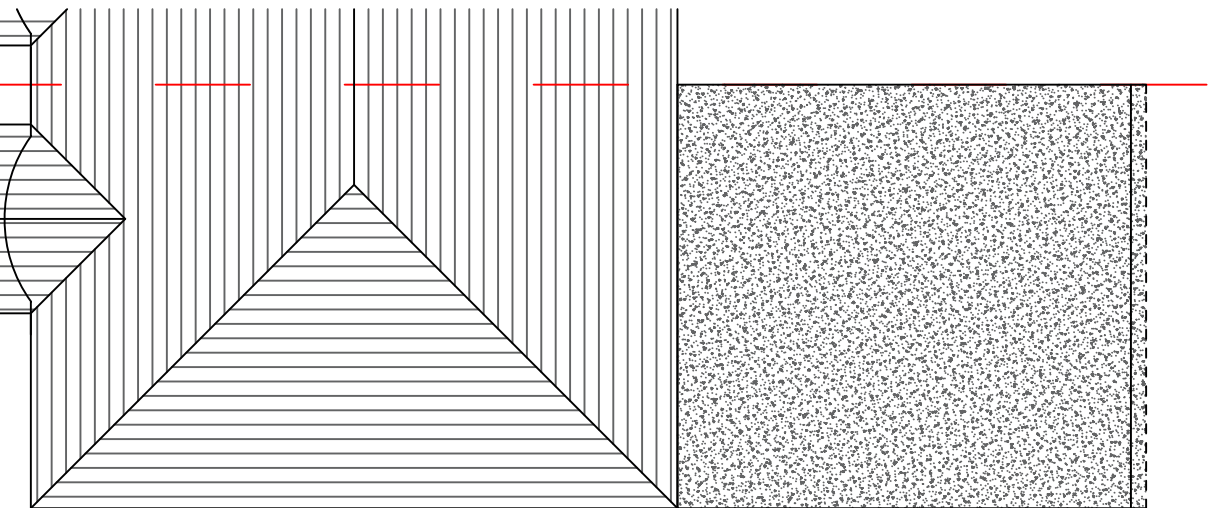


PROPOSED ROOF PLAN 1:100 SCALE

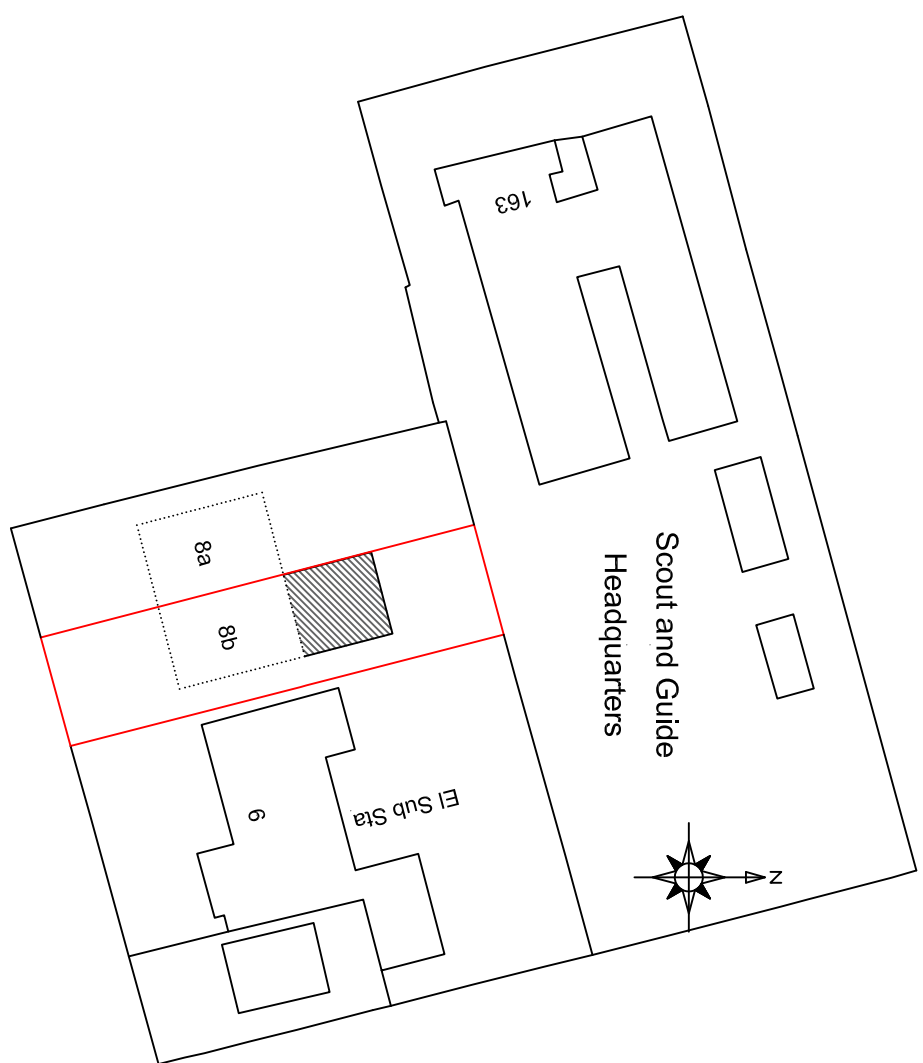

SITE PLAN 1:500 SCALE

DESCRIPTION:
PROPOSED SINGLE STOREY REAR
EXTENSION

CLIENT: MR JAY SOKAL
SITE ADDRESS:
88 CRESSINGHAM ROAD
READING
RG2 7JE
SCALE: 1:100 @A1
DRAWING NUMBER: PN/ASB/1
DATE: SEP 2024
REVISIONS:

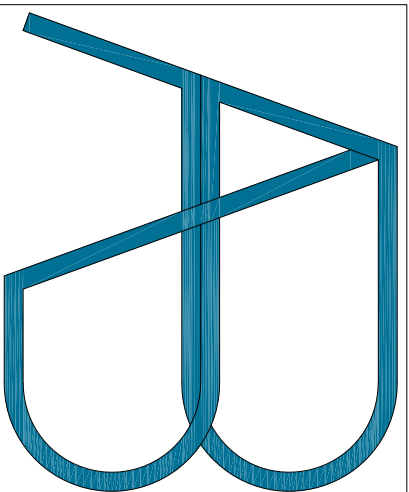

e-mail: abstructuraldesigns@gmail.com
Tel: 0770 2167000

DISCLAIMER:
THESE DRAWING SHOULD BE APPROVED
BY LOCAL AUTHORITY OR APPROVED
INSPECTOR BEFORE WORK CAN START.

DO NOT SCALE FROM DRAWING
MEASUREMENTS TO BE TAKEN ON SITE.

PARTY WALL(ECT) ACT 1997 TO BE
AGREED WITH ADJOINING NEIGHBORS BY
CLIENT BEFORE COMMENCING WORKS.

ALL WORKS INCLUDING FOUNDATIONS,
WASTE LINES, SETTING TO BE WITH IN
BOUNDARY LINES OF SITE.

1:100 scale bar

