

This drawing is the copyright of Axiom Architects. It is for planning application purposes only and may not be reproduced in whole or in part without permission. Drawings lodged for planning approval may be reproduced by the Planning Authority in accordance with the 'Copyright (Material Open to Public Inspection) (Marking of Copies of Plans and Drawings) Order 1990' and must carry the relevant copyright restriction note. Scaling from this drawing should only be carried out from a print at the scale and size specified within the title block. Responsibility for ensuring correct size reproduction remains with the reader.

Existing Materials:

Walls:

- Masonry: Smooth texture concrete blocks in colour Cotswold
- Cladding: - Composite insulated metal wall cladding panels in Moonstone (RAL 7035)
- Render: Proprietary through -coloured render system in Ivory
- Feature Render: Proprietary through-coloured render system in grey/ lilac
- Timber Cladding: Grey Brown/Oak

Windows and doors:

- Windows: PPC Aluminium Dark Grey (RAL 7012)
- Doors: PPC Aluminium Dark Grey (RAL 7012)

Plant Compound:

- Walls: Metal frame louvres in Dark Grey (RAL 7012)

Rev	Date	Description	By	Chk
-----	------	-------------	----	-----



Barn A Addlepool Business Centre Clyst St George Exeter EX3 0NR
Tel. 01392 368426 www.axiomarchitects.co.uk

Client
WHITBREAD GROUP PLC

Project
PREMIER INN READING GATEWAY
GATEWAY PROCTOR END SOUTH
READING RG2 0GG

Drawing
EXISTING ELEVATIONS - CLOSE UPS


Scale	Date	Drawn	Checked
1:100@A3	03/09/24	EA	RW
Drawing No.		Revision	

6269-PL 202

Status
PLANNING



1 EXISTING NORTH - EAST ELEVATION
Scale: 1:100

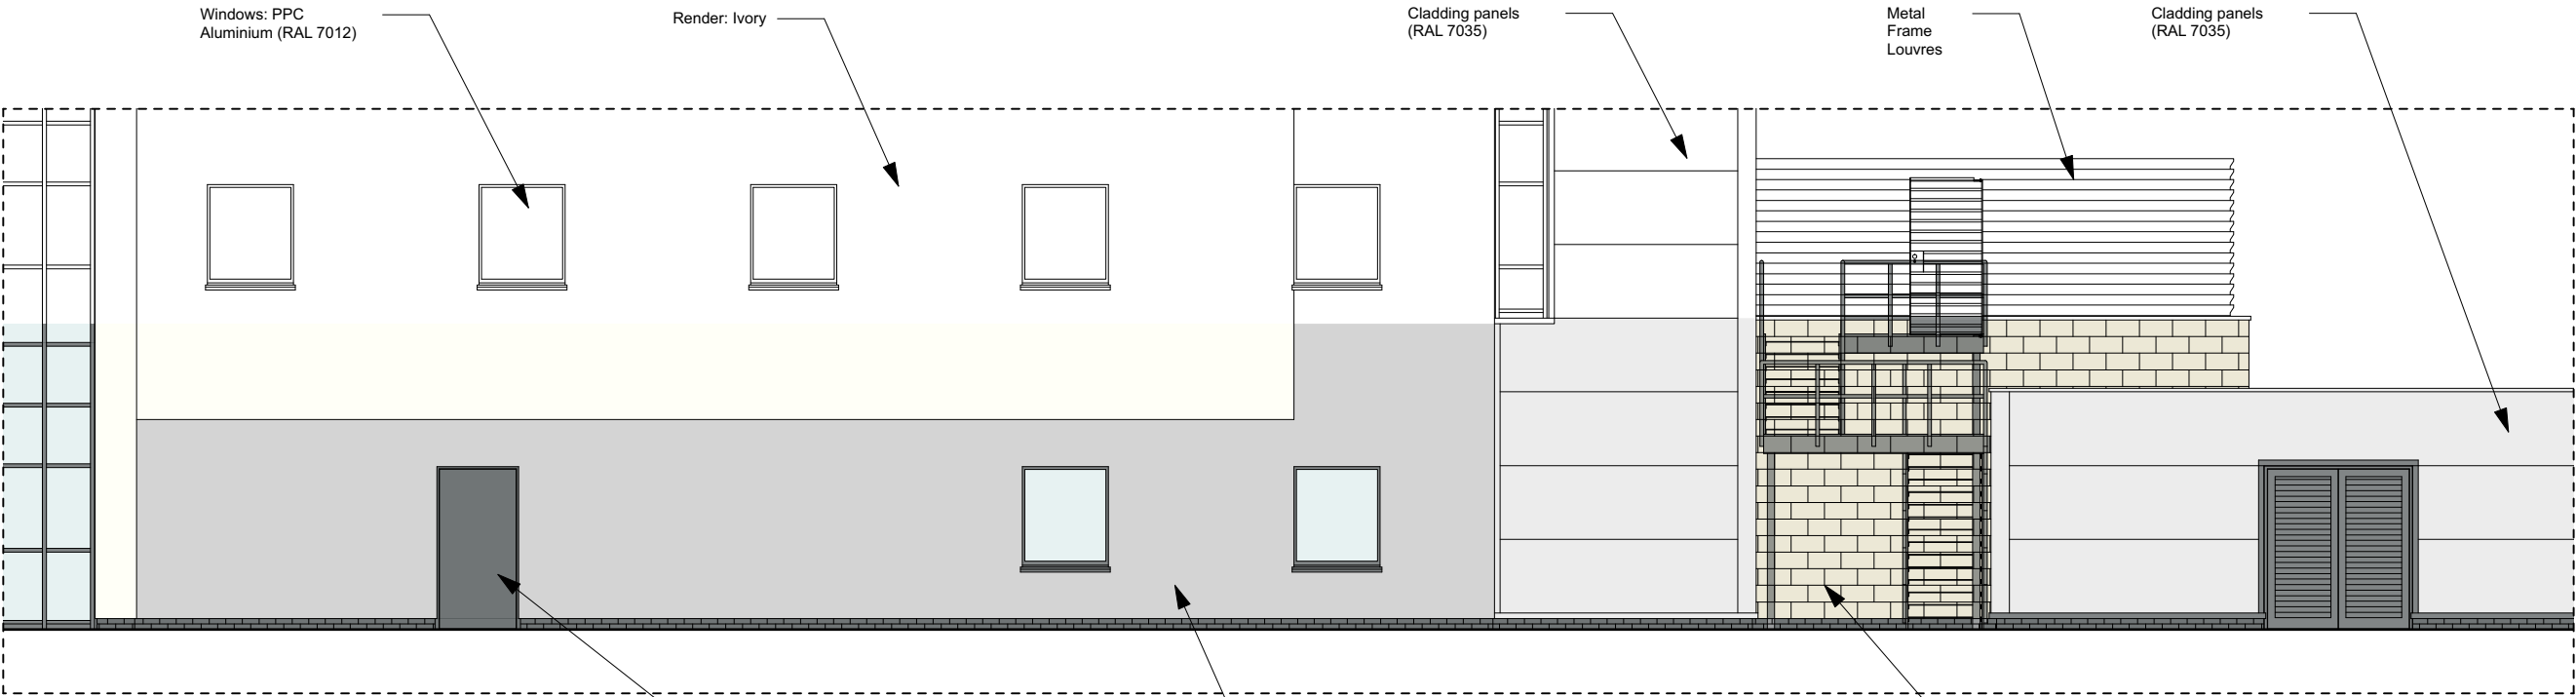

3 EXISTING SOUTH - WEST ELEVATION
Scale: 1:100

