


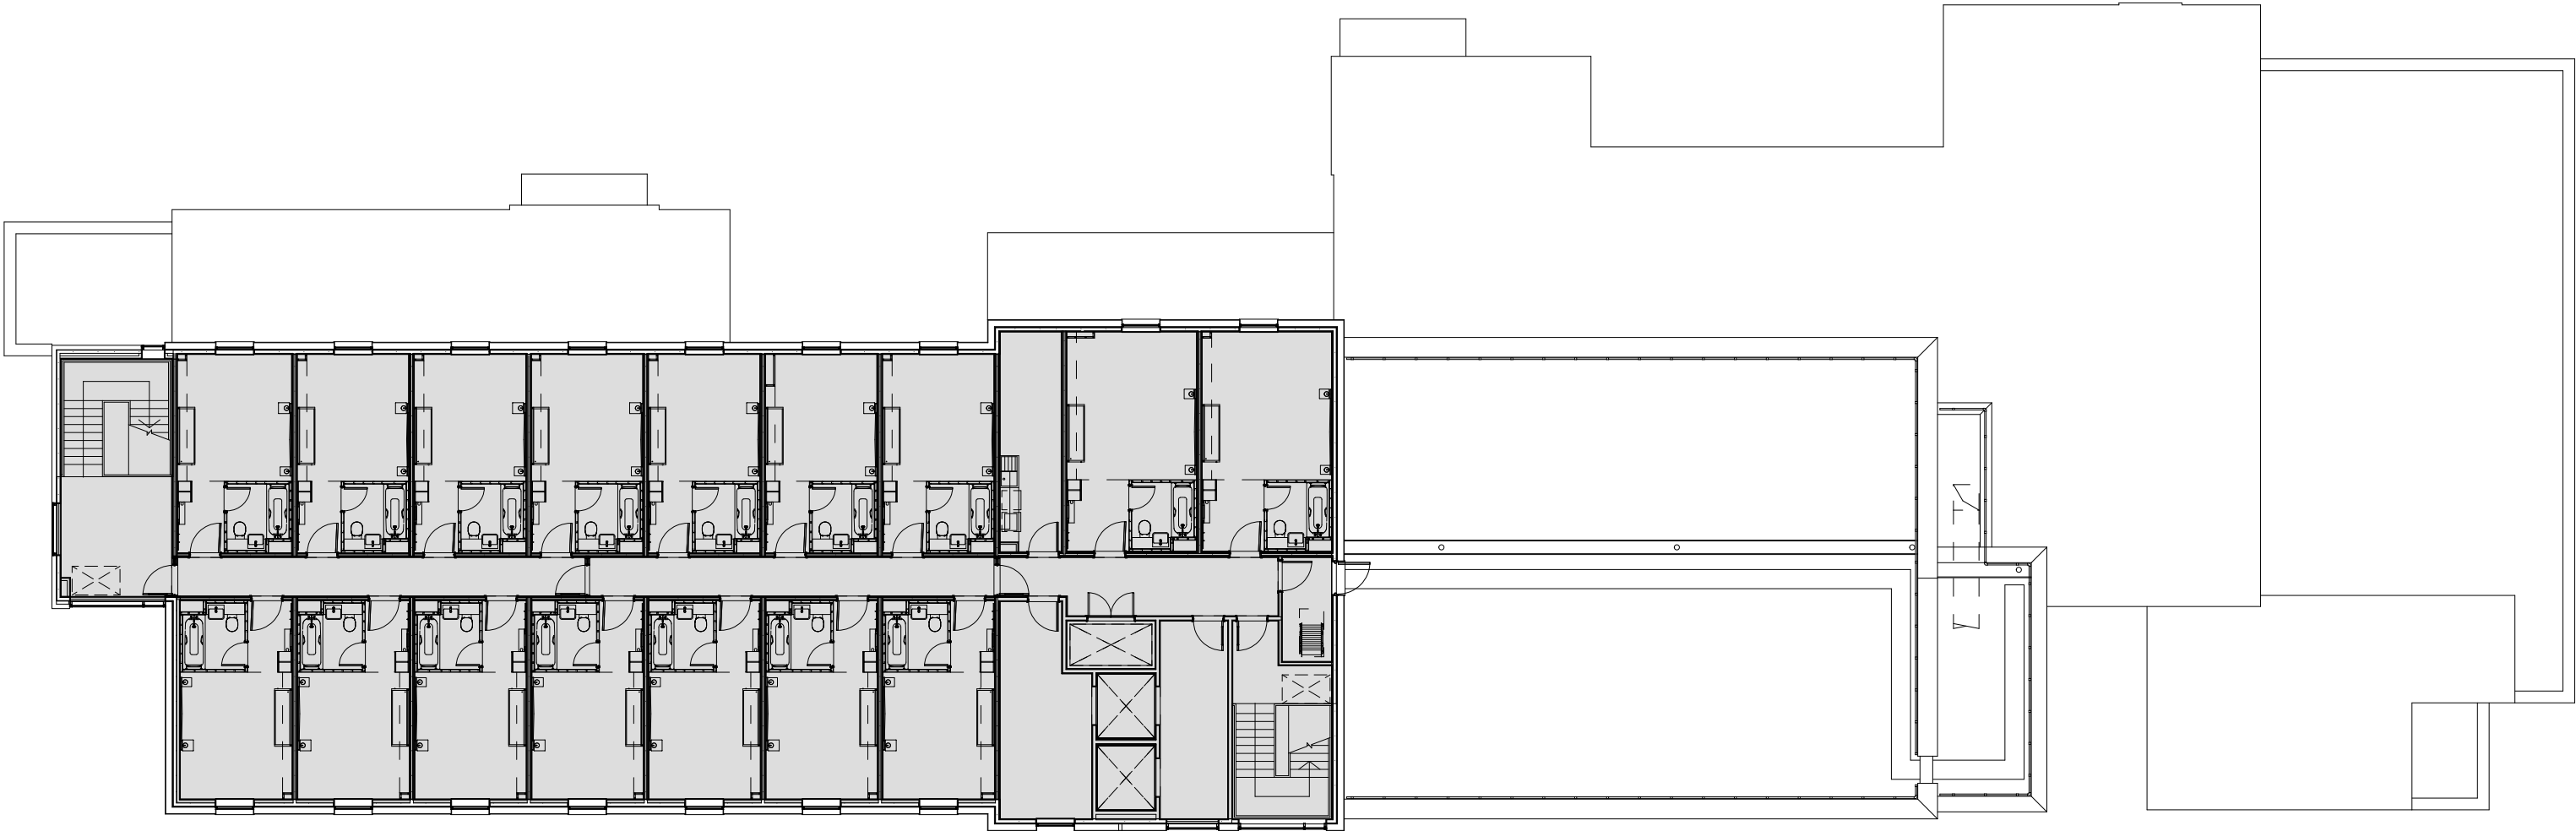

Rev	Date	Description	By	Chk
-----	------	-------------	----	-----



■

AXIOM

■

ARCHITECTS

Barn A · Addlepool Business Centre · Clyst St George · Exeter · EX3 0NR
Tel. 01392 368426 · www.axiomarchitects.co.uk

Client
WHITBREAD GROUP PLC

Project
PREMIER INN READING GATEWAY
GATEWAY PROCTOR END SOUTH
READING RG2 0GG

Drawing
EXISTING FIFTH FLOOR PLAN



Scale	Date	Drawn	Checked
1:200@A3	03/09/24	EA	RW
Drawing No.	Revision		
6269-PL 105			
Status			
PLANNING			