

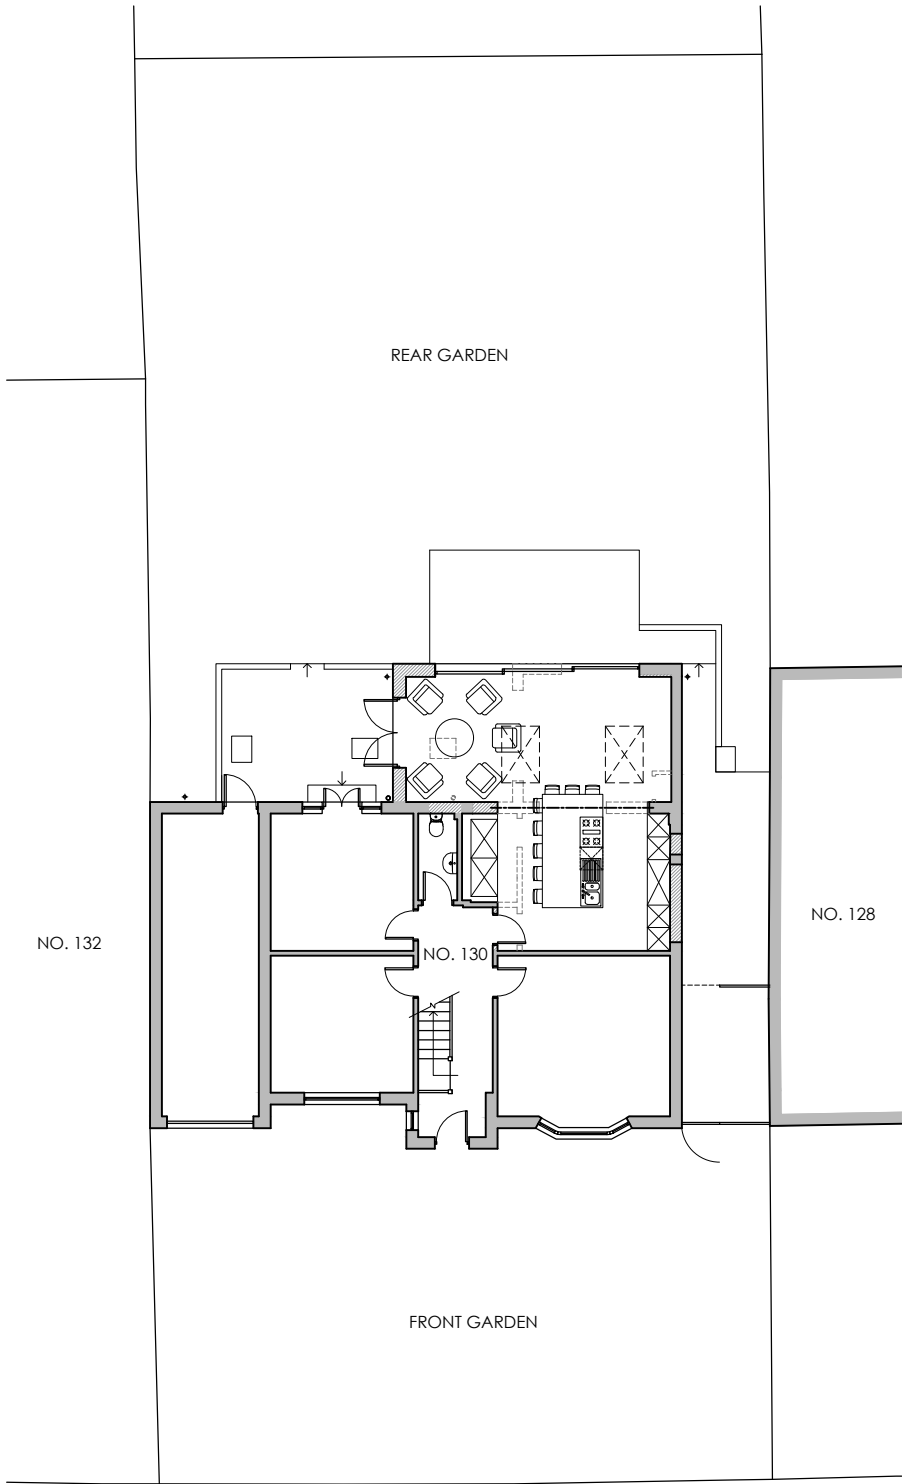


This drawing may be scaled with reference to the scale bar for planning application purposes only. Do not scale for any other purpose, use only annotated dimensions. All dimensions are to be checked by parties using the drawing, and any errors or omissions are to be reported to Weston & Co Architects Ltd.



Rev.	Date	Note	Author	Checked
-	dd/mm/yy	Note	XXX	XXX

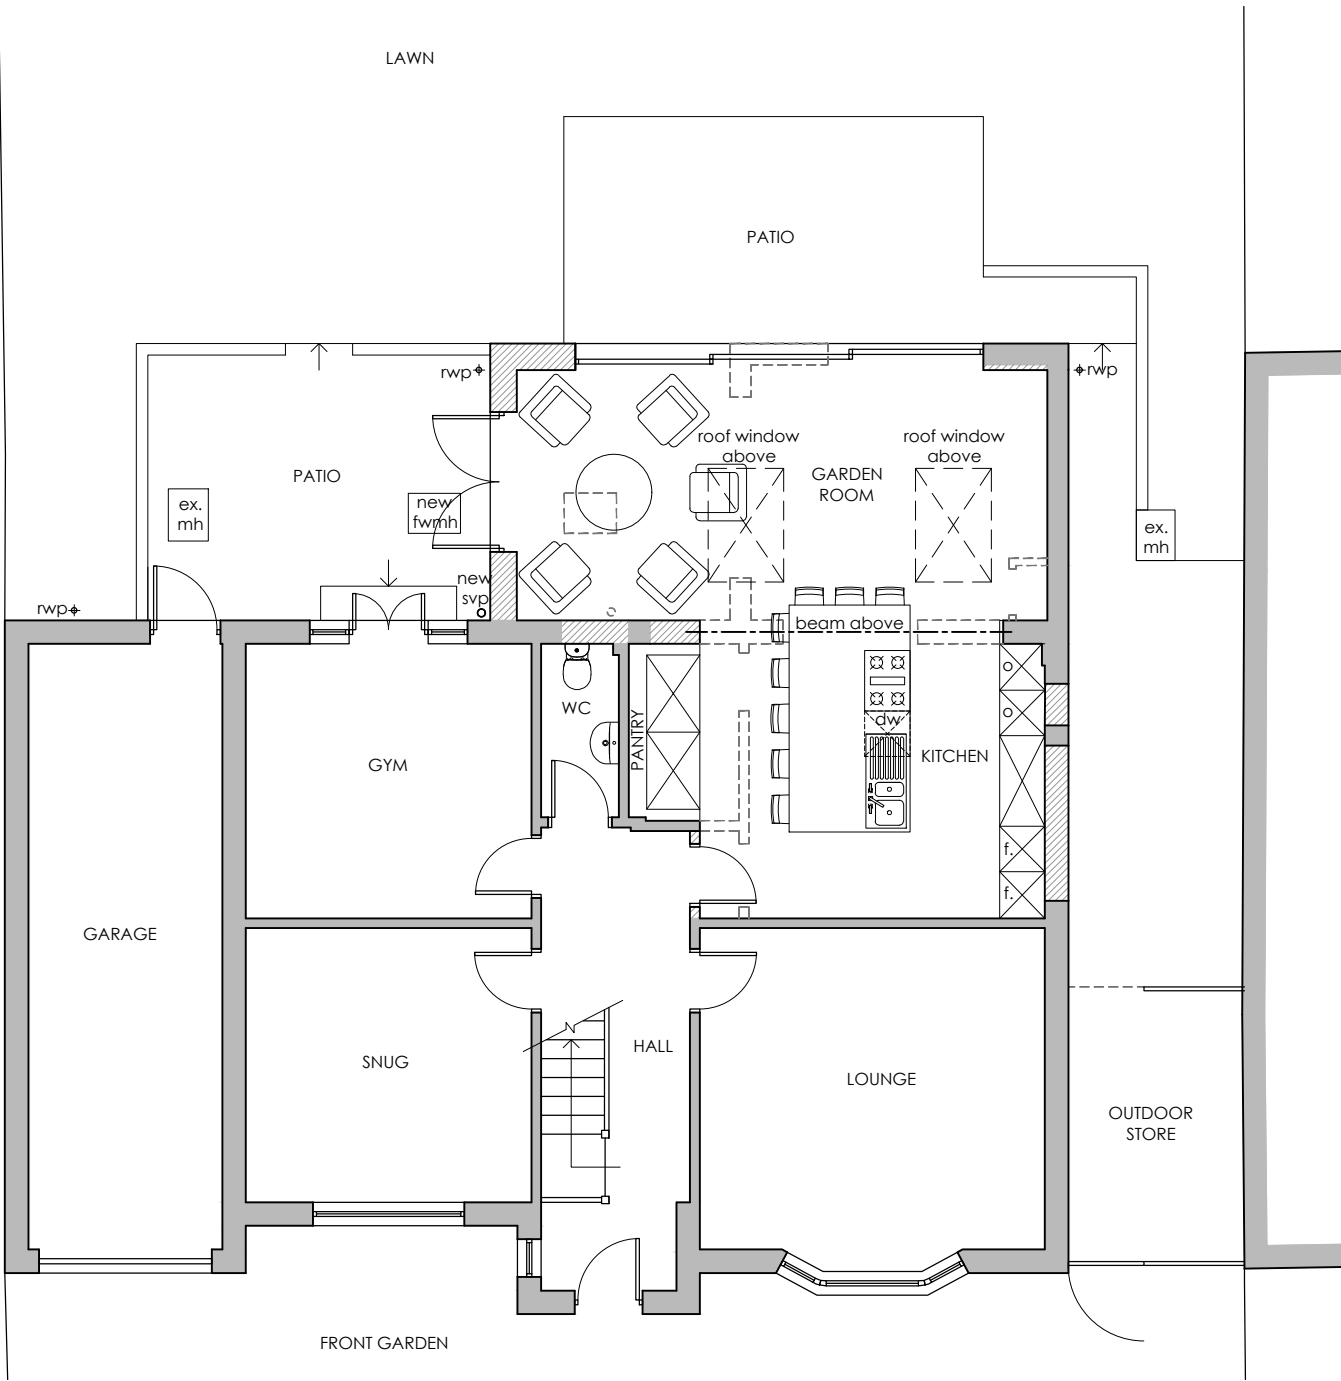

PROPOSED SITE PLAN 1/200

 

PROPOSED GROUND FLOOR PLAN 1/100

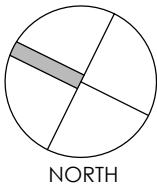 

- KEY**
- Proposed walls / partitions for demolition
 - Existing walls / partitions
 - Proposed walls / partitions / linings

Project	House Extension & Alterations 130 St Peters Avenue Reading RG4 7DR					Drawing	Proposed Site & Ground Floor Plan			
						Job-Dwg Number	24007-PL-04		Rev.	-
Client	Mr & Mrs Pedersen					WESTON + CO ARCHITECTS Watlington House 44 Watlington Street Reading, RG1 4RJ T. 0118 375 0252 www.weston-co.com				
Status	Planning									
Scale	1/100		Sheet Size A3							
Author	IG	Checked	CTW	Date	03/10/2024					