


This drawing is the copyright of Axiom Architects. It is for planning application purposes only and may not be reproduced in whole or in part without permission. Drawings lodged for planning approval may be reproduced by the Planning Authority in accordance with the 'Copyright (Material Open to Public Inspection) (Marking of Copies of Plans and Drawings) Order 1990' and must carry the relevant copyright restriction note. Scaling from this drawing should only be carried out from a print at the scale and size specified within the title block. Responsibility for ensuring correct size reproduction remains with the reader.

Notes:

Existing Parking: -

Existing Hotel: GEA - 5019m²
GIA - 4642m²

Existing Rooms: 120

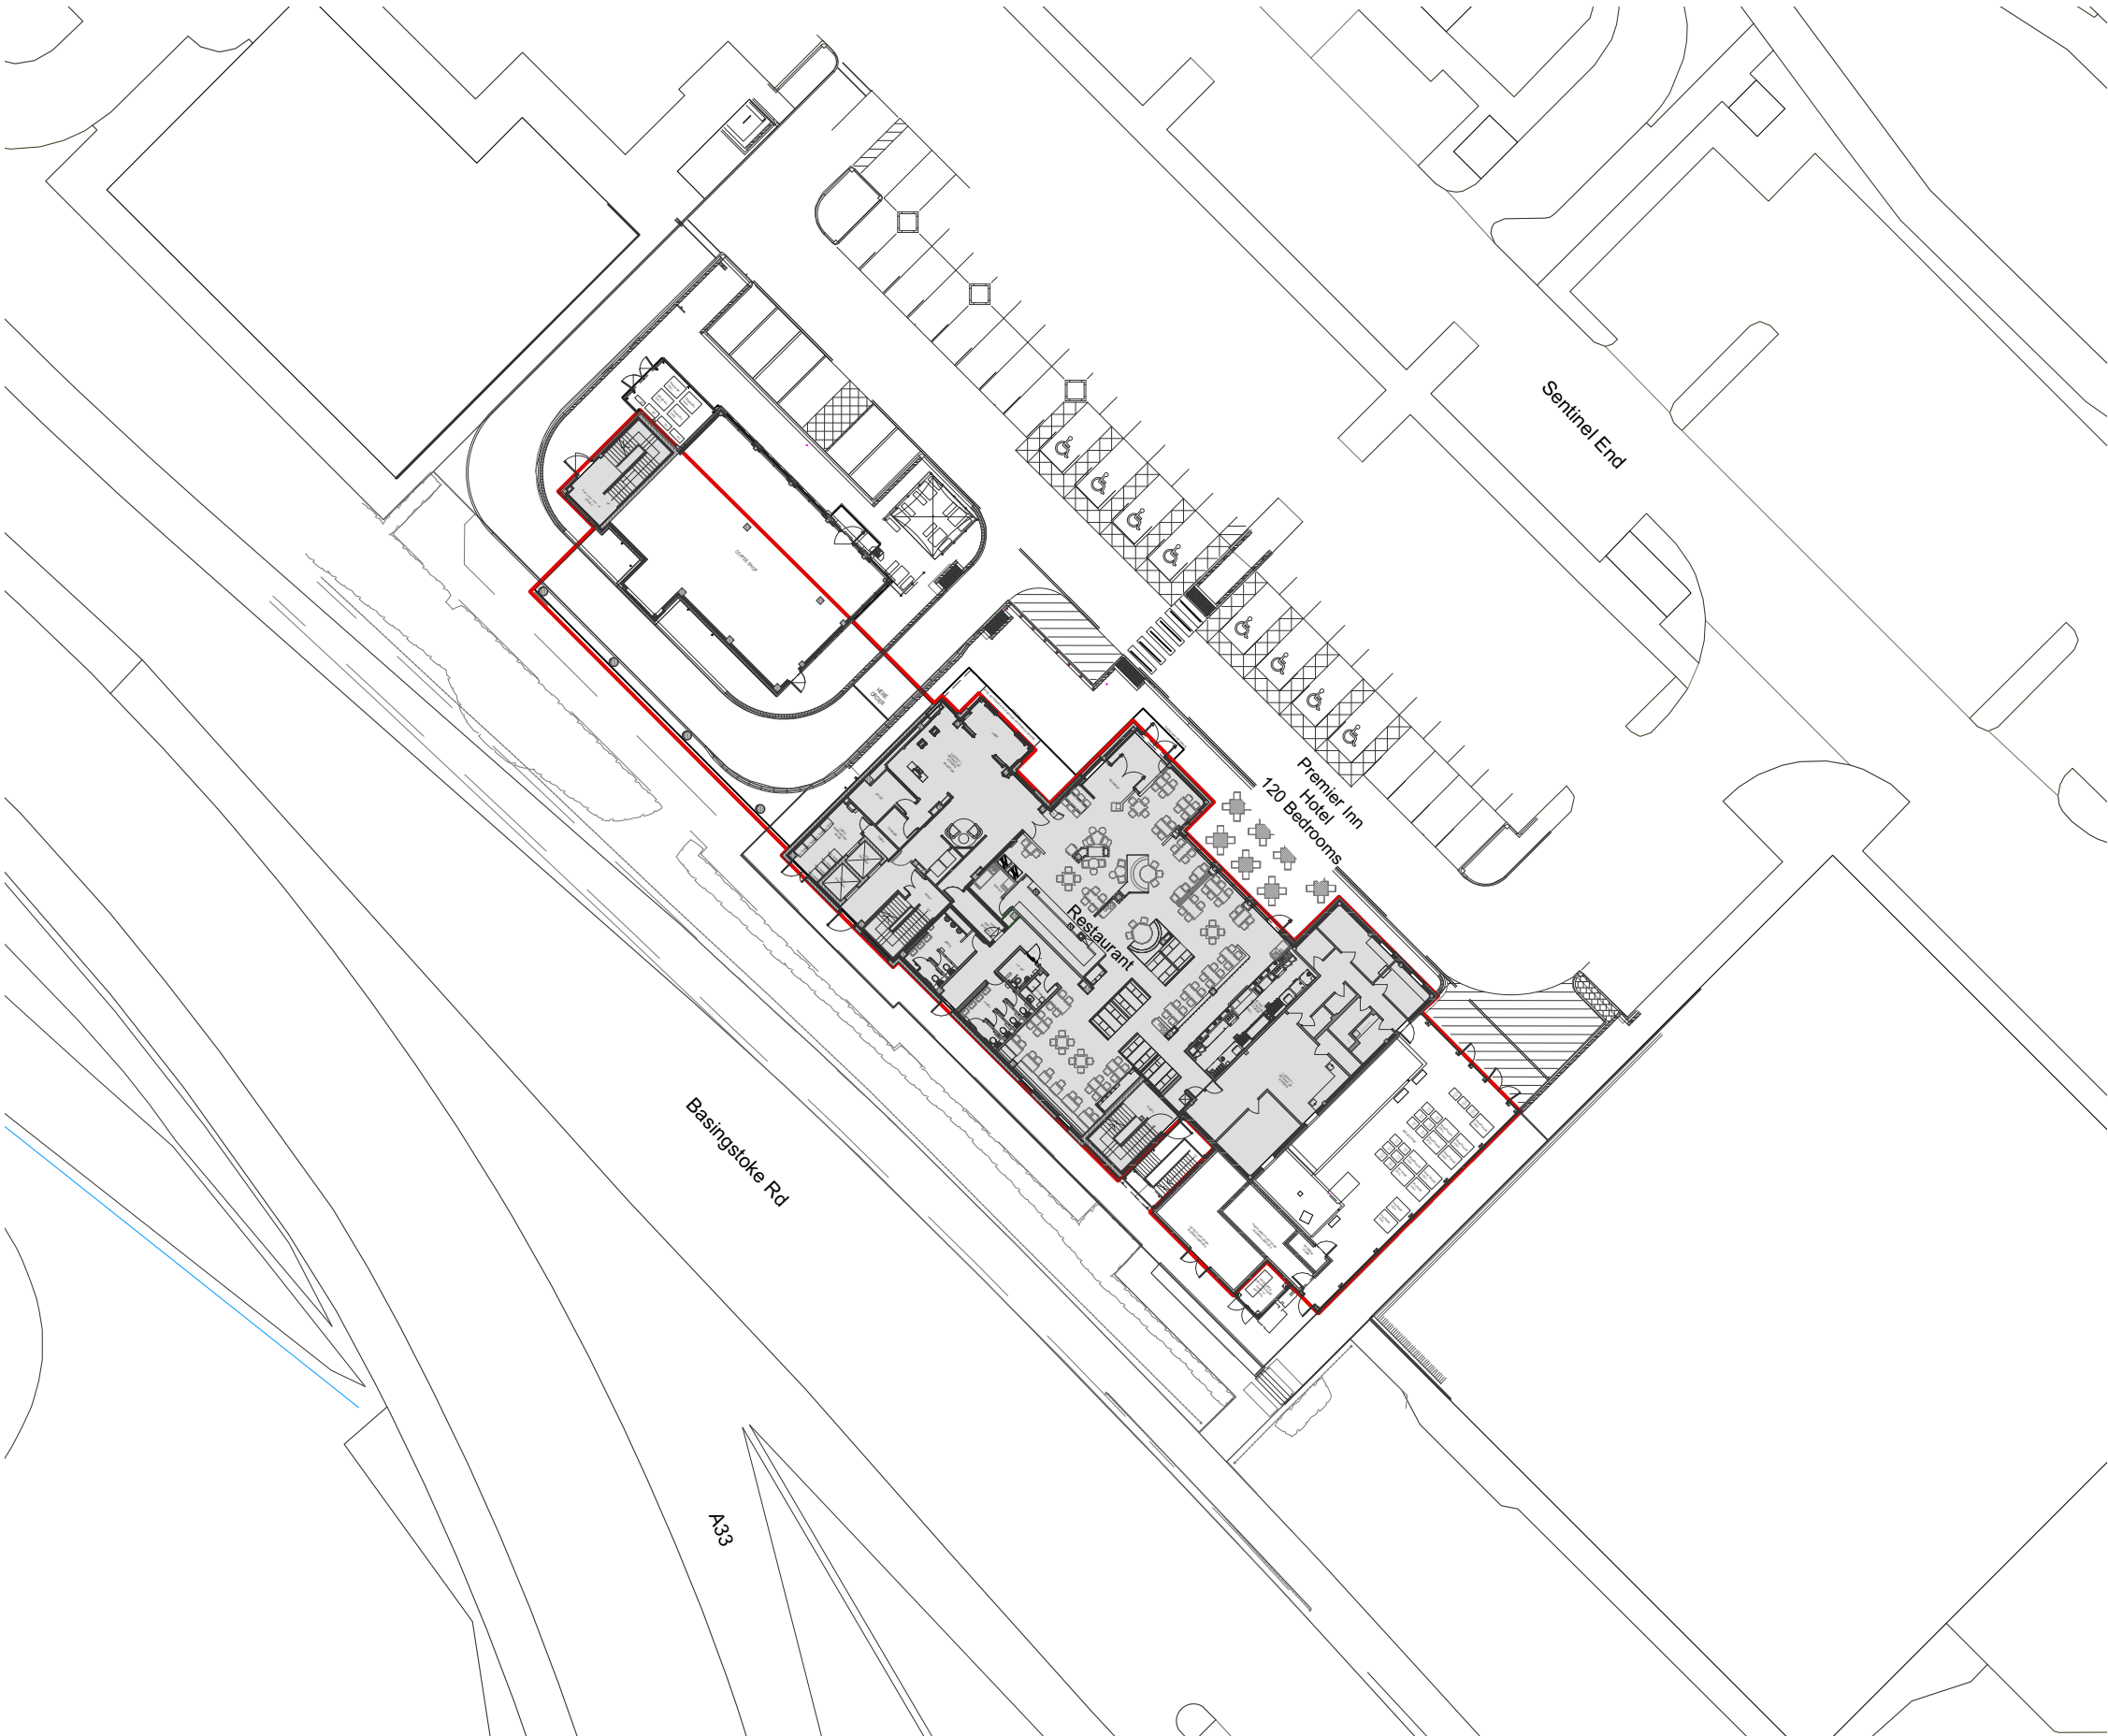

Rev	Date	Description	By	Chk
-----	------	-------------	----	-----



**AXIOM
ARCHITECTS**

Barn A Addlepool Business Centre Clyst St George Exeter EX3 0NR
Tel. 01392 368426 www.axiomarchitects.co.uk

Client
WHITBREAD GROUP PLC

Project
PREMIER INN READING GATEWAY
GATEWAY PROCTOR END SOUTH
READING RG2 0GG

Drawing
EXISTING SITE PLAN

Scale	Date	Drawn	Checked
1:500@A3	03/09/24	EA	RW
Drawing No.			Revision
6269-PL			002
Status			
PLANNING			