


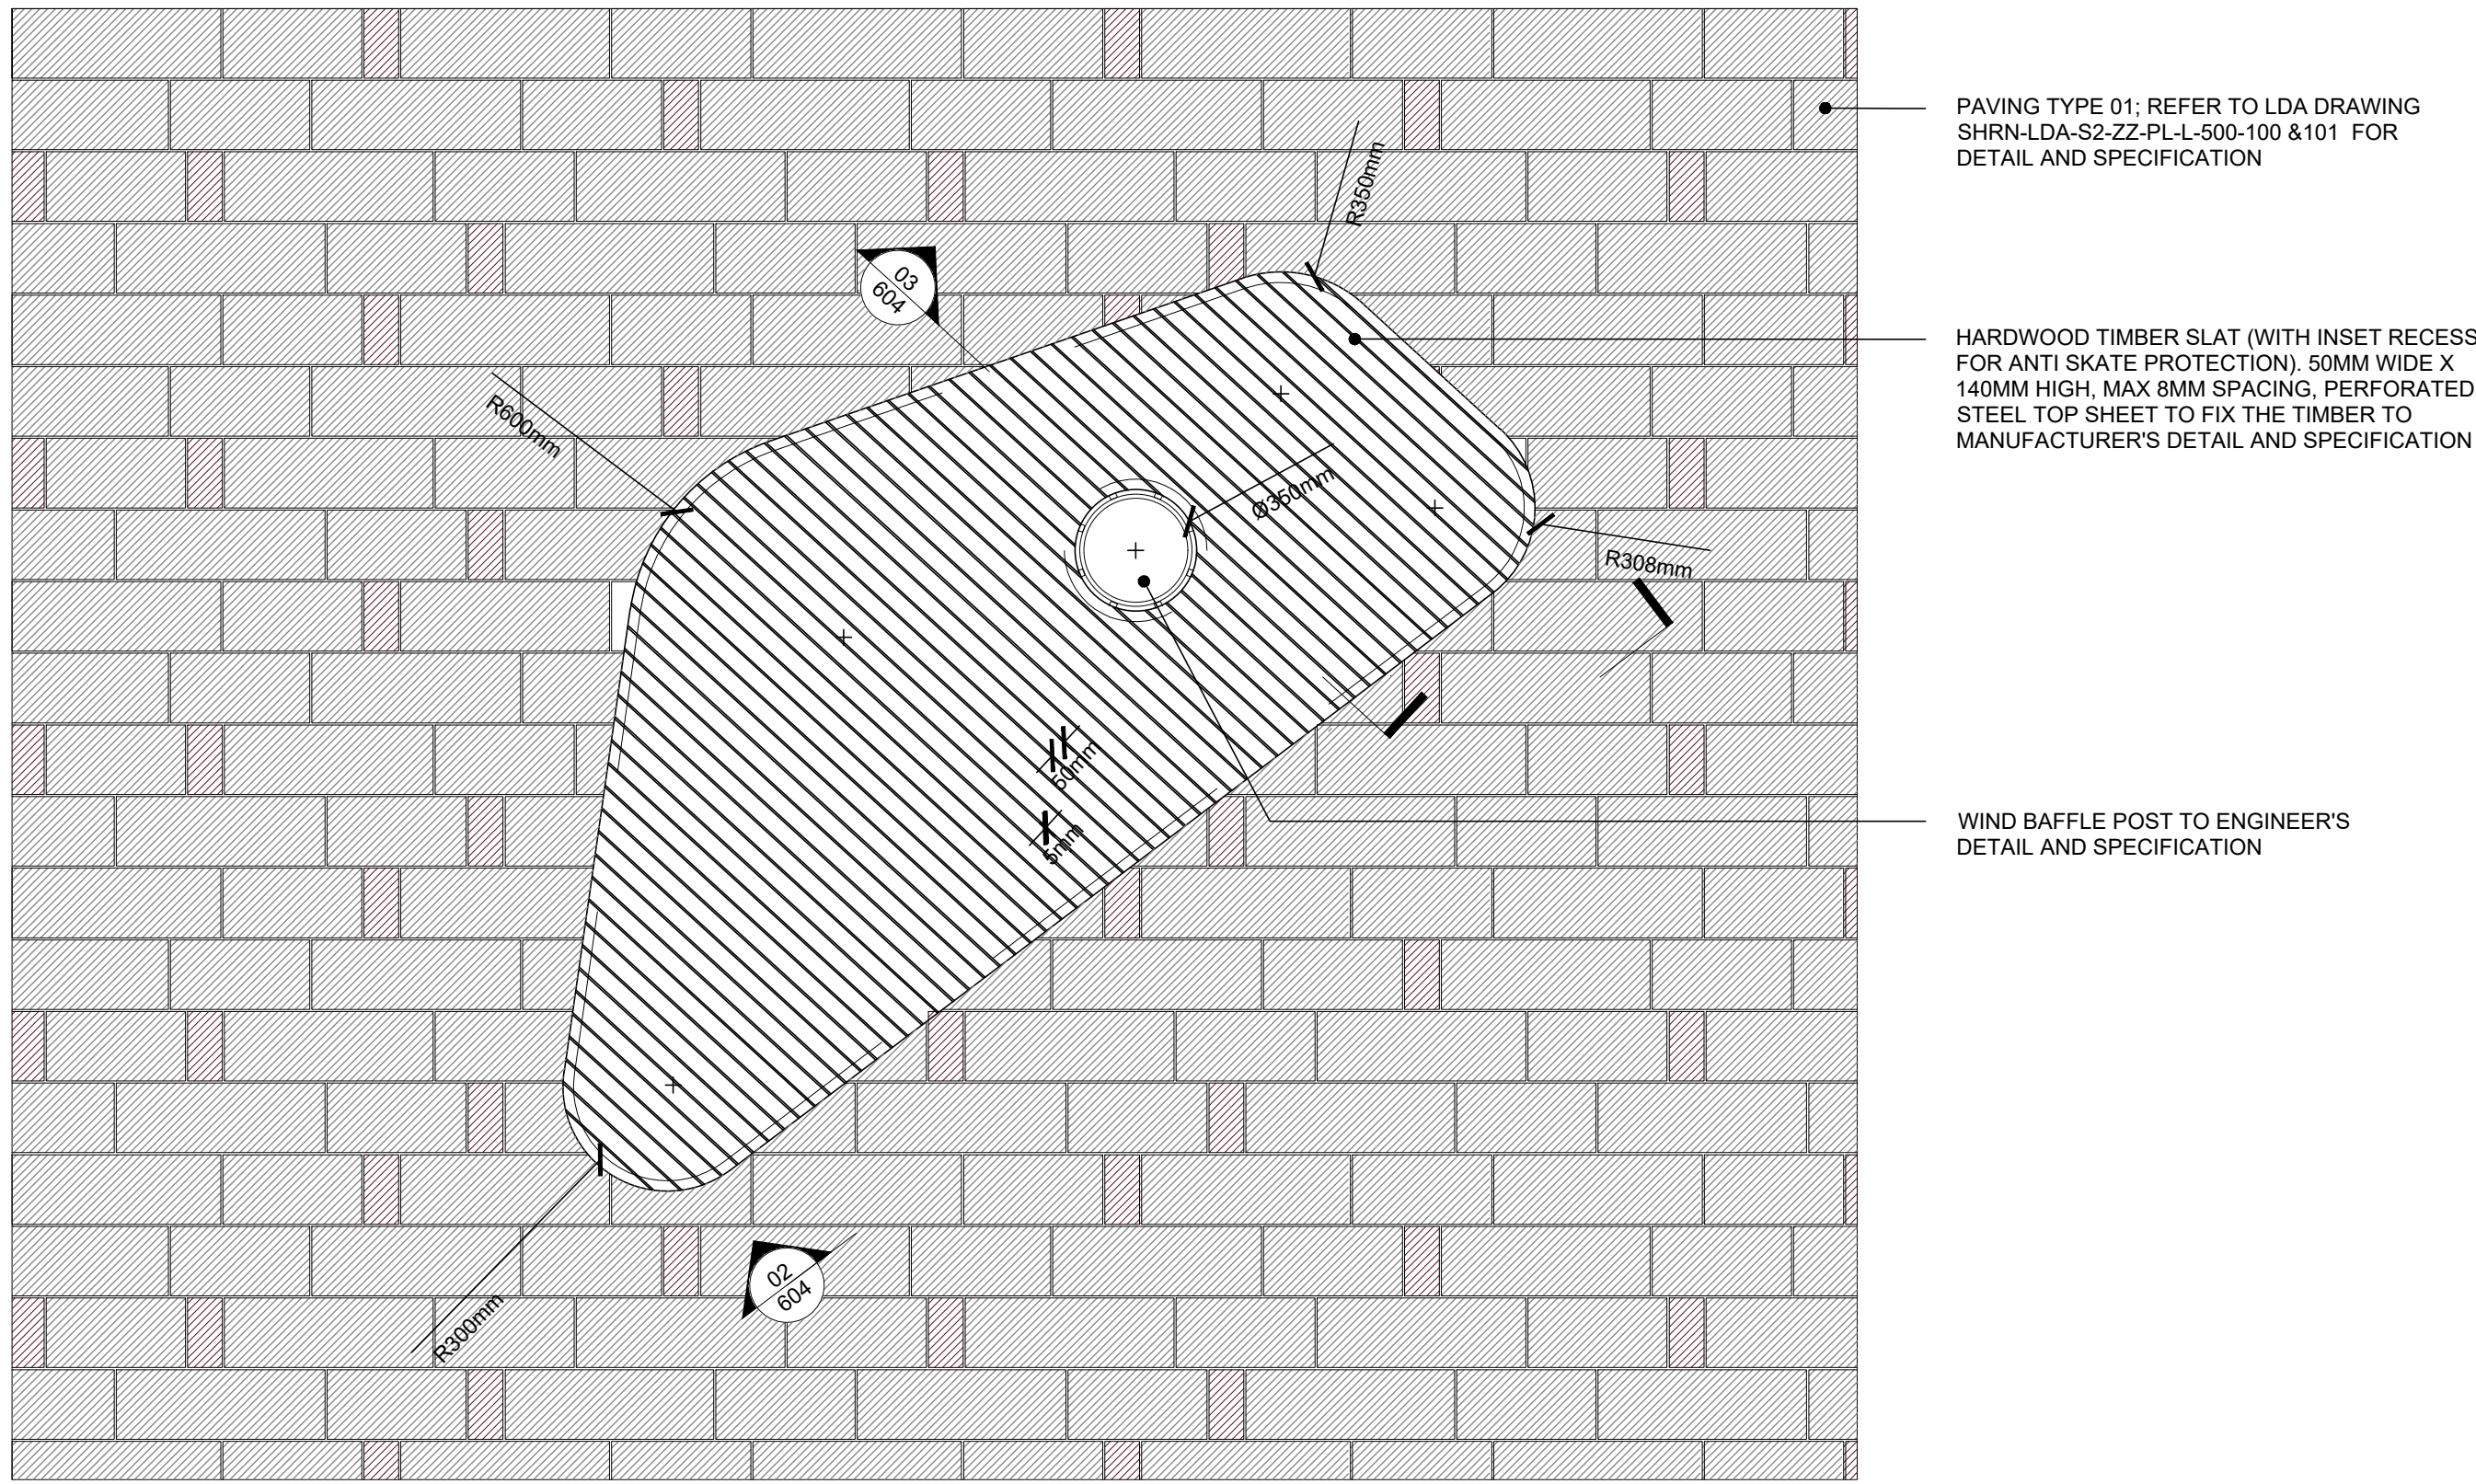


PAVING TYPE 01; REFER TO LDA DRAWING SHRN-LDA-S2-ZZ-PL-L-500-100 & 101 FOR DETAIL AND SPECIFICATION

HARDWOOD TIMBER SLAT (WITH INSET RECESS FOR ANTI SKATE PROTECTION). 50MM WIDE X 140MM HIGH, MAX 8MM SPACING, PERFORATED STEEL TOP SHEET TO FIX THE TIMBER TO MANUFACTURER'S DETAIL AND SPECIFICATION

WIND BAFFLE POST TO ENGINEER'S DETAIL AND SPECIFICATION

01
700
TYPICAL DETAIL - TIMBER BENCH DETAIL
PLAN
SCALE 1:20

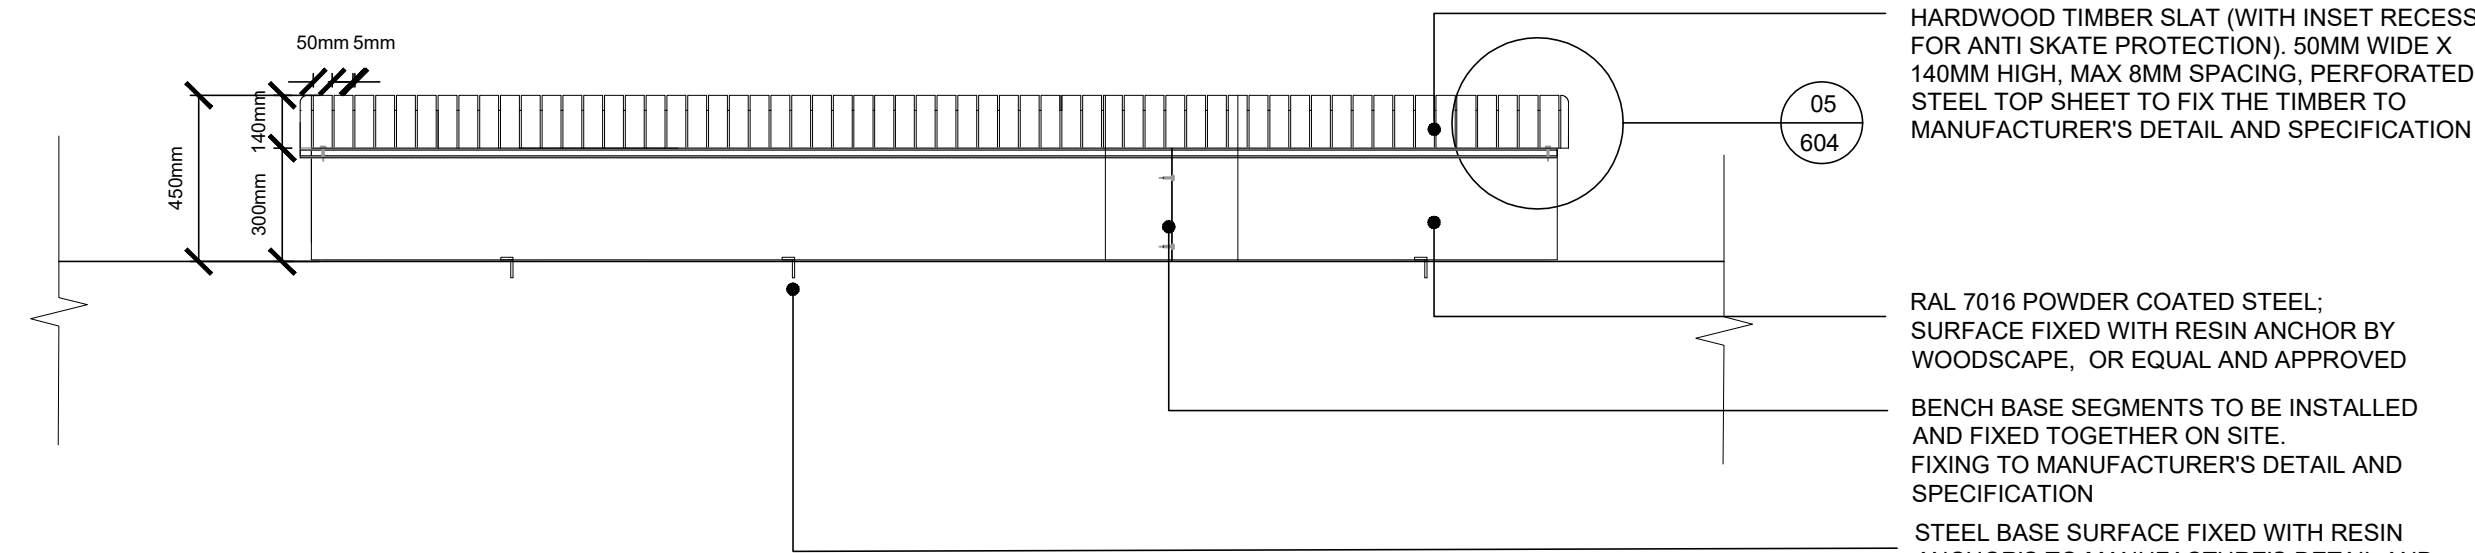


HARDWOOD TIMBER SLAT (WITH INSET RECESS FOR ANTI SKATE PROTECTION). 50MM WIDE X 140MM HIGH, MAX 8MM SPACING, PERFORATED STEEL TOP SHEET TO FIX THE TIMBER TO MANUFACTURER'S DETAIL AND SPECIFICATION

RAL 7016 POWDER COATED STEEL: SURFACE FIXED WITH RESIN ANCHOR BY WOODSCAPE, OR EQUAL AND APPROVED

BENCH BASE SEGMENTS TO BE INSTALLED AND FIXED TOGETHER ON SITE. FIXING TO MANUFACTURER'S DETAIL AND SPECIFICATION

STEEL BASE SURFACE FIXED WITH RESIN ANCHOR'S TO MANUFACTURE'S DETAIL AND SPECIFICATION

02
700
TYPICAL DETAIL - TIMBER BENCH DETAIL
FRONT ELEVATION
SCALE 1:20

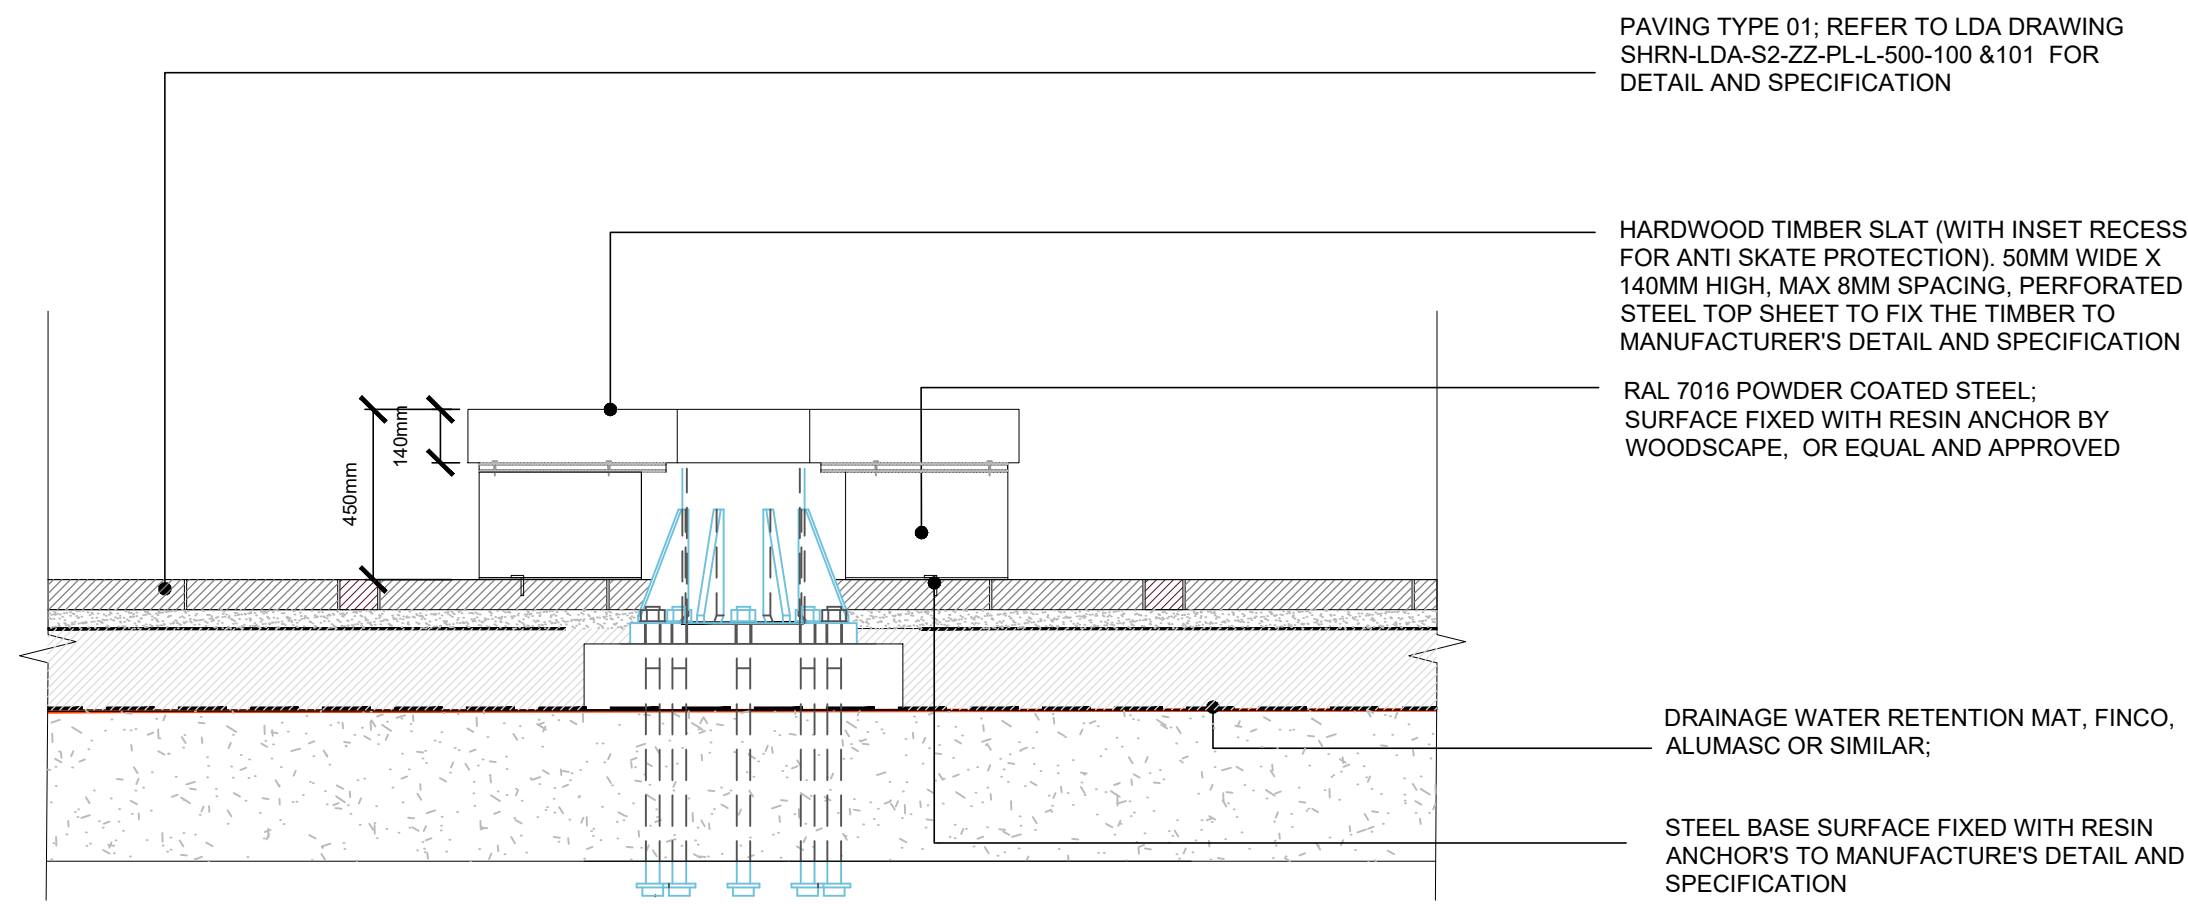

PAVING TYPE 01; REFER TO LDA DRAWING SHRN-LDA-S2-ZZ-PL-L-500-100 & 101 FOR DETAIL AND SPECIFICATION


HARDWOOD TIMBER SLAT (WITH INSET RECESS FOR ANTI SKATE PROTECTION). 50MM WIDE X 140MM HIGH, MAX 8MM SPACING, PERFORATED STEEL TOP SHEET TO FIX THE TIMBER TO MANUFACTURER'S DETAIL AND SPECIFICATION

RAL 7016 POWDER COATED STEEL: SURFACE FIXED WITH RESIN ANCHOR BY WOODSCAPE, OR EQUAL AND APPROVED

DRAINAGE WATER RETENTION MAT, FINCO, ALUMASC OR SIMILAR;


STEEL BASE SURFACE FIXED WITH RESIN ANCHOR'S TO MANUFACTURE'S DETAIL AND SPECIFICATION

03
700
TYPICAL DETAIL - TIMBER BENCH DETAIL OVER EXISTING SLAB
SECTION
SCALE 1:20

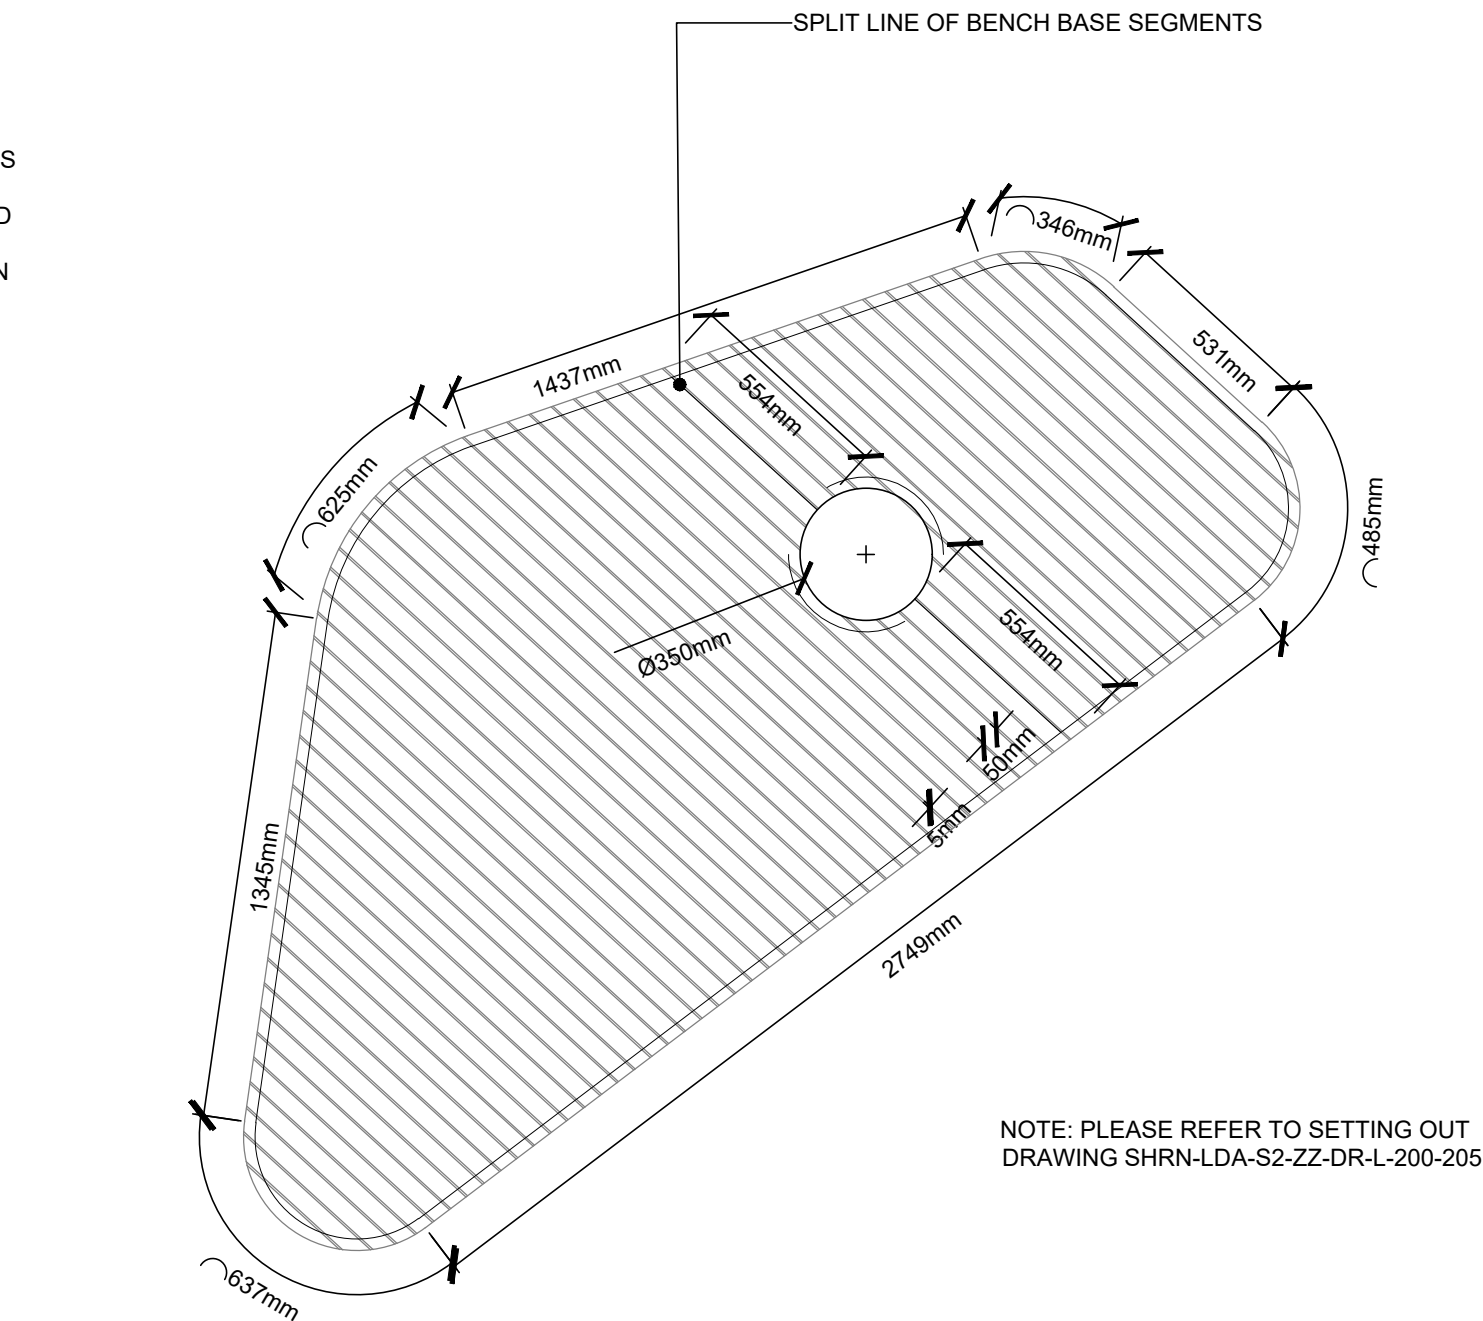


NOTE: PLEASE REFER TO SETTING OUT DRAWING SHRN-LDA-S2-ZZ-DR-L-200-205


04
700
TYPICAL DETAIL - TIMBER BENCH
PLAN
SCALE 1:20

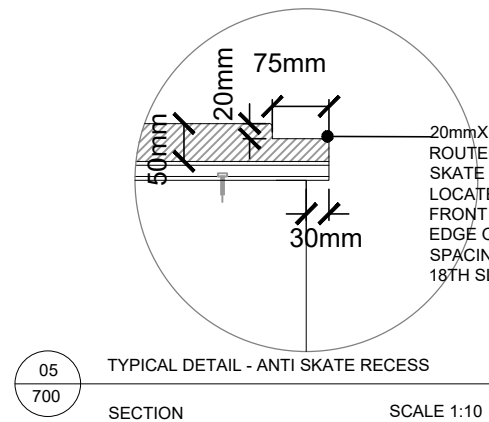

05
700
TYPICAL DETAIL - ANTI SKATE RECESS
SECTION
SCALE 1:10

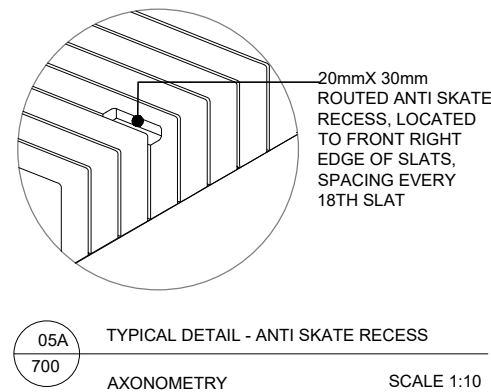

05A
700
TYPICAL DETAIL - ANTI SKATE RECESS
AXONOMETRY
SCALE 1:10

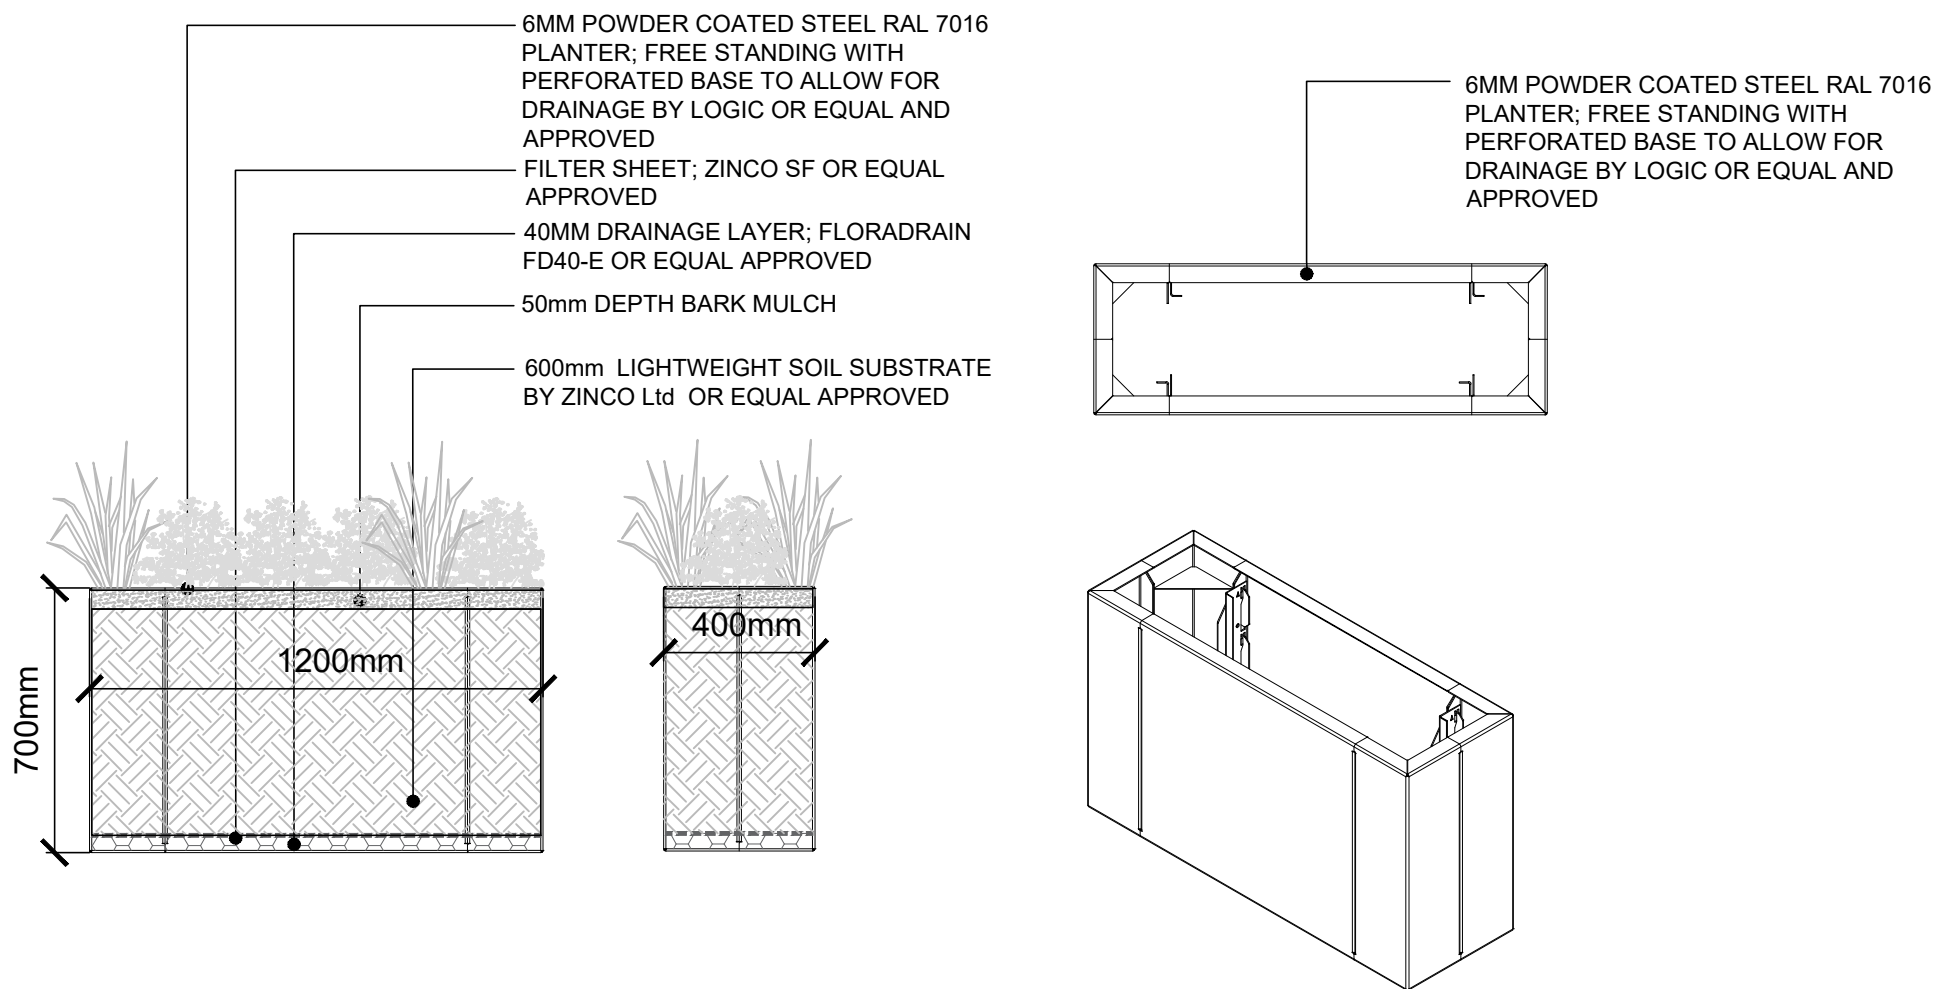

06
700
TYPICAL DETAIL - FREESTANDING DOOR PROTECTION PLANTER
SECTION
SCALE 1:20

P01	Issued for Planning	19/09/24
REV.	DESCRIPTION	APP. DATE

LDA DESIGN

PROJECT TITLE
STATION HILL READING PHASE 2

DRAWING TITLE
HARDWORKS DETAILS

ISSUED BY	London	T: 020 7467 1470
DATE	SEP 2024	DRAWN CZ
SCALE	1:20	CHECKED AB
STATUS	Planning	APPROVED CI

DWG. NO SHRN-LDA-S2-ZZ-DR-L-500-700

No dimensions are to be scaled from this drawing.
All dimensions are to be checked on site.
Area measurements for indicative purposes only.

© LDA Design Consulting Ltd. Quality Assured to BS EN ISO 9001 : 2015
Sources Ordnance Survey

