



Client:

Project:
PRIVATE VILLA

Area:
LONDON



Lebanon — Jounieh
Jounieh Highway — Kallassy Bldg — RDC
Tel +961 9 916 303
rggroupplb@gmail.com

U.A.E — Dubai
Retro Gama Concept Interior Design LLC
Business Bay Tamani Arts Tower — 8th floor
mob +971 50 654 48 42 rgconcept@gmail.com

Syria — Damascus
Al Mazzeh Eastern Villas — Al Farabi street
tel +963 11 6133413
rggroupsyria@gmail.com

www.rggrp.me

Remarks :

Drawing title:
FRONT ELEVATION

Revision:

Scale: 1:50
0 1m 2m

Sheet no:

Client:

Project:

PRIVATE VILLA

PRIVATE VILLA

Area:

LONDON

LONDON



Lebanon – Jounieh
Jounieh Highway – Kallassy Bldg – RDC
Tel +961 9 916 303
rggrouplb@gmail.com

U.A.E – Dubai
Retro Gama Concept Interior Design LLC
Business Bay Tamani Arts Tower – 8th floor
mob +971 50 654 48 42 rgconcept@gmail.com

Syria – Damascus
Al Mazzeh Eastern Villas – Al Farabi street
tel +963 11 6133413
rggroupsyria@gmail.com

www.rggrp.me

Remarks :

Drawing title:

BACK ELEVATION


BACK ELEVATION

Revision:


Scale: 1:50




A horizontal scale bar with alternating black and white segments. It is marked with '0' at the left end, '1m' at the midpoint, and '2m' at the right end. Above the bar, the text 'Scale: 1:50' is written.

 

Sheet no:

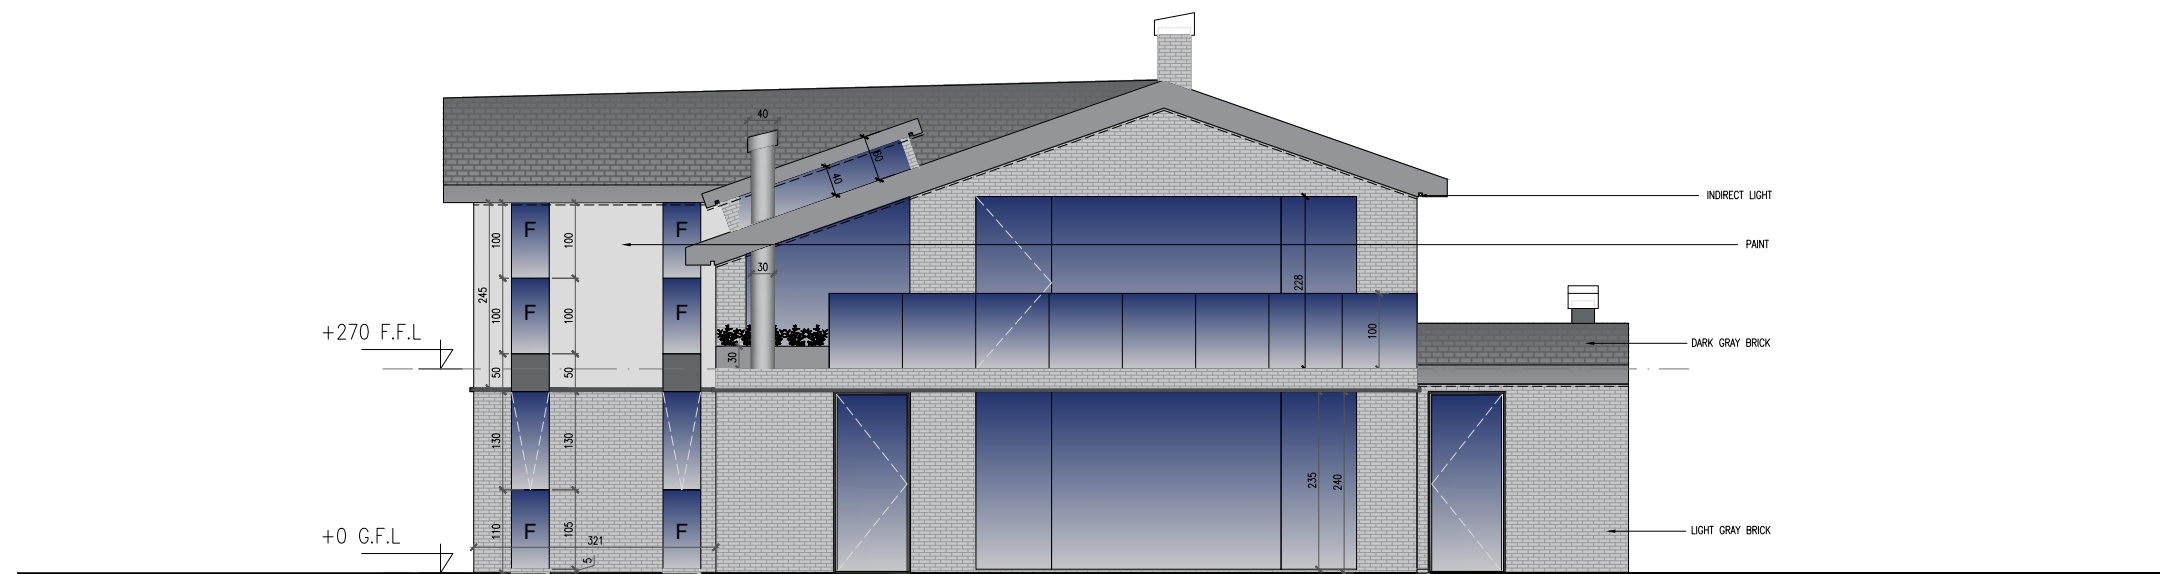

THESE DRAWINGS ARE THE SOLE PROPERTY OF RG CONCEPT INTERIOR DESIGN ANY USAGE, COPY OR REP RODUCTION BY ANY PERSON OR INSTITUTION IN PART OR IN FULL WILL REQUIRE A PRIOR WRITTEN PERMISSION AND APPROVAL OF R.G.CONCEPT L.L.C. ANY UNWARRANT USAGE WILL BE LIABLE TO LEGAL ACTION. THE INFORMATION INCLUDED IN THESE DOCUMENTS HEREIN IS SUBJECT TO ERRORS AND CHANGES WITHOUT PRIOR NOTICE.

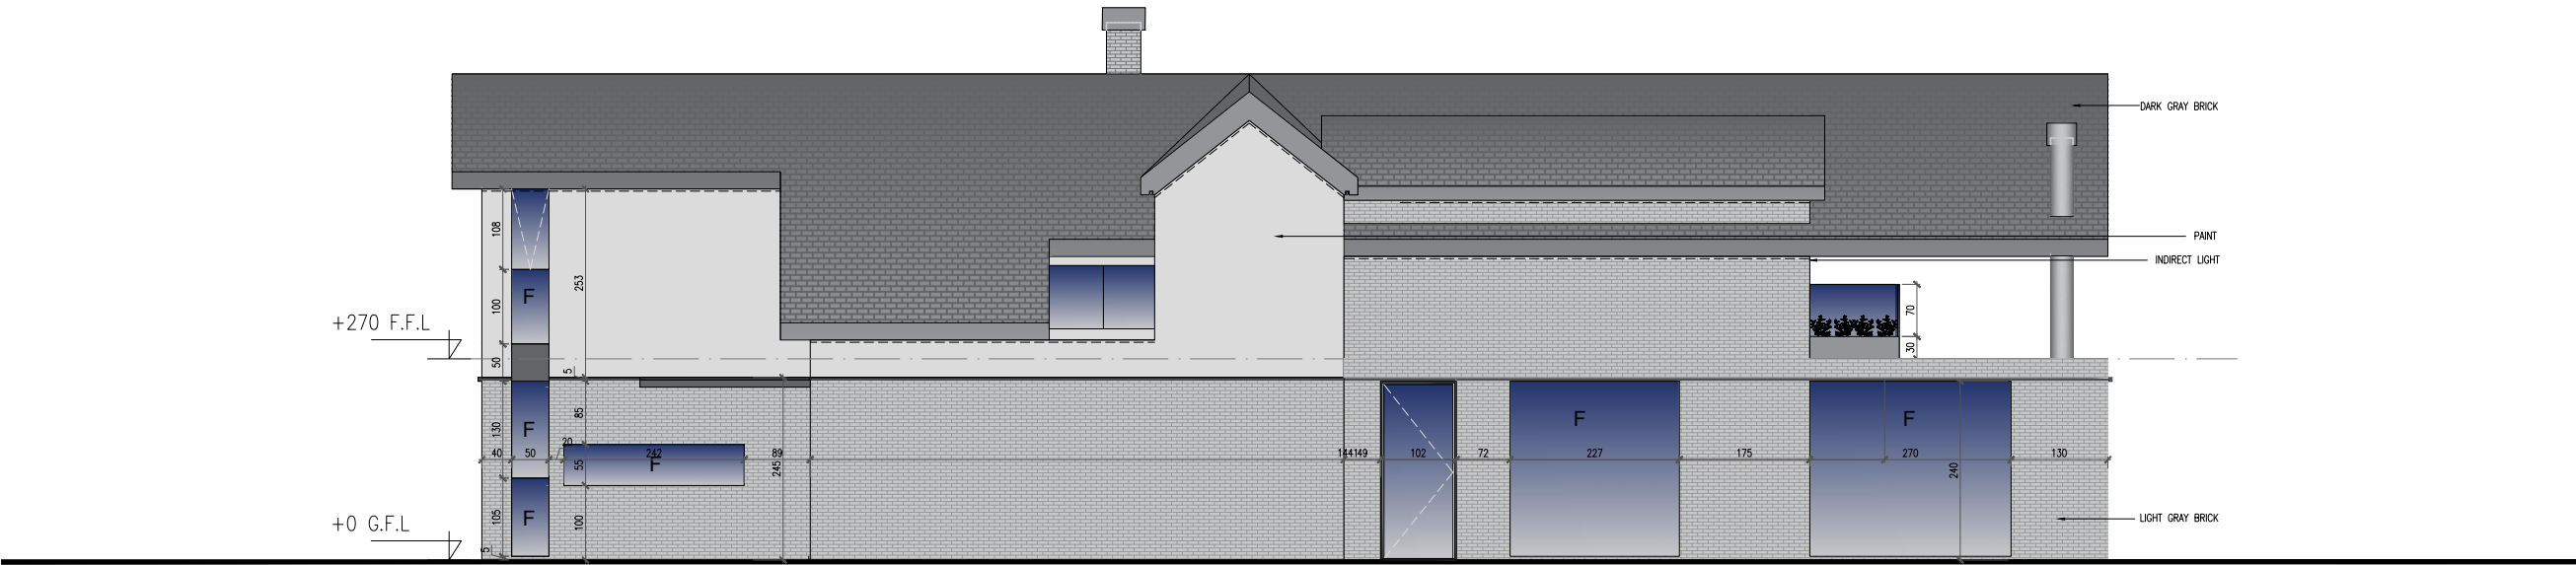

Client:

Project:
PRIVATE VILLA

Area:
LONDON



Lebanon – Jounieh
Jounieh Highway – Kallassy Bldg – RDC
Tel +961 9 916 303
rggroupplb@gmail.com

U.A.E – Dubai
Retro Gama Concept Interior Design LLC
Business Bay Tamani Arts Tower – 8th floor
mob +971 50 654 48 42 rgconcept@gmail.com

Syria – Damascus
Al Mazzeh Eastern Villas – Al Farabi street
tel +963 11 6133413
rggroupsyria@gmail.com

www.rggrp.me


Remarks :

Drawing title:

Revision:

Scale: 1:50

Sheet no:

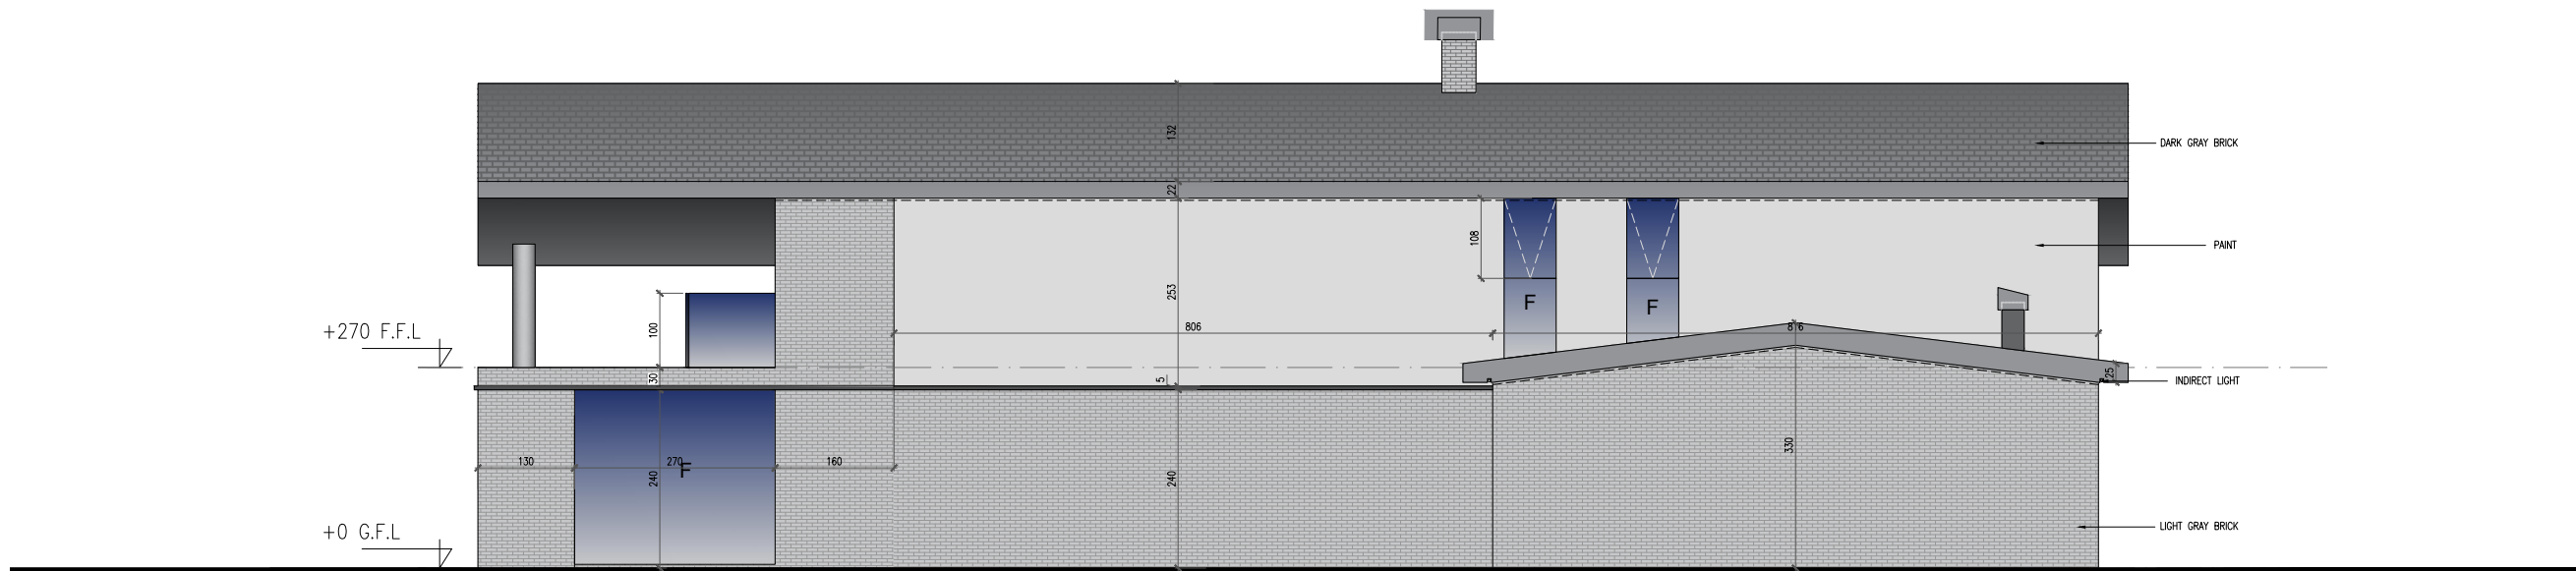

Client:

Project:
PRIVATE VILLA

Area:
LONDON



Lebanon — Jounieh
Jounieh Highway — Kallassy Bldg — RDC
Tel +961 9 916 303
rggroupplb@gmail.com

U.A.E — Dubai
Retro Gama Concept Interior Design LLC
Business Bay Tamani Arts Tower — 8th floor
mob +971 50 654 48 42 rgconcept@gmail.com

Syria — Damascus
Al Mazzeh Eastern Villas — Al Farabi street
tel +963 11 6133413
rggroupsyria@gmail.com

www.rggrp.me

Remarks :

Drawing title:
LEFT ELEVATION

Revision:

Scale: 1:50
0 1m 2m

Sheet no:



Client:

Project:
PRIVATE VILLA

Area:
LONDON



Lebanon - Jounieh
Jounieh Highway - Kallassy Bldg - RDC
Tel +961 9 916 303
rggrouplb@gmail.com

U.A.E - Dubai
Retro Gama Concept Interior Design LLC
Business Bay Tamani Arts Tower - 8th floor
mob +971 50 654 48 42 rgconcept@gmail.com

Syria - Damascus
Al Mazzeh Eastern Villas - Al Farabi street
tel +963 11 6133413
rggroupsyria@gmail.com

www.rggrp.me

Remarks :

Drawing title:
FRONT ELEVATION

Revision:

Scale:

Sheet no:



Client:

Project:
PRIVATE VILLA

Area:
LONDON



Lebanon - Jounieh
Jounieh Highway - Kallassy Bldg - RDC
Tel +961 9 916 303
rggrouplb@gmail.com

U.A.E - Dubai
Retro Gama Concept Interior Design LLC
Business Bay Tamani Arts Tower - 8th floor
mob +971 50 654 48 42 rgconcept@gmail.com

Syria - Damascus
Al Mazzeh Eastern Villas - Al Farabi street
tel +963 11 6133413
rggroupsyria@gmail.com

www.rggrp.me

Remarks :

Drawing title:
BACK ELEVATION

Revision:

Scale:

Sheet no:



Client:

Project:
PRIVATE VILLA

Area:
LONDON



Lebanon - Jounieh
Jounieh Highway - Kallassy Bldg - RDC
Tel +961 9 916 303
rggroup1b@gmail.com

U.A.E - Dubai
Retro Gama Concept Interior Design LLC
Business Bay Tamani Arts Tower - 8th floor
mob +971 50 654 48 42 rgconcept@gmail.com

Syria - Damascus
Al Mazzeh Eastern Villas - Al Farabi street
tel +963 11 6133413
rggroupsyria@gmail.com

www.rggrp.me

Remarks :

Drawing title:

Revision:

Scale:

Sheet no:



Client:

Project:
PRIVATE VILLA

Area:
LONDON



Lebanon - Jounieh
Jounieh Highway - Kallassy Bldg - RDC
Tel +961 9 916 303
rggrouplb@gmail.com

U.A.E - Dubai
Retro Gama Concept Interior Design LLC
Business Bay Tamani Arts Tower - 8th floor
mob +971 50 654 48 42 rgconcept@gmail.com

Syria - Damascus
Al Mazzeh Eastern Villas - Al Farabi street
tel +963 11 6133413
rggroupsyria@gmail.com

www.rggrp.me



Remarks :

Drawing title:
LEFT ELEVATION

Revision:

Scale:

Sheet no:

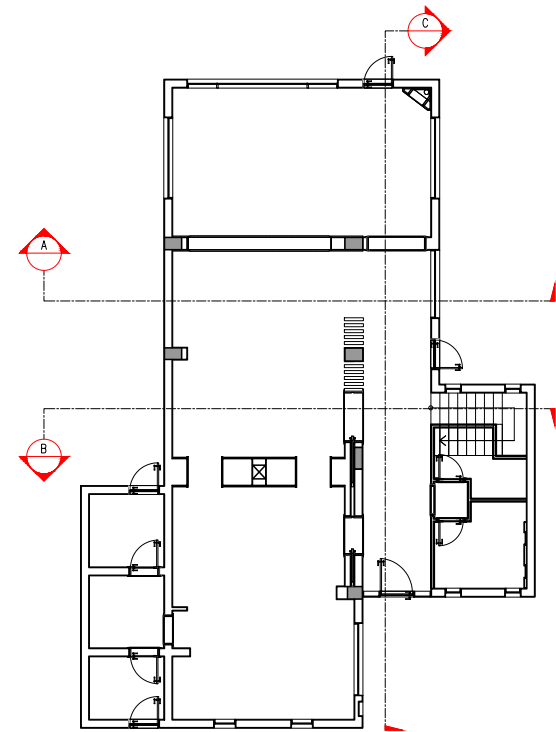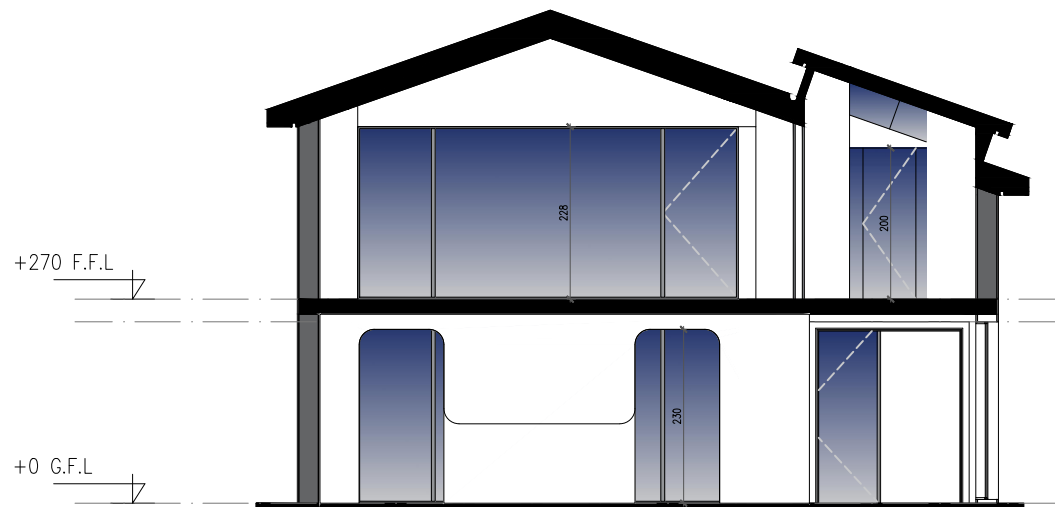

Client:

Project:
PRIVATE VILLA

Area:
LONDON



Lebanon – Jounieh
Jounieh Highway – Kallassy Bldg – RDC
Tel +961 9 916 303
rggroupplb@gmail.com

U.A.E – Dubai
Retro Gama Concept Interior Design LLC
Business Bay Tamani Arts Tower – 8th floor
mob +971 50 654 48 42 rgconcept@gmail.com

Syria – Damascus
Al Mazzeh Eastern Villas – Al Farabi street
tel +963 11 6133413
rggroupsyria@gmail.com

www.rggrp.me



Remarks :

Drawing title:
SECTION AA

Revision:

Scale: 1:50


Sheet no:

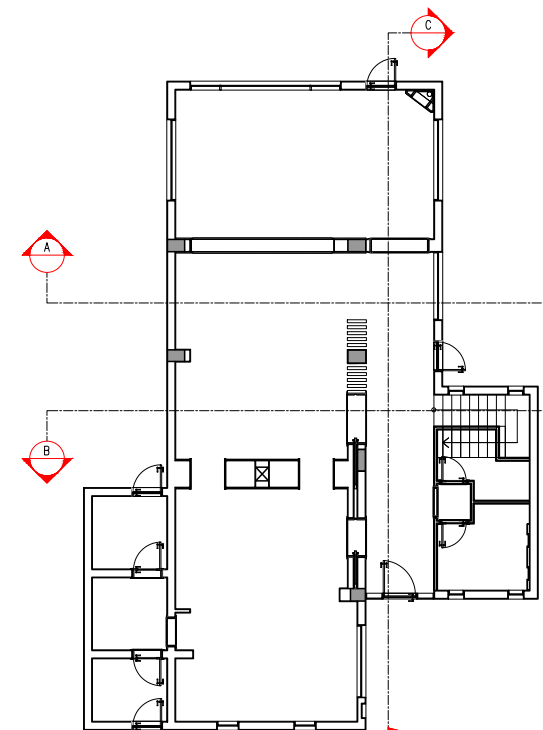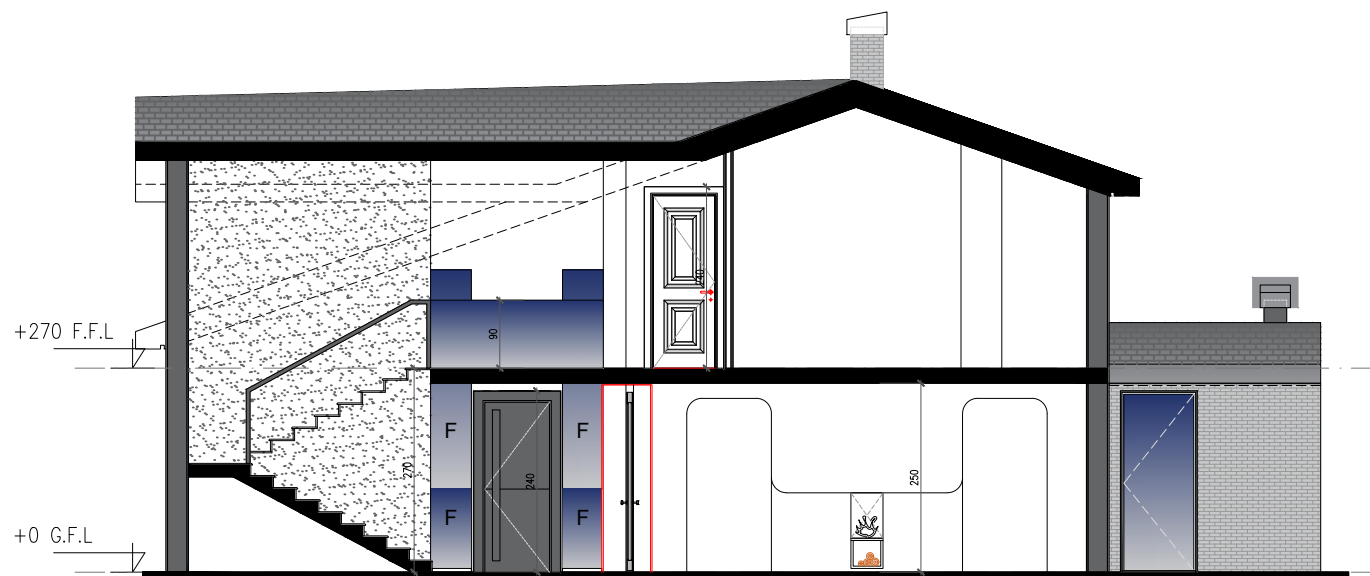

Client:

Project:

PRIVATE VILLA

Area:

LONDON



Lebanon – Jounieh
Jounieh Highway – Kallassy Bldg – RDC
Tel +961 9 916 303
rggroupplb@gmail.com

U.A.E – Dubai
Retro Gama Concept Interior Design LLC
Business Bay Tamani Arts Tower – 8th floor
mob +971 50 654 48 42 rgconcept@gmail.com

Syria – Damascus
Al Mazzeh Eastern Villas – Al Farabi street
tel +963 11 6133413
rggroupsyria@gmail.com

www.rggrp.me

Remarks :

Drawing title:



SECTION BB

Revision:

Scale: 1:50



Sheet no:

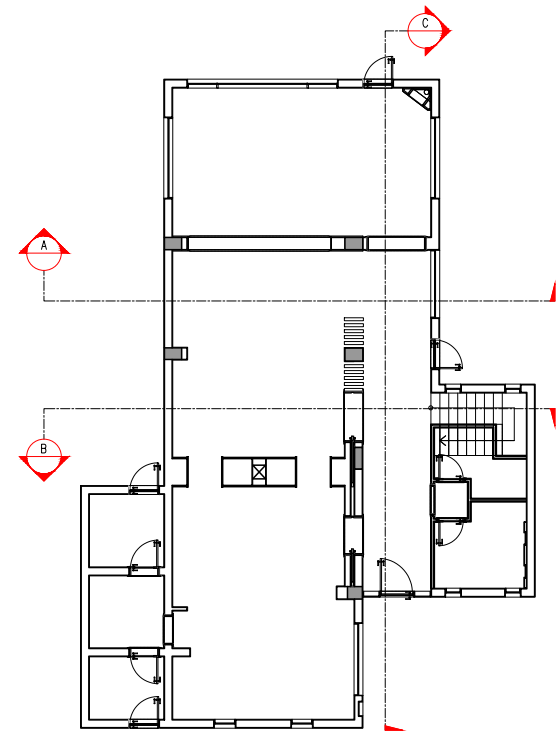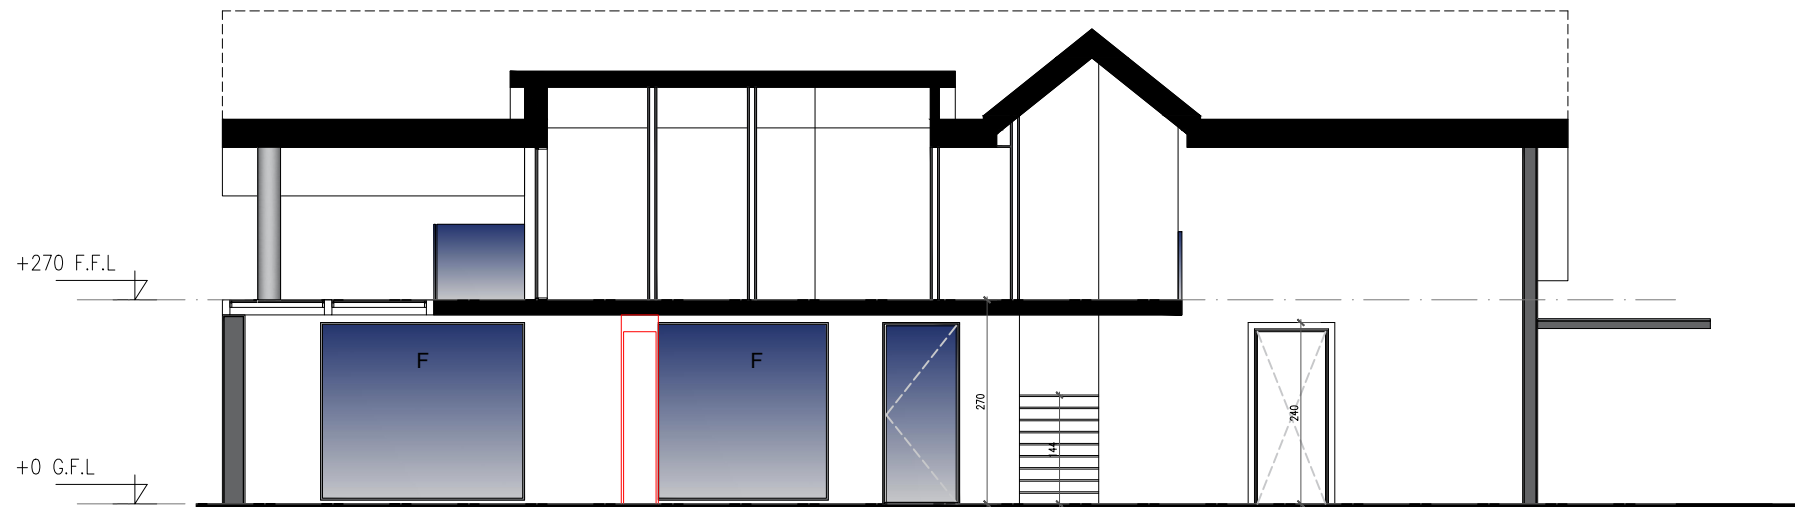

Client:

Project:
PRIVATE VILLA

Area:
LONDON



Lebanon — Jounieh
Jounieh Highway — Kallassy Bldg — RDC
Tel +961 9 916 303
rggroupplb@gmail.com

U.A.E — Dubai
Retro Gama Concept Interior Design LLC
Business Bay Tamani Arts Tower — 8th floor
mob +971 50 654 48 42 rgconcept@gmail.com

Syria — Damascus
Al Mazzeh Eastern Villas — Al Farabi street
tel +963 11 6133413
rggroupsyria@gmail.com

www.rggrp.me

Remarks :

Drawing title:
SECTION CC

Revision:



Sheet no: