






PROPOSED FRONT ELEVATION

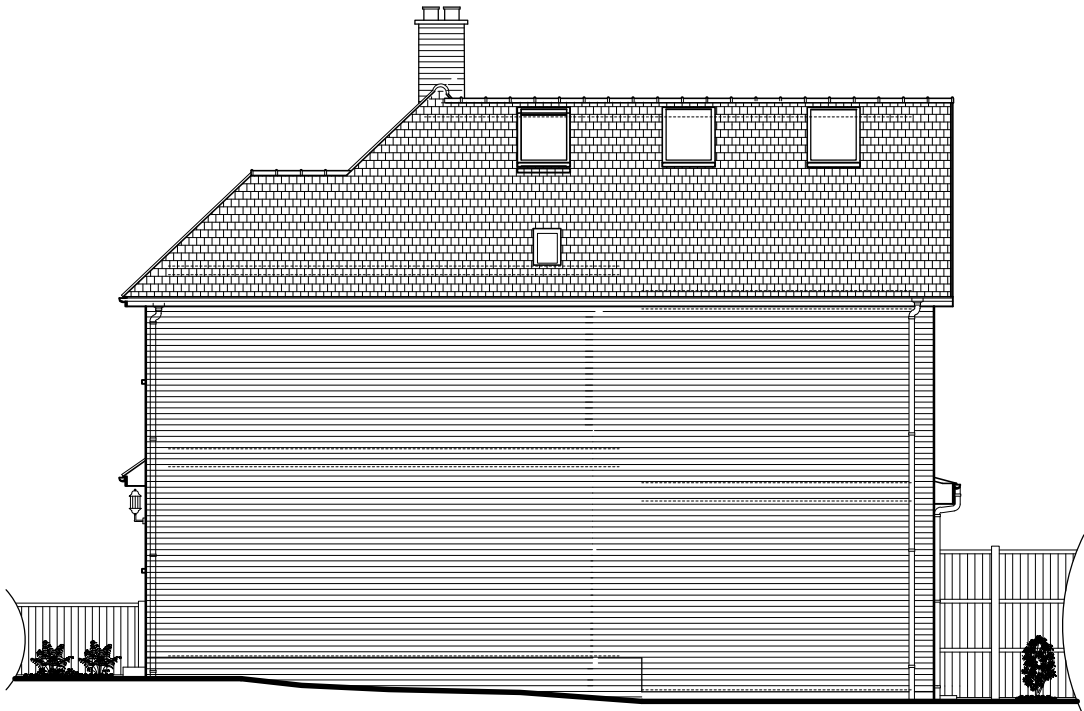

PROPOSED RIGHT HAND SIDE ELEVATION (same as pre Approved Drawing)

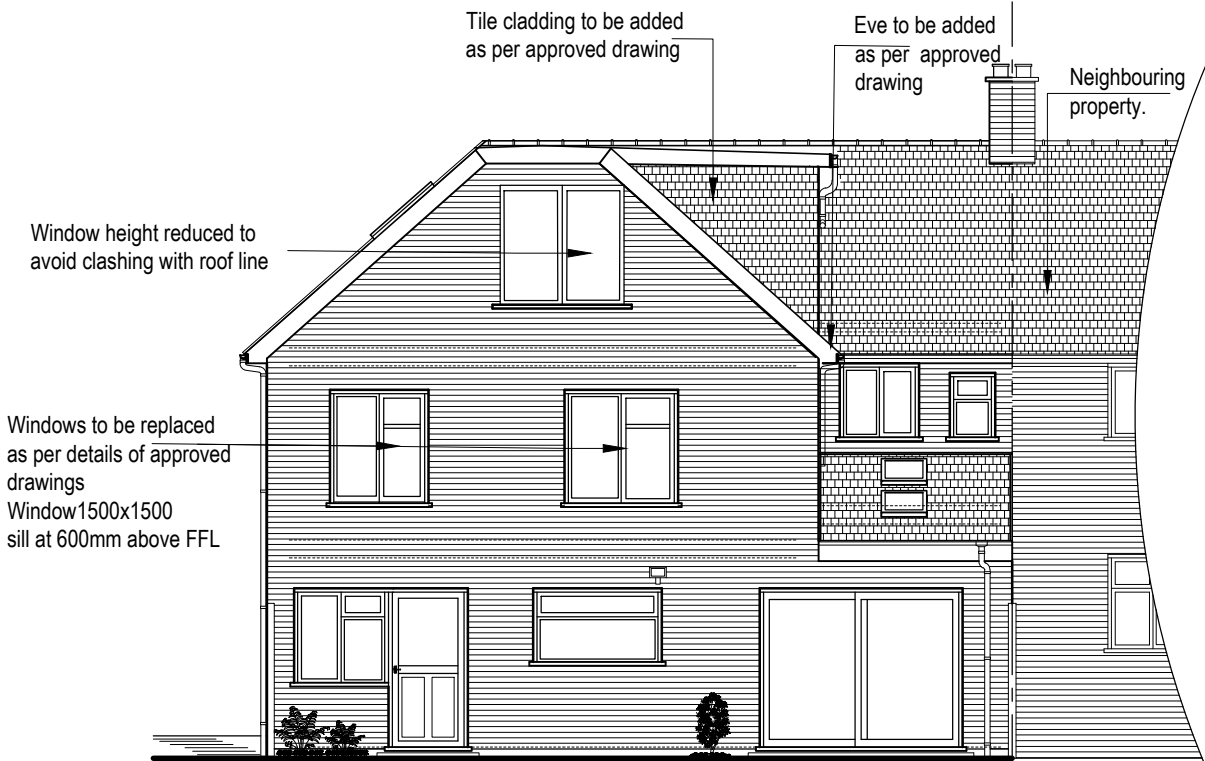

PROPOSED REAR ELEVATION

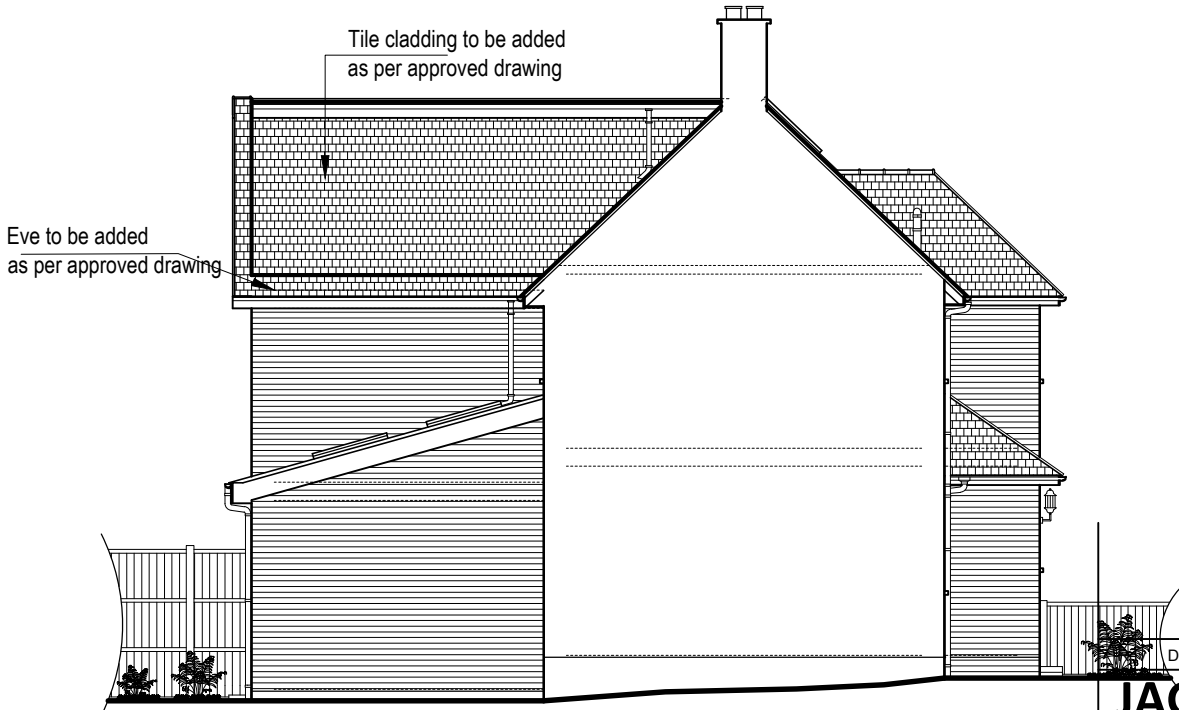

PROPOSED LEFT HAND SIDE ELEVATION (same as pre Approved Drawing)



Scale: 1:100, Paper size: A3

Date	Description	By	Checked
JAGO ASSOCIATES			
CONSULTANTS, STRUCTURAL ENGINEERS AND BUILDING SURVEYORS 120 Kingspark Business Centre, 152-178 Kingston Road New Malden, Surrey KT3 3ST Tel: 020 8241 1879 Email: mail@jagoassociates.co.uk			
Project 10 ANGLEFIELD ROAD, READING Proposed Loft Conversion			
Drawing Title PROPOSED ELEVATIONS			
Drawing Date Jan. 2024	Scale 1:100	Paper size A3	Status Planning
Project No. 2259	Drawing No. P04	Revision C	Revision Date