


Notes.
All details existing, unless marked proposed
Original drawing size A4
Scaled dimensions should not be taken from this
drawing unless authorised.

— Site Boundary
— Advert Location



Sign Panel Location

McIlroys Building
1 to 59 (above)

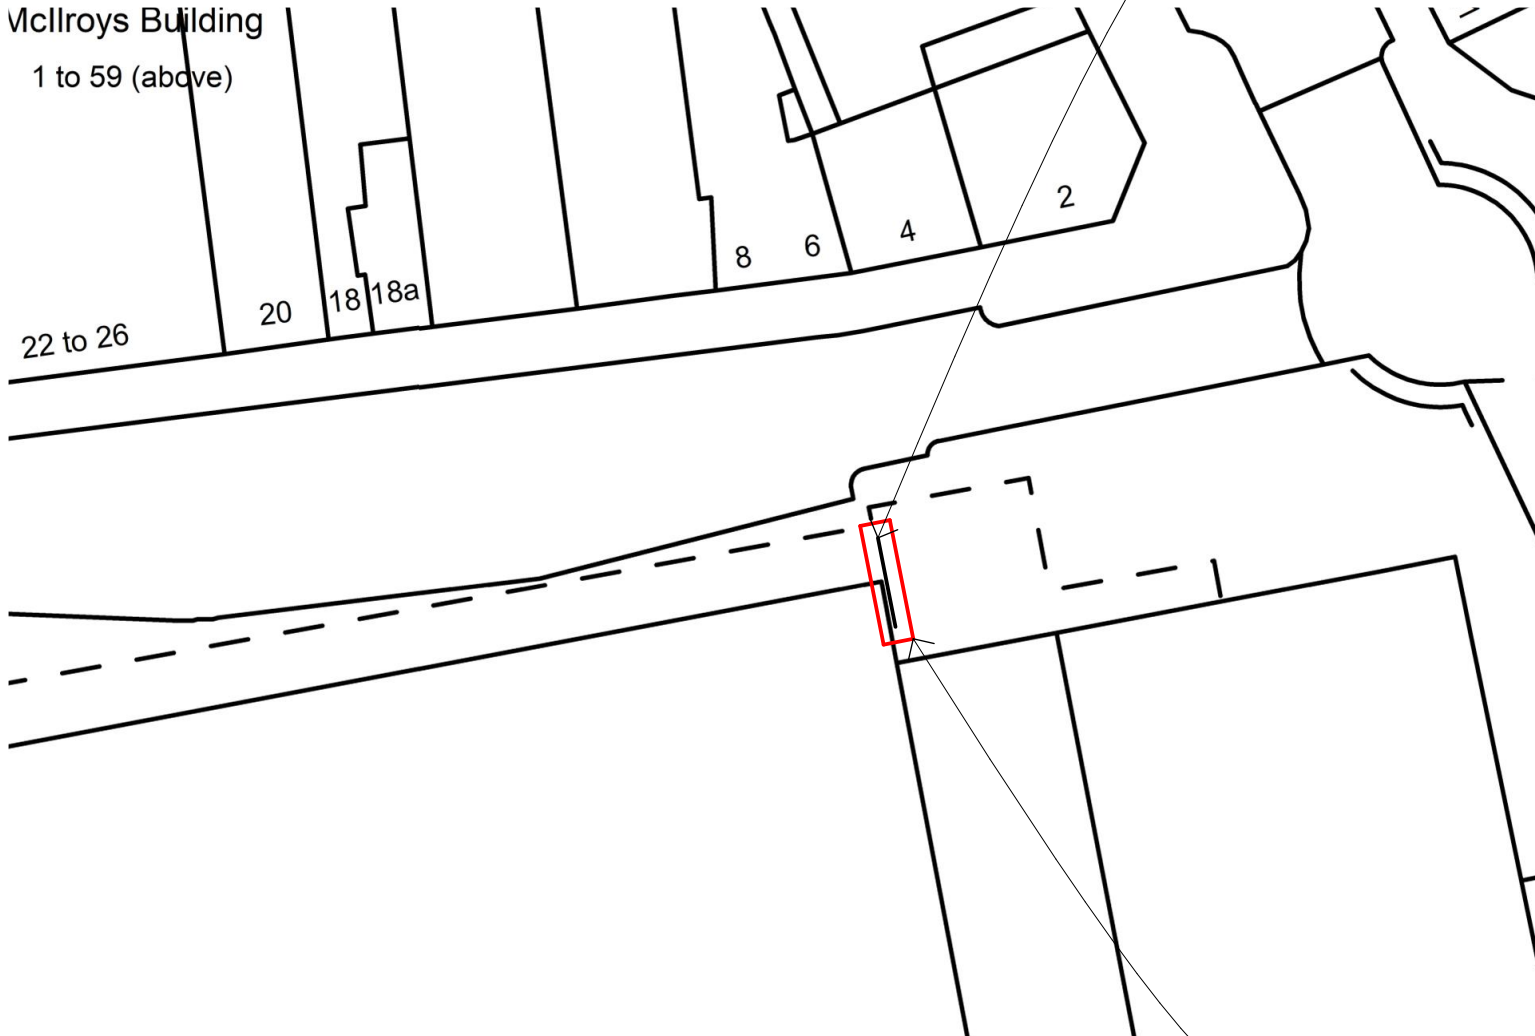

Application Site

ArdentLand

7 Bell Yard
London
WC2A 2JR
0203 925 4603
www.ardentland.com

Ardent Land Ref:

-

Project

East Facing Wall, under
canopy of Oxford Road
Entrance, Broad Street Mall,
Broad Street,
Reading,
RG1 7QE

Drawing Name

Site Plan - Proposed

Drawing Status

PLANNING

Revision

- First Formal Issue

CODD

Date

2.10.2024

Drawing Scale @ A4

1:500

Layout ID

Revision

T4850 A4 051

