



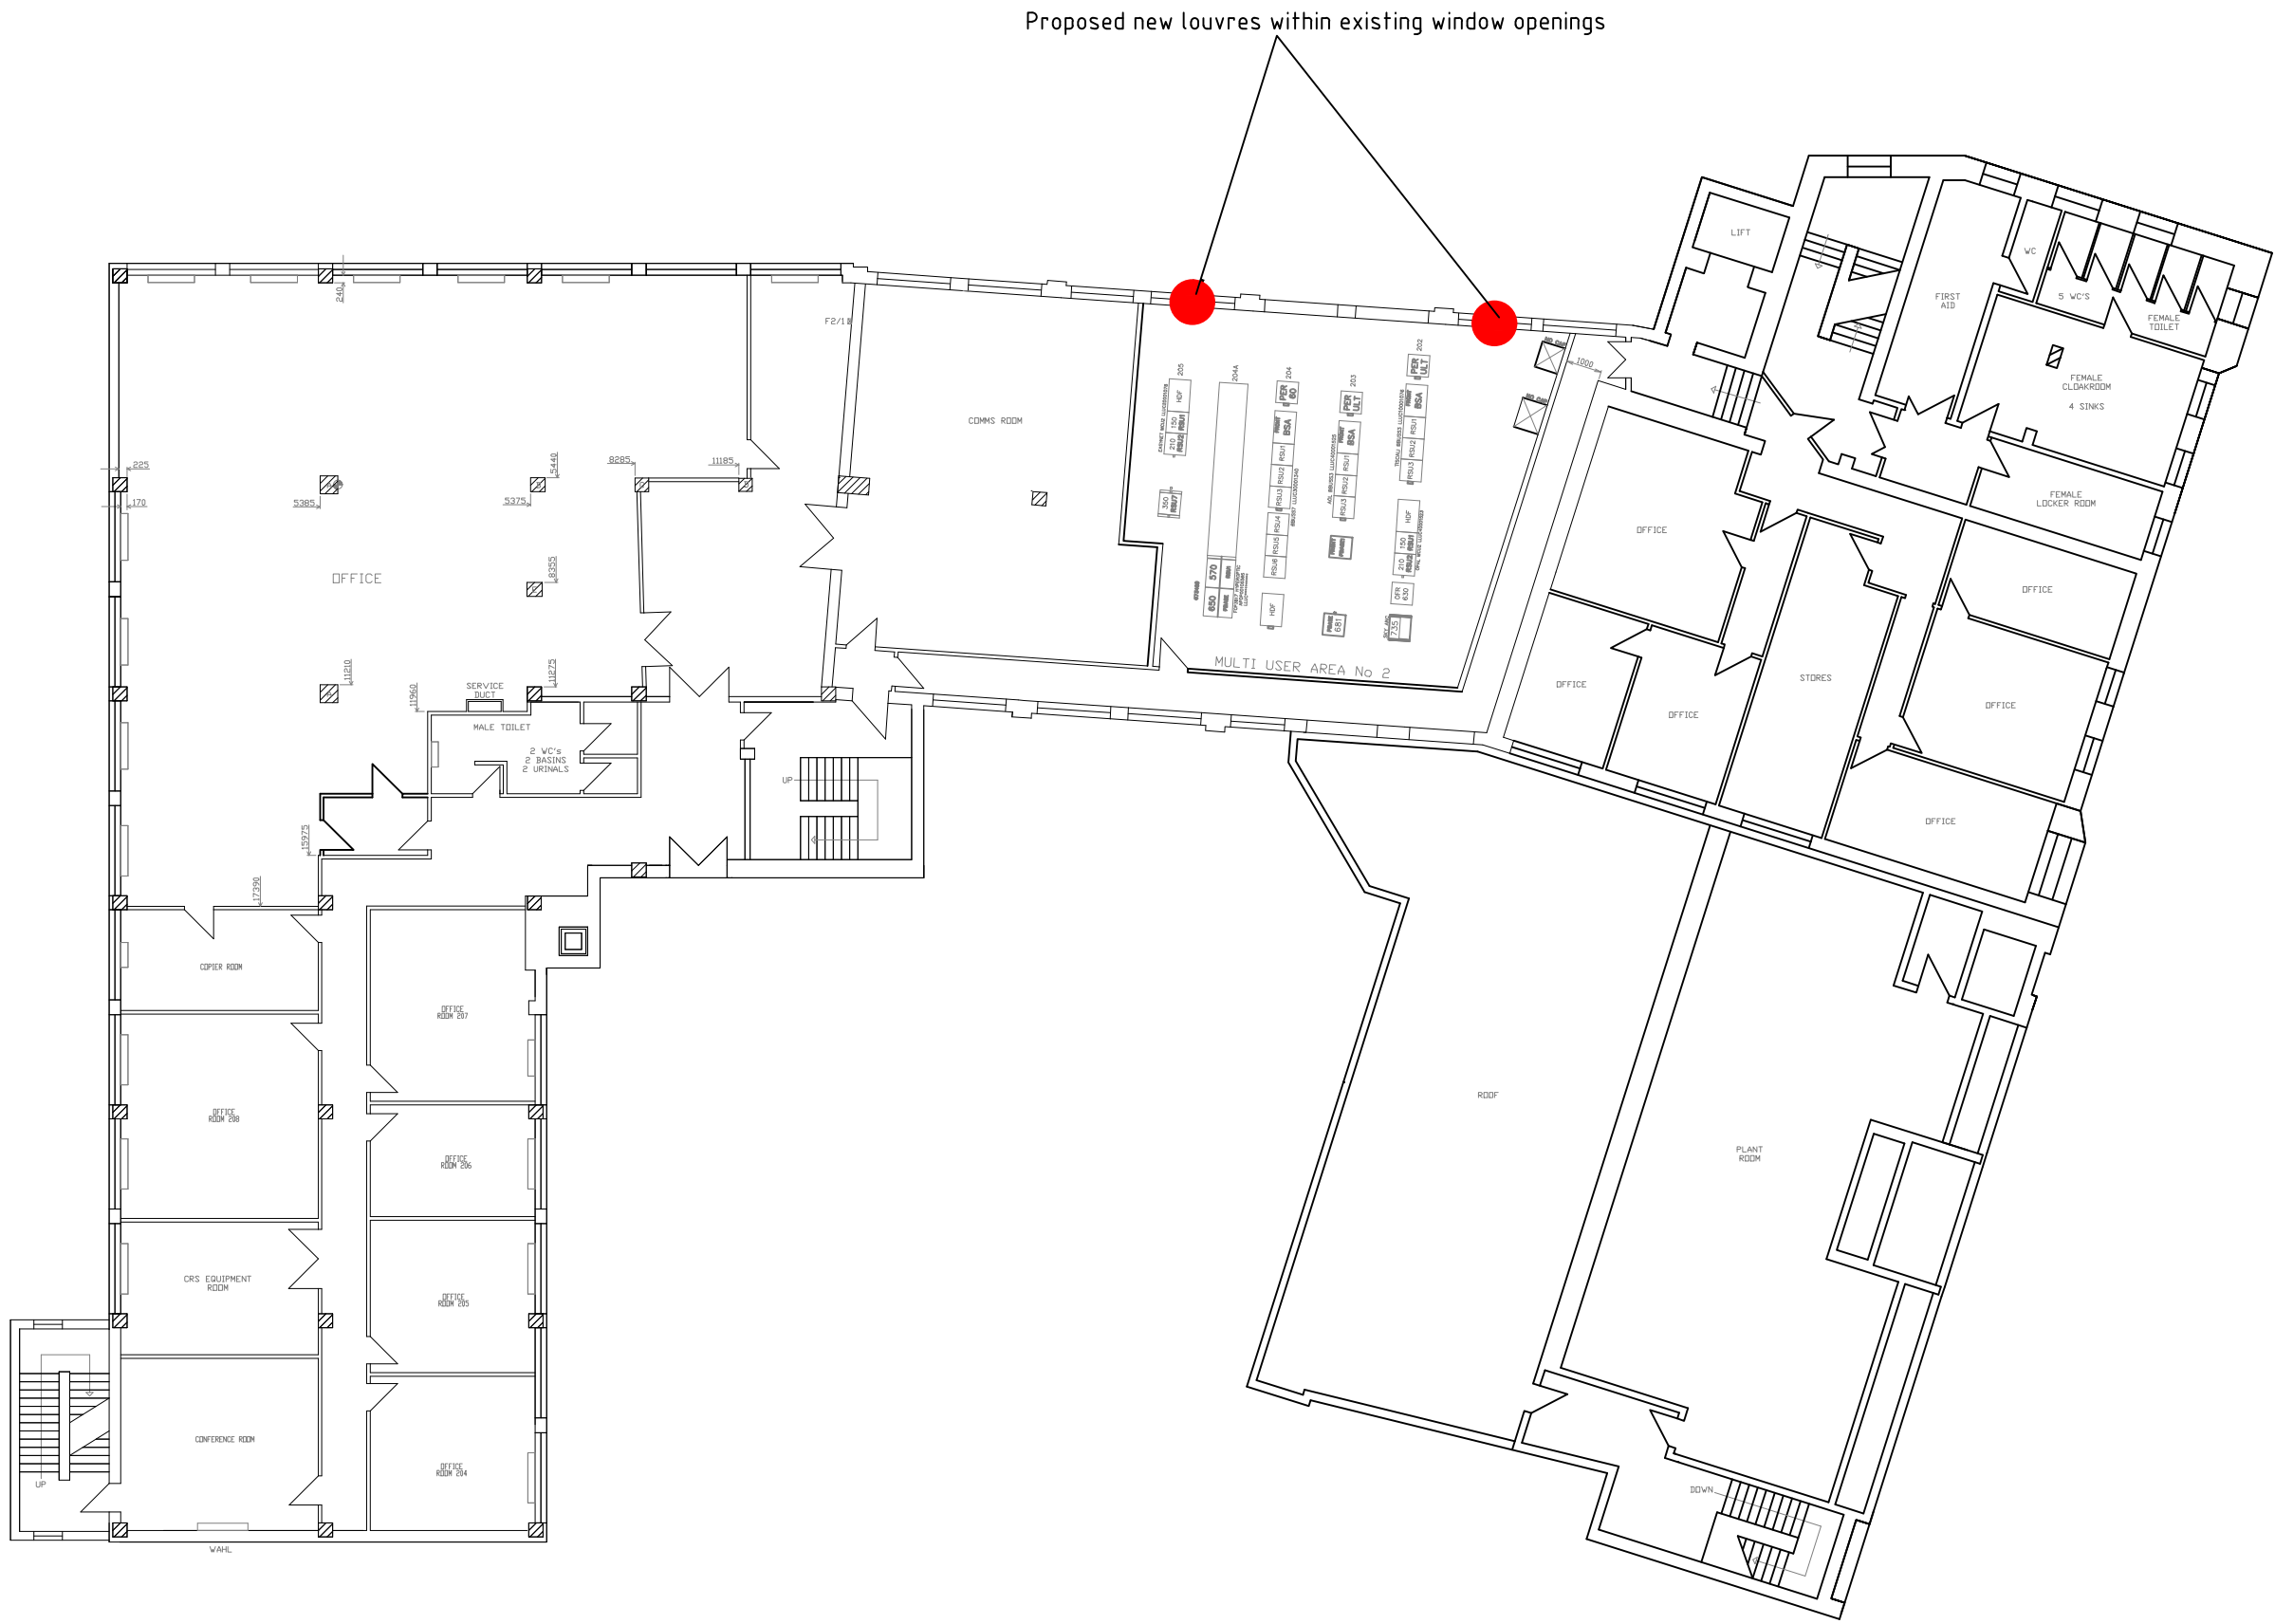

SECOND FLOOR PLAN 1:200

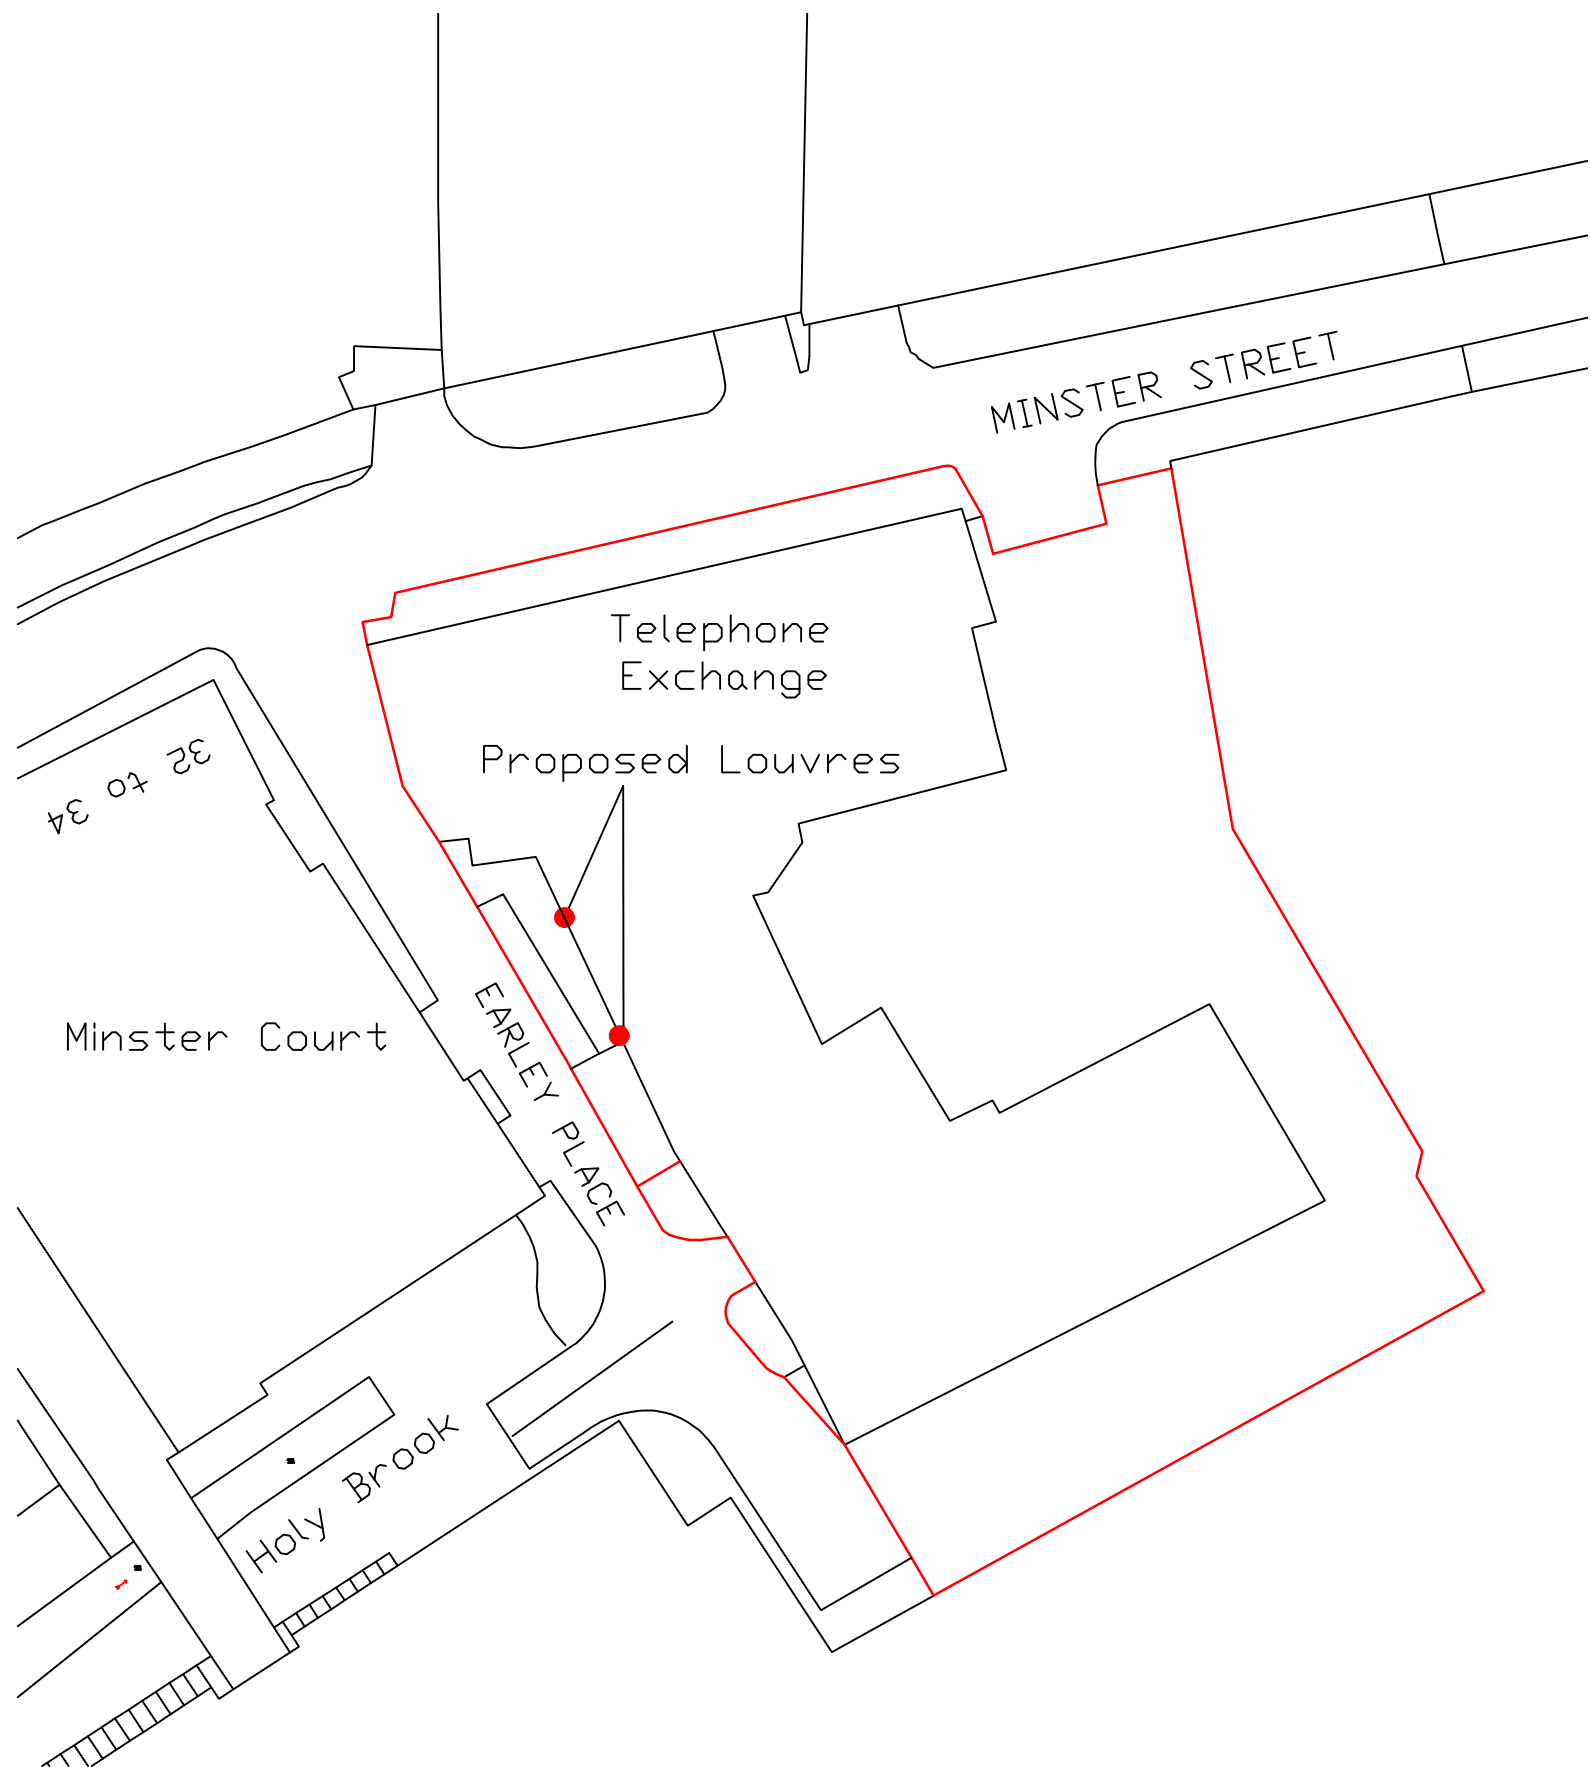


SITE PLAN 1:500




LOCATION PLAN 1:1250



EXISTING WEST ELEVATION 1:200

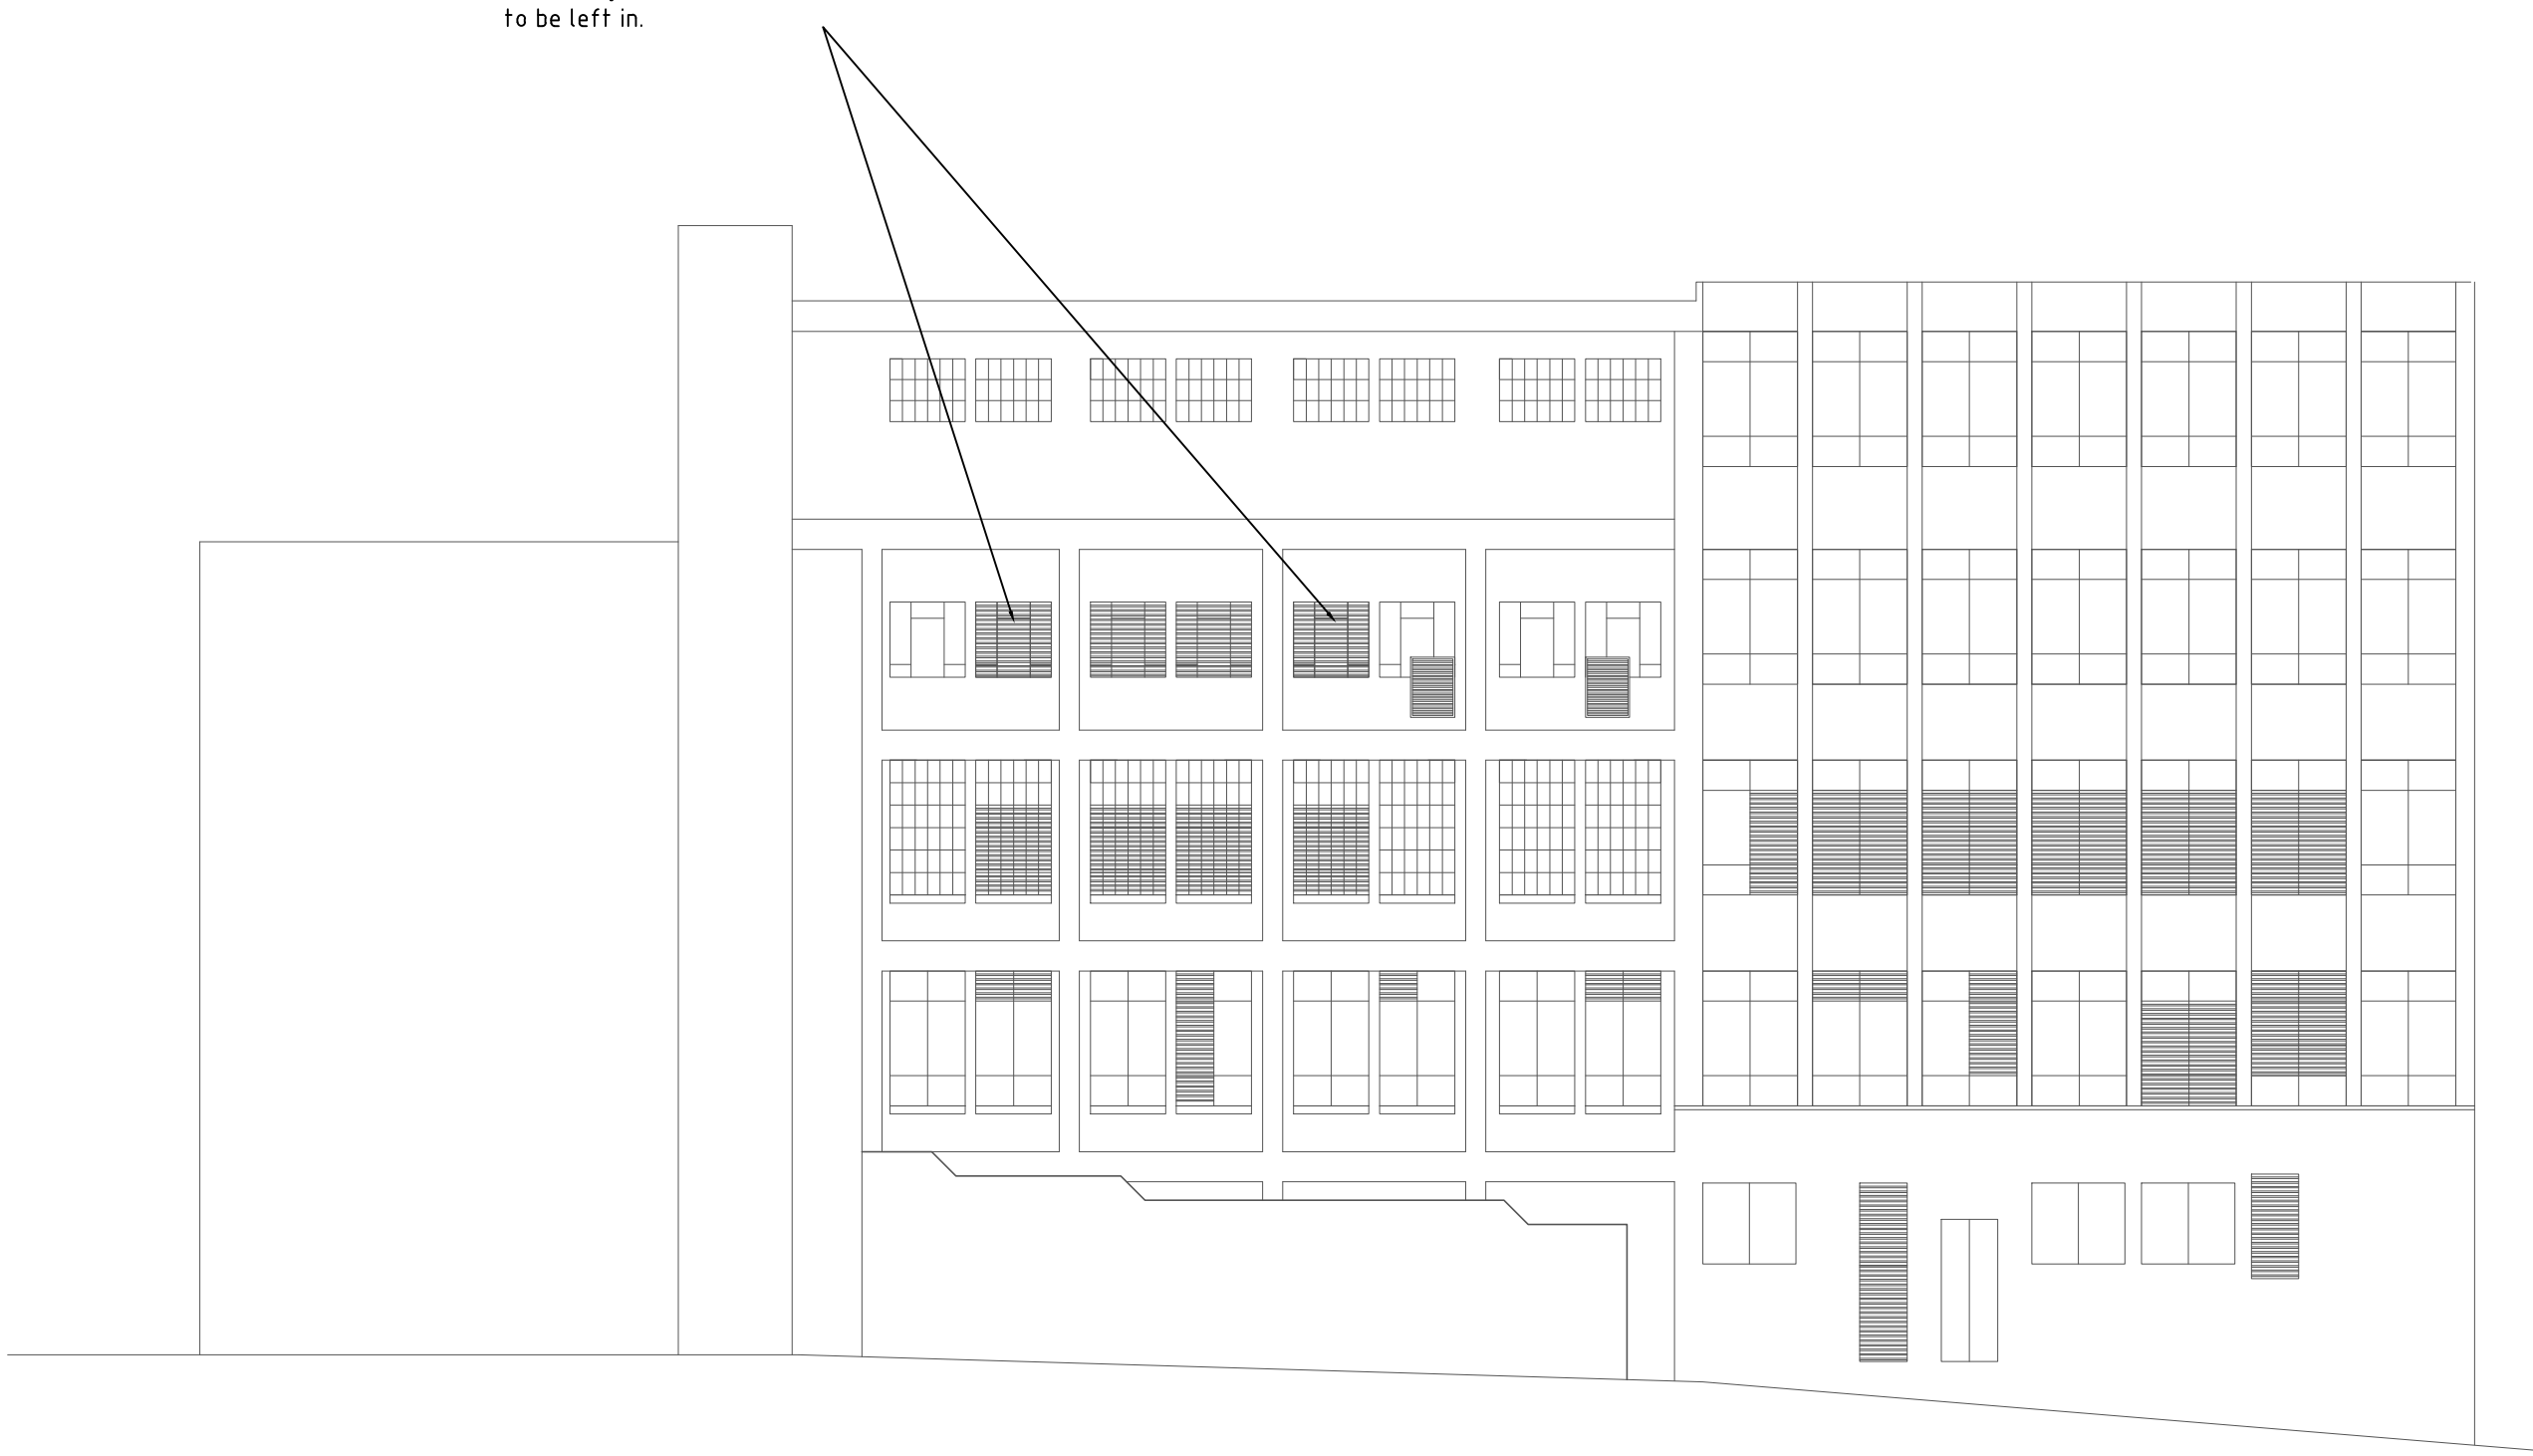

PROPOSED WEST ELEVATION 1:200

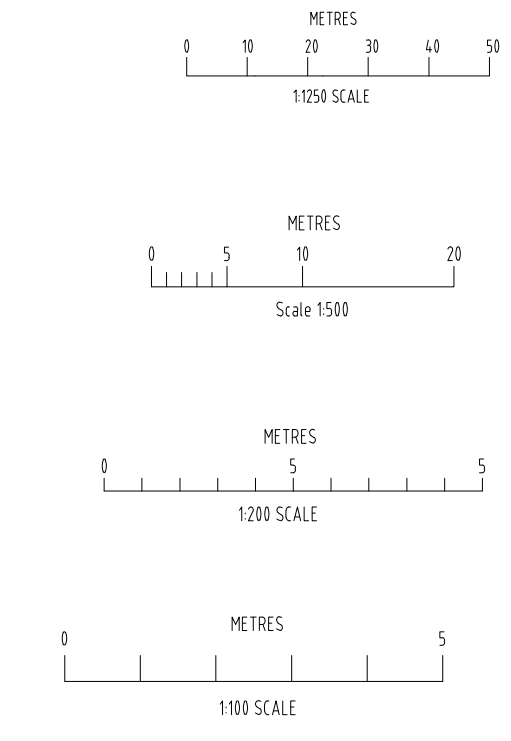

Rev	Notes	dd/mm/yy
Status	PLANNING	
Client	BT / MJQuinn	
Project title	Proposed Works at Reading Central Telephone Exchange 41 Minster Street, RG1 2JB	
Drawing title	Elevations, Floor Plan, Location Plan and Site Plan	
Date	09/2024	Scale
Drawn	JMc	As stated @ A1
Job No.	212/2202	Dwg. No.
	173/01	Rev -