


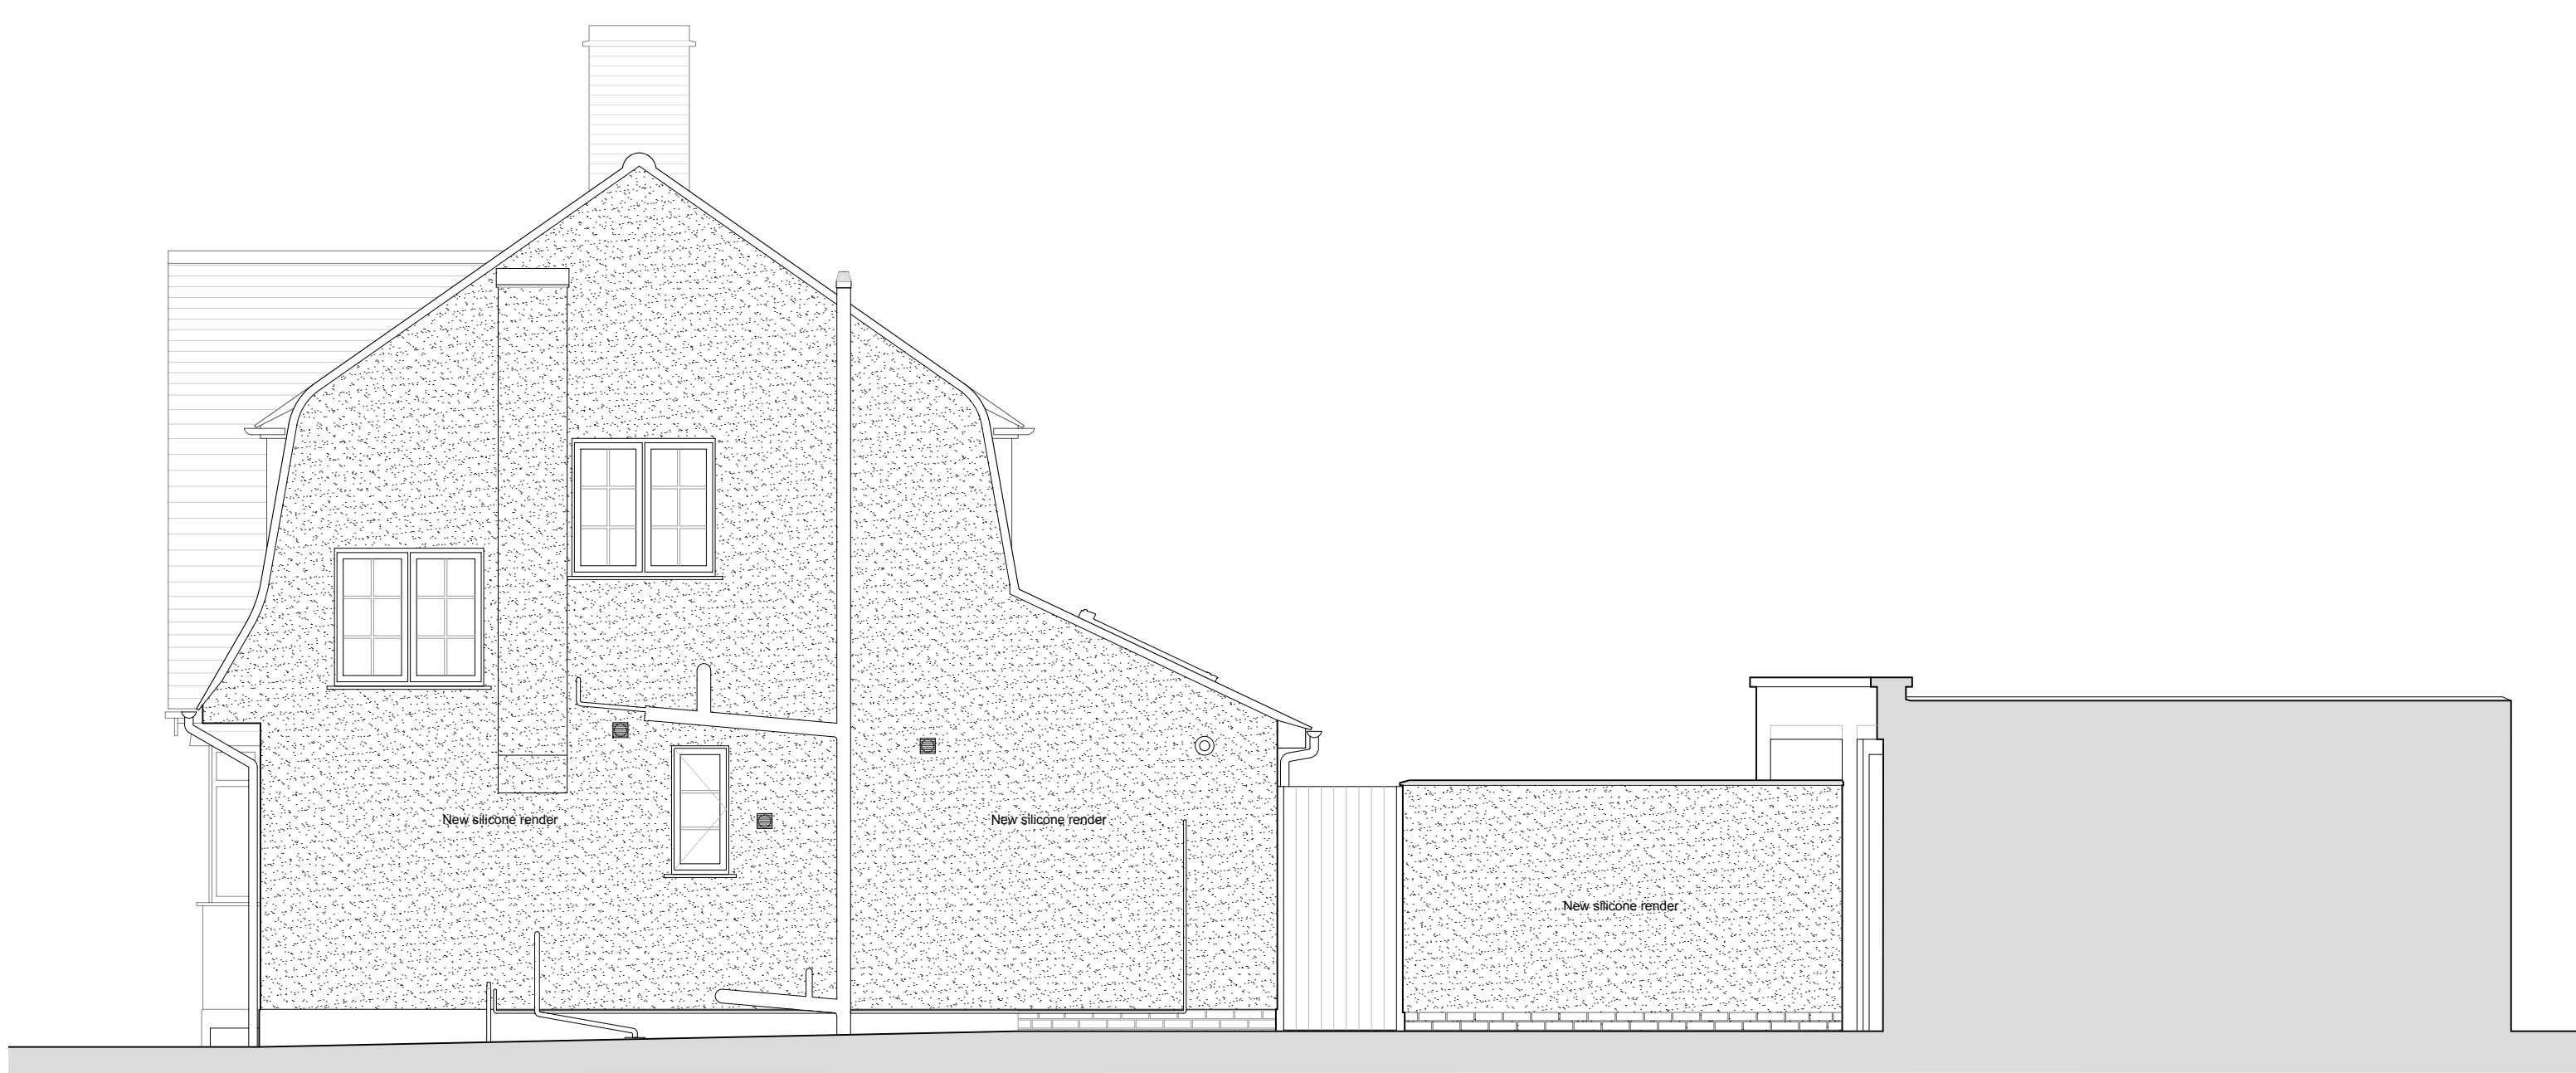


PROPOSED WEST ELEVATION
SCALE 1 : 50



PROPOSED NORTH ELEVATION
SCALE 1 : 50



PROPOSED EAST ELEVATION
SCALE 1 : 50

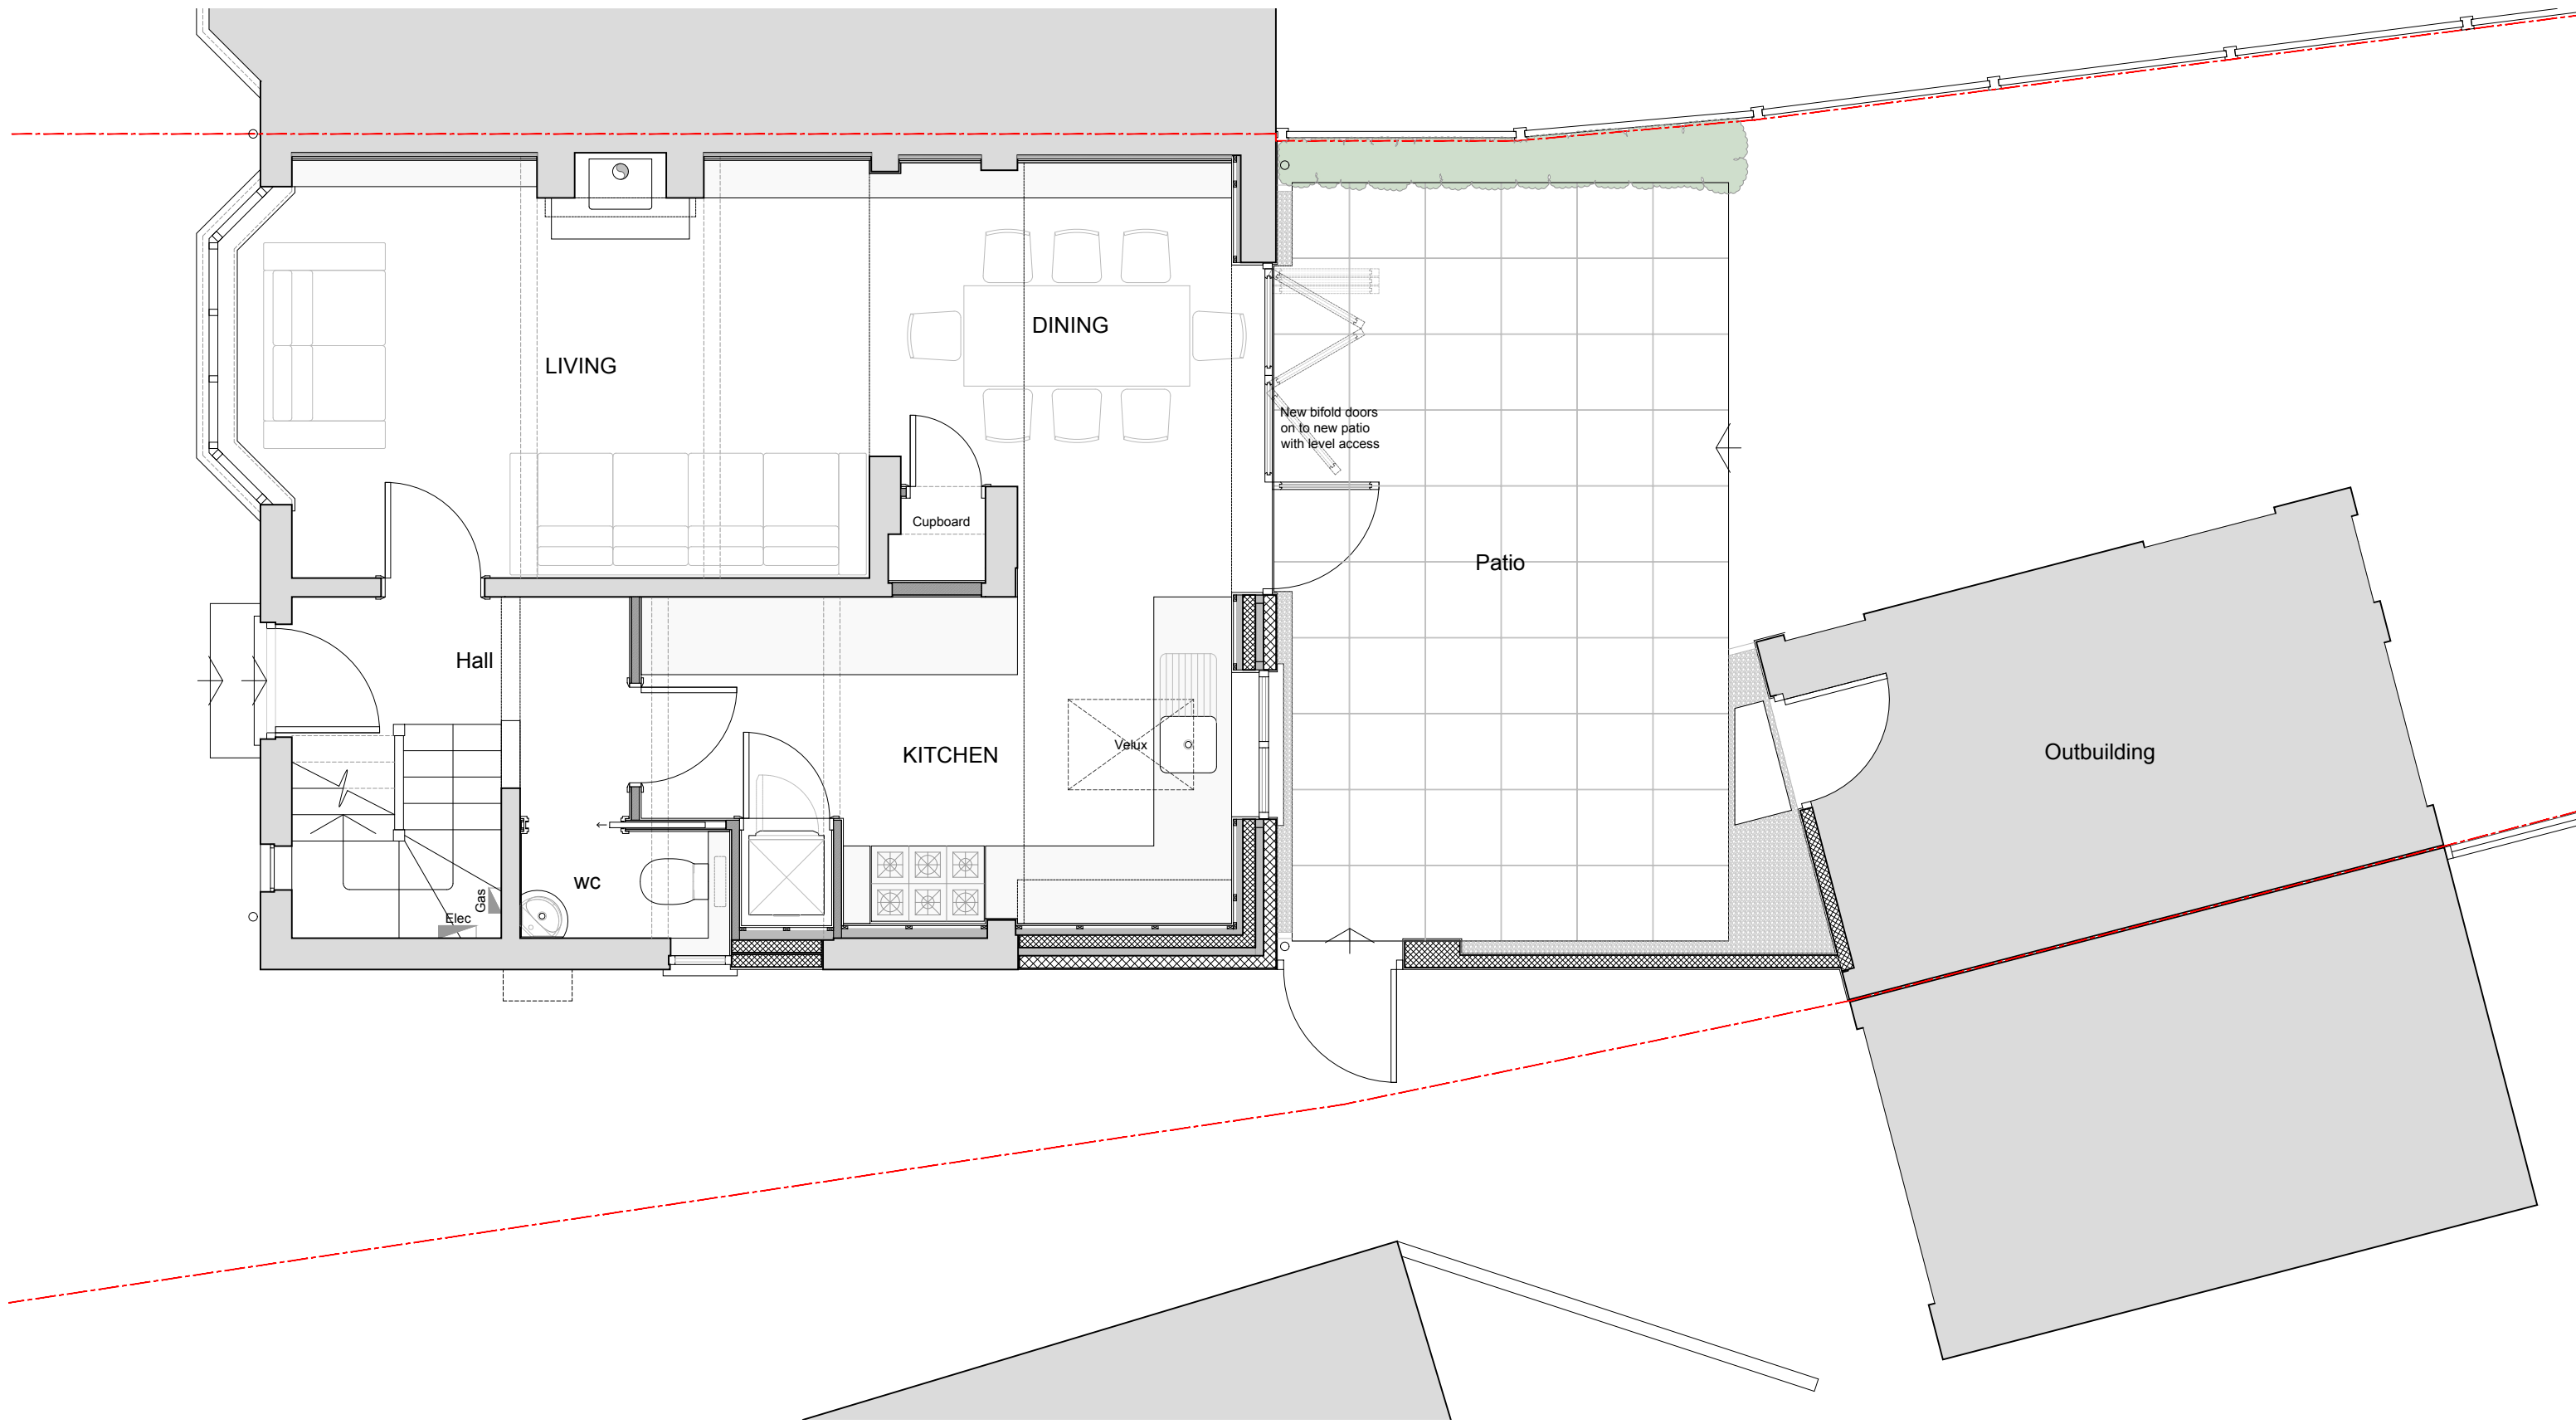

PROPOSED GROUND FLOOR
SCALE 1 : 50

0 1000 2000 3000 4000 5000
Scale Bar 1 : 50



NOTES

© SpaceOffice - THIS DRAWING AND DESIGN REMAINS THE COPYRIGHT AND INTELLECTUAL PROPERTY OF OF SPACE OFFICE LIMITED (SpaceOffice) AND SHALL NOT BE COPIED IN ANY FORMAT WITHOUT APPROVAL.

THIS DRAWING IS TO BE READ IN CONJUNCTION WITH ALL OTHER DRAWINGS AND DOCUMENTS PROVIDED. THE CONTRACTOR MUST CHECK ALL DIMENSIONS ON SITE BEFORE PLACING ORDERS FOR MATERIALS OR SHOP FABRICATIONS OR COMMENCING WORKS ON SITE. ANY DISCREPANCIES SHOULD BE NOTIFIED BEFORE PROCEEDING.

THIS DRAWING MUST BE PRINTED IN COLOUR FOR FULL CLARITY.



email: mail@spaceoffice.com mobile: 07974 707832

Client:
MR LUCIAN ANTON

Project:
SINGLE STOREY REAR EXTENSION
AND INTERNAL ALTERATIONS

Location:
7 VALENTINE CRESCENT
CAVERSHAM, READING RG4 5JL

Drawing Title:
PROPOSED PLANS & ELEVATIONS

Date:
OCT 2024

Sheet Size:
A1

Drawn:
MC

Drawing No:

P2402-03

Revision: