


Notes

This drawing is to be scaled for planning purposes only.  
All dimensions are in millimeters unless noted otherwise.  
This drawing to be read in conjunction with drawings 001 to 007  
All dimensions to be checked on site prior to the commencement of any construction. This drawing may not be reproduced in any part or form without the written consent of KJC CAD & Draughting Services Ltd.  
ALL COPYRIGHTS RESERVED


| Revisions: |          |                                      |
|------------|----------|--------------------------------------|
| Rev        | Date     | Description                          |
| A          | 14.10.24 | Amended as per RBC comments 03.10.24 |




Existing ground floor plan

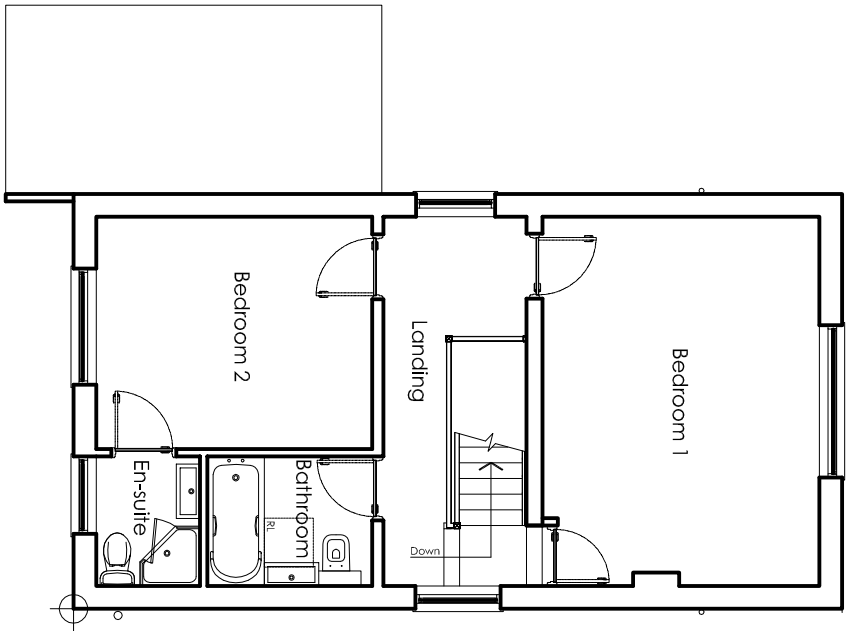

Existing first floor plan

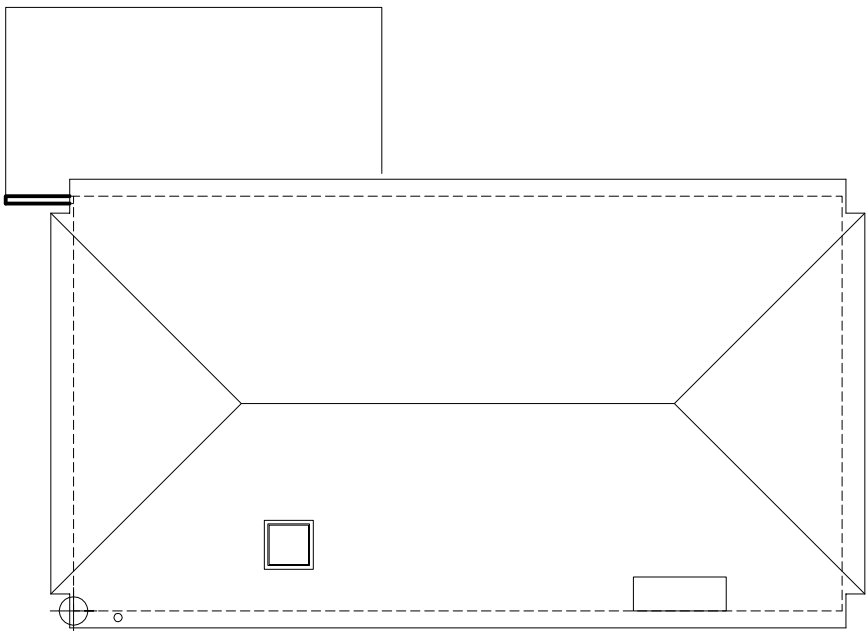

Existing roof plan

 

Scale 1:100



KJC CAD & Draughting Services Limited  
4 Vale View, Charvil  
Berkshire, RG10 9SJ  
Tel: 0189672466  
Mob: 07865589043  
e-mail: kjc.cads@ntlworld.com  
www.kjccadand.com

Project  
273 Hemdean Road Caversham Reading  
RG4 7QP

Drawing title  
Project Number: K285  
Drawing Number: 002  
Scale: As shown @ A3  
Date: August 2024  
Title: Existing plans  
Revision: A