



Notes

This drawing is to be scaled for planning purposes only.
All dimensions are in millimeters unless noted otherwise.
This drawing to be read in conjunction with drawings 001 to 007
All dimensions to be checked on site prior to the commencement of any construction. This drawing may not be reproduced in any part or form without the written consent of KJC CAD & Draughting Services Ltd.
ALL COPYRIGHTS RESERVED


Revisions:		
Rev	Date	Description
A	14.10.24	Amended as per RBC comments 03.10.24

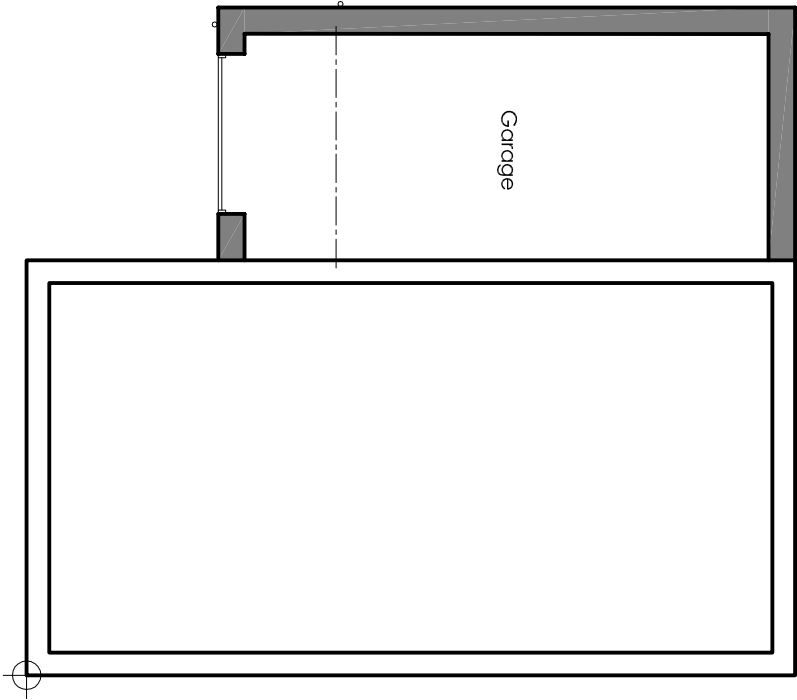

Proposed garage plan

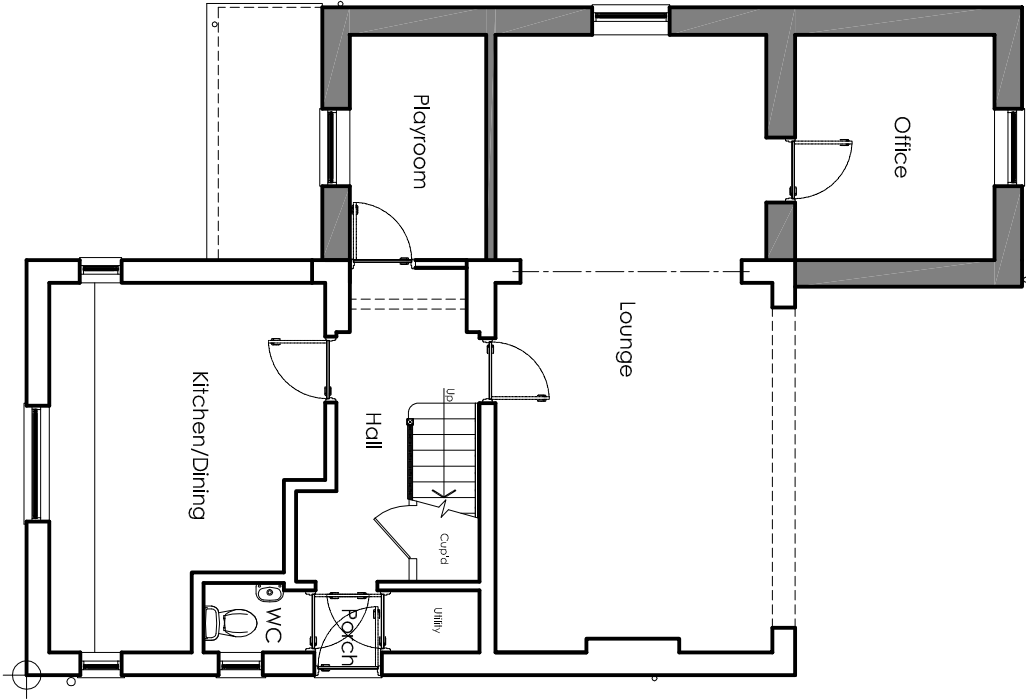

Proposed ground floor plan

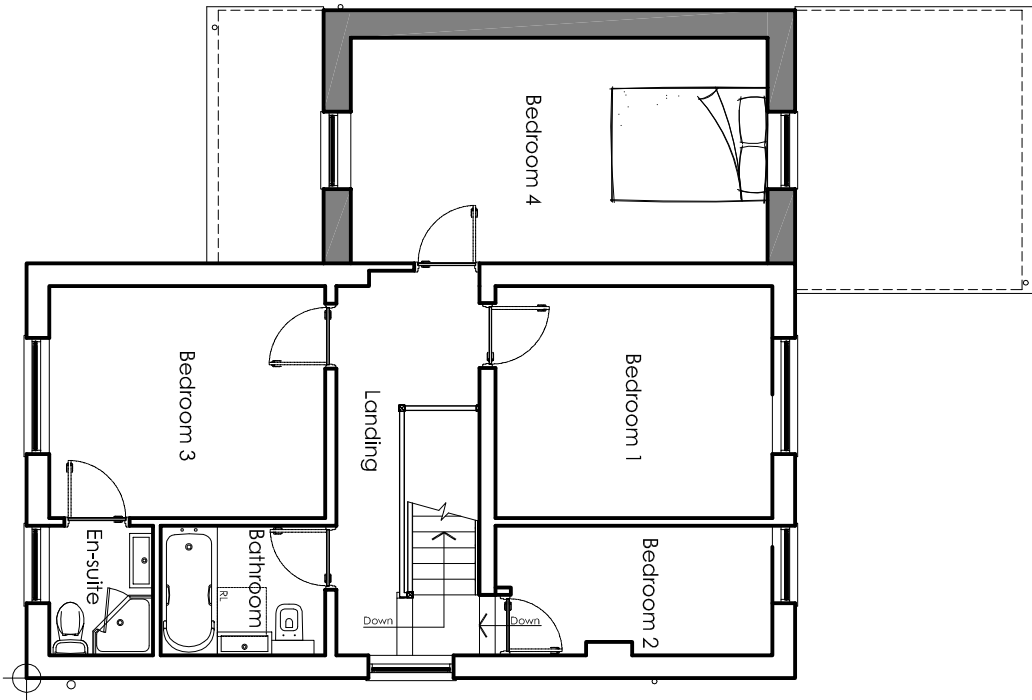

Proposed first floor plan



KJC CAD & Draughting Services Limited
4 Vale View, Charvil
Berkshire, RG10 9SJ
Tel: 0189672466
Mob: 07865589043
e-mail: kjc.cads@ntlworld.com
www.kjccadand.com

Project
273 Hemdean Road Caversham Reading
RG4 7QP

Drawing title
Project Number: K285
Drawing Number: 004
Scale: As shown @ A3
Date: August 2024
Title: Proposed plans
Revision: A

