


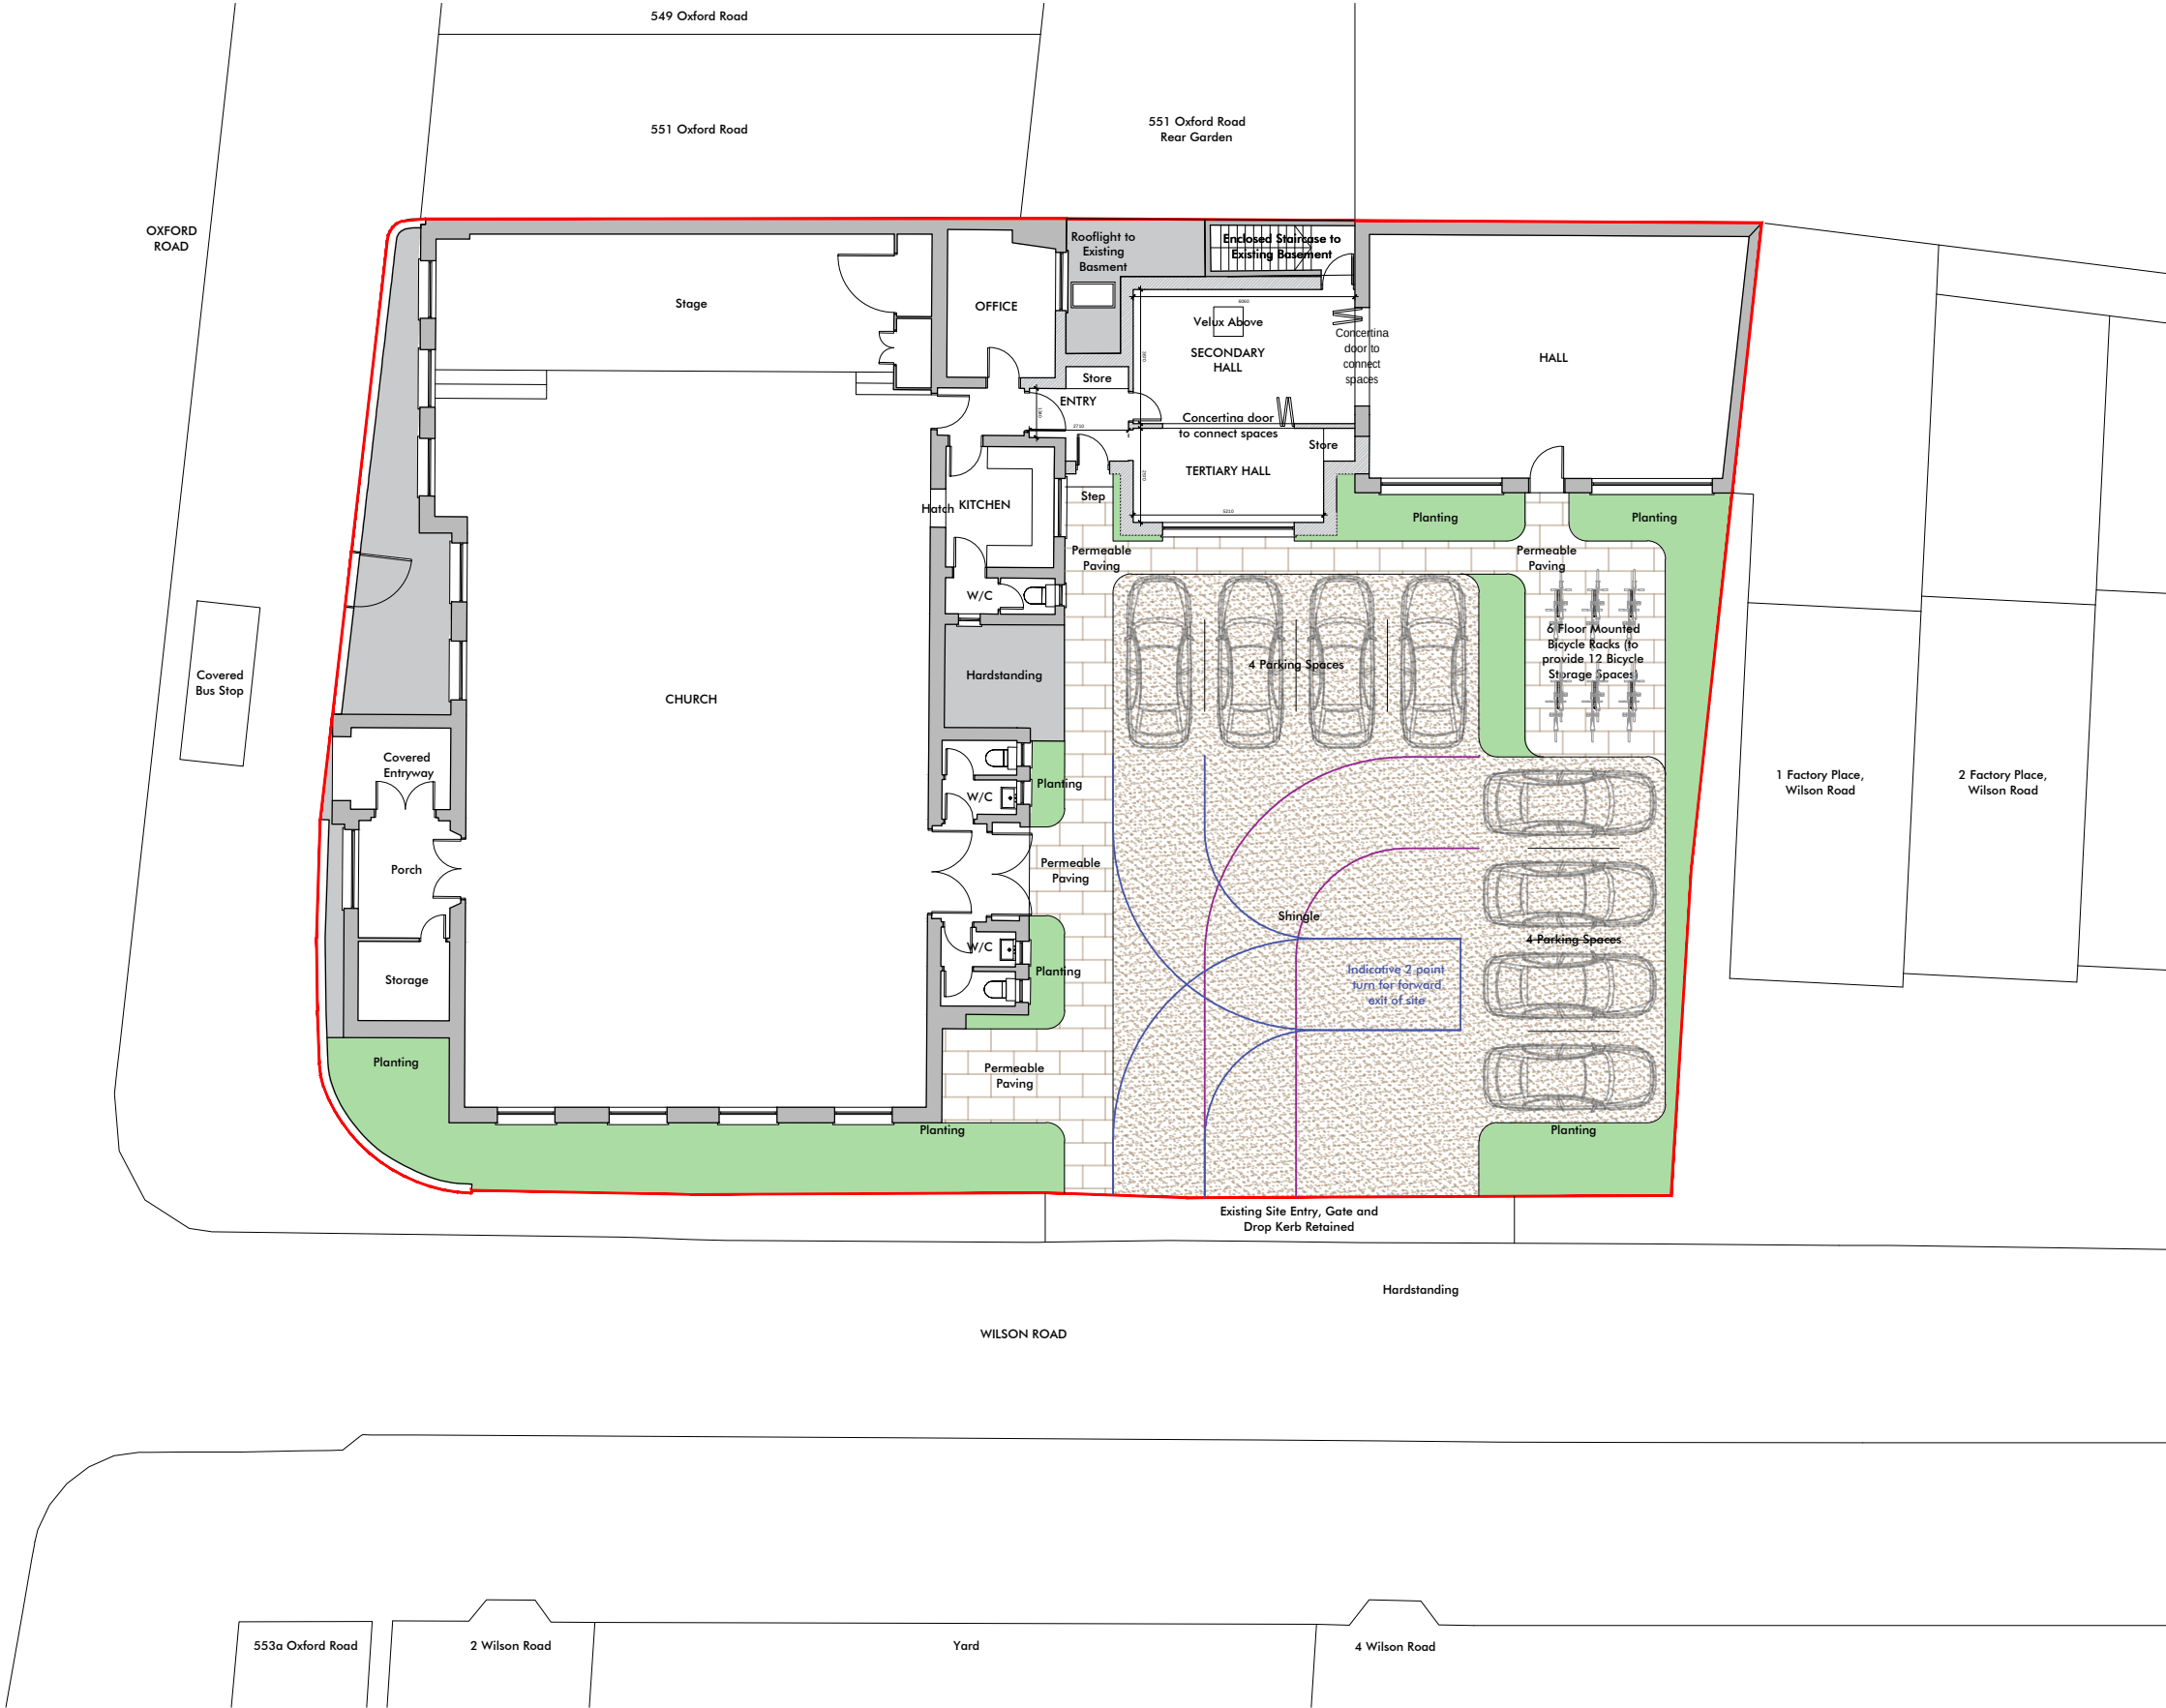

Project Address: RCGG Victory at Reading, 553 Oxford Rd, Reading RG30 1HJ
Drawing Number: 2.VCR.P.20
Drawing Name: Proposed Site Plan (+ Landscaping Plan)
Scale: 1:100 @ A3



Rev.	Date	Description
-	23.09.23	Planning Pack
A	01.03.24	Planning Amendments (Parking)
B	05.04.24	Reversion of Parking Proposal to Original (+ Turning Circle)
C	14.10.24	Planning Amendments (Heritage)

General Note -
The general contractor is responsible for the verification of all dimensions and levels on site prior to any construction or pricing works. The drawing author (at Pont + Wils Architects Ltd.) is to be informed immediately of any discrepancy.
Figured dimensions take priority over scaled dimensions. Any reliance on scaled dimensions is strictly only appropriate for drawing and scaling purposes.

Copyright of Pont + Wils Architects Ltd ©

Pont + Wils Architects Ltd.

Email: oscar@pontwils.co.uk
Phone: 07833287819
Website: www.pontwils.co.uk
Address: 9 Scobell Close, Shinfield,
Reading, Berkshire, RG2 9HH

