





Rear Elevation

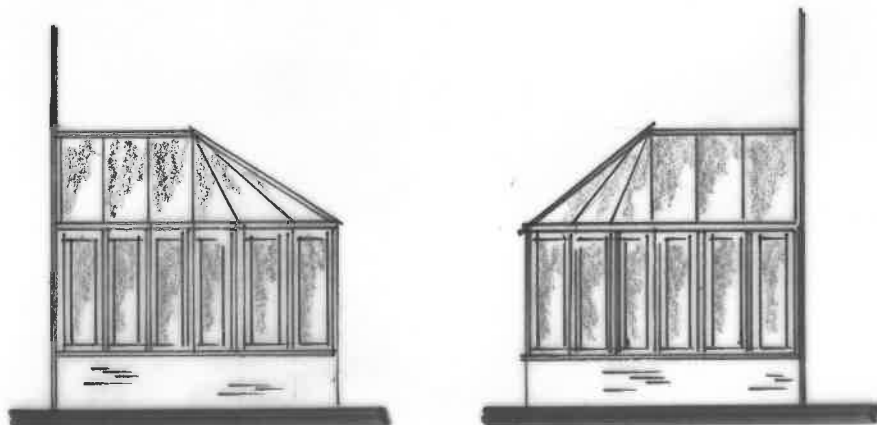

Side Elevations

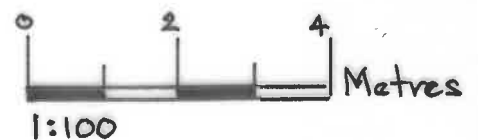

Existing Elevations

SITE: 35 Northumberland Avenue • Reading • Berks



**PROPERTY SERVICES**

Architectural Designers  
& Surveyors  
Newbury (01635) 864956

DRAWN: AMF.

SCALE: 1:100

DATE: Sep 24

DRAWING No.

24/369/12