



Existing Side Elevation

Existing Front Elevation
Scale 1:100

Existing Rear Elevation

Existing Side Elevation




Proposed Side Elevation


Proposed Front Elevation
Scale 1:100

Proposed Rear Elevation



Proposed Side Elevation

 

MATERIALS
Walls: Red/Brown facing brickwork to match existing
Roof: Brown lightweight tiles and glazed roofing system
White upvc Windows and Doors

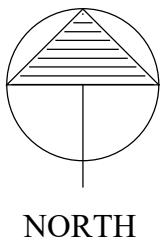


Block Plan
scale 1:500

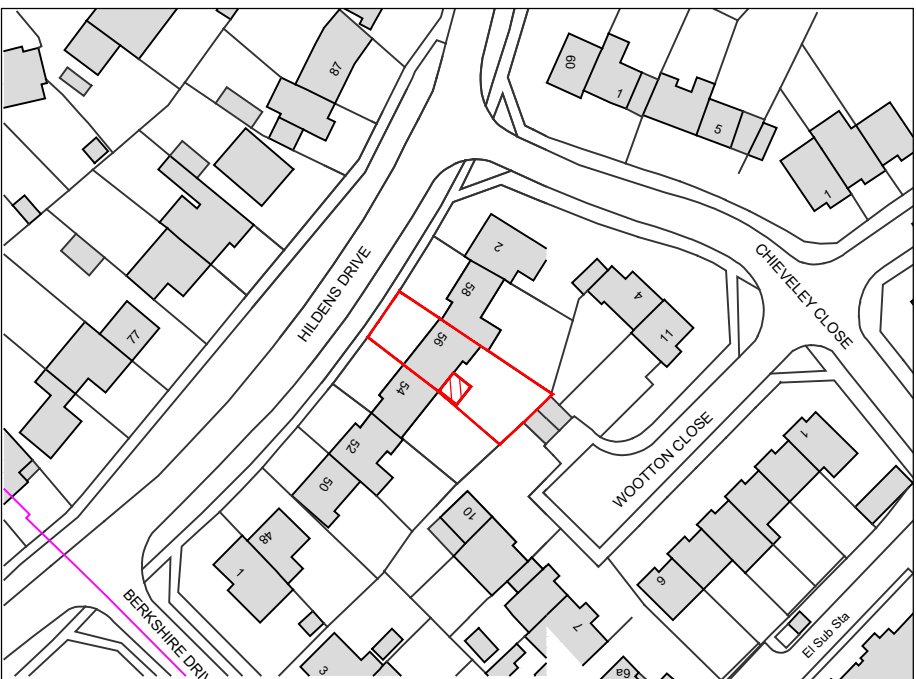 



Location Plan
scale 1:1250



Existing Location Plan
scale 1:1250

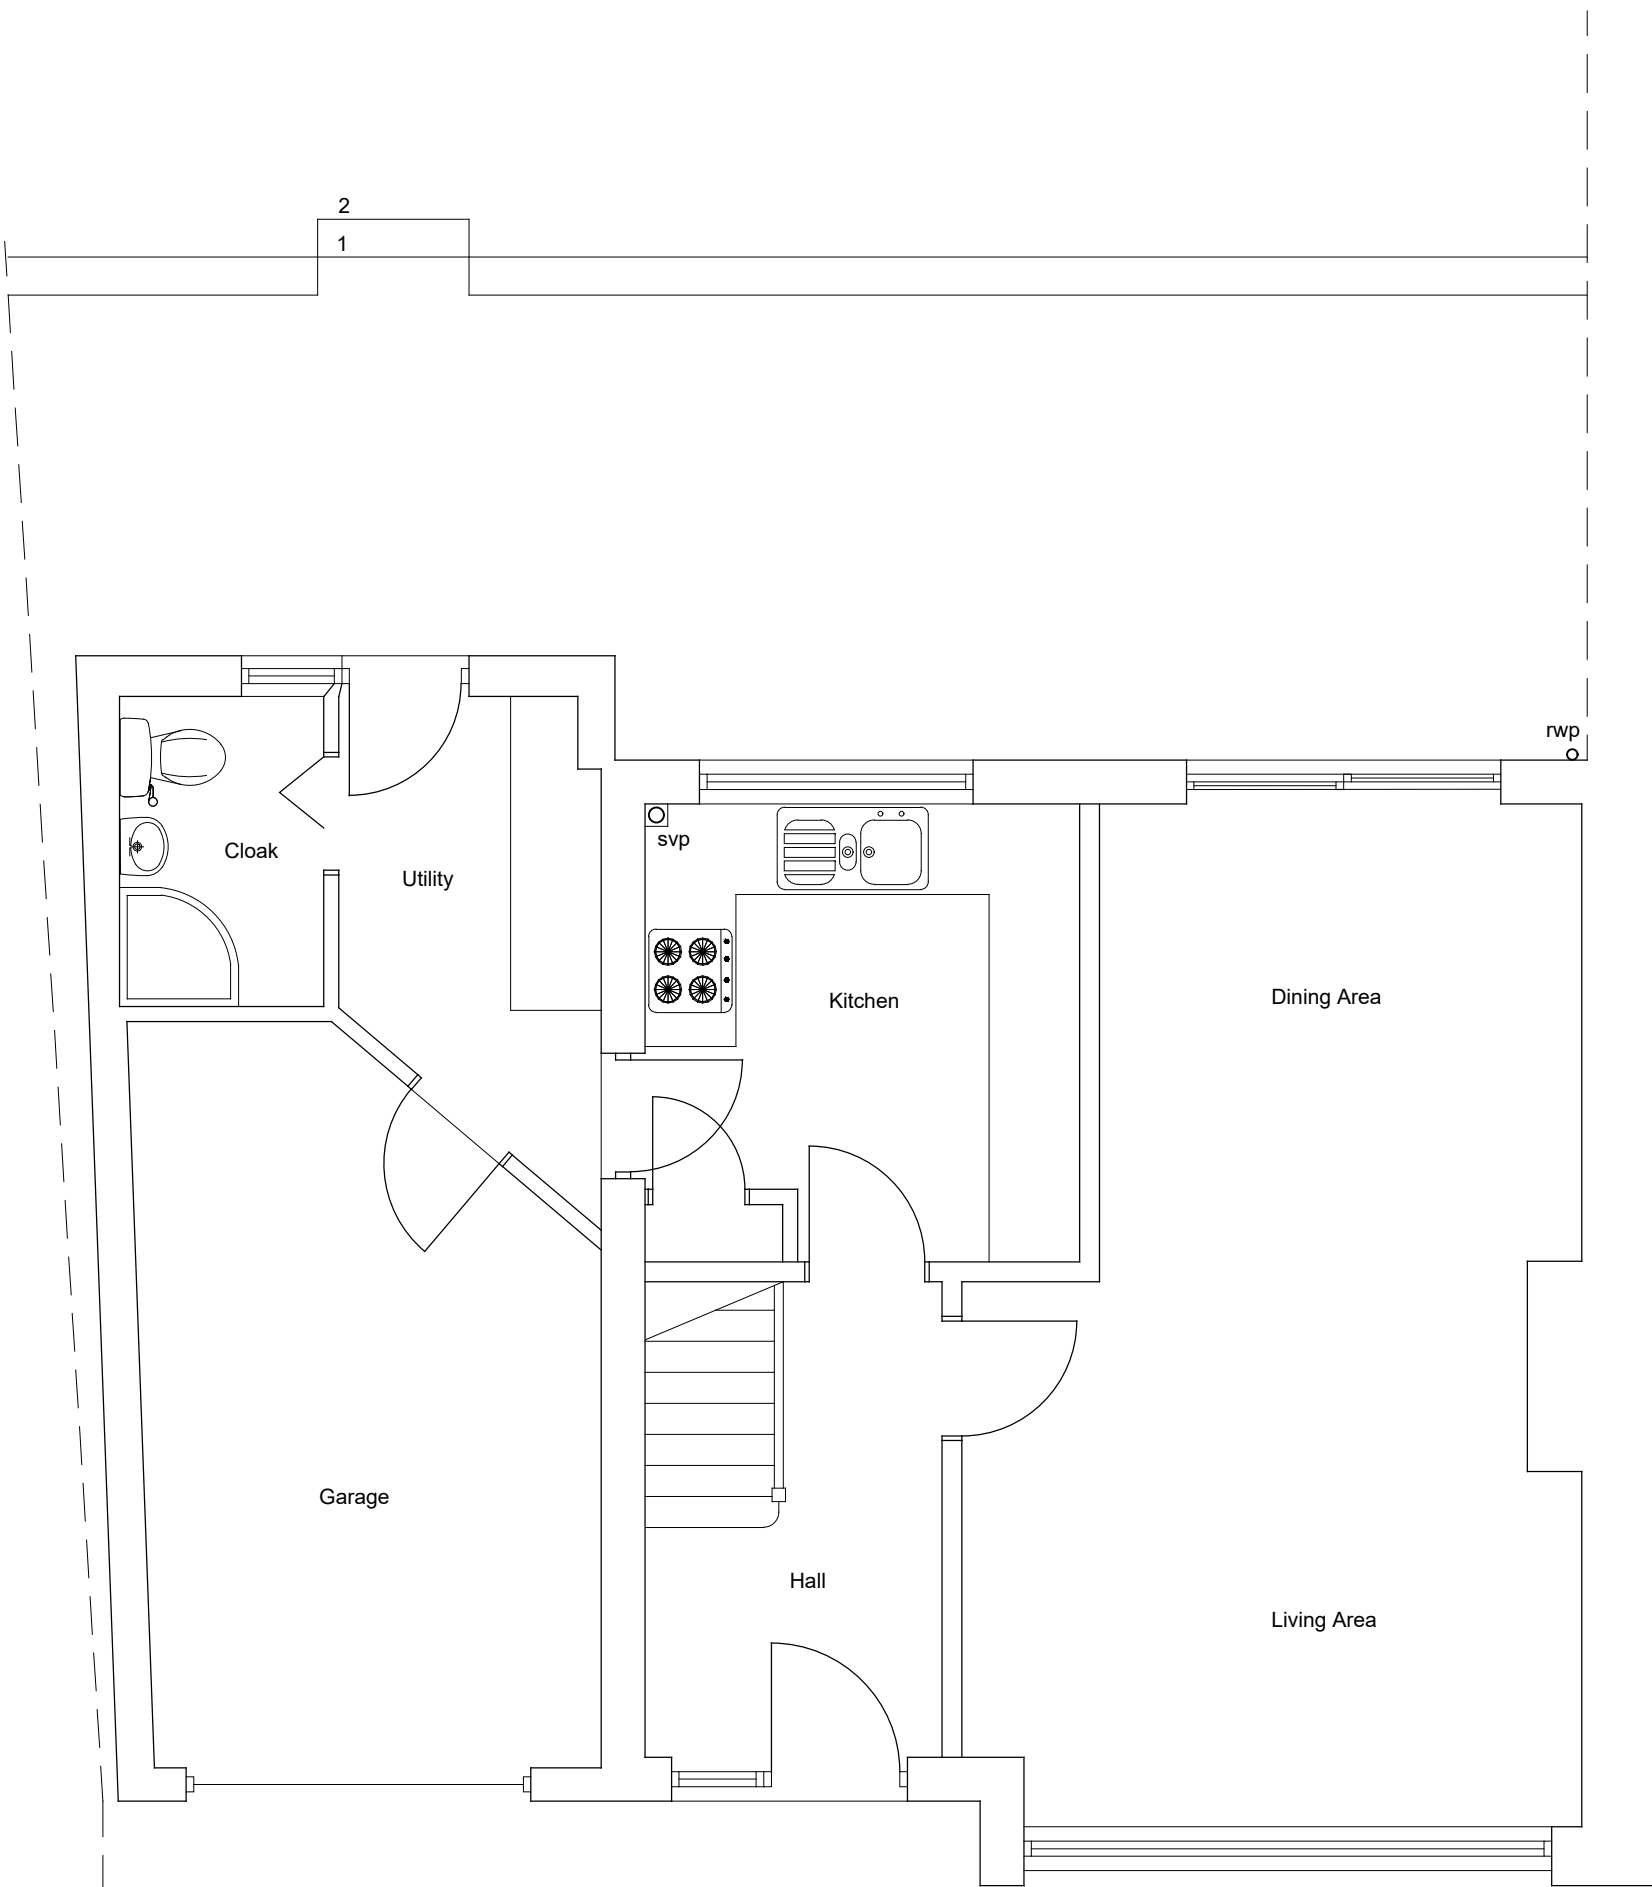

Existing Ground Floor Plan
Scale 1:50

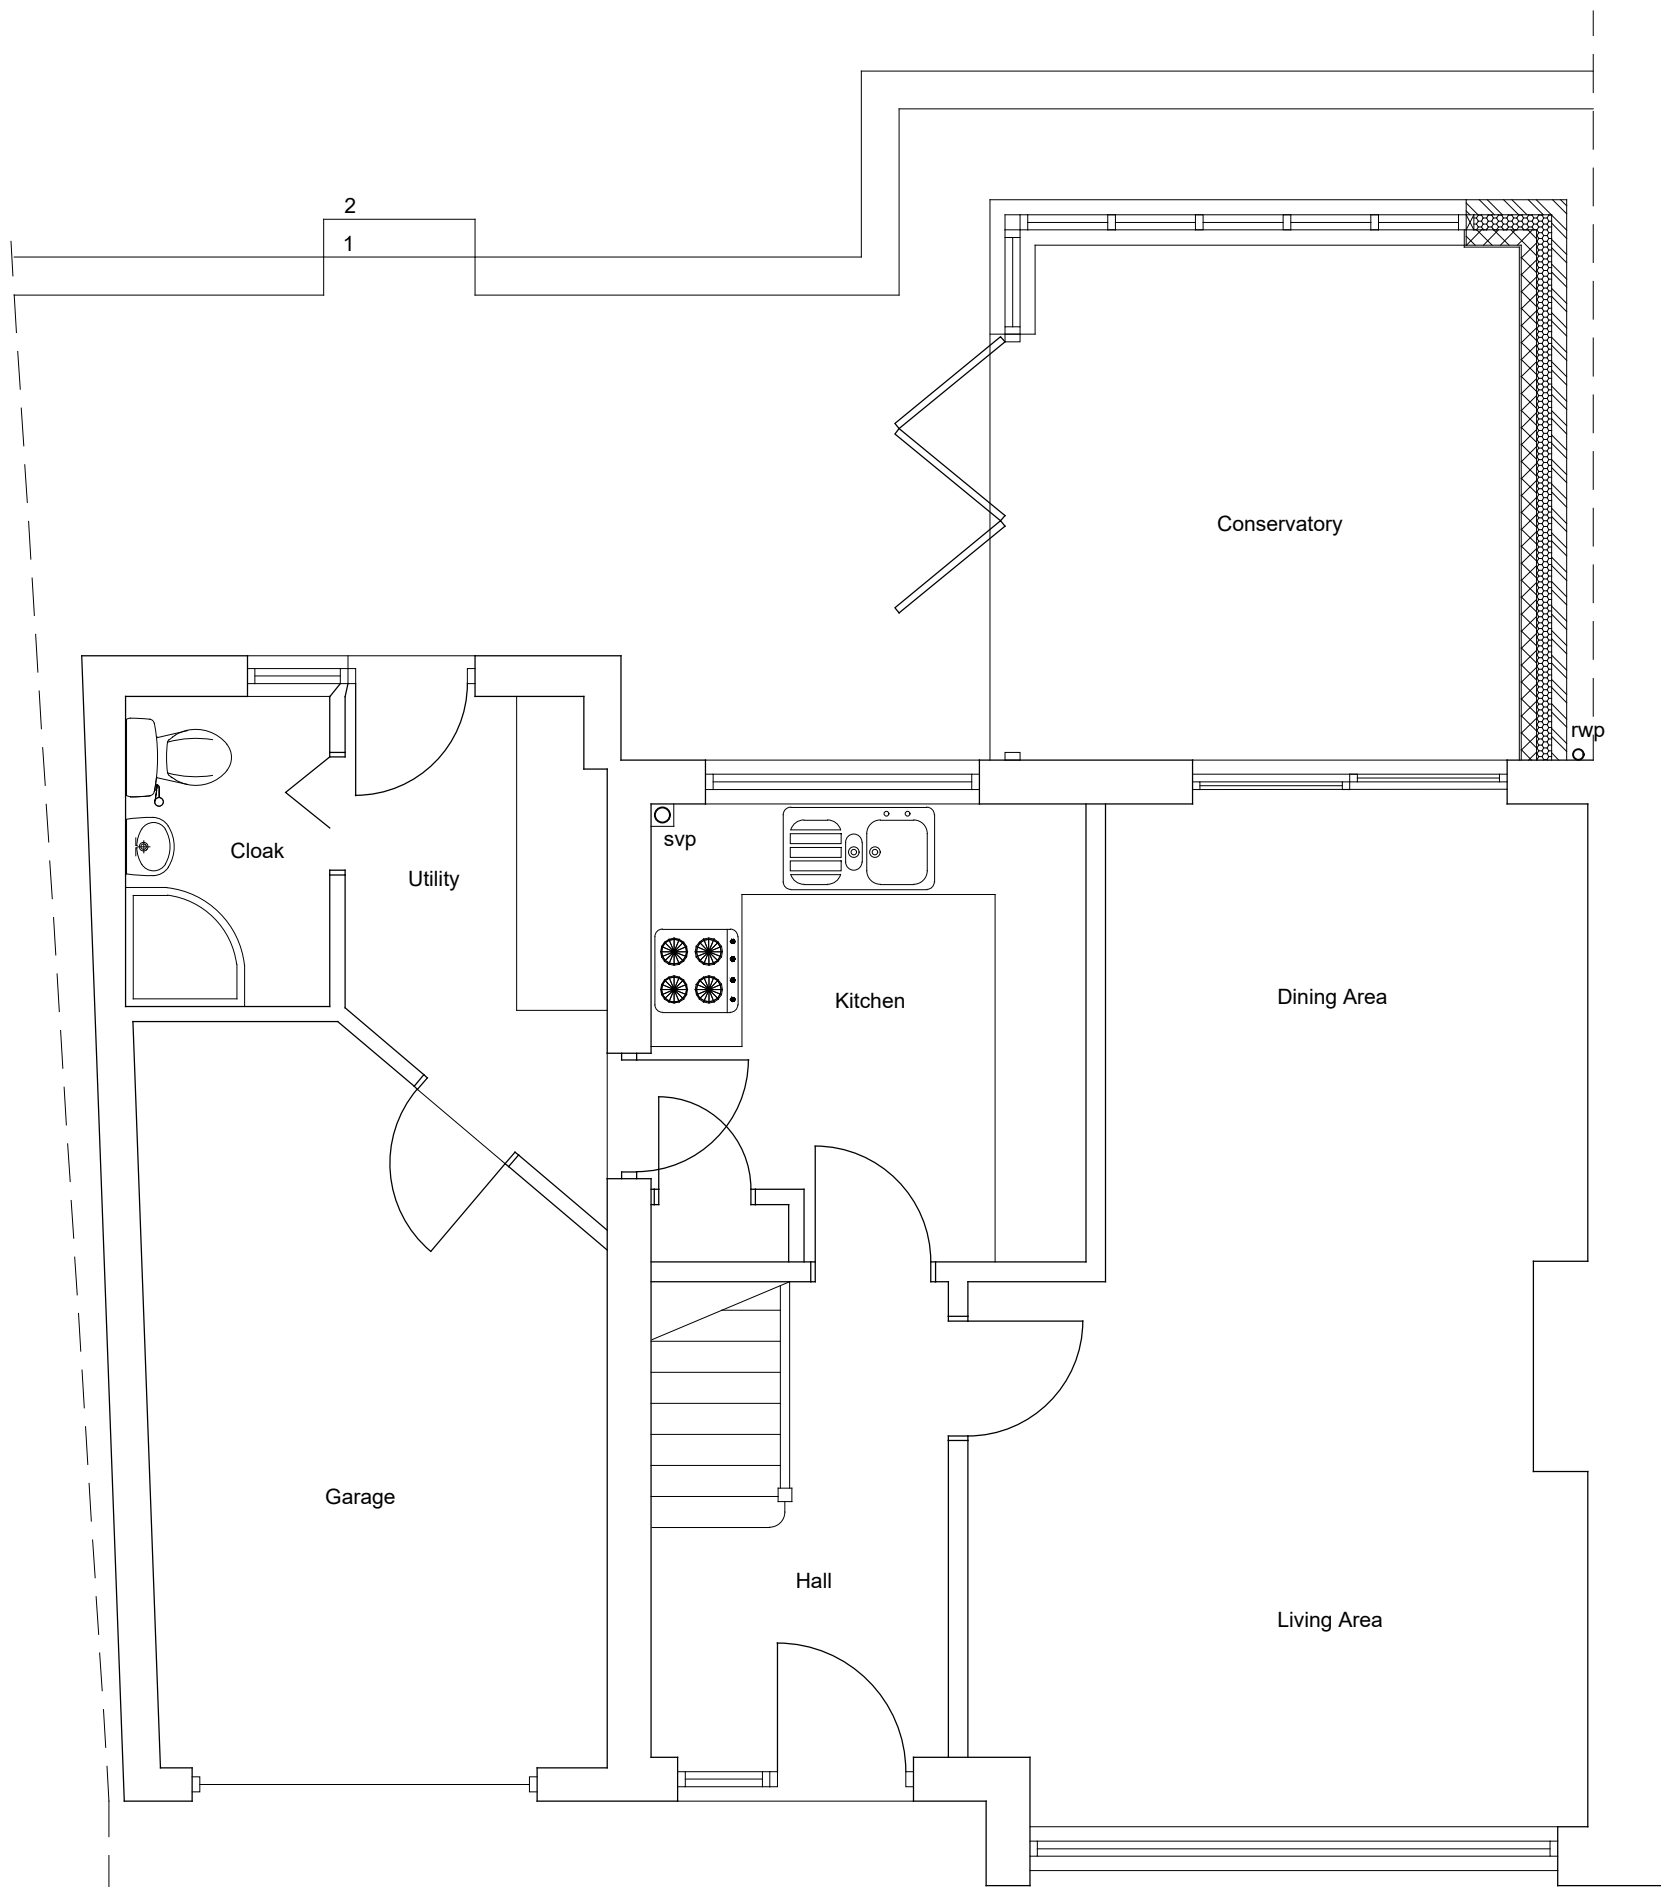 

Proposed Ground Floor Plan
Scale 1:50

Scale 1:50

FOR ISSUE AS PLANNING APPLICATION

David Tingle
Building Design & Surveying Services

17 Woodland Drive, Tilehurst, Reading
Berkshire, RG30 4RT.
T: 0118.9419311 M: 07711902344

Copyright © David Tingle Building Design (2003)

MRS. J RACKLEY
56 HILDENS DRIVE, TILEHURST
READING RG31 5JB

PROPOSED
SINGLE STOREY REAR EXTENSION
EXISTING AND PROPOSED
PLAN & ELEVATIONS

Scale: 1:100 & 1:50 A1 Date: Oct 2024

Dwg No: 56HD.MP01 Rev: