

HaworthTompkins



Hexagon Studio Theatre
Architectural Drawings: Proposed
October 2024

PROPOSED DRAWINGS - DRAWING SCHEDULE

Planning Submission Drawing Issue Sheet																								
Job No: 2323				Project: Hexagon Studio Theatre						Date of Issue:														
										18/10/2024														
Drawing No:				Drawing Title:				Format:		Scale:		Size:		Revision:										
PROPOSED GENERAL ARRANGEMENT DRAWINGS																								
Proposed Plans																								
HEX-HTL-ZZ-00-DR-A-08900				Proposed Site Plan				PDF		1:200		A1		P01										
HEX-HTL-ZZ-00-DR-A-08100				Proposed G+0 Plan				PDF		1:100		A1		P01										
HEX-HTL-ZZ-01-DR-A-08101				Proposed G+1 Plan				PDF		1:100		A1		P01										
HEX-HTL-ZZ-1M-DR-A-08102				Proposed G+1m Plan				PDF		1:100		A1		P01										
HEX-HTL-ZZ-RF-DR-A-08110				Proposed Roof Plan				PDF		1:100		A1		P01										
Proposed Sections																								
HEX-HTL-ZZ-ZZ-DR-A-08200				Proposed Long Section				PDF		1:100		A1		P01										
HEX-HTL-ZZ-ZZ-DR-A-08201				Proposed Cross Sections				PDF		1:100		A1		P01										
Proposed Elevations																								
HEX-HTL-ZZ-ZZ-DR-A-08300				Proposed East & South Elevations				PDF		1:100		A1		P01										
HEX-HTL-ZZ-ZZ-DR-A-08301				Proposed West & North Elevations				PDF		1:100		A1		P01										
Proposed Building Alterations																								
HEX-HTL-ZZ-ZZ-DR-A-08400				Get-In Door - Existing & Proposed				PDF		1:50		A1		P01										
HEX-HTL-ZZ-ZZ-DR-A-08410				Hexagon Kitchen - Existing & Proposed				PDF		1:50		A1		P01										
HEX-HTL-ZZ-ZZ-DR-A-08420				Air Source Heat Pumps - Existing & Proposed				PDF		1:100		A1		P01										
HEX-HTL-ZZ-ZZ-DR-A-08420				Bike Store - Existing & Proposed				PDF		1:100		A1		P01										


THE CONTRACTOR IS TO CHECK AND VERIFY ALL BUILDING AND SITE DIMENSIONS, LEVELS AND SEWER INVERT LEVELS AT CONNECTION POINTS BEFORE WORK STARTS.

THIS DRAWING IS TO BE READ AND CHECKED IN CONJUNCTION WITH ENGINEERS AND OTHER SPECIALIST DRAWINGS.

THE DRAWING AND THE WORKS DEPICTED ARE THE COPYRIGHT
OF HAWORTH TOMPKINS LTD AND MAY NOT BE REPRODUCED
EXCEPT BY WRITTEN PERMISSION.

TO BE READ IN CONJUNCTION WITH GA PLANS, SECTIONS
AND ELEVATIONS.

— Red line site boundary

 

P01	18/10/24	ISSUED FOR PLANNING
REV	DATE	DESCRIPTION

110 Golden Lane, London, EC1Y 0TL
+44 (0)20 7250 3225 | www.haworthtompkins.com

2323 HEXAGON THEATRE, READING

PROPOSED SITE PLAN

DRG No. **HEX-HTL-ZZ-00-DR-A-08900** REV **P01**

SCALE	1 : 200@A1	1 : 400@A3	DATE	18/10/24
-------	------------	------------	------	----------

DRAWN HTL INSPECTED BY JM / LP

STATUS	PLANNING
--------	----------

EXISTING
STUDENT RESIDENTIAL

THE CONTRACTOR IS TO CHECK AND VERIFY ALL BUILDING AND SITE DIMENSIONS, LEVELS AND SEWER INVERT LEVELS AT CONNECTION POINTS BEFORE WORK STARTS.

THIS DRAWING IS TO BE READ AND CHECKED IN CONJUNCTION
WITH ENGINEERS AND OTHER SPECIALIST DRAWINGS.

THE DRAWING AND THE WORKS DEPICTED ARE THE COPYRIGHT
OF HAWORTH TOMPKINS LTD AND MAY NOT BE REPRODUCED
EXCEPT BY WRITTEN PERMISSION.

TO BE READ IN CONJUNCTION WITH GA PLANS, SECTIONS
AND ELEVATIONS.

- Auditorium
- Studio
- FOH
- FOH Support
- BOH
- BOH Circulation
- Plant

Scale 1:100 0 1m 5m

[illegible]

P01	18/10/24	ISSUED FOR PLANNING
REV	DATE	DESCRIPTION

110 Golden Lane, London, EC1Y 0TL
+44 (0)20 7250 3225 | www.haworthtompkins.com

JOB	2323 HEXAGON THEATRE, READING
-----	-------------------------------

DRG	PROPOSED G+1 PLAN
-----	-------------------

DRG No. **HEX-HTL-ZZ-01-DR-A-08101** REV. **P**

SCALE	1 : 100@A1	1:200@A3	DATE	18/10/20
-------	------------	----------	------	----------


DRAWN	HTL	INSPECTED BY	JM /
-------	-----	--------------	------

STATUS	PLANNING
--------	----------

EXISTING
STUDENT RESIDENTIAL

Scale 1:100

STATUS	PLANNING
--------	----------

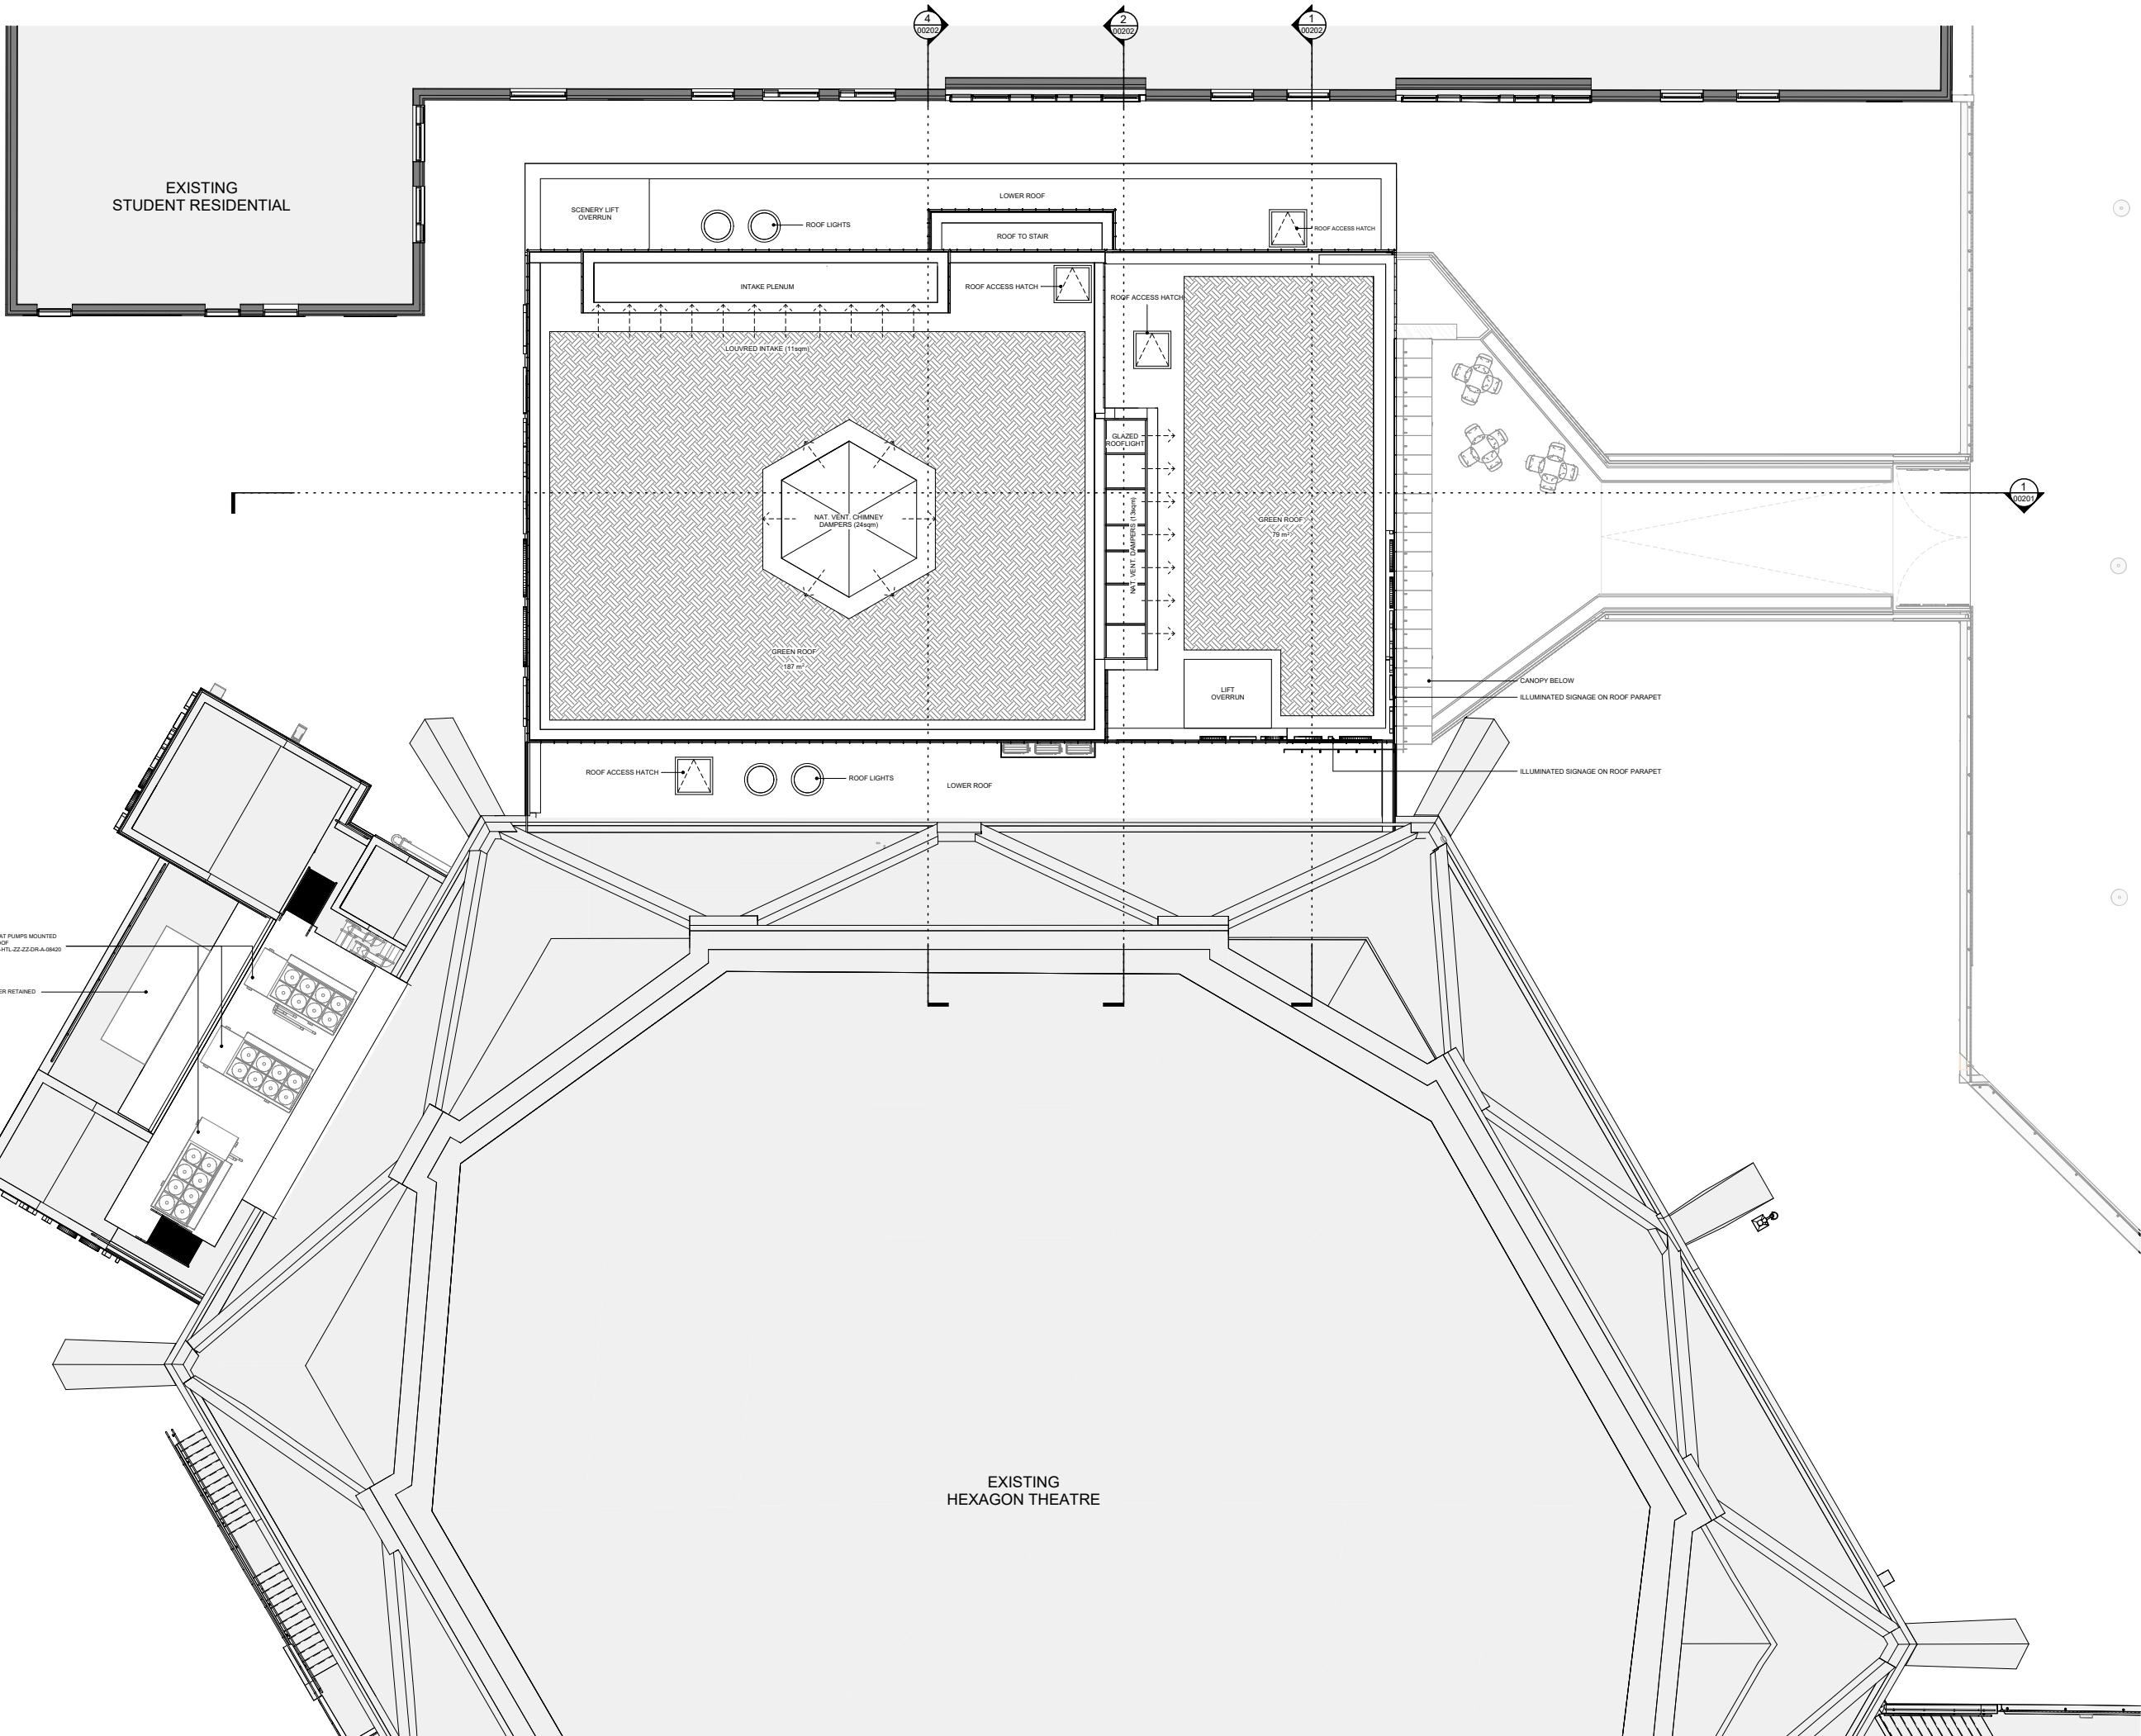

DO NOT SCALE FROM THIS DRAWING FOR ANY PURPOSES OTHER THAN THE ASSOCIATED PLANNING APPLICATION.


THE CONTRACTOR IS TO CHECK AND VERIFY ALL BUILDING AND SITE DIMENSIONS, LEVELS AND SEWER INVERT LEVELS AT CONNECTION POINTS BEFORE WORK STARTS.

THIS DRAWING IS TO BE READ AND CHECKED IN CONJUNCTION WITH ENGINEERS AND OTHER SPECIALIST DRAWINGS.

THE DRAWING AND THE WORKS DEPICTED ARE THE COPYRIGHT OF HAWORTH TOMPKINS LTD AND MAY NOT BE REPRODUCED EXCEPT BY WRITTEN PERMISSION.

NOTES

TO BE READ IN CONJUNCTION WITH GA PLANS, SECTIONS AND ELEVATIONS.

 

REV	DATE	DESCRIPTION
P01	18/10/24	ISSUED FOR PLANNING

HaworthTompkins


110 Golden Lane, London, EC1Y 0TL
+44 (0)20 7250 3225 | www.haworthtompkins.com

JOB	2323 HEXAGON THEATRE, READING		
DRG	PROPOSED ROOF PLAN		
DRG No	HEX-HTL-ZZ-RF-DR-A-08110	REV	P01
SCALE	1 : 100@A1	DATE	18/10/24
DRAWN	HTL	INSPECTED BY	JM / LP
STATUS	PLANNING		

THE DRAWING AND THE WORKS DEPICTED ARE THE COPYRIGHT
OF HAWORTH TOMPKINS LTD AND MAY NOT BE REPRODUCED
EXCEPT BY WRITTEN PERMISSION.

TO BE READ IN CONJUNCTION WITH GA PLANS, SECTIONS
AND ELEVATIONS.

- Auditorium
- Studio
- FOH
- FOH Support
- BOH
- BOH Circulation
- Plant

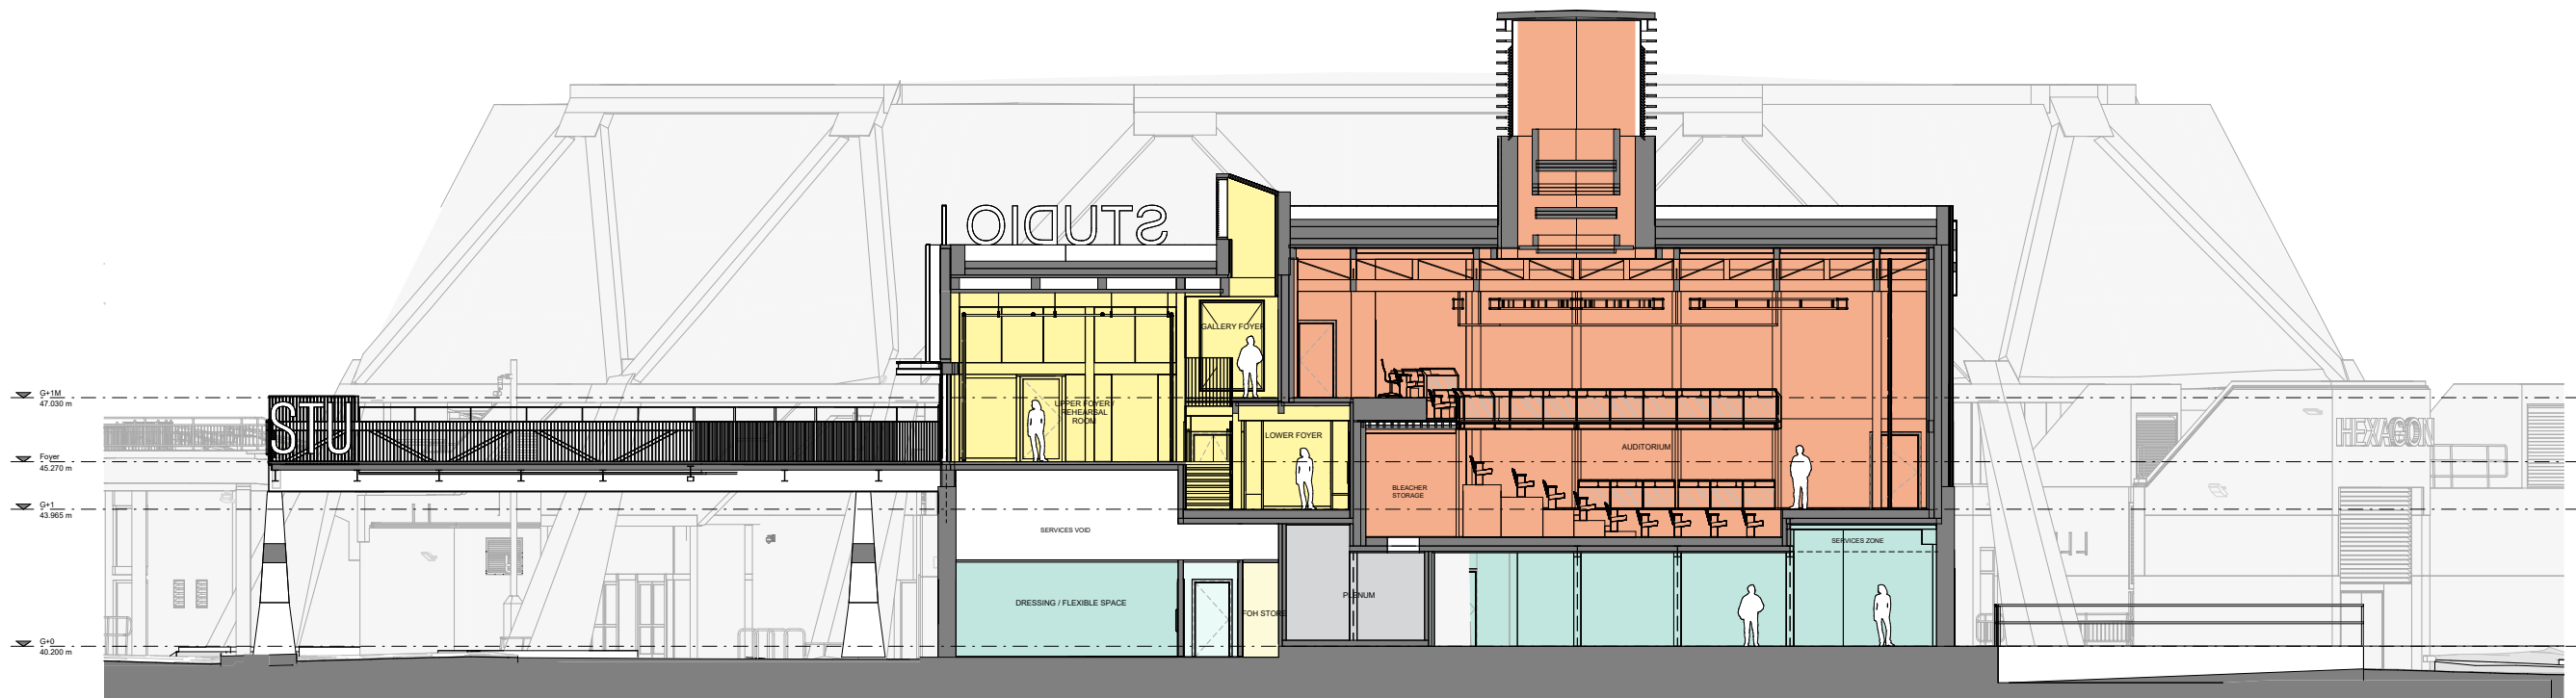

1 / Proposed Long Section
1 : 100

Scale 1:100

A horizontal line with vertical tick marks at 0, 1m, and 5m.

P01	18/10/24	ISSUED FOR PLANNING
REV	DATE	DESCRIPTION

110 Golden Lane, London, EC1Y 0TL
+44 (0)20 7250 3225 | www.haworthtompkins.com

2323 HEXAGON THEATRE, READING

PROPOSED LONG SECTION

DRG No	HEX-HTL-ZZ-XX-DR-A-08200	REV	P01
--------	--------------------------	-----	-----

SCALE	1 : 100@A1	1:200@A3	DATE	18/10/24
-------	------------	----------	------	----------

DRAWN HTL INSPECTED BY JM / LP

STATUS **PLANNING**

DO NOT SCALE FROM THIS DRAWING FOR ANY PURPOSES OTHER THAN THE ASSOCIATED PLANNING APPLICATION.

THE CONTRACTOR IS TO CHECK AND VERIFY ALL BUILDING AND SITE DIMENSIONS, LEVELS AND SEWER INVERT LEVELS AT CONNECTION POINTS BEFORE WORK STARTS.


THIS DRAWING IS TO BE READ AND CHECKED IN CONJUNCTION WITH ENGINEERS AND OTHER SPECIALIST DRAWINGS.

THE DRAWING AND THE WORKS DEPICTED ARE THE COPYRIGHT OF HAWORTH TOMPKINS LTD AND MAY NOT BE REPRODUCED EXCEPT BY WRITTEN PERMISSION.


NOTES

TO BE READ IN CONJUNCTION WITH GA PLANS, SECTIONS AND ELEVATIONS.


- Auditorium
- Studio
- FOH
- FOH Support
- BOH
- BOH Circulation
- Plant

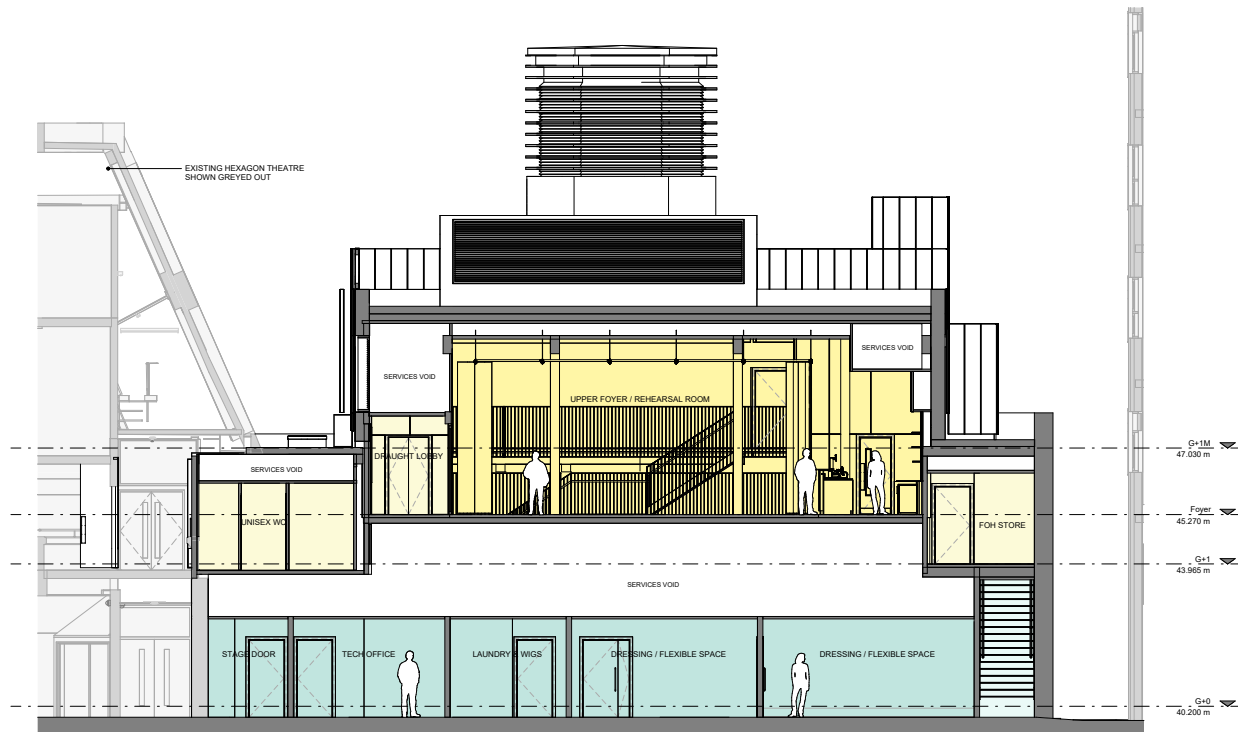


1 / Proposed Cross Section 01
1:100

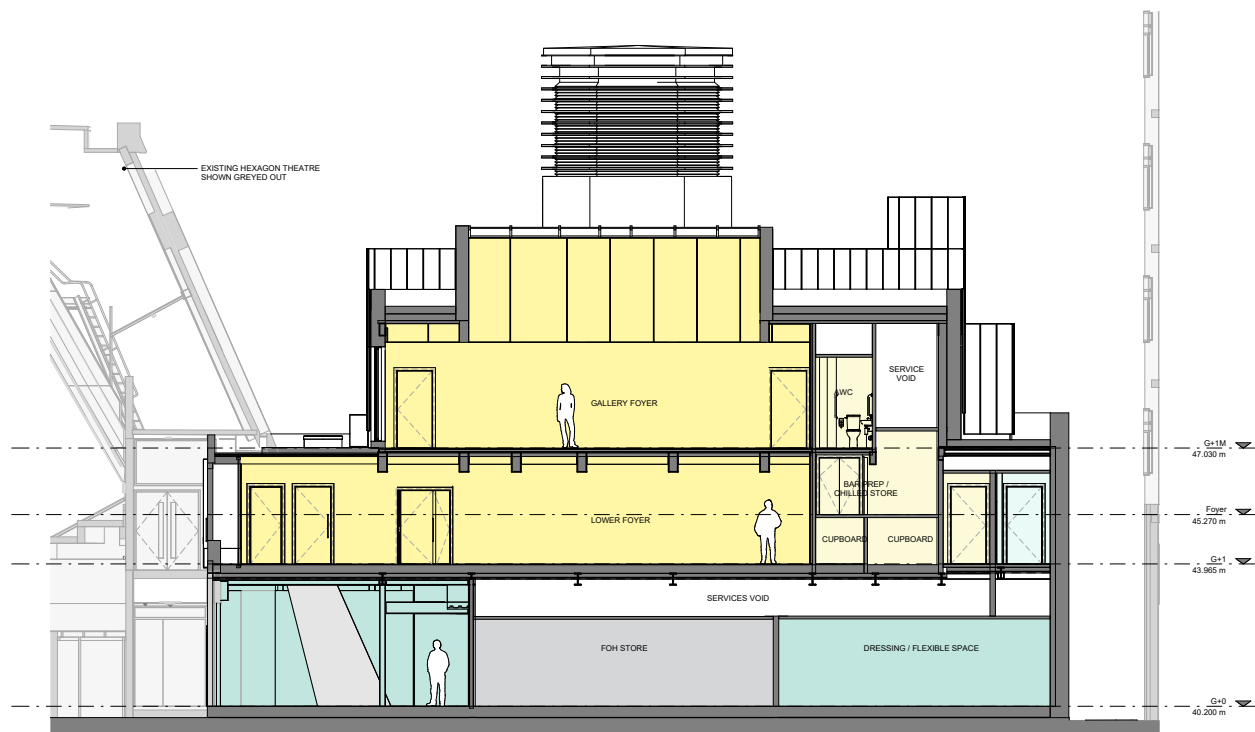

2 / Proposed Cross Section 02
1:100

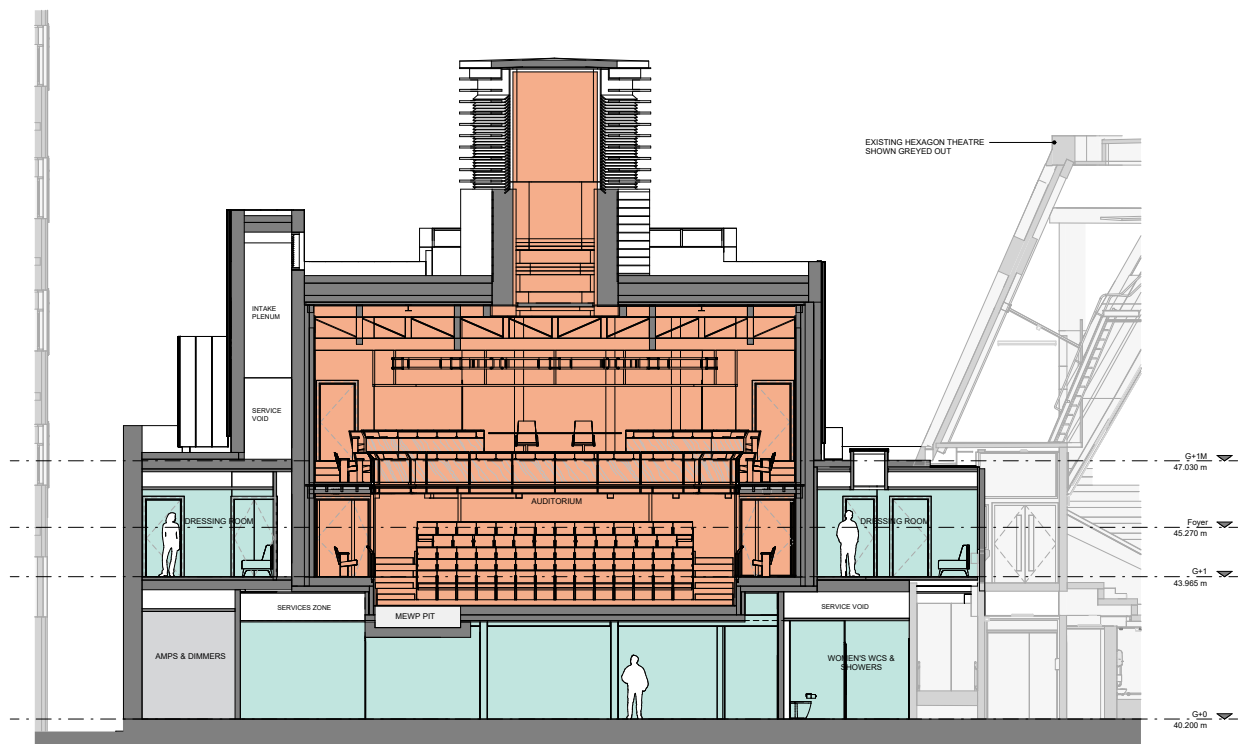

3 / Proposed Cross Section 03
1:100

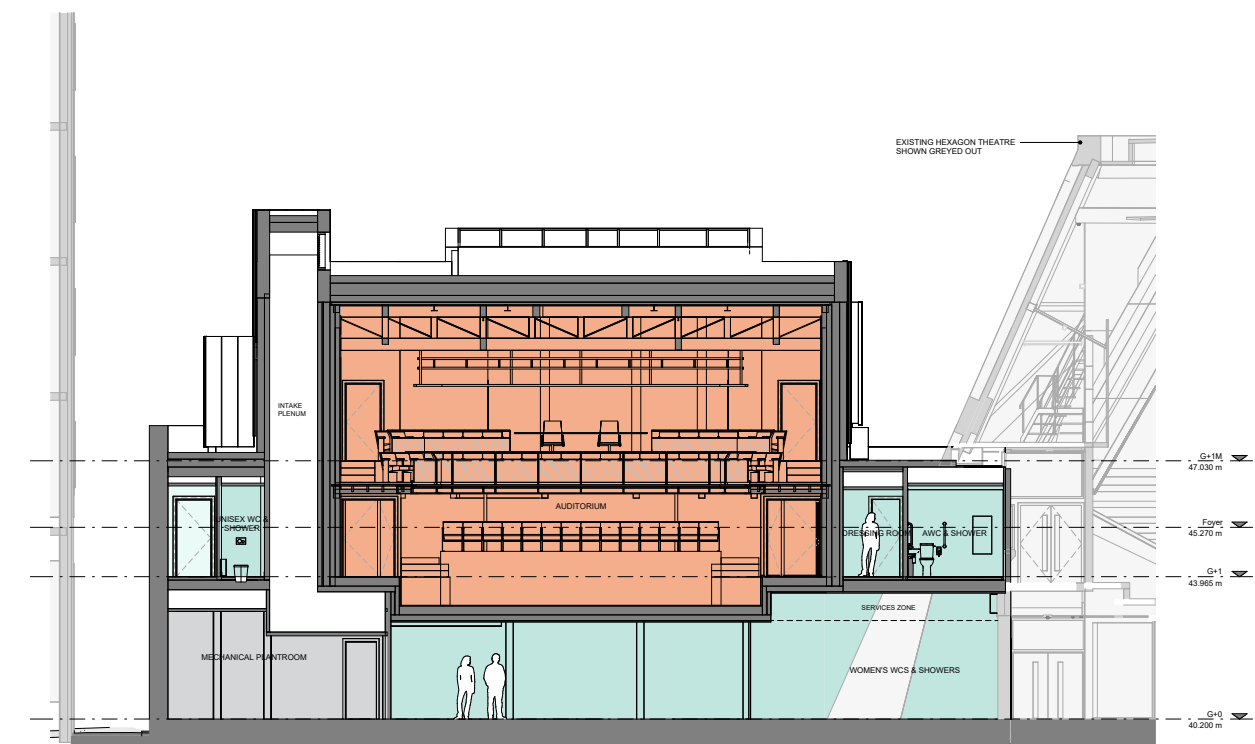

4 / Proposed Cross Section 04
1:100

Scale 1:100 0 1m 5m

REV	DATE	DESCRIPTION
P01	18/10/24	ISSUED FOR PLANNING

HaworthTompkins

110 Golden Lane, London, EC1Y 0TL
+44 (0)20 7250 3225 | www.haworthtompkins.com

JOB 2323 HEXAGON THEATRE, READING

DRG PROPOSED SECTIONS 01-04

DRG No HEX-HTL-ZZ-XX-DR-A-08201 REV P01

SCALE 1:100@A1 1:200@A3 DATE 18/10/24

DRAWN HTL INSPECTED BY JM / LP

STATUS PLANNING

DO NOT SCALE FROM THIS DRAWING FOR ANY PURPOSES OTHER THAN THE ASSOCIATED PLANNING APPLICATION.



THE CONTRACTOR IS TO CHECK AND VERIFY ALL BUILDING AND SITE DIMENSIONS, LEVELS AND SEWER INVERT LEVELS AT CONNECTION POINTS BEFORE WORK STARTS.

THIS DRAWING IS TO BE READ AND CHECKED IN CONJUNCTION WITH ENGINEERS AND OTHER SPECIALIST DRAWINGS.

THE DRAWING AND THE WORKS DEPICTED ARE THE COPYRIGHT OF HAWORTH TOMPKINS LTD AND MAY NOT BE REPRODUCED EXCEPT BY WRITTEN PERMISSION.

NOTES

TO BE READ IN CONJUNCTION WITH GA PLANS, SECTIONS AND ELEVATIONS.

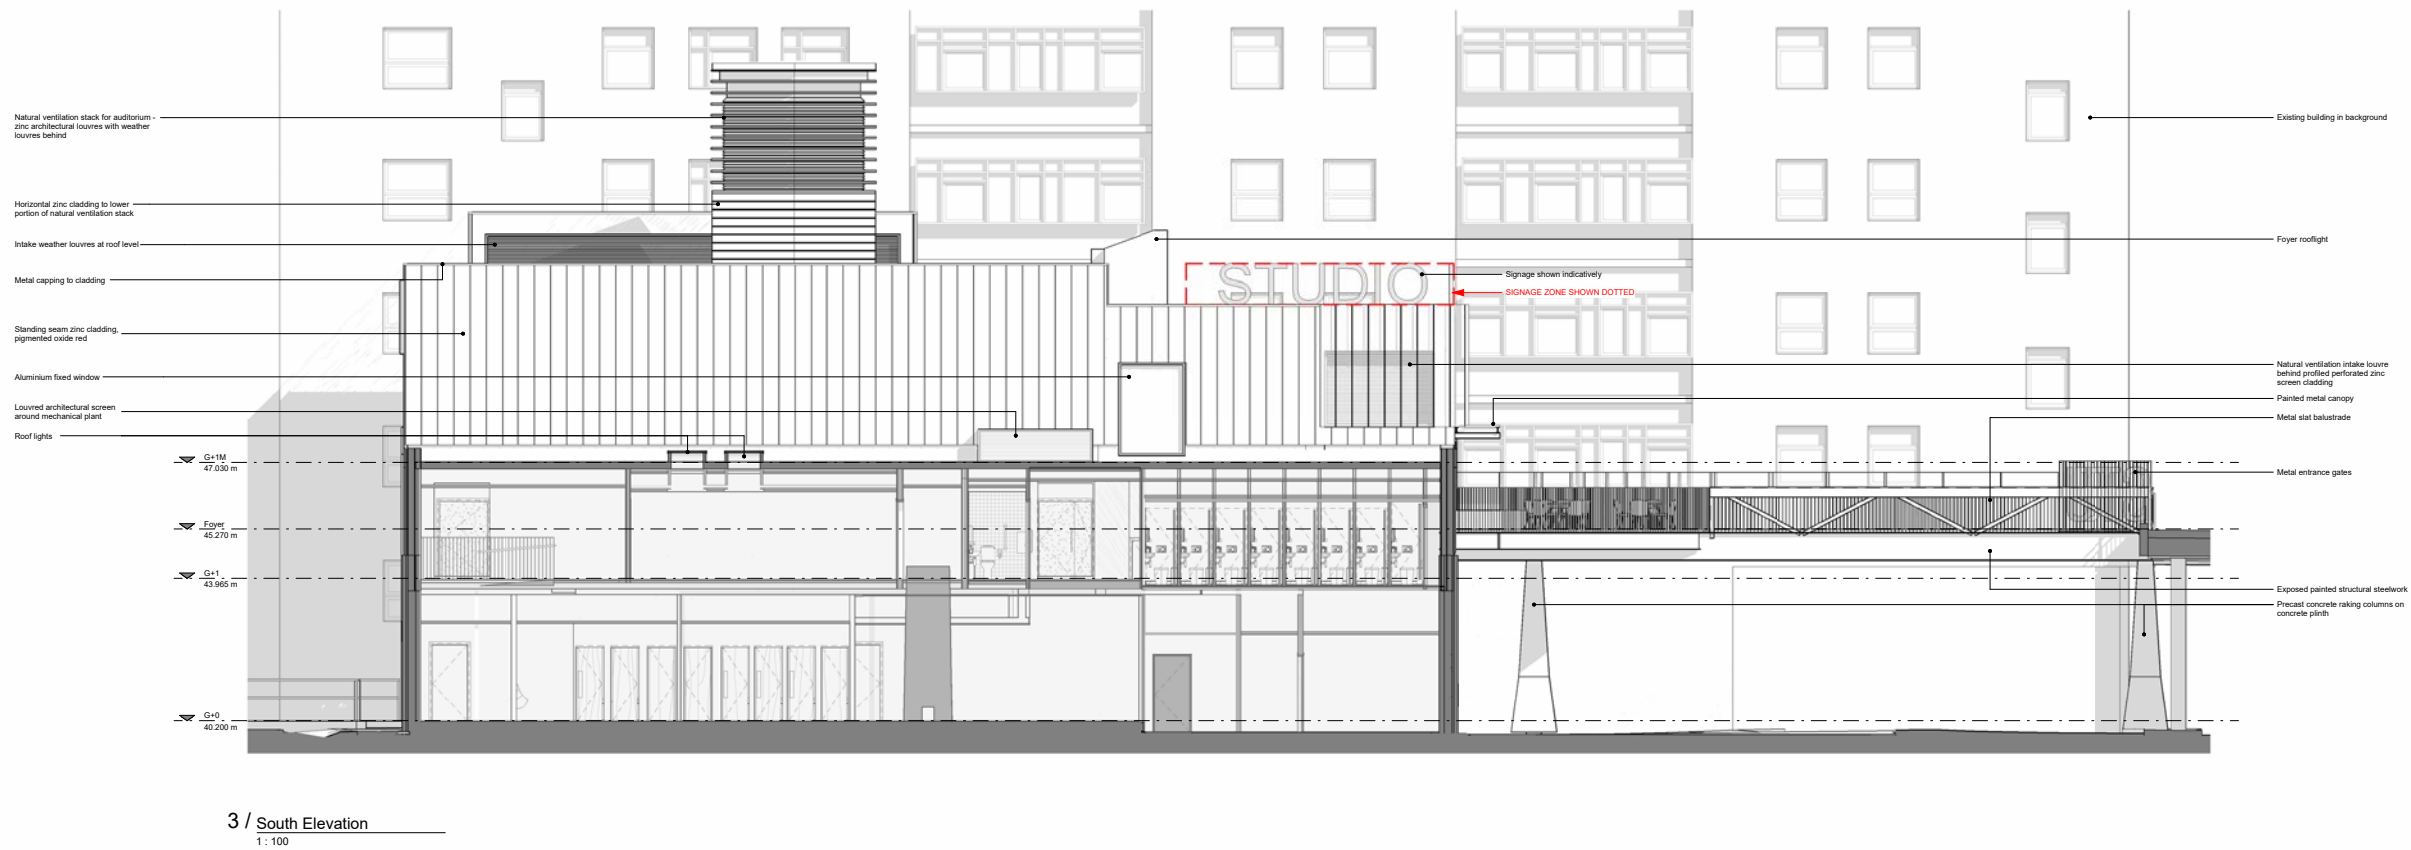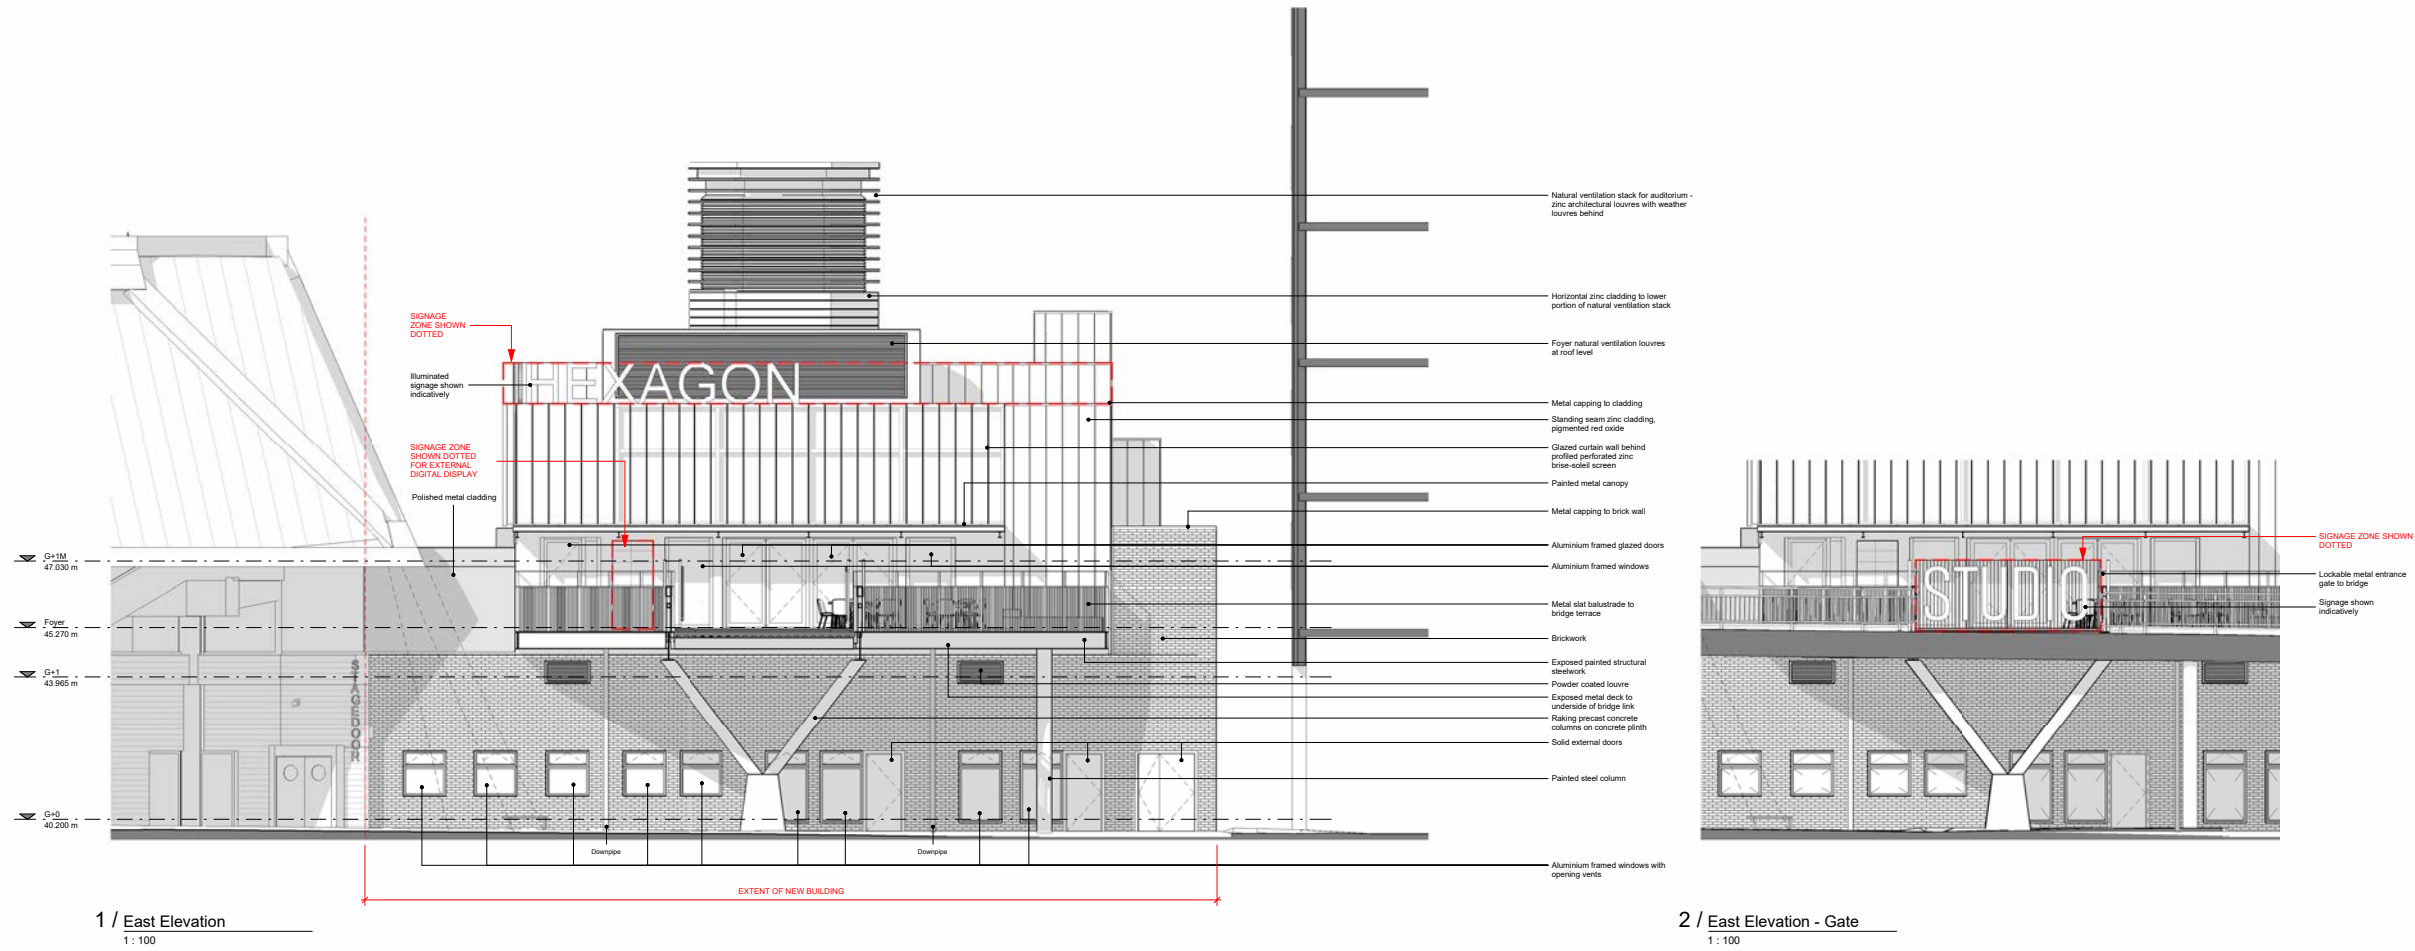

REV	DATE	DESCRIPTION
P01	18/10/24	ISSUED FOR PLANNING

HaworthTompkins

110 Golden Lane, London, EC1Y 0TL
+44 (0)20 7250 3225 | www.haworthtompkins.com

JOB 2323 HEXAGON THEATRE, READING

DRG PROPOSED EAST & SOUTH ELEVATIONS

DRG No. HEX-HTL-ZZ-XX-DR-A-08300 REV P01

SCALE 1:100@A1 1:200@A3 DATE 18/10/24

DRAWN HTL INSPECTED BY JM / LP

STATUS PLANNING

THE DRAWING AND THE WORKS DEPICTED ARE THE COPYRIGHT
OF HAWORTH TOMPKINS LTD AND MAY NOT BE REPRODUCED
EXCEPT BY WRITTEN PERMISSION.


TO BE READ IN CONJUNCTION WITH GA PLANS, SECTIONS
AND ELEVATIONS.




DRAFT
18/10/2024 13:44:51

[illegible]

EXISTING / DEMOLITION

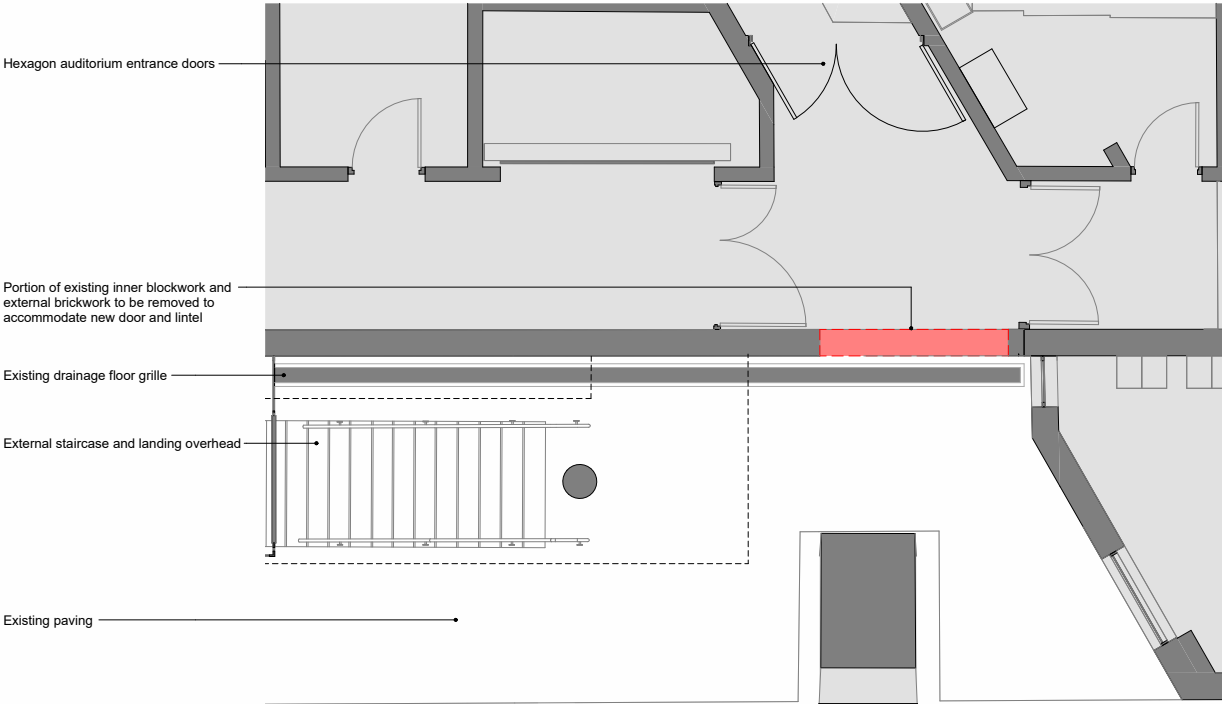

1 / GET-IN - EXISTING & DEMOLITION PLAN

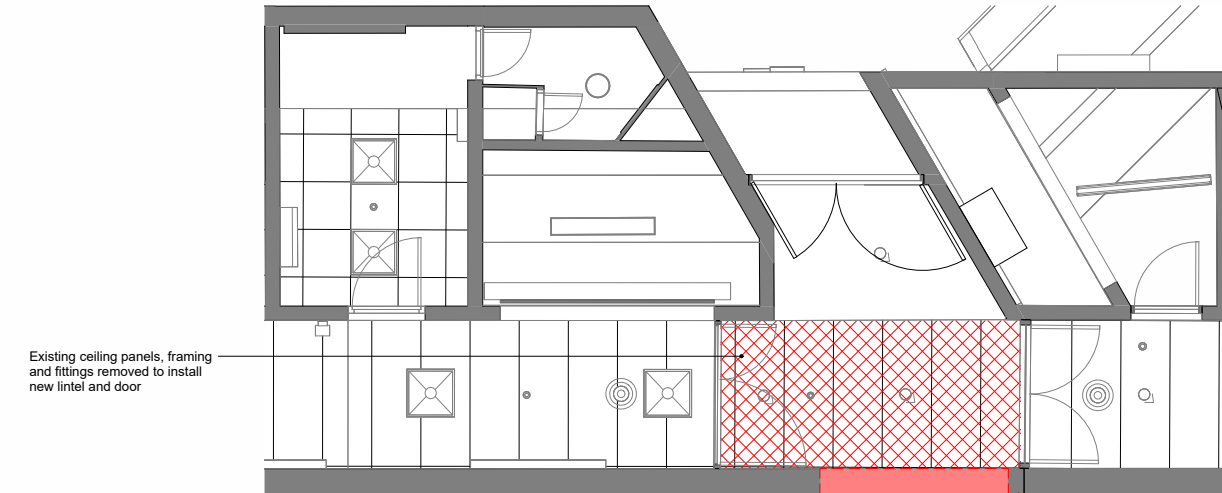


2 / GET-IN - EXISTING & DEMOLITION RCP




3 / GET-IN - EXISTING & DEMOLITION ELEVATION

PROPOSED

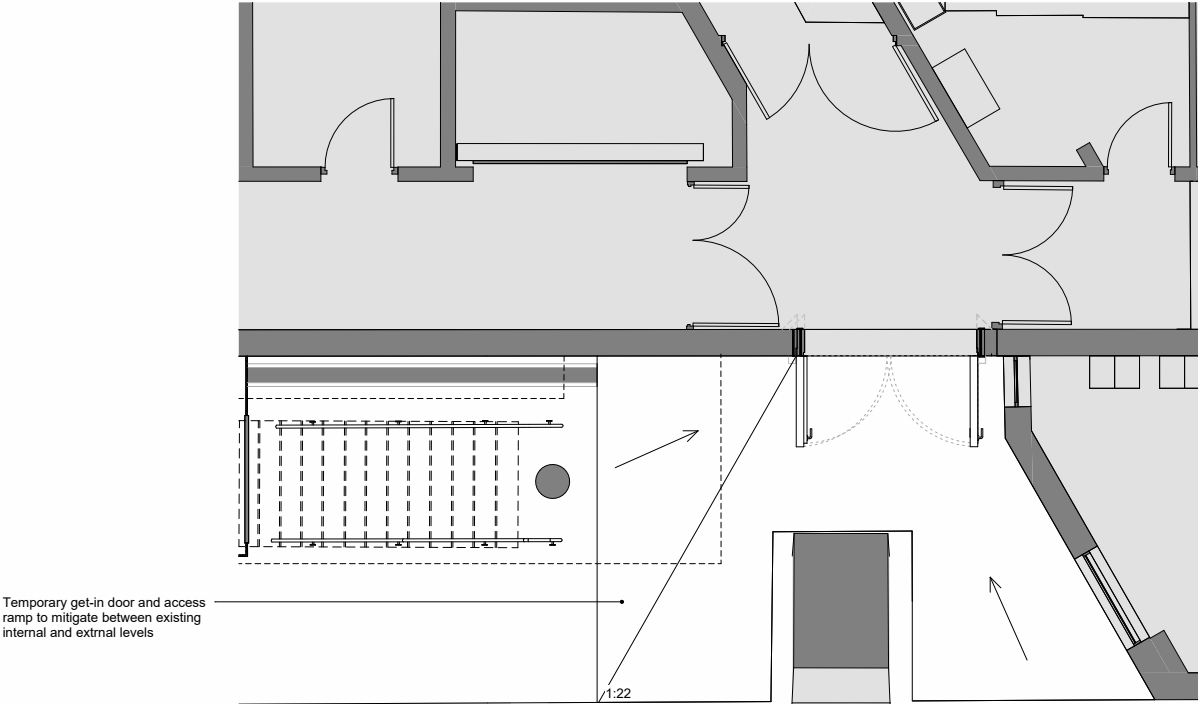

4 / GET-IN - PROPOSED PLAN

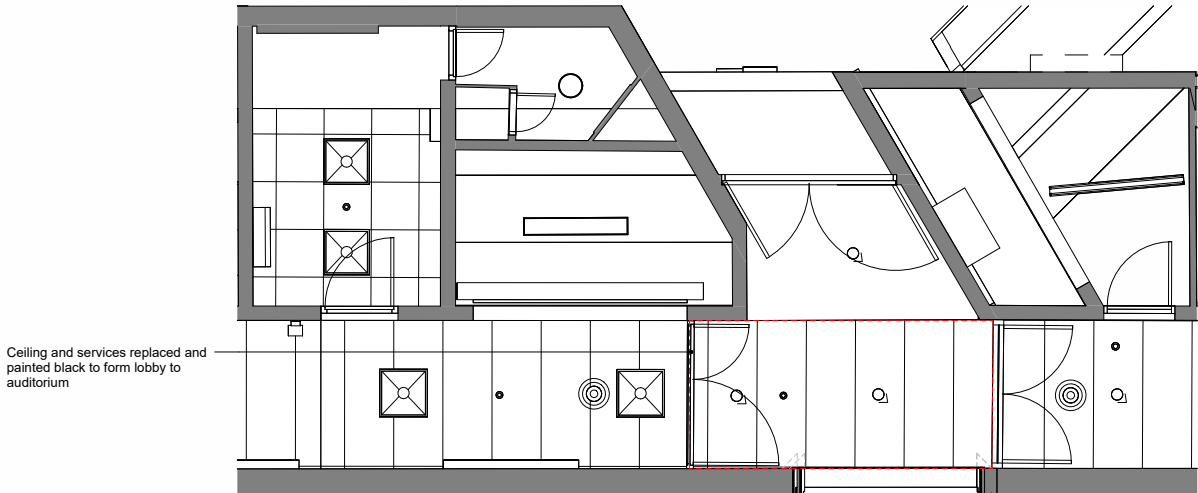

5 / GET-IN - PROPOSED RCP



6 / GET-IN - PROPOSED ELEVATION

DO NOT SCALE FROM THIS DRAWING FOR ANY PURPOSES OTHER THAN THE ASSOCIATED PLANNING APPLICATION.


THE CONTRACTOR IS TO CHECK AND VERIFY ALL BUILDING AND SITE DIMENSIONS, LEVELS AND SEWER INVERT LEVELS AT CONNECTION POINTS BEFORE WORK STARTS.

THIS DRAWING IS TO BE READ AND CHECKED IN CONJUNCTION WITH ENGINEERS AND OTHER SPECIALIST DRAWINGS.

THE DRAWING AND THE WORKS DEPICTED ARE THE COPYRIGHT OF HAWORTH TOMPKINS LTD AND MAY NOT BE REPRODUCED EXCEPT BY WRITTEN PERMISSION.

NOTES

TO BE READ IN CONJUNCTION WITH GA PLANS, SECTIONS AND ELEVATIONS.

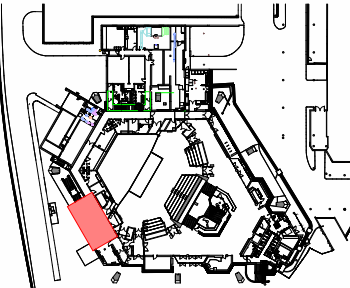

Key Plan - Get-In Door Location Copy

Scale 1:50 0 0.5m 2.5m

REV	DATE	DESCRIPTION
-----	------	-------------


HaworthTompkins 110 Golden Lane, London, EC1Y 0TL +44 (0)20 7250 3225 www.haworthtompkins.com		
JOB	2323 HEXAGON THEATRE, READING	
DRG	GET-IN DOOR - EXISTING & PROPOSED	
DRG No	HEX-HTL-ZZ-ZZ-DR-A-08400	REV P01
SCALE	1:50@A1 1:100@A3	DATE 18/10/24
DRAWN	HTL	INSPECTED BY JM / LP
STATUS	PLANNING	

Architectural floor plan of the existing store room and servery area. The plan shows a large rectangular area with a red hatched pattern, indicating areas to be demolished. The area is divided into a 'SERVERY' at the top and a 'STORE ROOM' at the bottom. A red hatched area on the left side is labeled 'Portion of wall to be demolished'. A red hatched area on the right side is labeled 'Portion of wall to be demolished at high level'. A red hatched area at the bottom is labeled 'Existing store room and servery to be stripped of finishes and fittings, and internal partitions demolished.' The plan also shows a staircase on the right side and a small circular feature on the left side. The plan is labeled with 'A' at the bottom left, 'B' at the bottom right, and 'C' at the bottom center.

11 / HEXAGON KITCHEN HEAT PUMP - EXISTING PLAN



3 / HEXAGON KITCHEN - EXISTING ELEVATION B

 

4 / HEXAGON KITCHEN - EXISTING ELEVATION C



55 / HEXAGON KITCHEN - EXISTING ELEVATION D



KITCHEN

LAYOUT TO BE FINALISED

New door

9 / HEXAGON KITCHEN HEAT PUMP - PROPOSED PLAN



7 / HEXAGON KITCHEN - PROPOSED ELEVATION B



8 / HEXAGON KITCHEN - PROPOSED ELEVATION C



10 / HEXAGON KITCHEN - PROPOSED ELEVATION D

Key Plan -  Hexagon Kitchen
 Kitchen Heat Pump



HaworthTompkins 110 Golden Lane, London, EC1Y 0TL +44 (0)20 7250 3225 www.haworthtompkins.com			
JOB	2323 HEXAGON THEATRE, READING		
DRG	HEXAGON KITCHEN - EXISTING & PROPOSED		
DRG No	HEX-HEX-11-ZZ-ZR-A-08410	REV	P01
SCALE	1:50@A1	DATE	18/10/24
DRAWN	HTL	INSPECTED BY	JM / LP
STATUS	PLANNING		

This architectural elevation drawing shows the building's facade from a side-on perspective. The structure features horizontal siding and a series of windows, including a large multi-paned window on the upper left. A prominent entrance area is visible, consisting of a ramp and a set of stairs leading to a small platform. The drawing is rendered in a clean, line-art style with some shading to indicate depth and form.

Existing chiller on roof

Proposed air source heat pumps

Proposed air source heat pumps


Existing roof to be retained - shown dashed for clarity

This architectural floor plan depicts the Octagon building. The central feature is a large octagonal space. Surrounding this central area are various rooms and corridors. A red rectangular structure is shown on the left side, possibly a ramp or a large entrance. The plan includes detailed line work for walls, doors, and structural elements.

Key Plan -  Air Source Heat Pump

— Existing roof to be retained - shown dashed for clarity

Existing unit to be retained - shown dashed for clarity

 [illegible]

P01	18/10/24	ISSUED FOR PLANNING
REV	DATE	DESCRIPTION

110 Golden Lane, London, EC1Y 0TL
+44 (0)20 7250 3225 | www.haworthtompkins.com

2323 HEXAGON THEATRE, READING

DRG	AIR SOURCE HEAT PUMPS - EXISTING & PROPOSED
-----	---

DRG No	HEX-HTL-ZZ-ZZ-DR-A-08420	REV	P
--------	--------------------------	-----	---

SCALE 1:100@A1 1:200@A3 DATE 18/10


DRAWN HTI INSPECTED BY .IM /

STATUS	PLANNING
--------	----------


EXISTING / DEMOLITION



1 / BIKE STORE - EXISTING & DEMOLITION PLAN

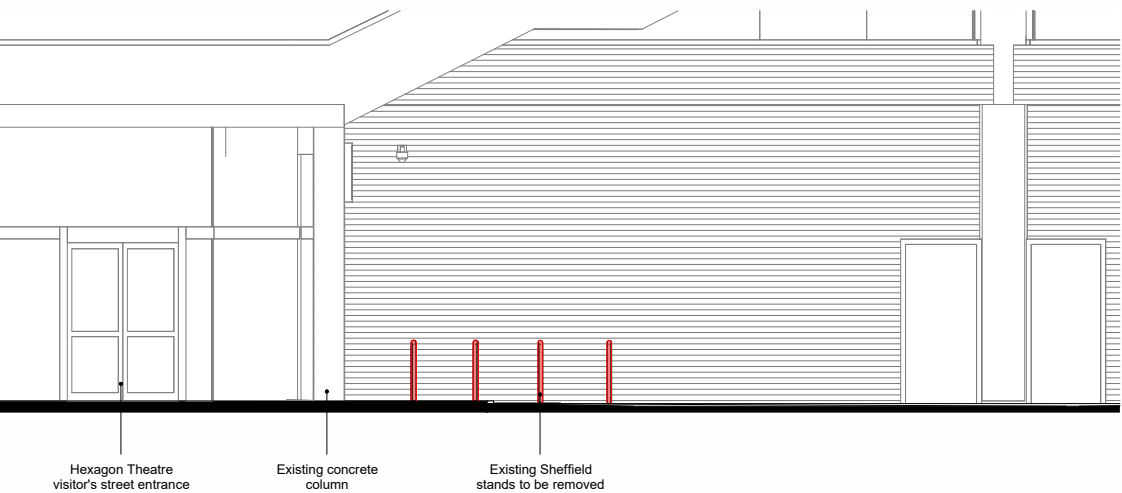


2 / BIKE STORE - EXISTING & DEMOLITION ELEVATION A

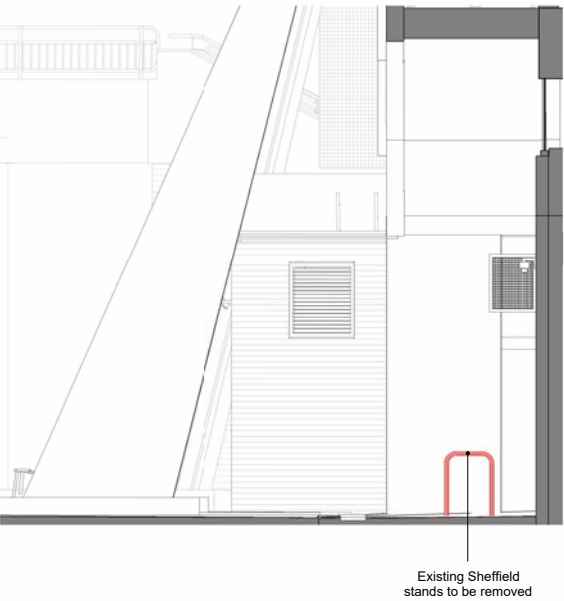


3 / BIKE STORE - EXISTING & DEMOLITION ELEVATION B


PROPOSED

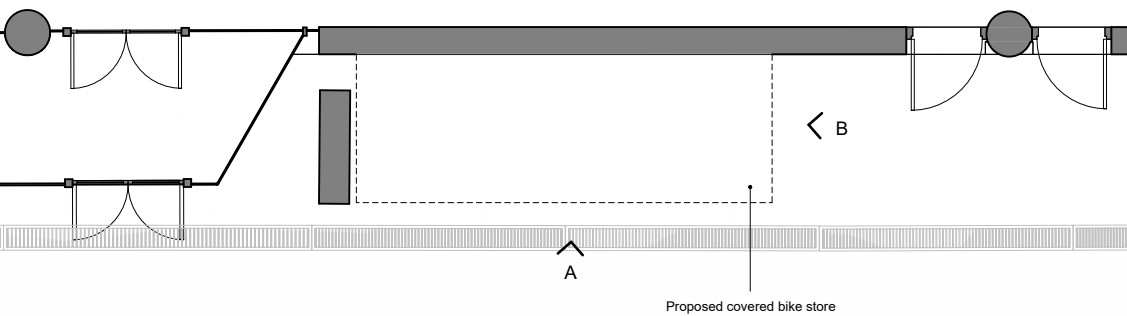

4 / BIKE STORE - PROPOSED PLAN

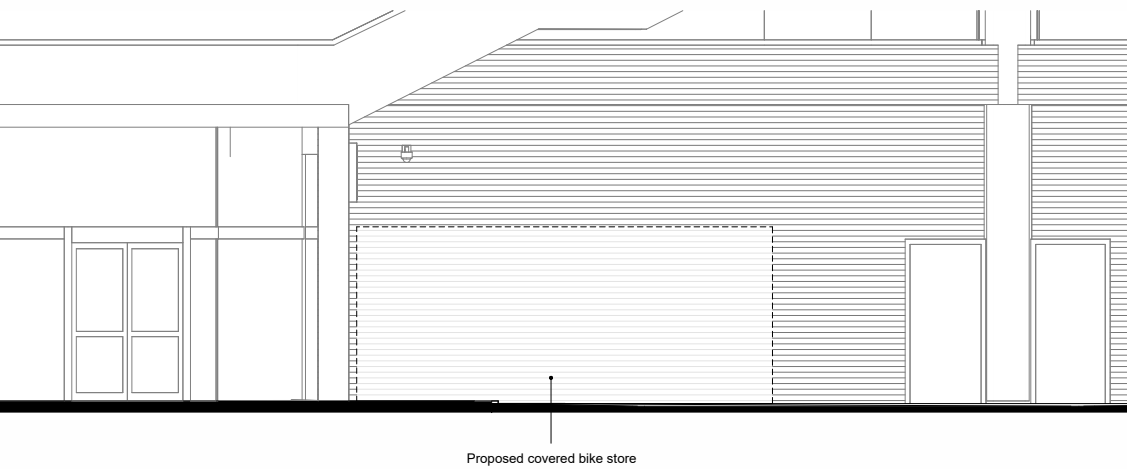

5 / BIKE STORE - PROPOSED ELEVATION A

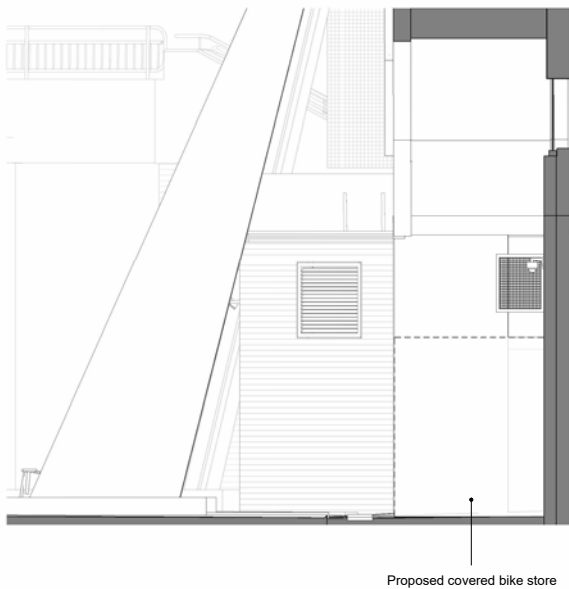

6 / BIKE STORE - PROPOSED ELEVATION B

DO NOT SCALE FROM THIS DRAWING FOR ANY PURPOSES OTHER THAN THE ASSOCIATED PLANNING APPLICATION.


THE CONTRACTOR IS TO CHECK AND VERIFY ALL BUILDING AND SITE DIMENSIONS, LEVELS AND SEWER INVERT LEVELS AT CONNECTION POINTS BEFORE WORK STARTS.

THIS DRAWING IS TO BE READ AND CHECKED IN CONJUNCTION WITH ENGINEERS AND OTHER SPECIALIST DRAWINGS.

THE DRAWING AND THE WORKS DEPICTED ARE THE COPYRIGHT OF HAWORTH TOMPKINS LTD AND MAY NOT BE REPRODUCED EXCEPT BY WRITTEN PERMISSION.

NOTES

TO BE READ IN CONJUNCTION WITH GA PLANS, SECTIONS AND ELEVATIONS.

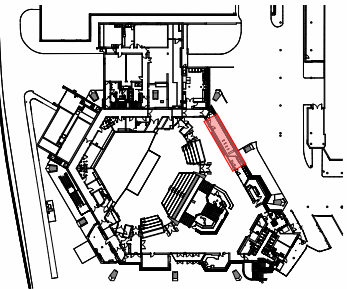

Key Plan - Bike Store

Scale 1:50 0 0.5m 2.5m

REV	DATE	DESCRIPTION
-----	------	-------------

HaworthTompkins
110 Golden Lane, London, EC1Y 0TL
+44 (0)20 7250 3225 | www.haworthtompkins.com

JOB

2323 HEXAGON THEATRE, READING

DRG

BIKE STORE - EXISTING & PROPOSED

DRG No

HEX-HTL-ZZ-ZZ-DR-A-08430

REV

P01

SCALE

1:50@A1

1:100@A3

DATE

18/10/24

DRAWN

HTL

INSPECTED BY

JM / LP

STATUS

PLANNING