



FRONT ELEVATION
Q2, Watlington Street, Reading RG1 4AY

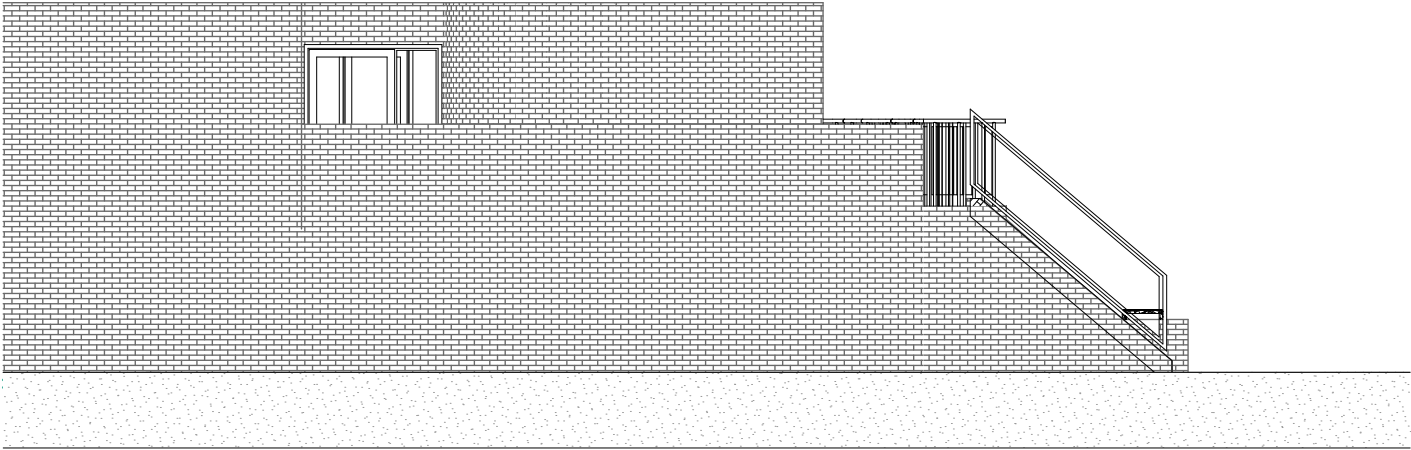

SIDE ELEVATION
Q2, Watlington Street, Reading RG1 4AY

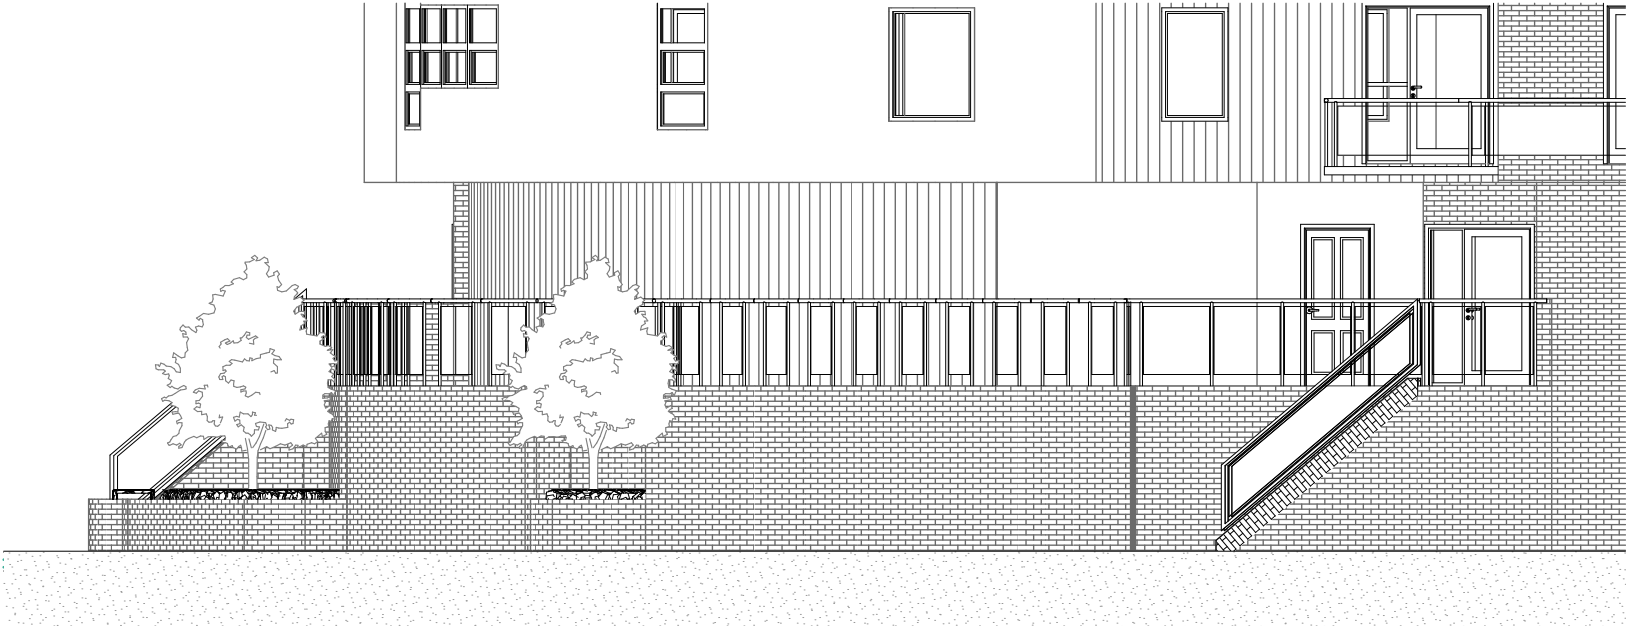

SIDE ELEVATION
Q2, Watlington Street, Reading RG1 4AY

© This drawing remains the property of The Keen Partnership and shall not be copied without prior written consent.

All dimensions to be checked on site and any discrepancies to be reported before work commences.

Notes:

1:100

0 1 2 3 4 5 m

Rev	Comment	By	Date
-----	---------	----	------

THE
KEEN
PARTNERSHIP

The Courtyard
Edinburgh Road
Reading
RG30 2UA
Tel: 0118 9510855
Fax: 0118 951866
Email: info@keenpartnership.co.uk

Client:

DSLS Ltd

Job Title:

Q2, Watlington Street, Reading
RG1 4AY

Drawing Title:

Existing Elevation

Status:

PLANNING

Date Drawn: 02.08.13	Drawn By: SWS	Scale: 1:100@A3
Job No: 8448	Drg No: PL-04	Rev: