



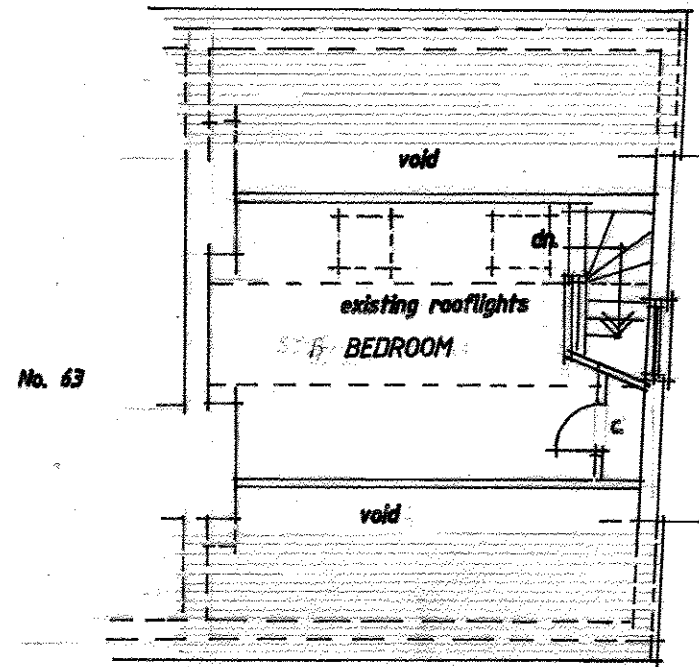


No. 63

EXISTING SECOND FLOOR PLAN
(Not subject to changes under 94-00637 CLE)

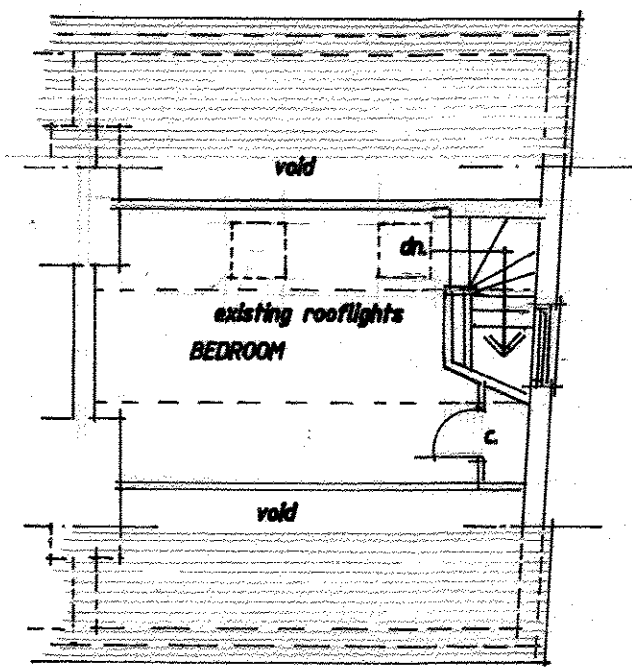


PROPOSED SECOND FLOOR PLAN

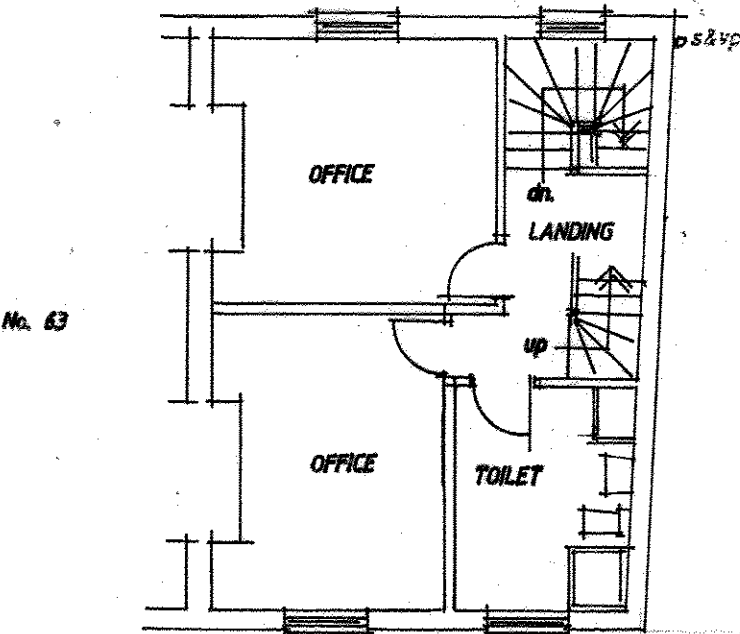


No. 63

EXISTING FIRST FLOOR PLAN

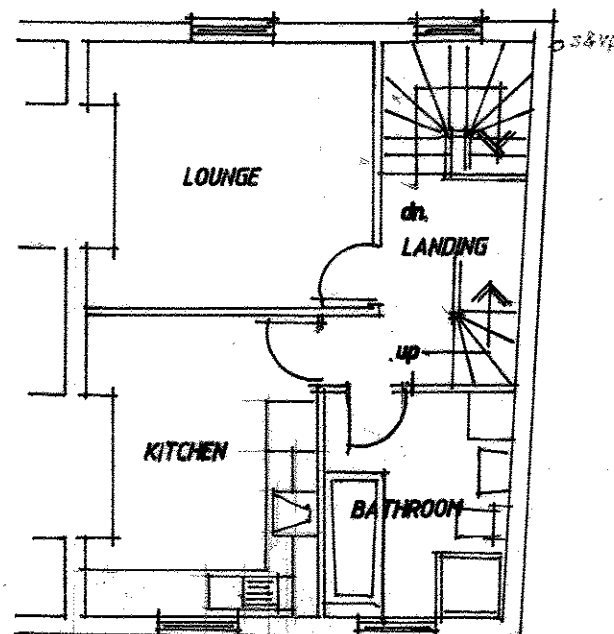


PROPOSED FIRST FLOOR PLAN

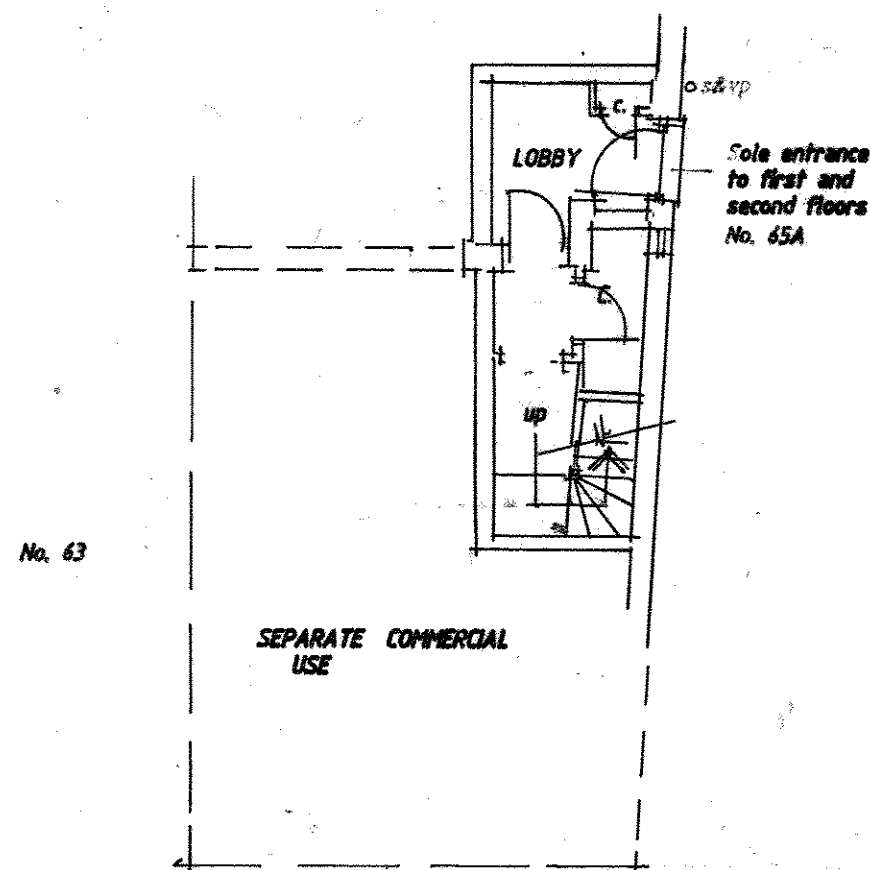

No. 63

EXISTING GROUND FLOOR PLAN

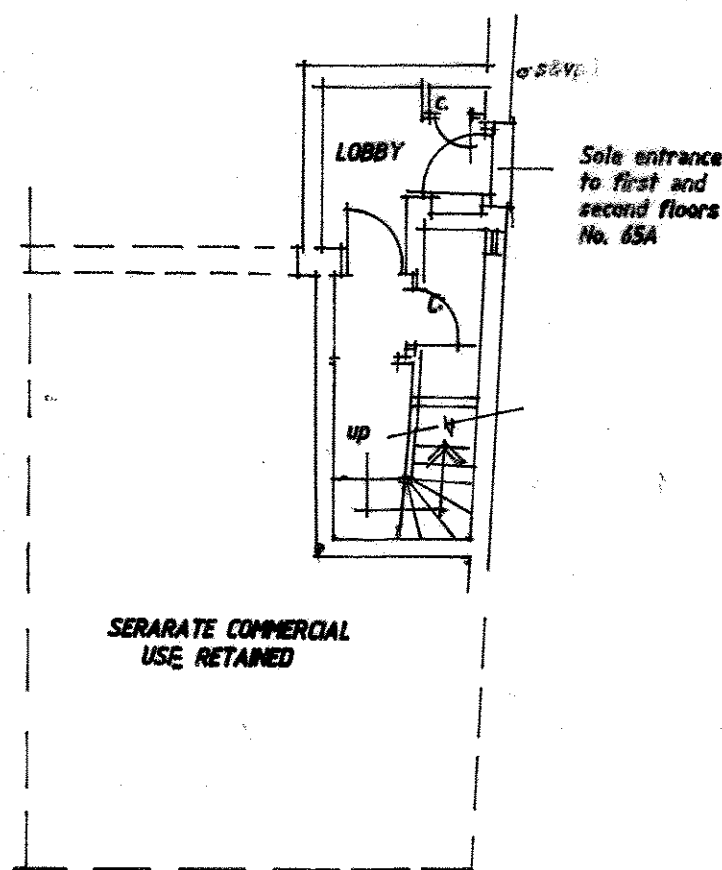

PROPOSED GROUND FLOOR PLAN




EXISTING FRONT ELEVATION

EXISTING REAR ELEVATION

The same elevations apply to both existing office use and proposed residential use



EXISTING SIDE ELEVATION

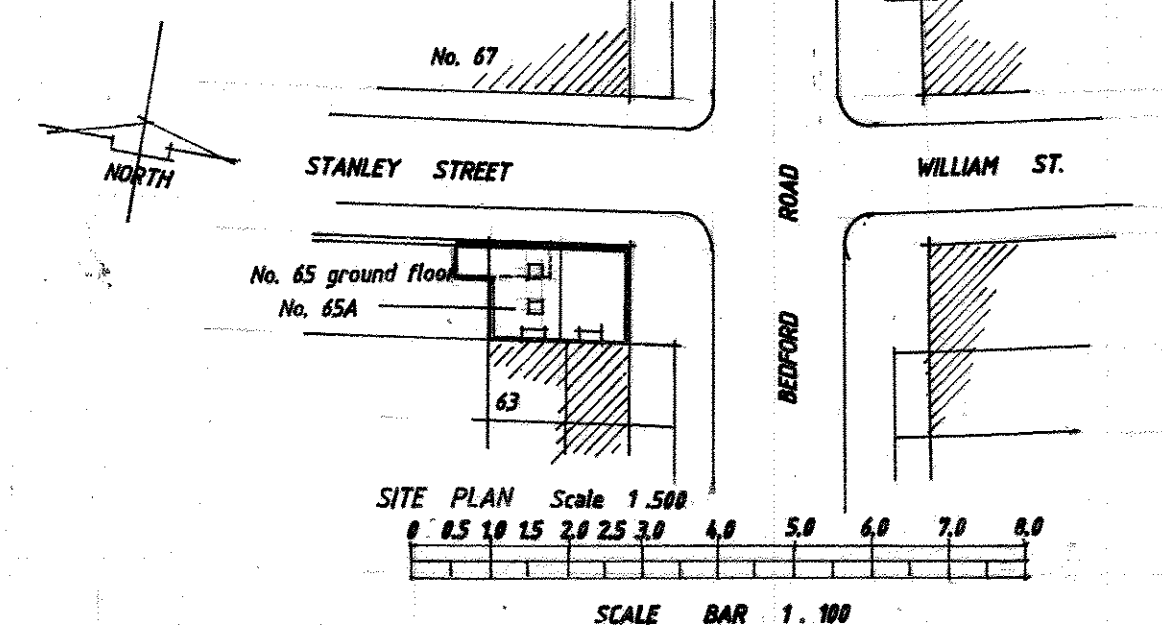

SITE PLAN Scale 1:500
0 0.5 1.0 1.5 2.0 2.5 3.0 4.0 5.0 6.0 7.0 8.0
SCALE BAR 1:100

project
APPLICATION FOR CHANGE OF USE FROM A1 & B1 TO RESIDENTIAL
at
NO. 65A BEDFORD ROAD, READING RG1 7EX
for
MR. C. TONG
drawing
PLANS AS EXISTING OFFICE USE AND AS REVERTED TO
RESIDENTIAL USE, WITH ELEVATIONS AND SITE PLAN
Date 14/10/2024 Scale 1:100
DRAWING NUMBER BR/PL/02