




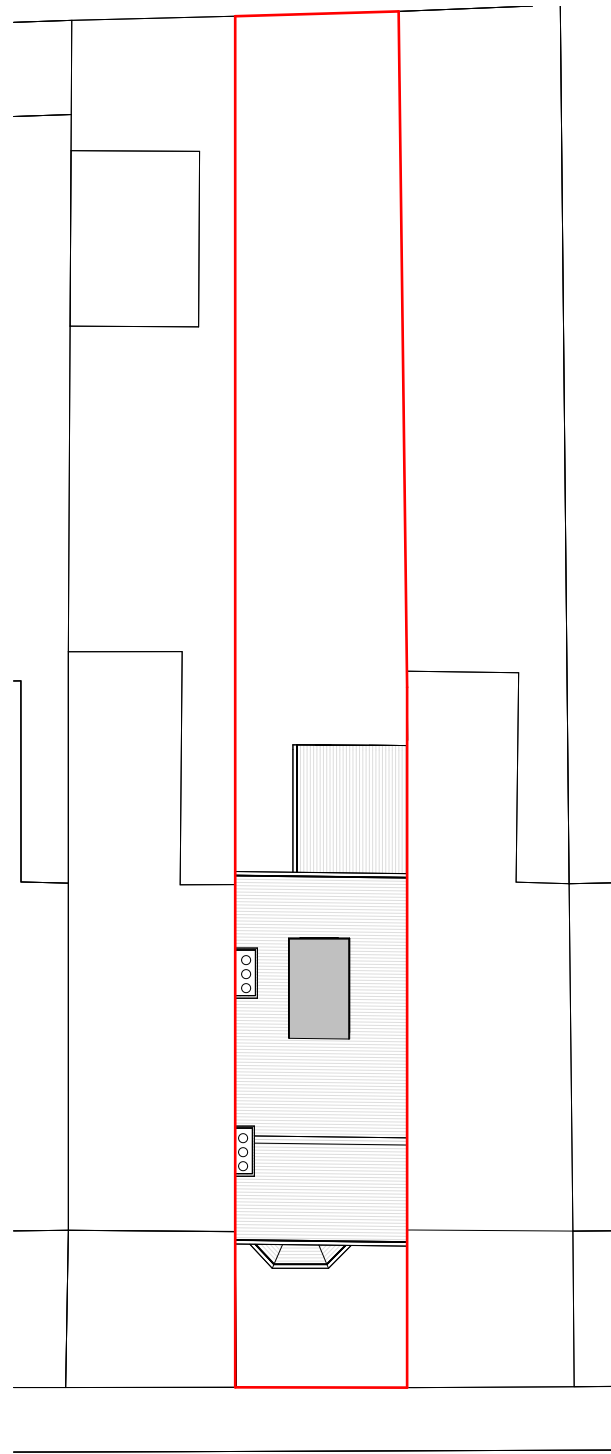

Site Plan

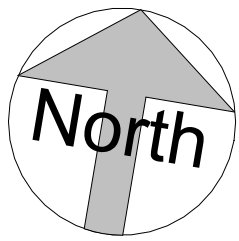

3D View 1

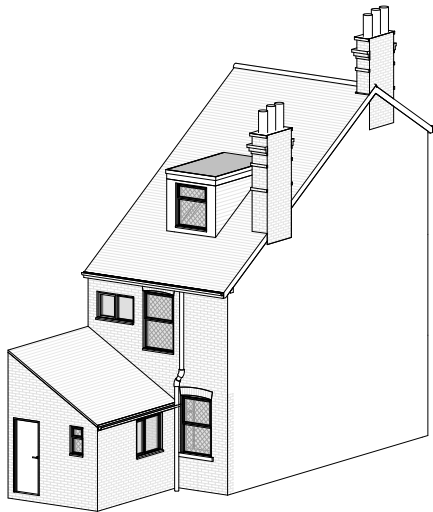

3D View 2



FLUENT
ARCHITECTURAL DESIGN SERVICES

Tel: 0800 043 8838
E-mail: info@fluent-ads.co.uk
Web: fluent-ads.co.uk

26 Milman Road, Reading

Existing Site Plan and 3D Views

Scale @ A3
1 : 200

Date
19.09.24

Drawn by
S.G

Drawing number
P.M.100

Project number
2264.01

Rev
A

Key:
Existing Proposed SVP Boundary line
Existing drainage Proposed drainage Overhead



GRAPHIC SCALE: 1:200

No.	Description	Date
A	First draft	19.09.24