


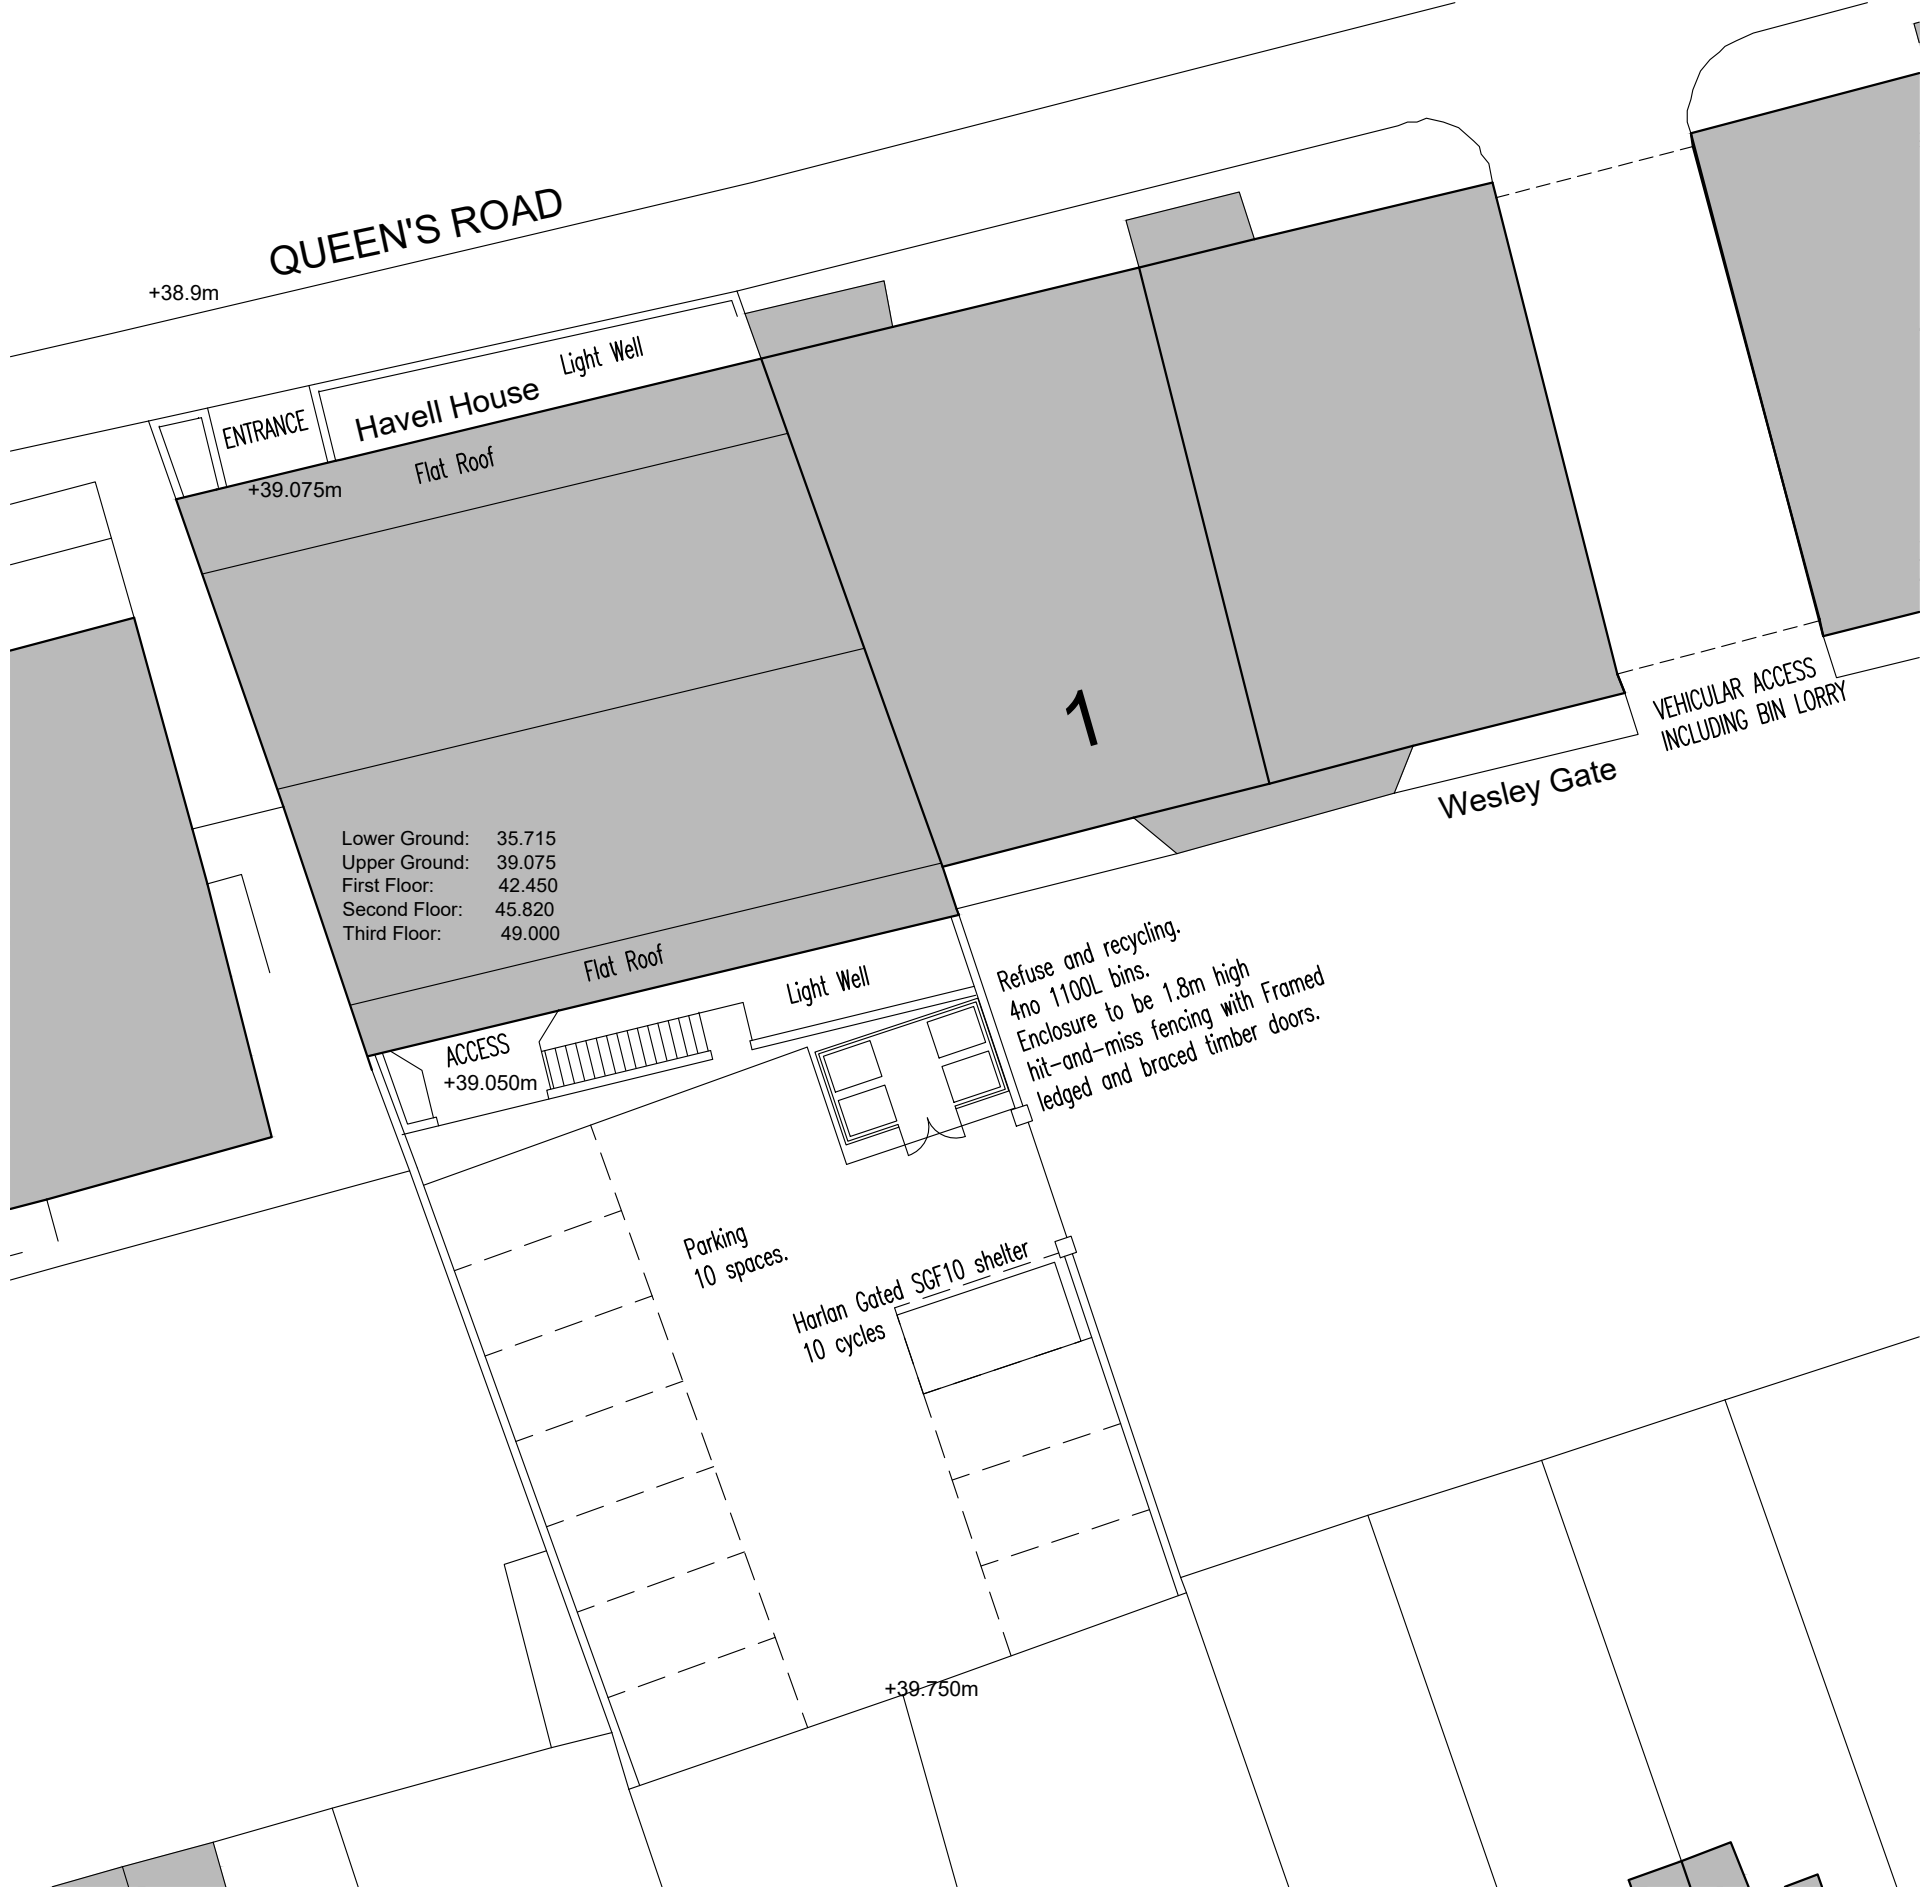

Site Plan As Proposed

1:200 scale



Scale 1:200

THIS DRAWING IS A PRINT AND MUST NOT BE SCALED.
ANY QUERIES REGARDING DIMENSIONS TO BE TAKEN UP WITH
PENTANGLE DESIGN GROUP.

ALL DIMENSIONS OF EXISTING BUILDINGS TO BE VERIFIED ON SITE.

THIS DRAWING IS THE COPYRIGHT OF PENTANGLE DESIGN GROUP
AND SHALL NOT BE IN ANY WAY USED OR REPRODUCED WITHOUT
THEIR PRIOR WRITTEN CONSENT.

NOTES

PLANNING

PENTANGLE

D E S I G N G R O U P

21 BANCROFT, HITCHIN SG5 1JW
FAX(01462) 420918 TEL(01462) 431133

JOB TITLE

Havell House, Queen's Road
Reading

DRAWING TITLE

SITE PLAN AS PROPOSED

SCALE 1:1250 / 1:200	DRAWING NUMBER	REVISION
DATE May '19	14	B
SHEET A3		
JOB NUMBER 3185		

ARCHITECTS & INTERIOR DESIGNERS

