




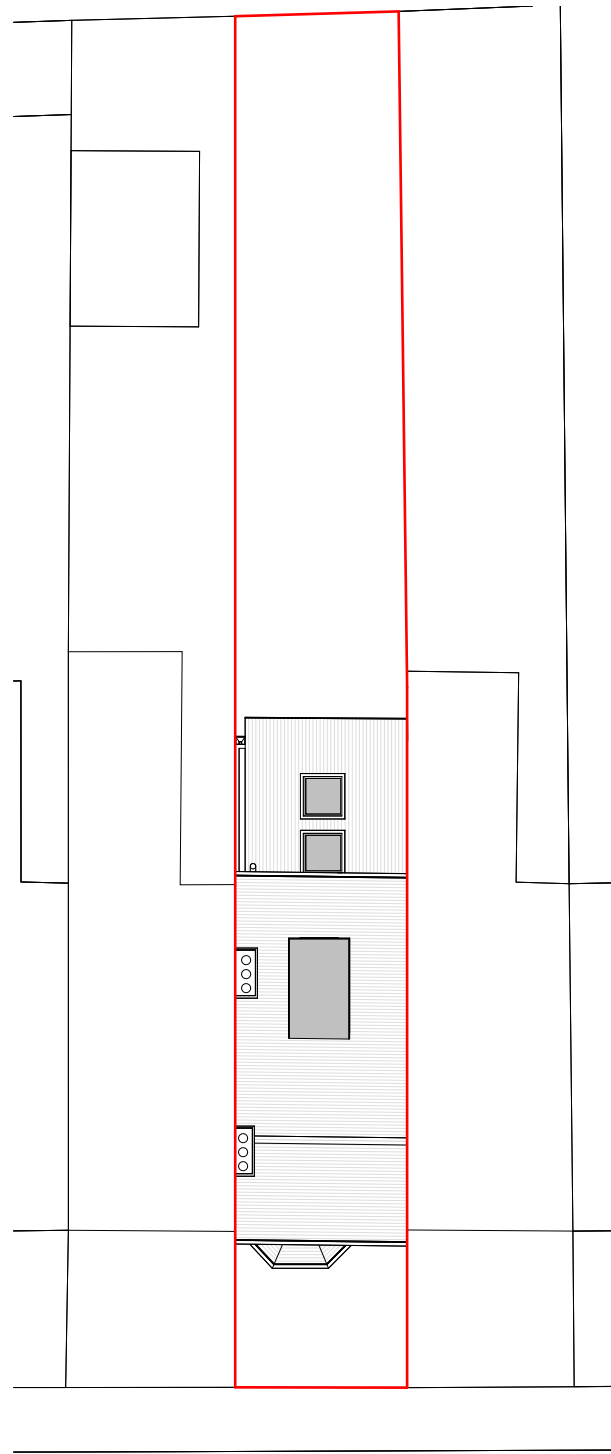

Site Plan

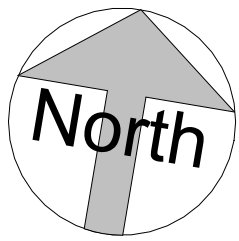

3D View 1

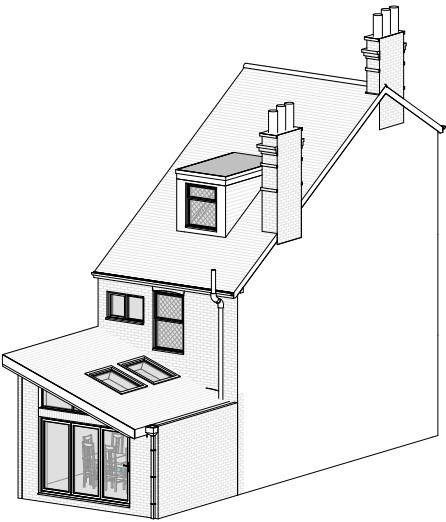

3D View 2



Fluent
ARCHITECTURAL DESIGN SERVICES

FLUENT
ARCHITECTURAL DESIGN SERVICES

Tel: 0800 043 8838
E-mail: info@fluent-ads.co.uk
Web: fluent-ads.co.uk

26 Milman Road, Reading
Proposed Site Plan and 3D Views

Scale @ A3 1 : 200	Drawing number P.M.400
Date 19.09.24	Project number 2264.01
Drawn by S.G	Rev C

Key:

Existing

Proposed

SVP

Boundary line

Existing drainage

Proposed drainage

Overhead

0

4

8

12

16

20

GRAPHIC SCALE: 1:200

No.	Description	Date
A	First draft	19.09.24
B	Client's comments (1)	25.09.24
C	Client's comments (2)	07.10.24