



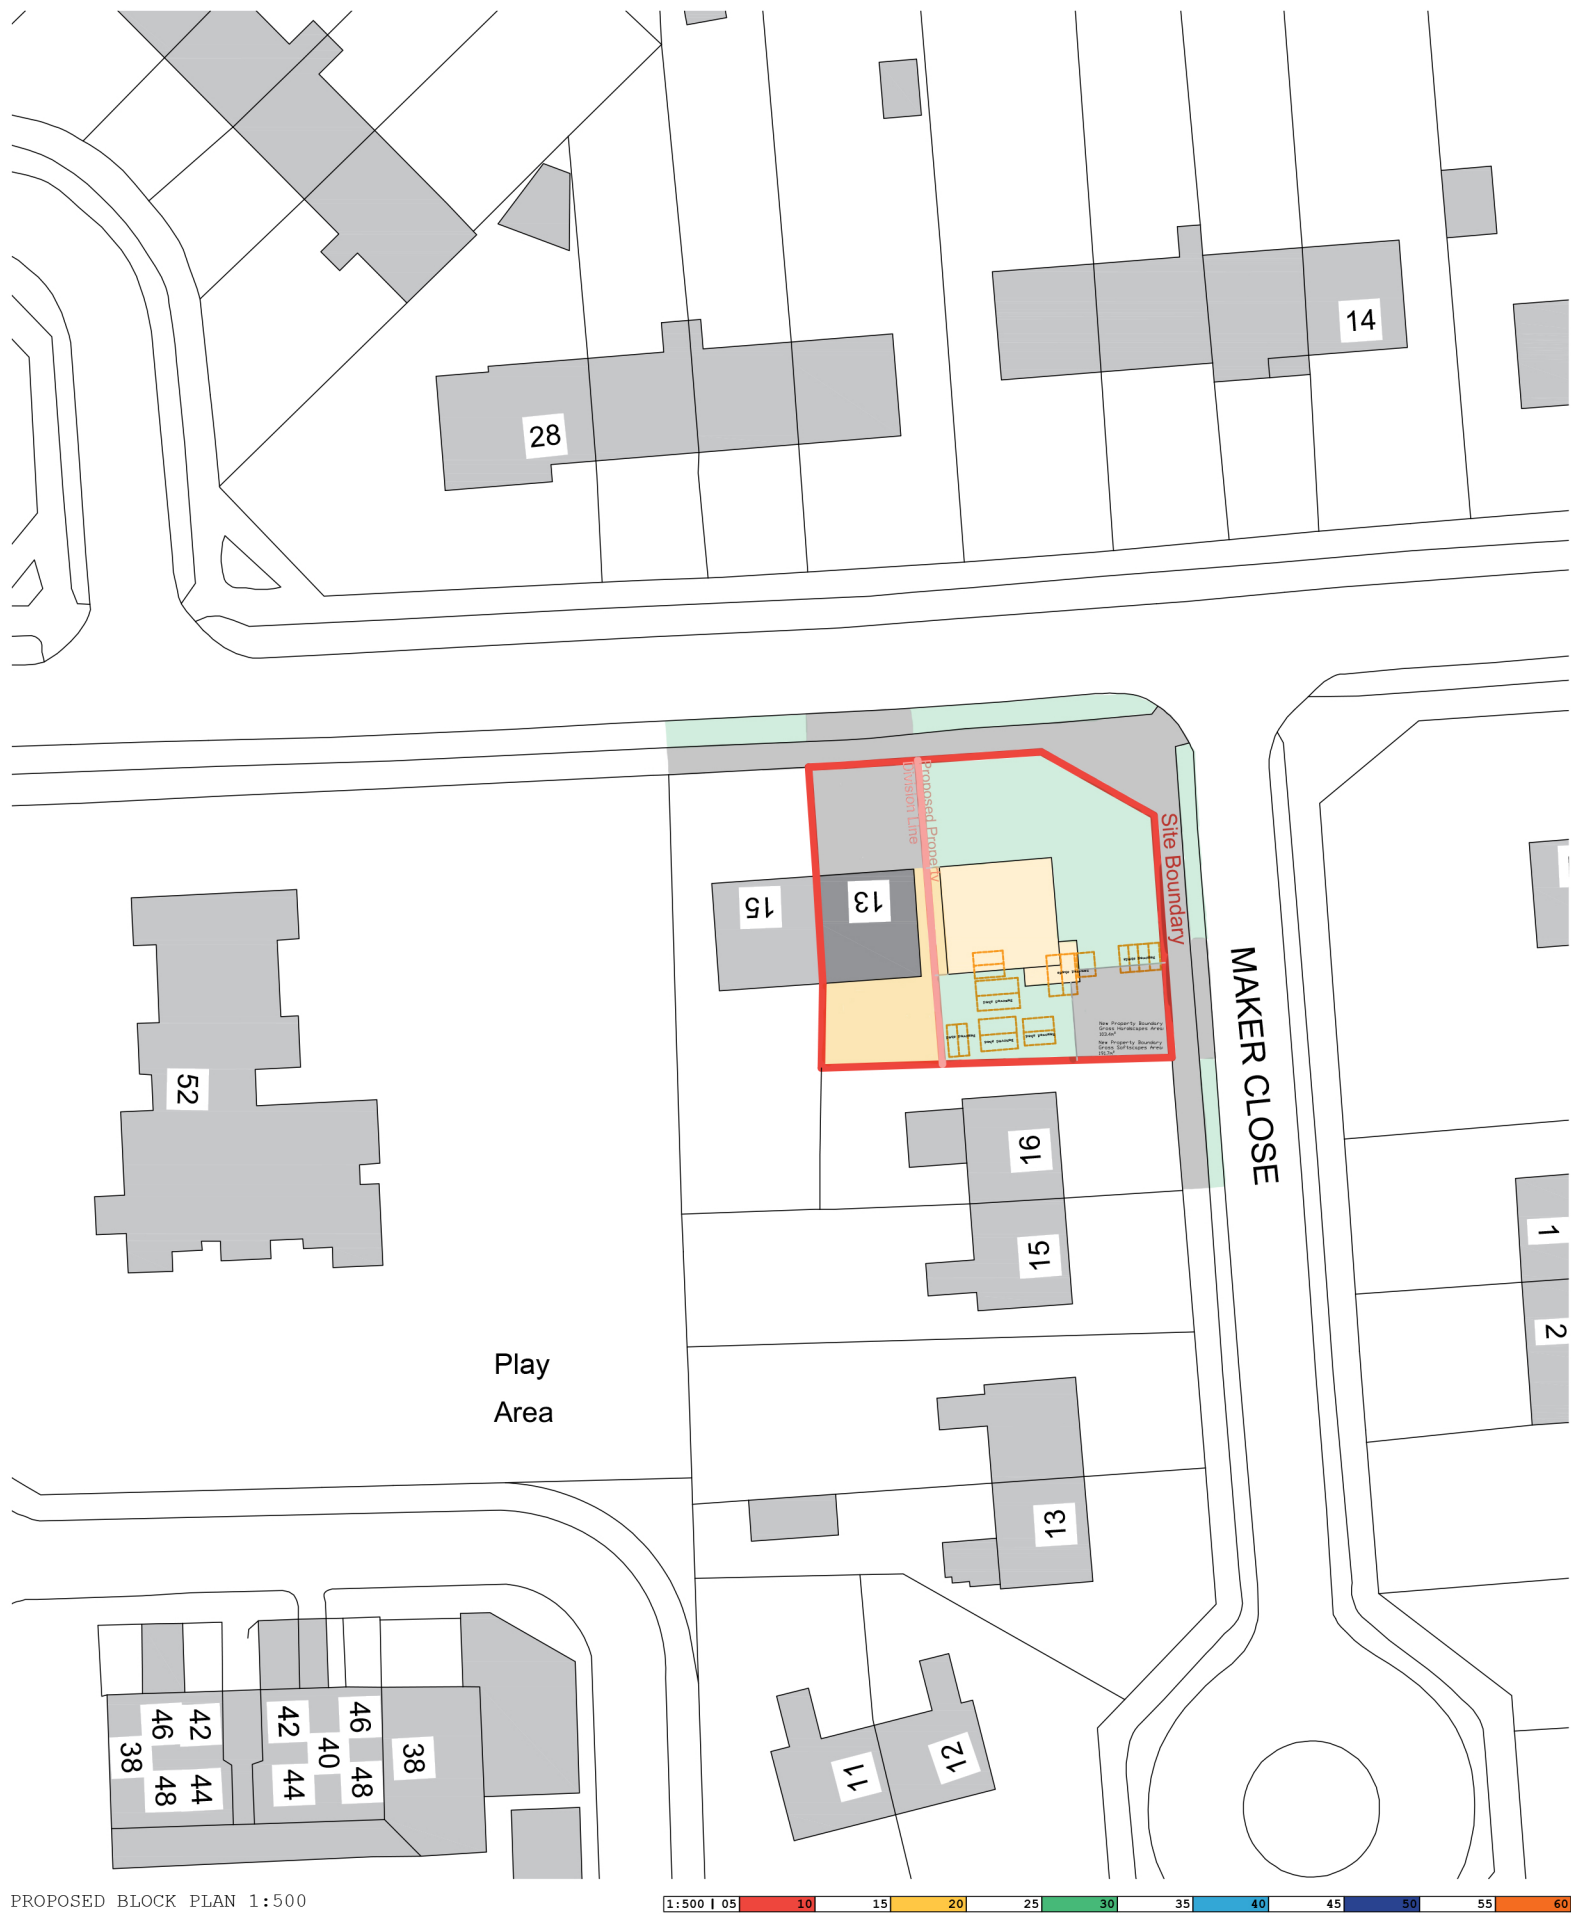

PROPOSED BLOCK PLAN 1:500

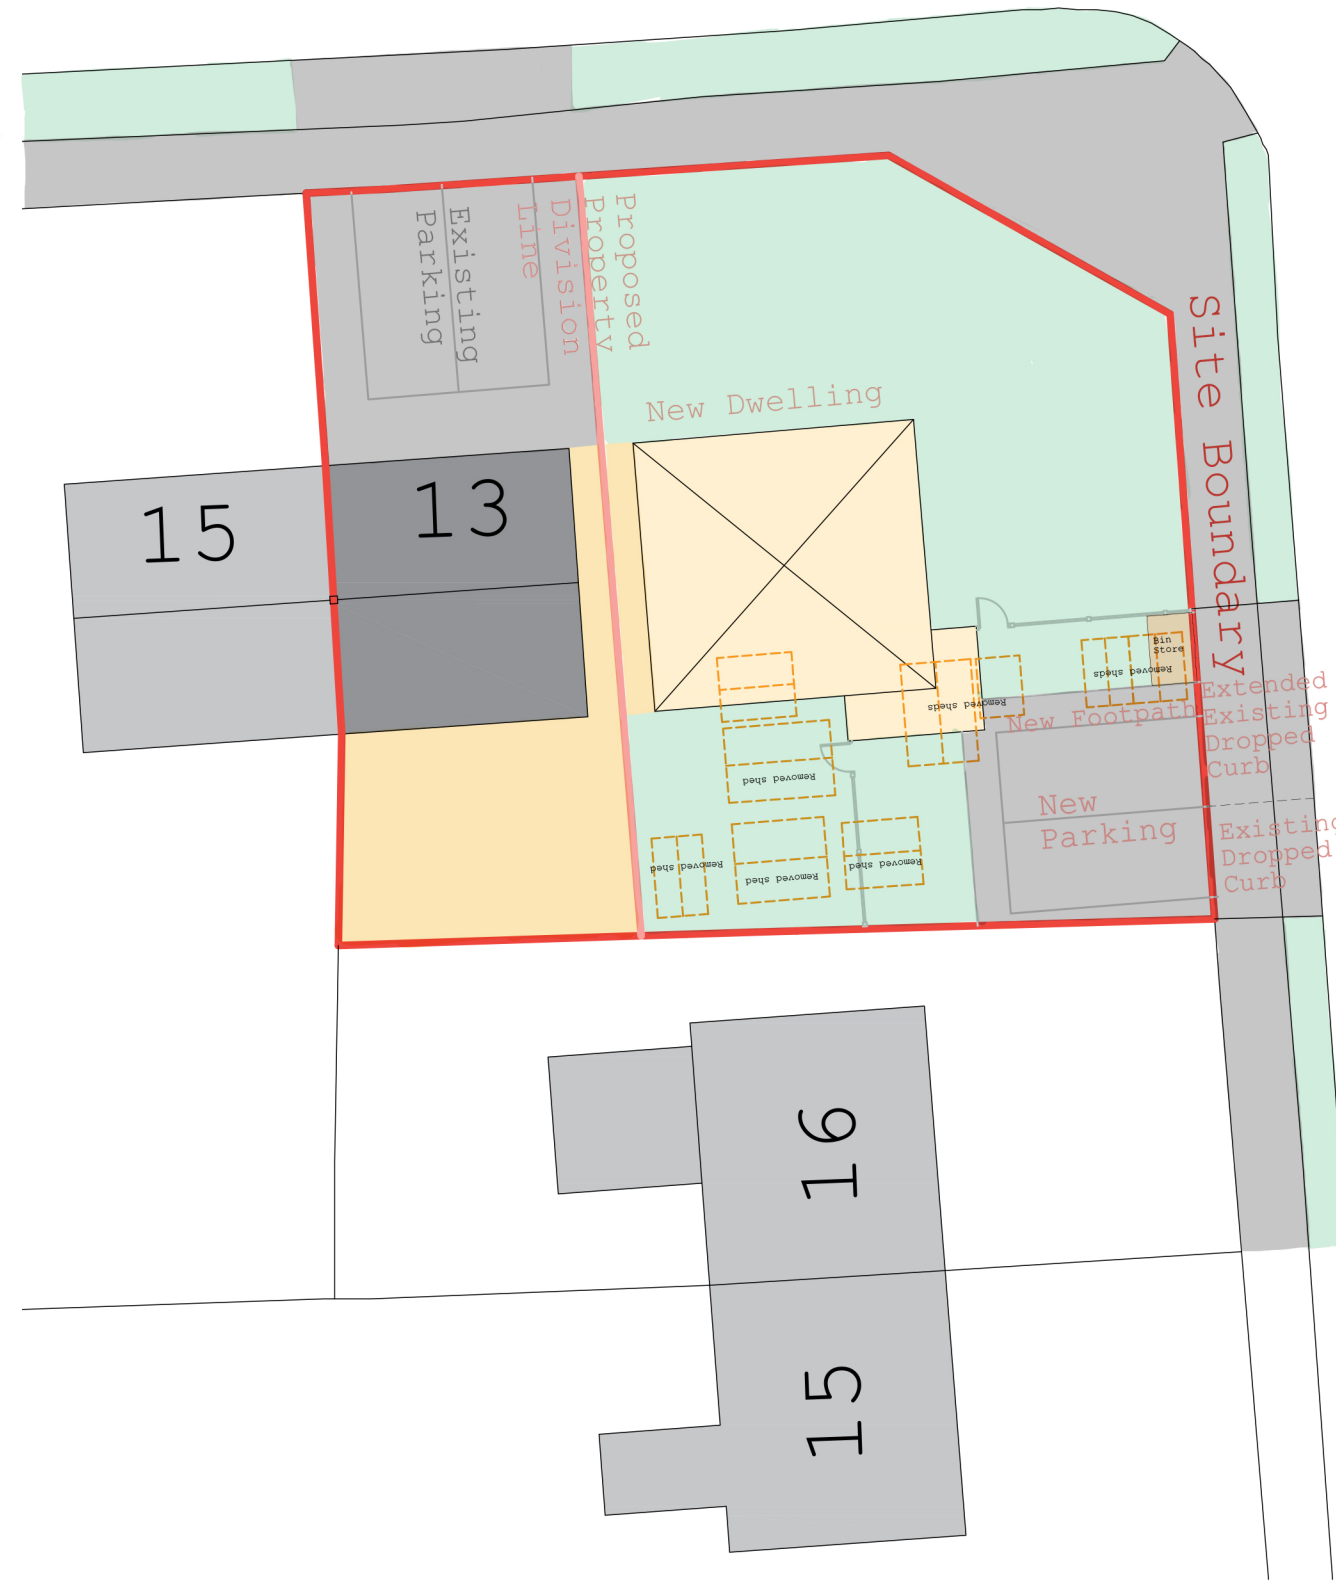

PROPOSED ROOF PLAN 1:200

all drawings remain the copyright of colony and cannot be reproduced on whole or part without our approval this drawing is for planning purposes only and not a construction issue documents & drawings are not to be altered without the consent of colony dimensional accuracy only applies to the written notation drawings issued by colony are to be cross-referenced where necessary with other relevant consultants' information if any contradiction is found in the drawing set, or if you are in any doubt, ask the architect		Project: 13 Virginia Way Reading RG30 3QJ Drawing Name: Proposed Block Plan and Roof Plan Date: 09.2024 Status: planning Drawn By: HS Checked By: EM	 Chartered Practice	
	Collaborating with: Kim Heath			
	Job: 1041 Drawing: 02-10 Revision: D			

NOTES



Colony Architects Ltd.
The Wine Store, Brewery Court,
Theale, Reading, RG7 5AJ
+44 (0)118 380 0328
hello@colonyarchitects.com
colonyarchitects.com