
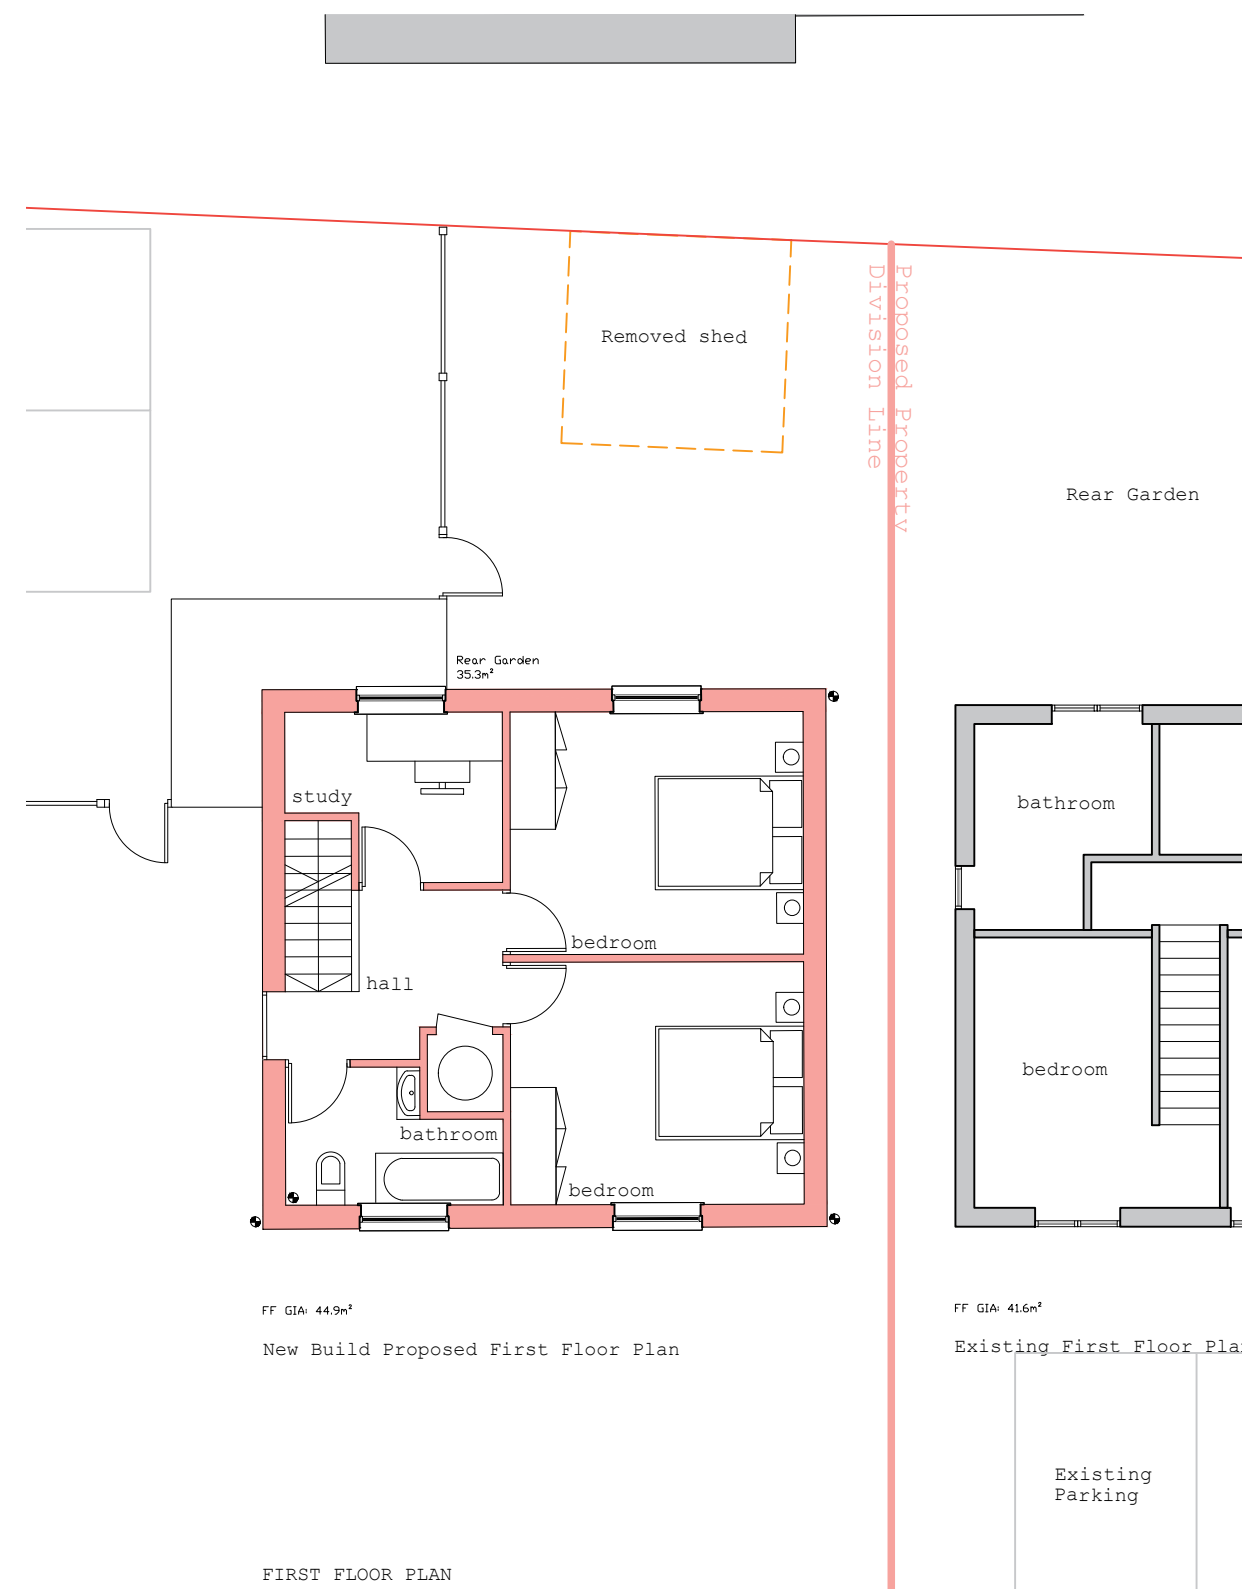


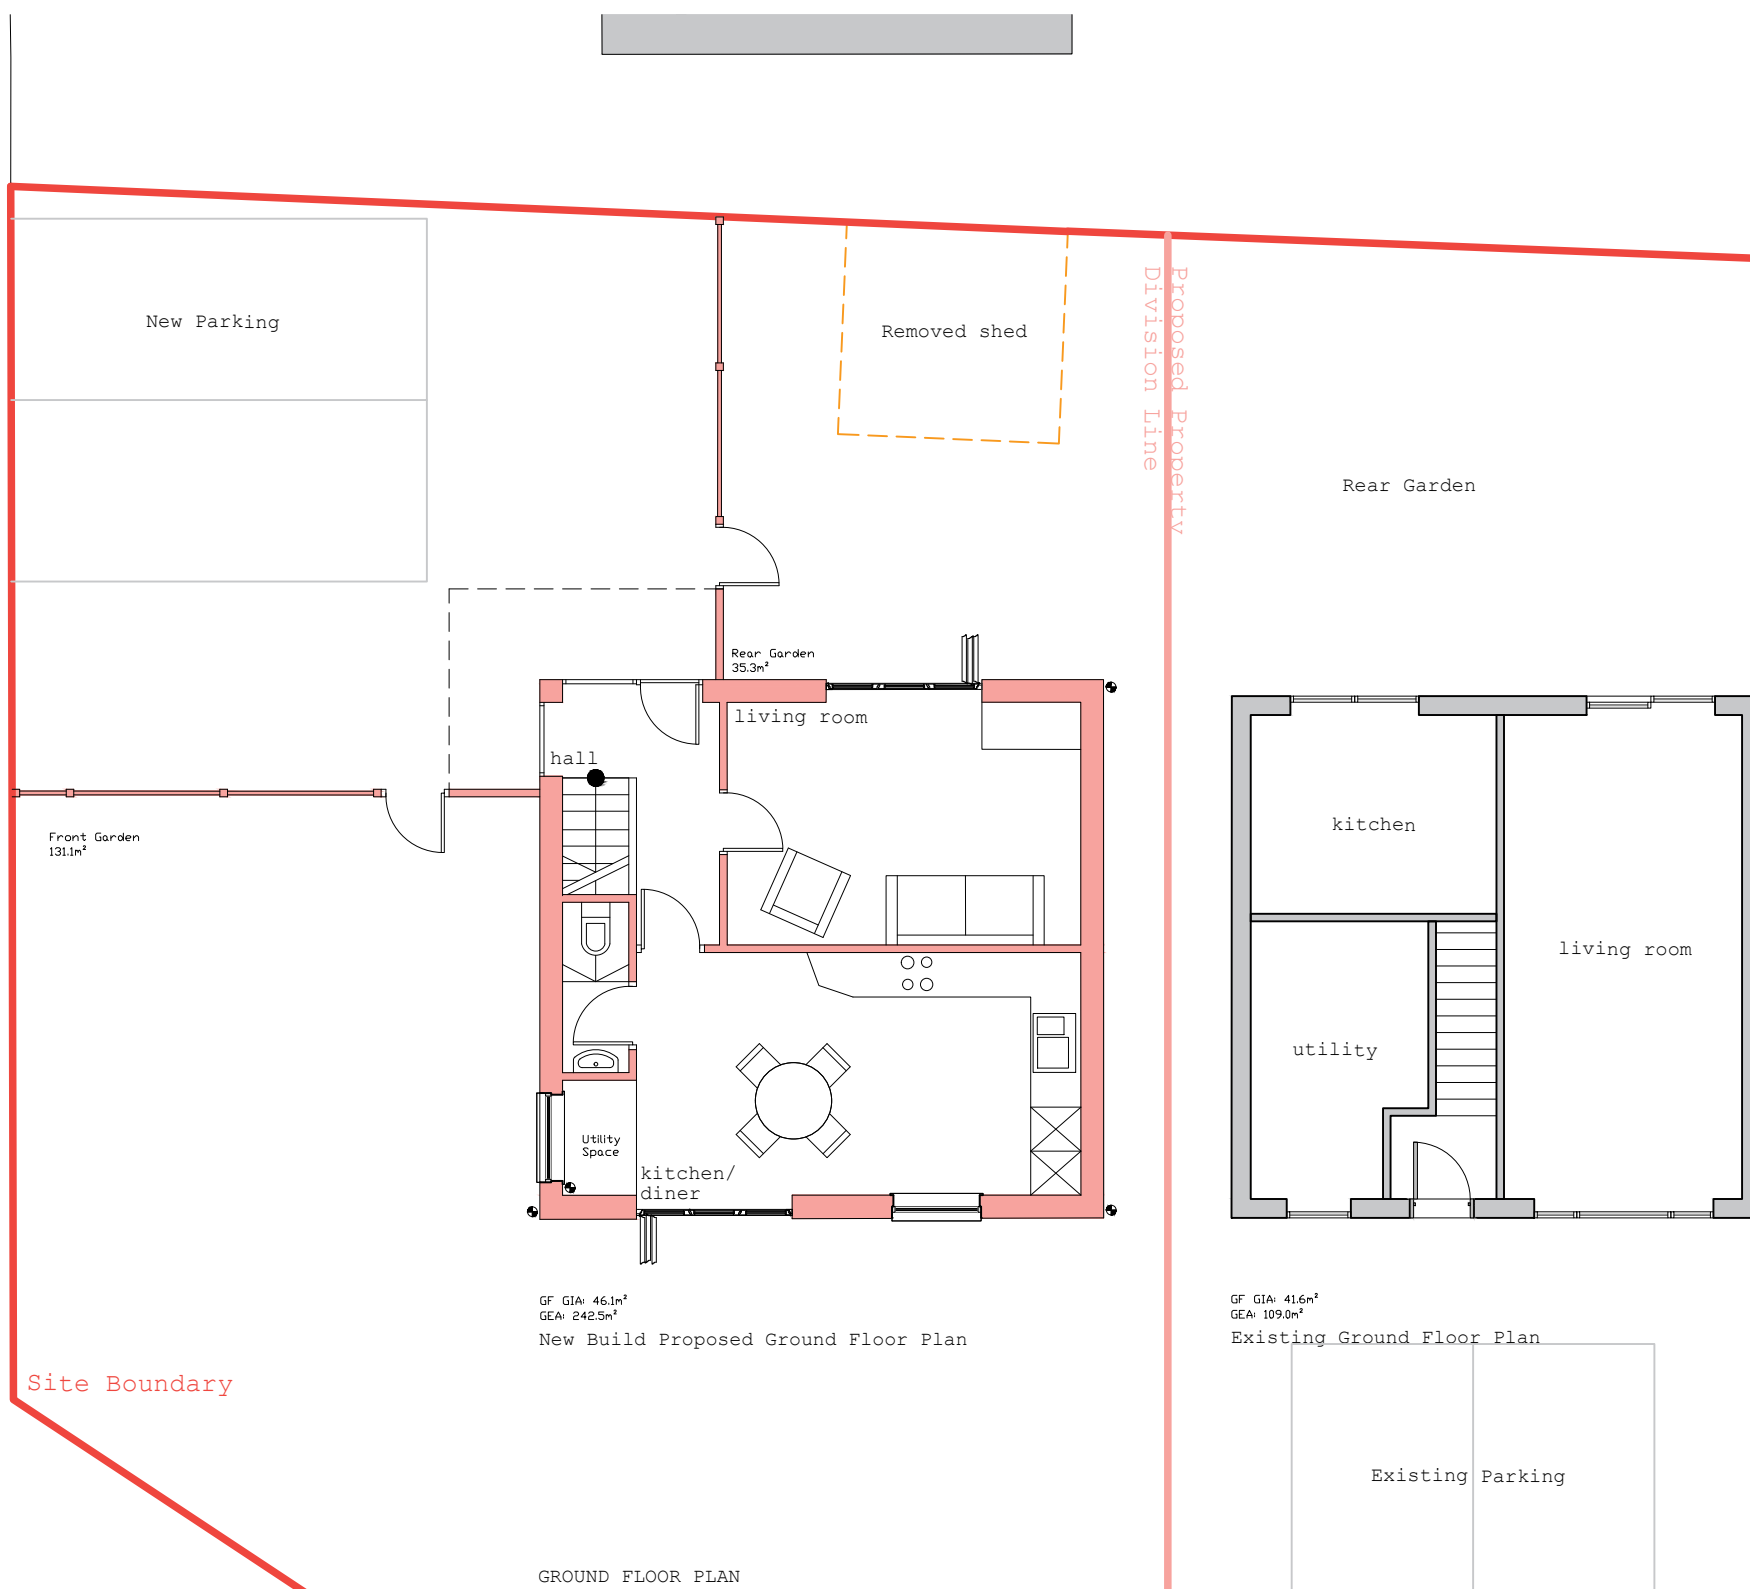

all drawings remain the copyright of colony and cannot be reproduced on whole or part without our approval this drawing is for planning purposes only and not a construction issue documents & drawings are not to be altered without the consent of colony dimensional accuracy only applies to the written notation drawings issued by colony are to be cross-referenced where necessary with other relevant consultants' information if any contradiction is found in the drawing set, or if you are in any doubt, ask the architect	 Collaborating with: Kim Heath Job: Drawing: Revision: 1041 03-10 D	Project: 13 Virginia Way Reading RG30 3JQ Drawing Name: Proposed Ground Floor and First Floor Plans Date: Status: 09.2024 planning Drawn By: Checked By: HS EM	 Colony Architects Ltd. The Wine Store, Brewery Court, Theale, Reading, RG7 5AJ +44 (0)118 390 0328 hello@colonyarchitects.com colonyarchitects.com
NOTES	1-100 1 01 02 03 04	05 06 07 08	09 10 11